


Printed or electronic copies of the plan can be scaled for planning purposes.

This drawing is issued for the sole and exclusive use of the named recipient. Distribution to any third party is on the strict understanding that no liability is accepted by Stuarth for any discrepancies, errors or omissions that may be present, and no guarantee is offered as to the accuracy of information shown.
© Crown Copyright 2007. All rights reserved. Licence number 100020449

Rev	Date	Description	By
A	11.06.25	Drawing updated	sAh

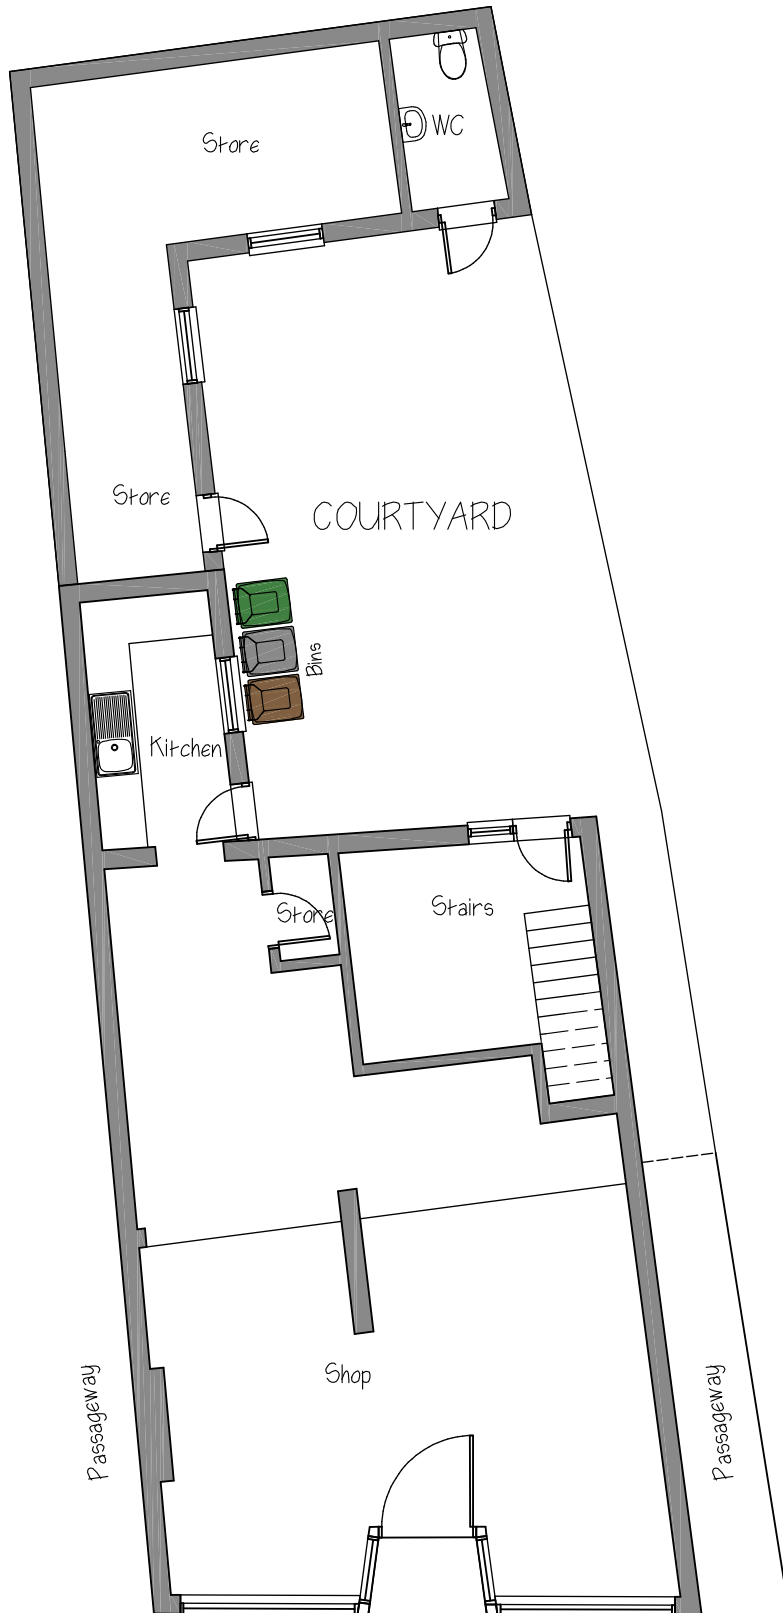

stuarth

Tel: 07948 382917 e:lstuarth@gmail.com

Project

Change of Use
Class E to Sui Generis
27, Regent Street,
Hinckley, LE10 0BA

Client

Mr J Lennon

Drawing

Existing and proposed Floor Plan

Drg No: 01-2513

Rev A

Scale 1:100 @A4

Date 02.06.25



1:100 Scale m