



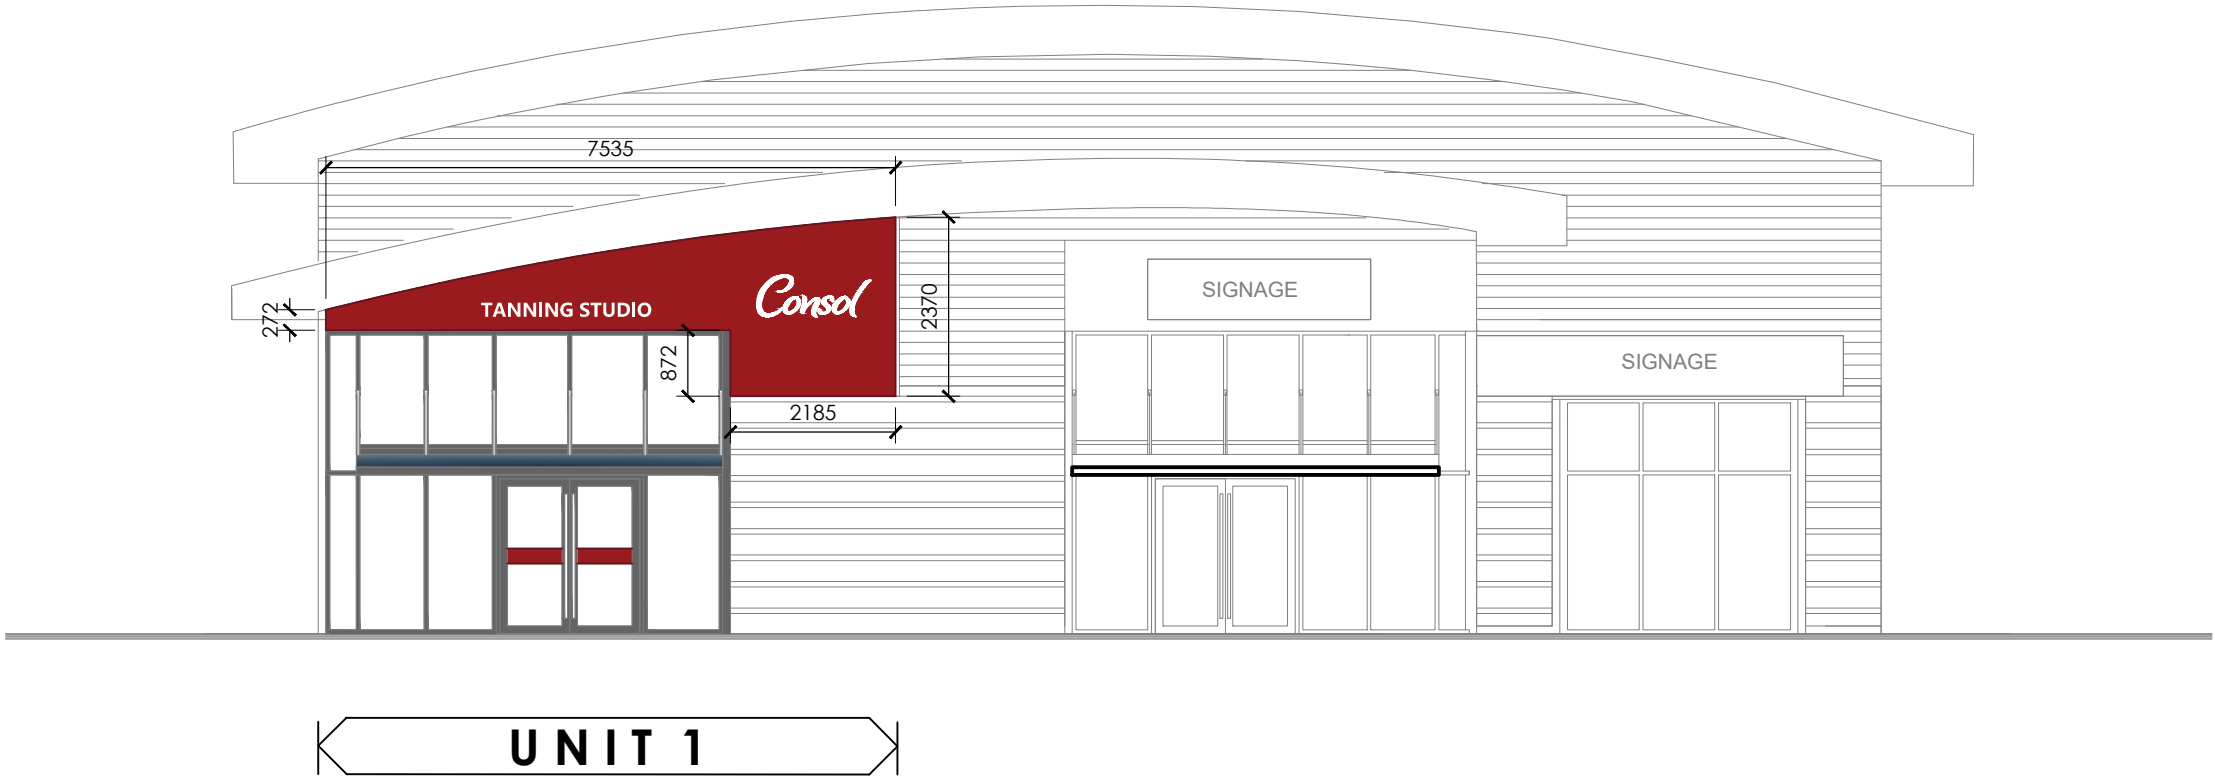

0
1m 2m 3m 4m 5m

FRONT ELEVATION (WEST)
(proposed) - scale 1/100

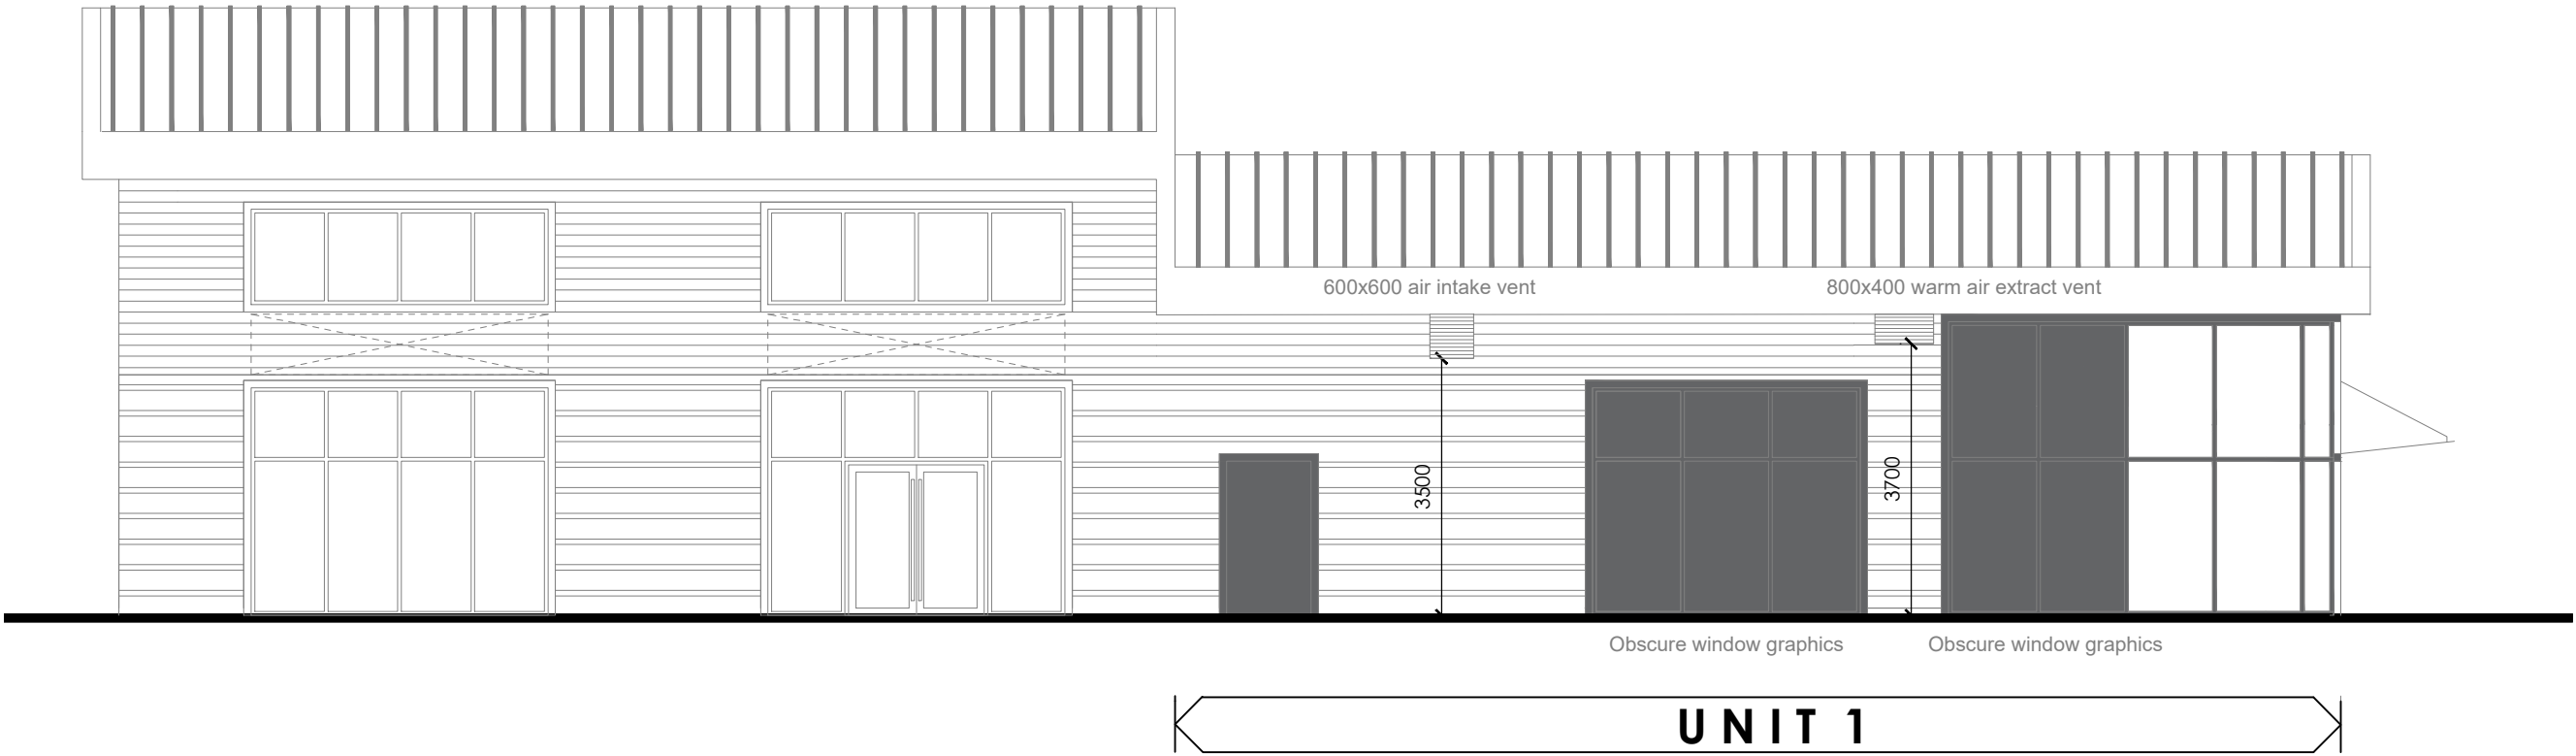

0
1m 2m 3m 4m 5m

SIDE ELEVATION (NORTH)
(proposed) - scale 1/100

D	21.05.26	Signage Updated	HE
C	11.05.26	Vent Positions Swapped	HE
B	05.05.26	Louvered Vent Positions Changed	HE
A	19.09.25	Utilising existing sign locations	BC

Rev	Date	Description	Drn
-----	------	-------------	-----

boon brown

A: Motivo, Alvington, Yeovil, Somerset, BA20 2FG T: 01935 420803
A: Tunstall Hall, Bernay's Grove, London, SW9 8DF T: 0207 4989158
W: www.boonbrown.com E: info@boonbrown.com

©COPYRIGHT All rights described in chapter IV of the copyright, designs and patents act 1988
have been generally asserted. Where any drawing is to be read in conjunction with another,
including specialists, the two drawings shall be cross checked and any discrepancies reported to
the architect before the work is put in hand. All dimensions are in millimetres, all levels are in
metres, unless shown otherwise. Any discrepancies in dimensions or details on or between these
drawings/specifications should be drawn to the attention of the boonbrown and or the engineer in
writing for clarification. Drawing prepared solely for the use of client, as detailed in text box, and is
not to be copied, lent or used by any third party without written permission.

Project
PROPOSED DEVELOPMENT AT
6 RAINBOW WAY BURBAGE
HINCKLEY
LE10 2FR

Client
Consol Ltd

Drawing Title
Proposed Elevations and Signage

Scale	Date	Drawn	Chk'd
1 : 100 @ A3	17/09/2025	BC	HE

DWG No.	Rev.
4643_V12	D

RIBA RTPI Landscape Institute
Chartered Practice Chartered Practice Registered Practice