

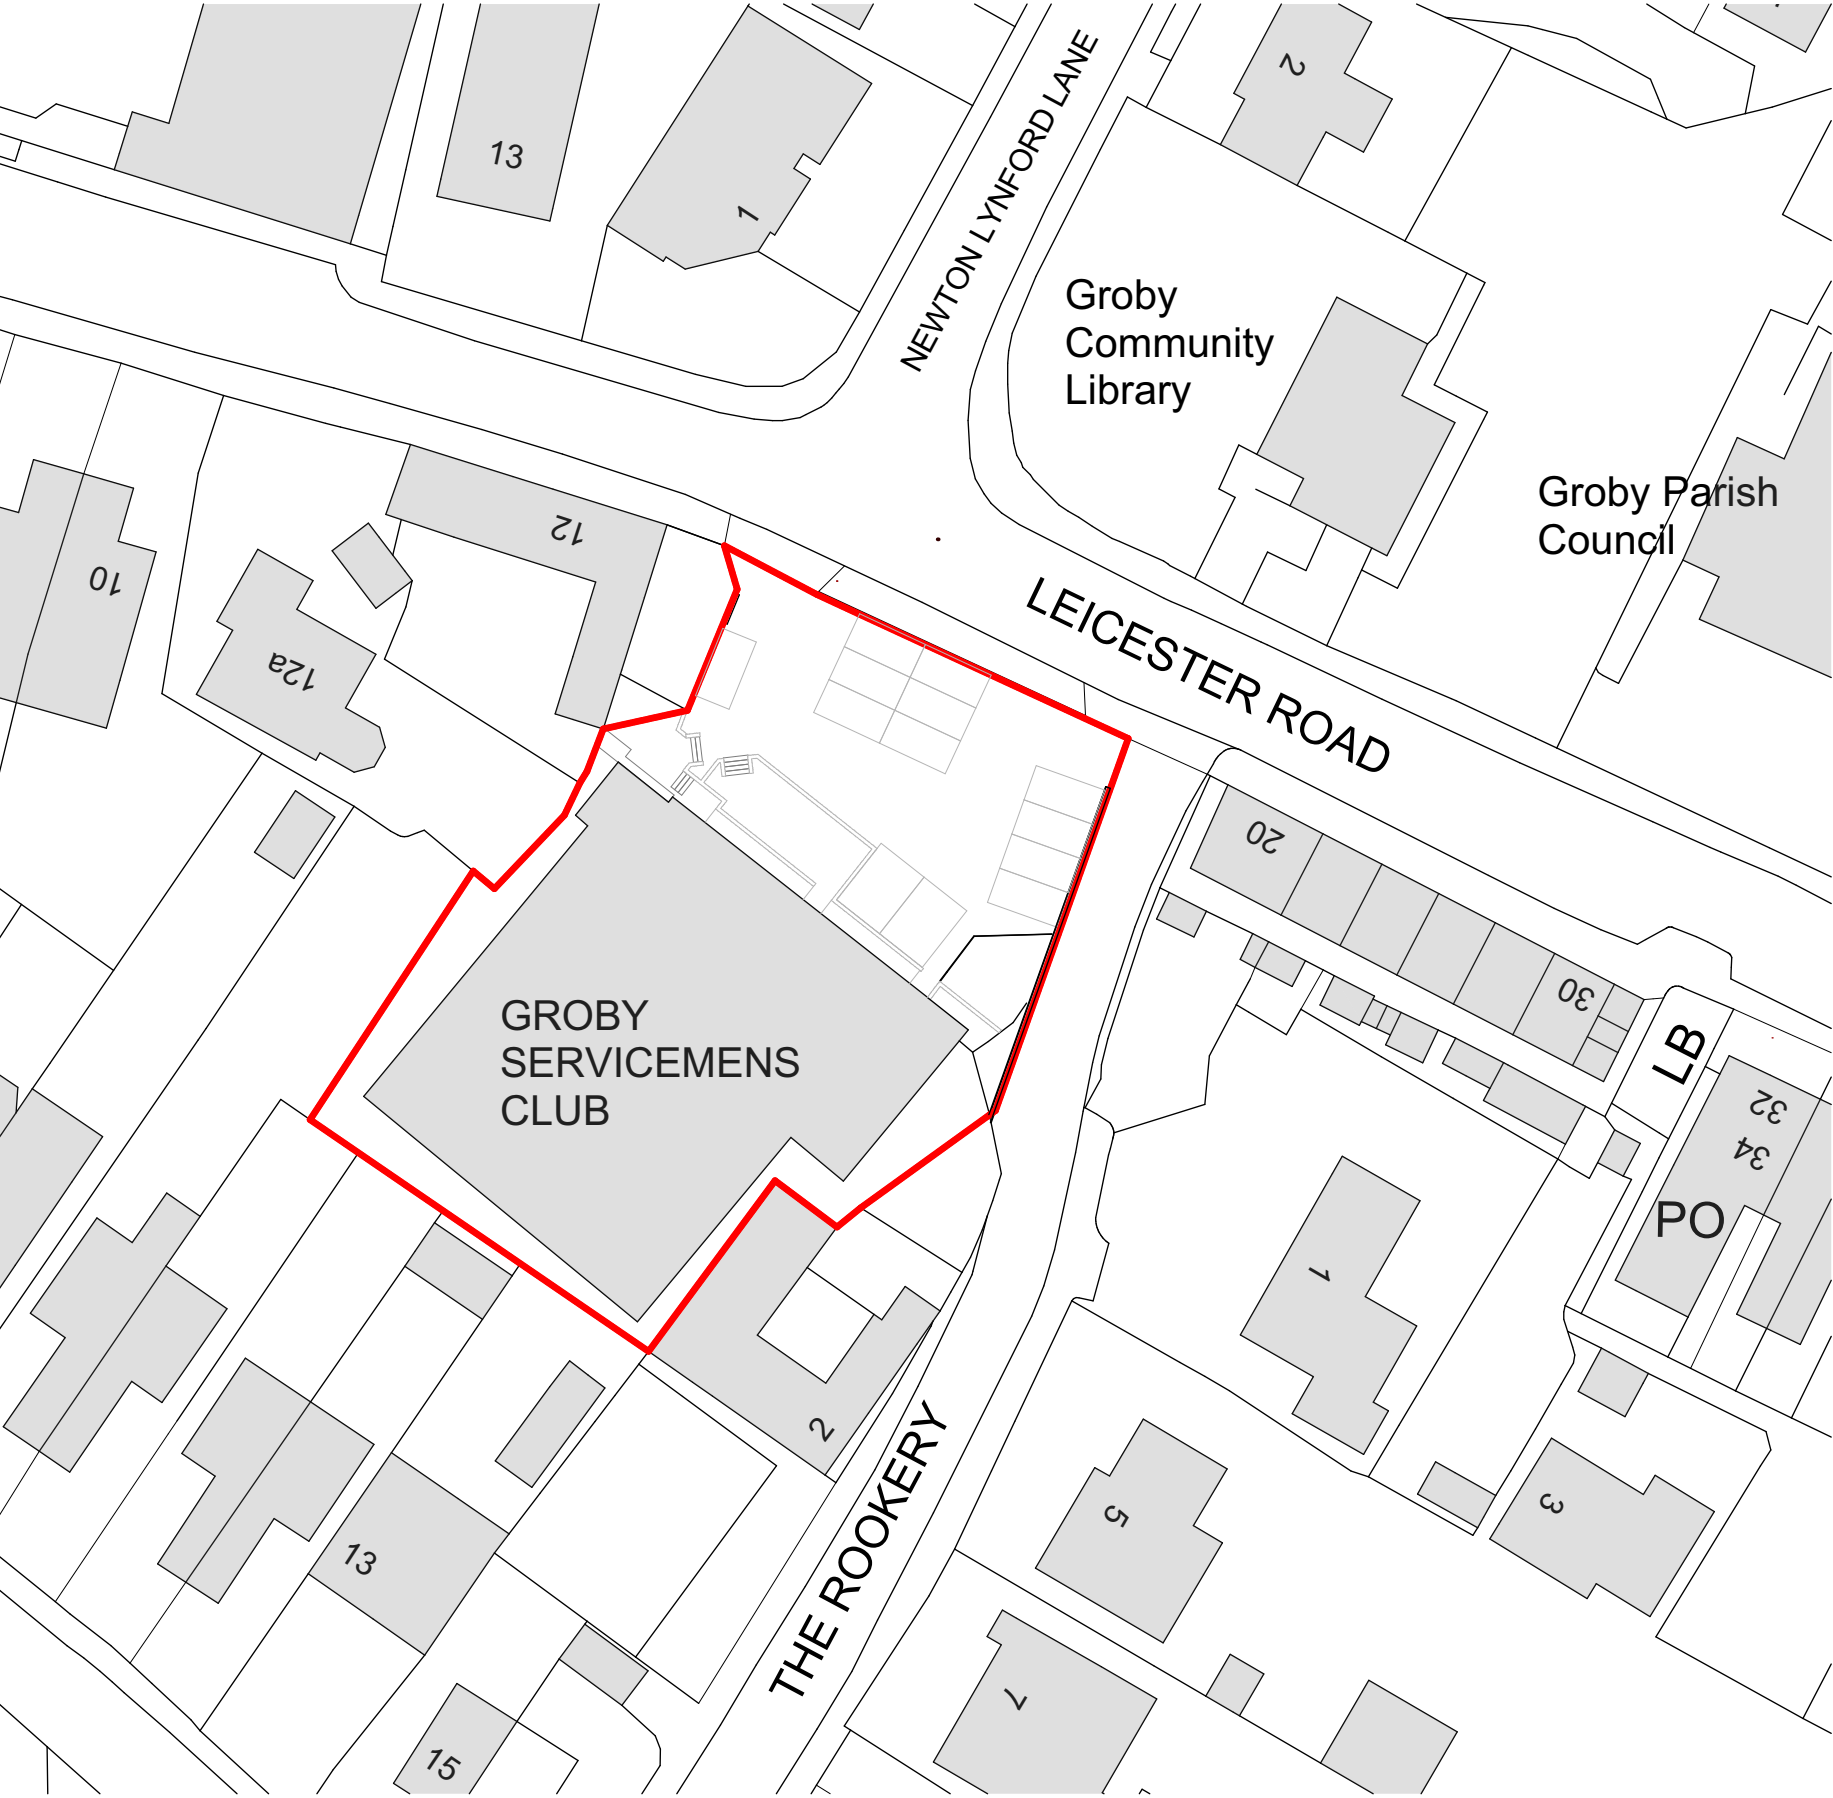


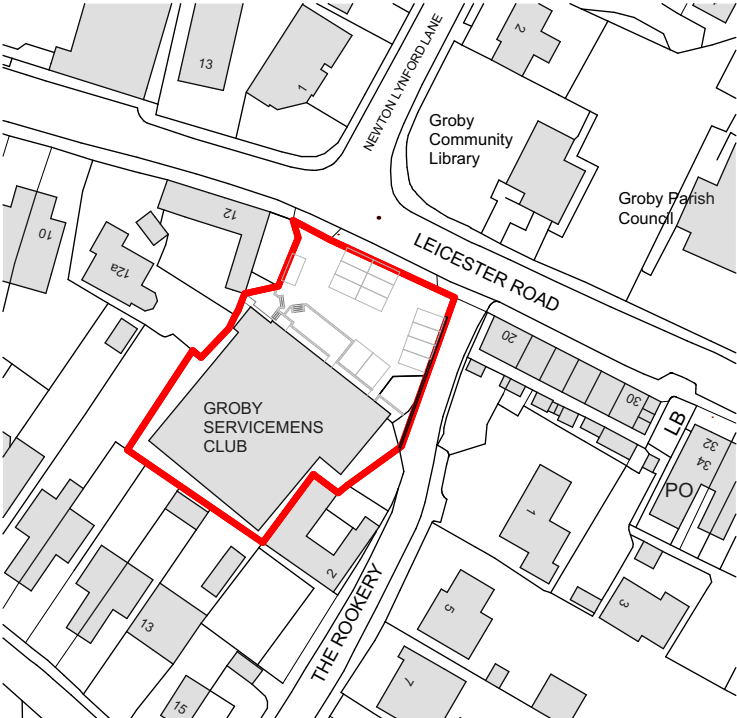

EXISTING SITE PLAN


1:500 @ A3

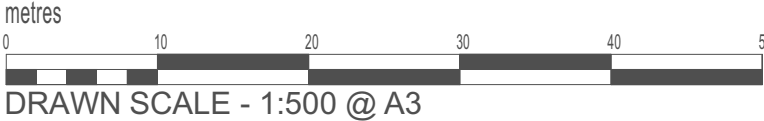

SITE LOCATION PLAN

1:1250 @ A3

- Notes
- 1) This drawing MUST NOT BE SCALED. Unless being used for planning purposes.
 - 2) All dimensions to be CHECKED ON SITE and any DISCREPANCY reported to the Architects.
 - 3) The site boundary shown is the best assumed from available data and does NOT represent legal ownership.

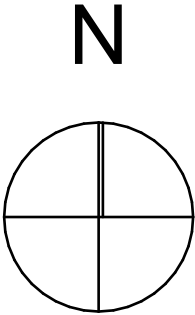

Revisions.	
☐ APPROVAL	☐ INFORMATION
☐ PRELIMINARY	☐ FOR CONSTRUCTION

Project
GROBY EX SERVICEMEN'S CLUB
NEW CANOPY
GROBY

Client
CLUB MEMBERS

Drawing Title
EXISTING SITE AND LOCATION PLANS

Drawing By WLB	Checked By
-------------------	------------

Date MAY 2026	Scale 1:1250/1:500 @ A3
------------------	----------------------------

Drawing Number 8213 / 01	Revision
-----------------------------	----------

UNIT 14B
FIR TREE LANE
GROBY
LEICESTERSHIRE
LE6 0FH
TEL: 0116 254 7868
EMAIL: enquiries@gwh.co.uk
www.gwh.co.uk

