



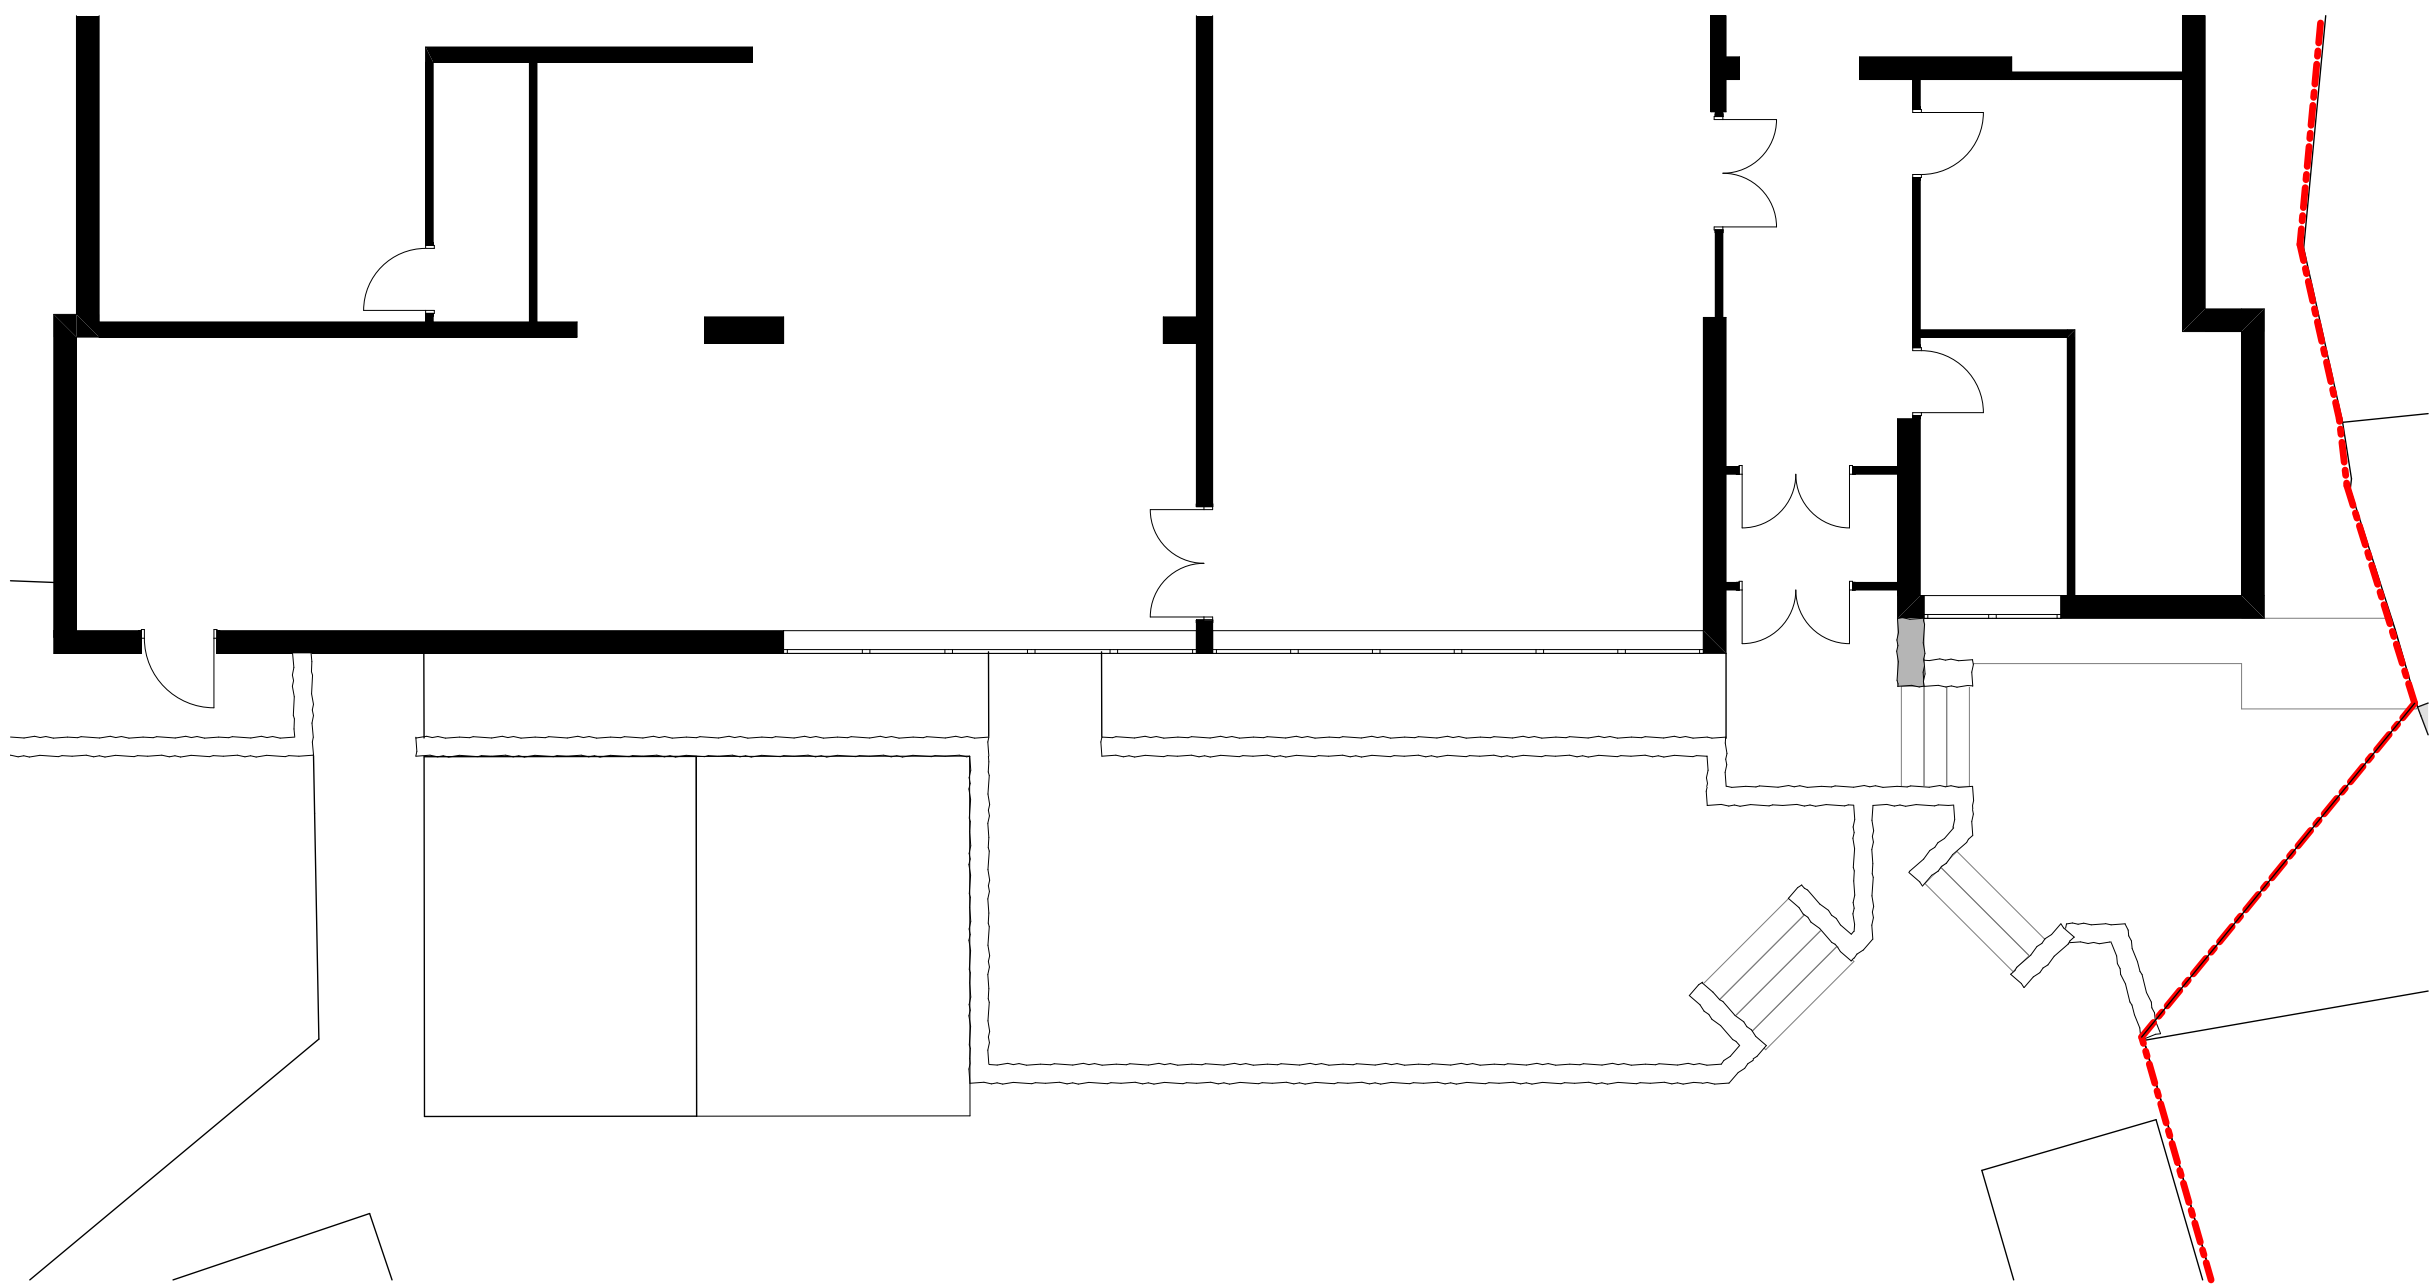


EXISTING GROUND FLOOR PLAN

1:100 @ A1

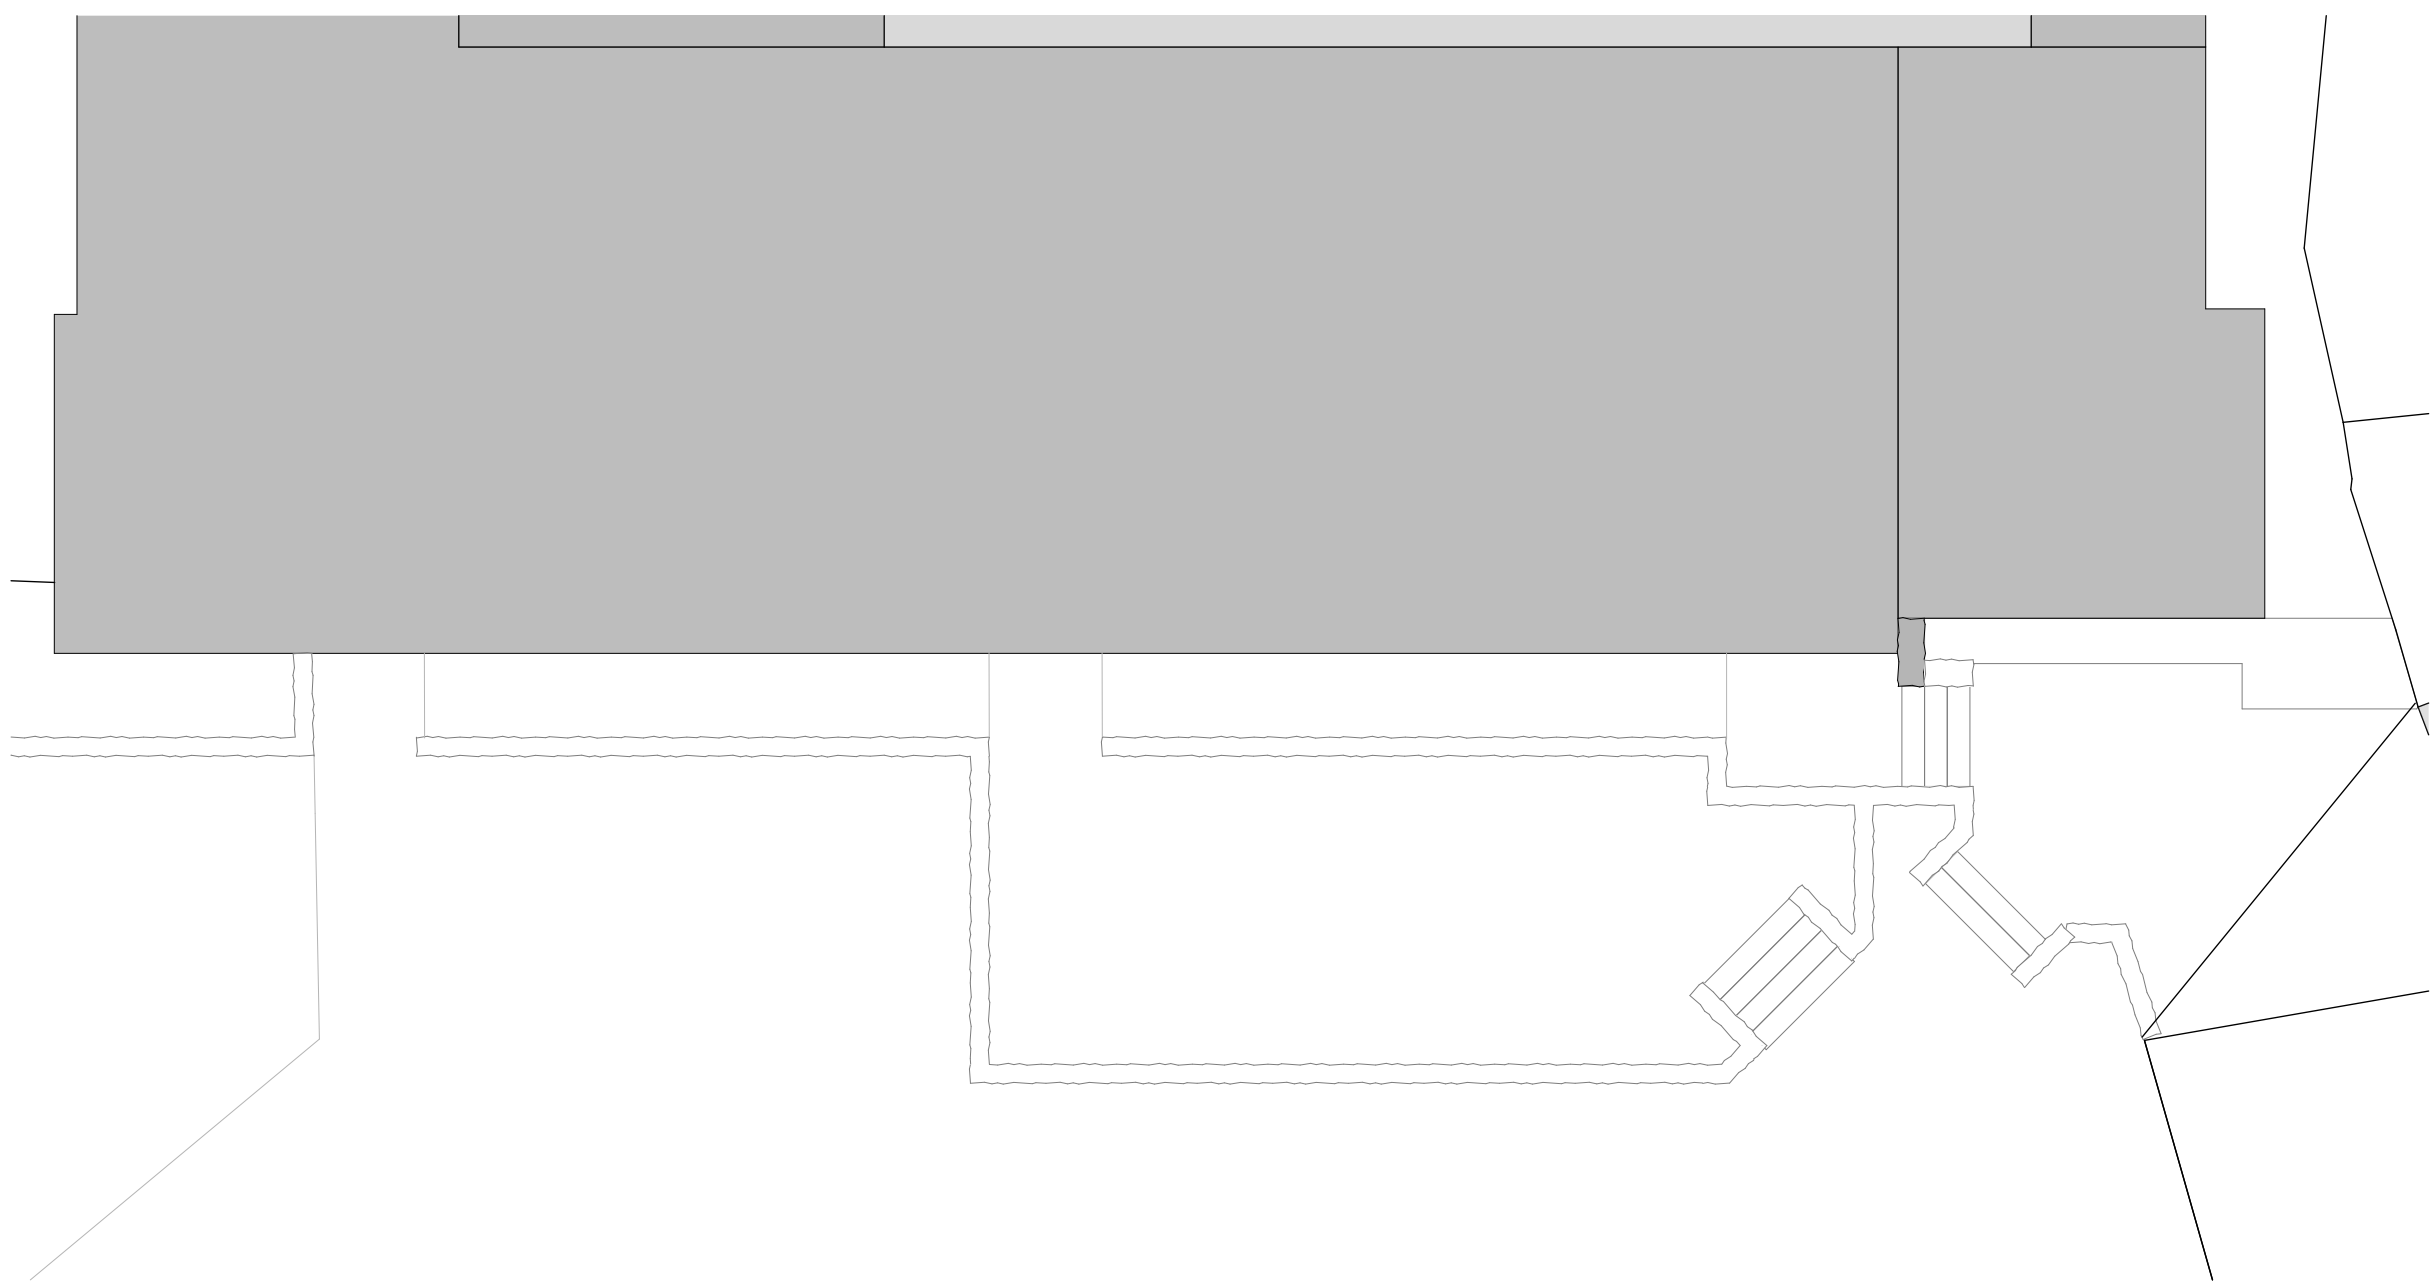


EXISTING FIRST FLOOR PLAN

1:100 @ A1

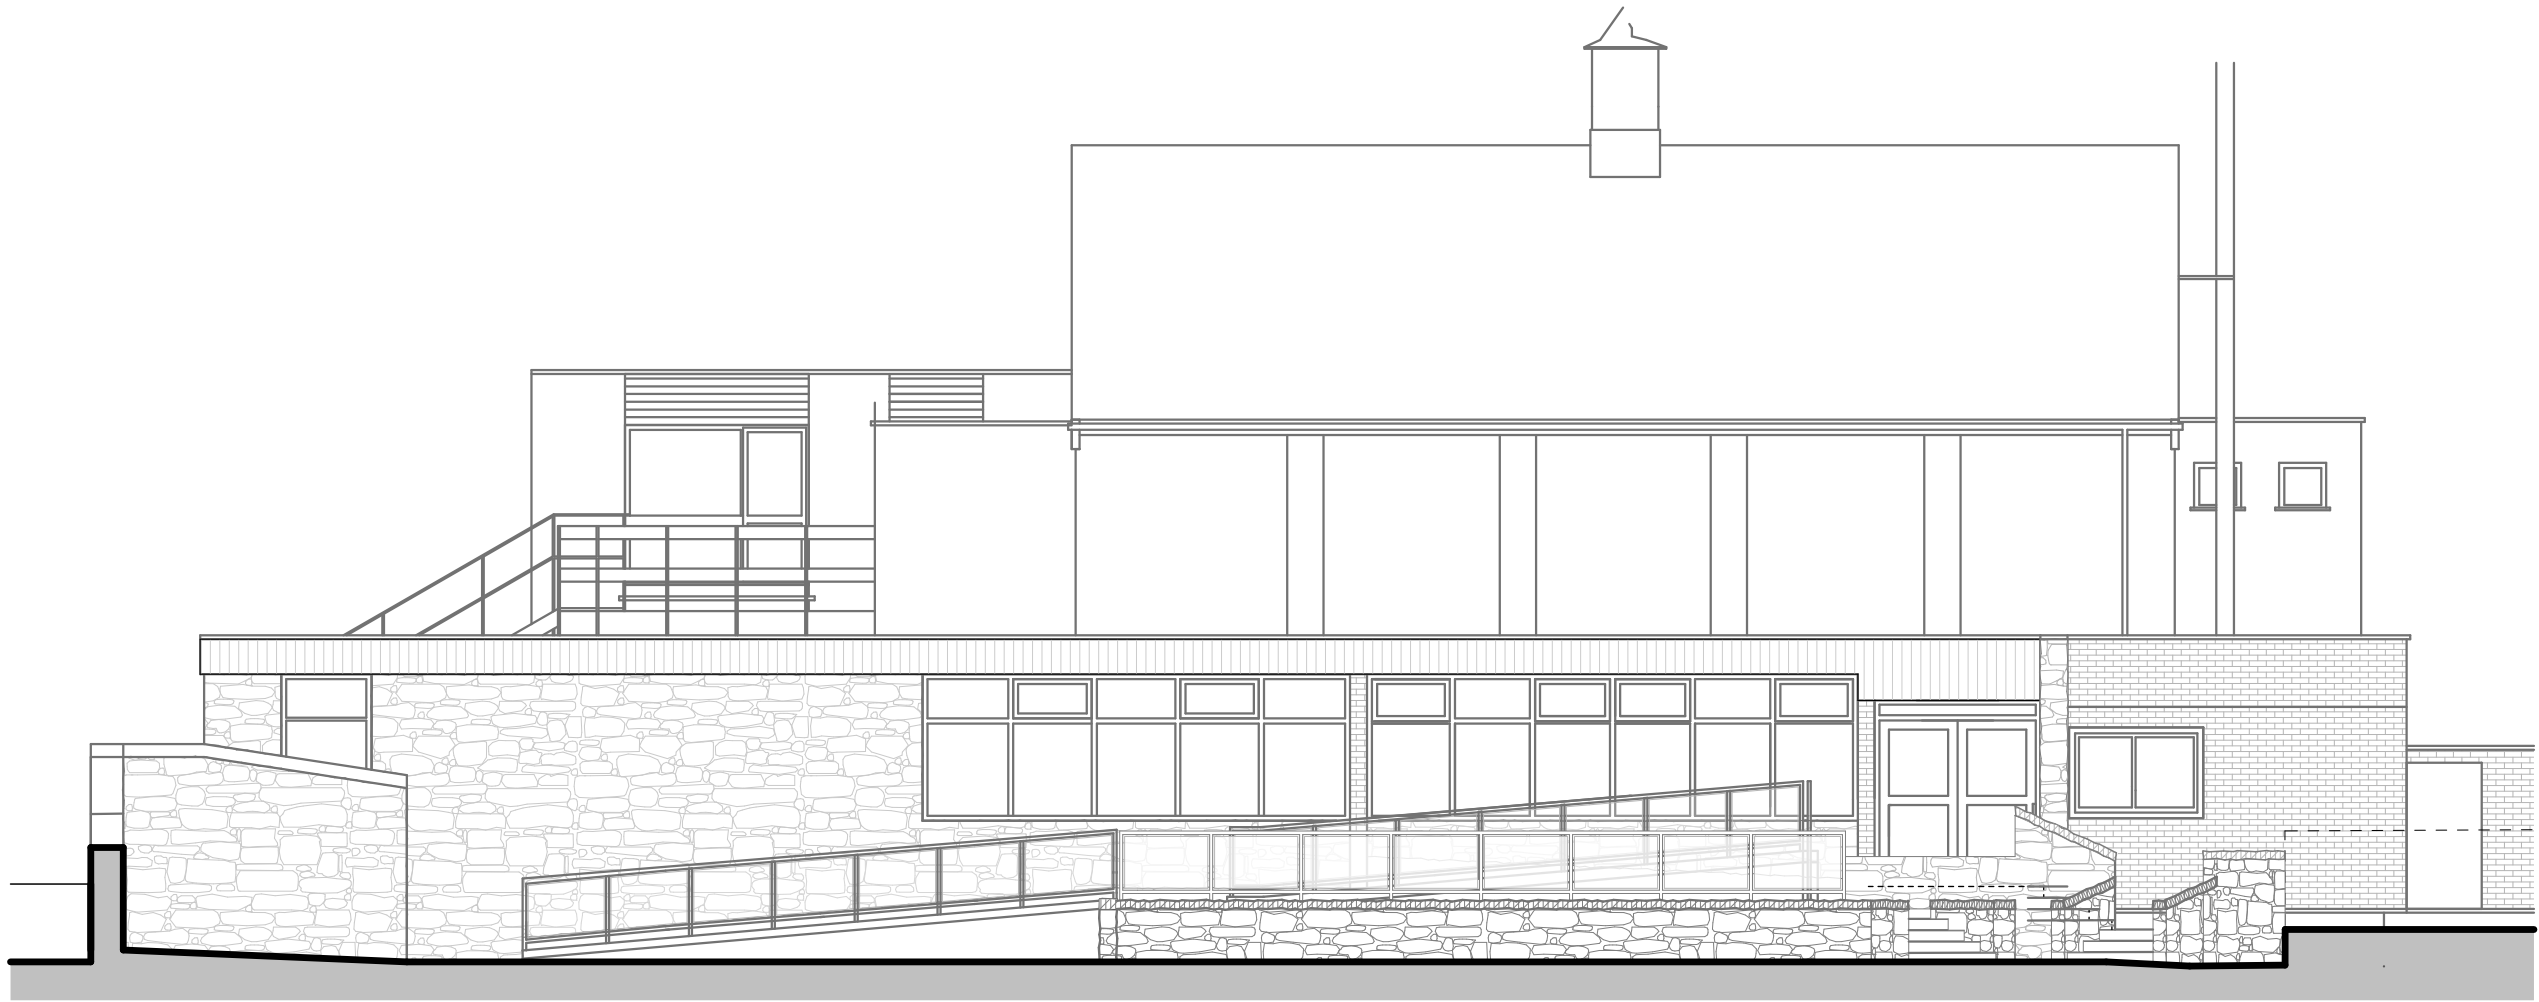


EXISTING FRONT ELEVATION

1:100 @ A1

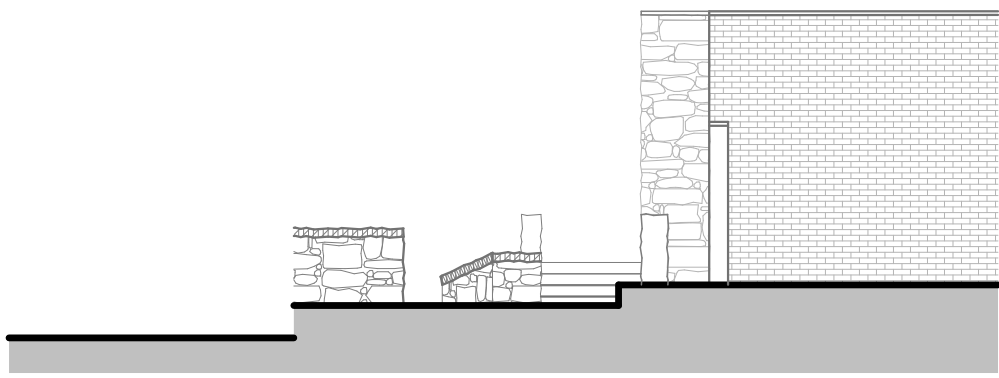

EXISTING SIDE ELEVATION

1:100 @ A1

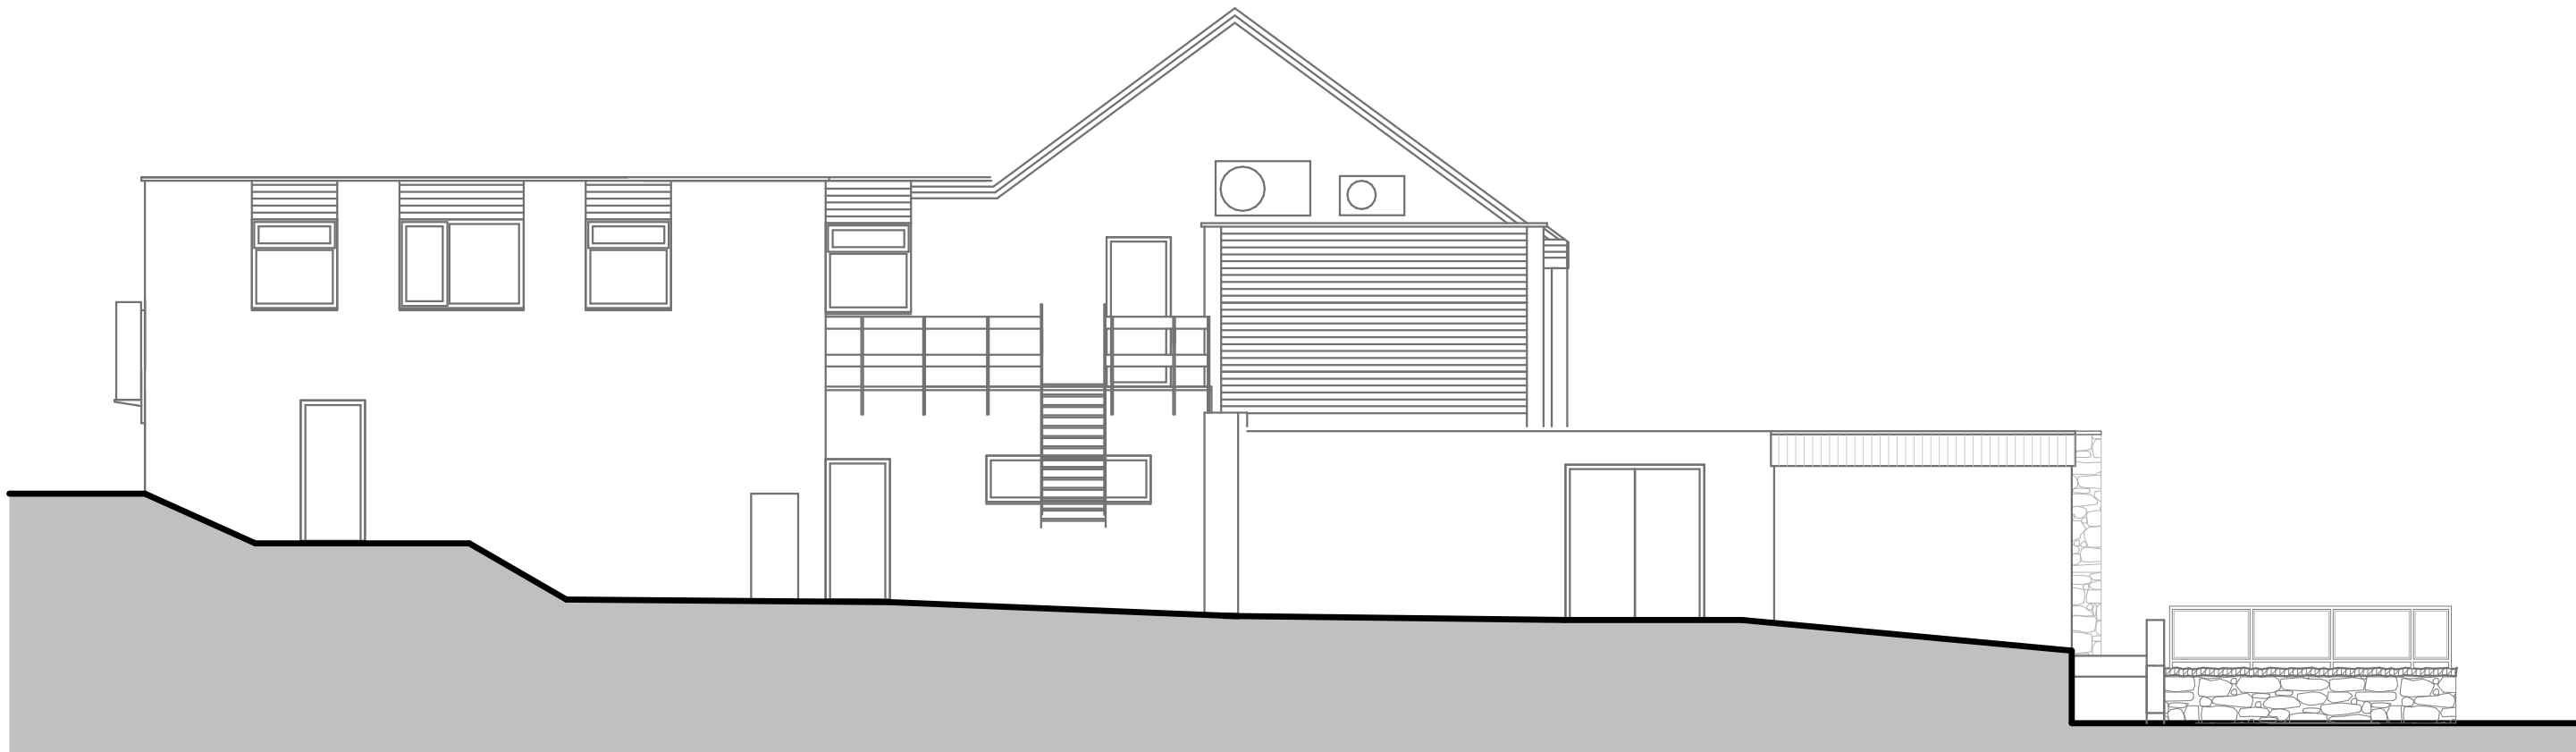


EXISTING SIDE ELEVATION

1:100 @ A1

Notes

- 1) This drawing MUST NOT BE SCALED. Unless being used for planning purposes.
- 2) All dimensions to be CHECKED ON SITE and any DISCREPANCY reported to the Architects.
- 3) The site boundary shown is the best assumed from available data and does NOT represent legal ownership.

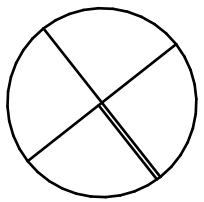

N



DRAWN SCALE - 1:100 @ A1

Revisions.

- | | |
|--------------------------------------|---|
| ☐ APPROVAL | ☐ INFORMATION |
| ☐ PRELIMINARY | ☐ FOR CONSTRUCTION |

Project

GROBY EX SERVICEMEN'S CLUB
NEW CANOPY
GROBY

Client

CLUB MEMBERS

Drawing Title

EXISTING PLANS AND ELEVATIONS

Drawing By
WLB

Checked By

Date
MAY 2026

Scale
1:100 @ A1

Drawing Number
8213 / 02

Revision

UNIT 14B
FIR TREE LANE
GROBY
LEICESTERSHIRE
LE6 0FH
TEL: 0116 254 7868
EMAIL: enquiries@gwh.co.uk
www.gwh.co.uk



Gordon White & Hood Ltd Registered In England No.4088022