


Rev	Date	Description
A	29/02/24	Alterations to layout to reflect comments from statutory consultees
B	12/04/24	Alterations to layout to reflect comments from Conservation consultees

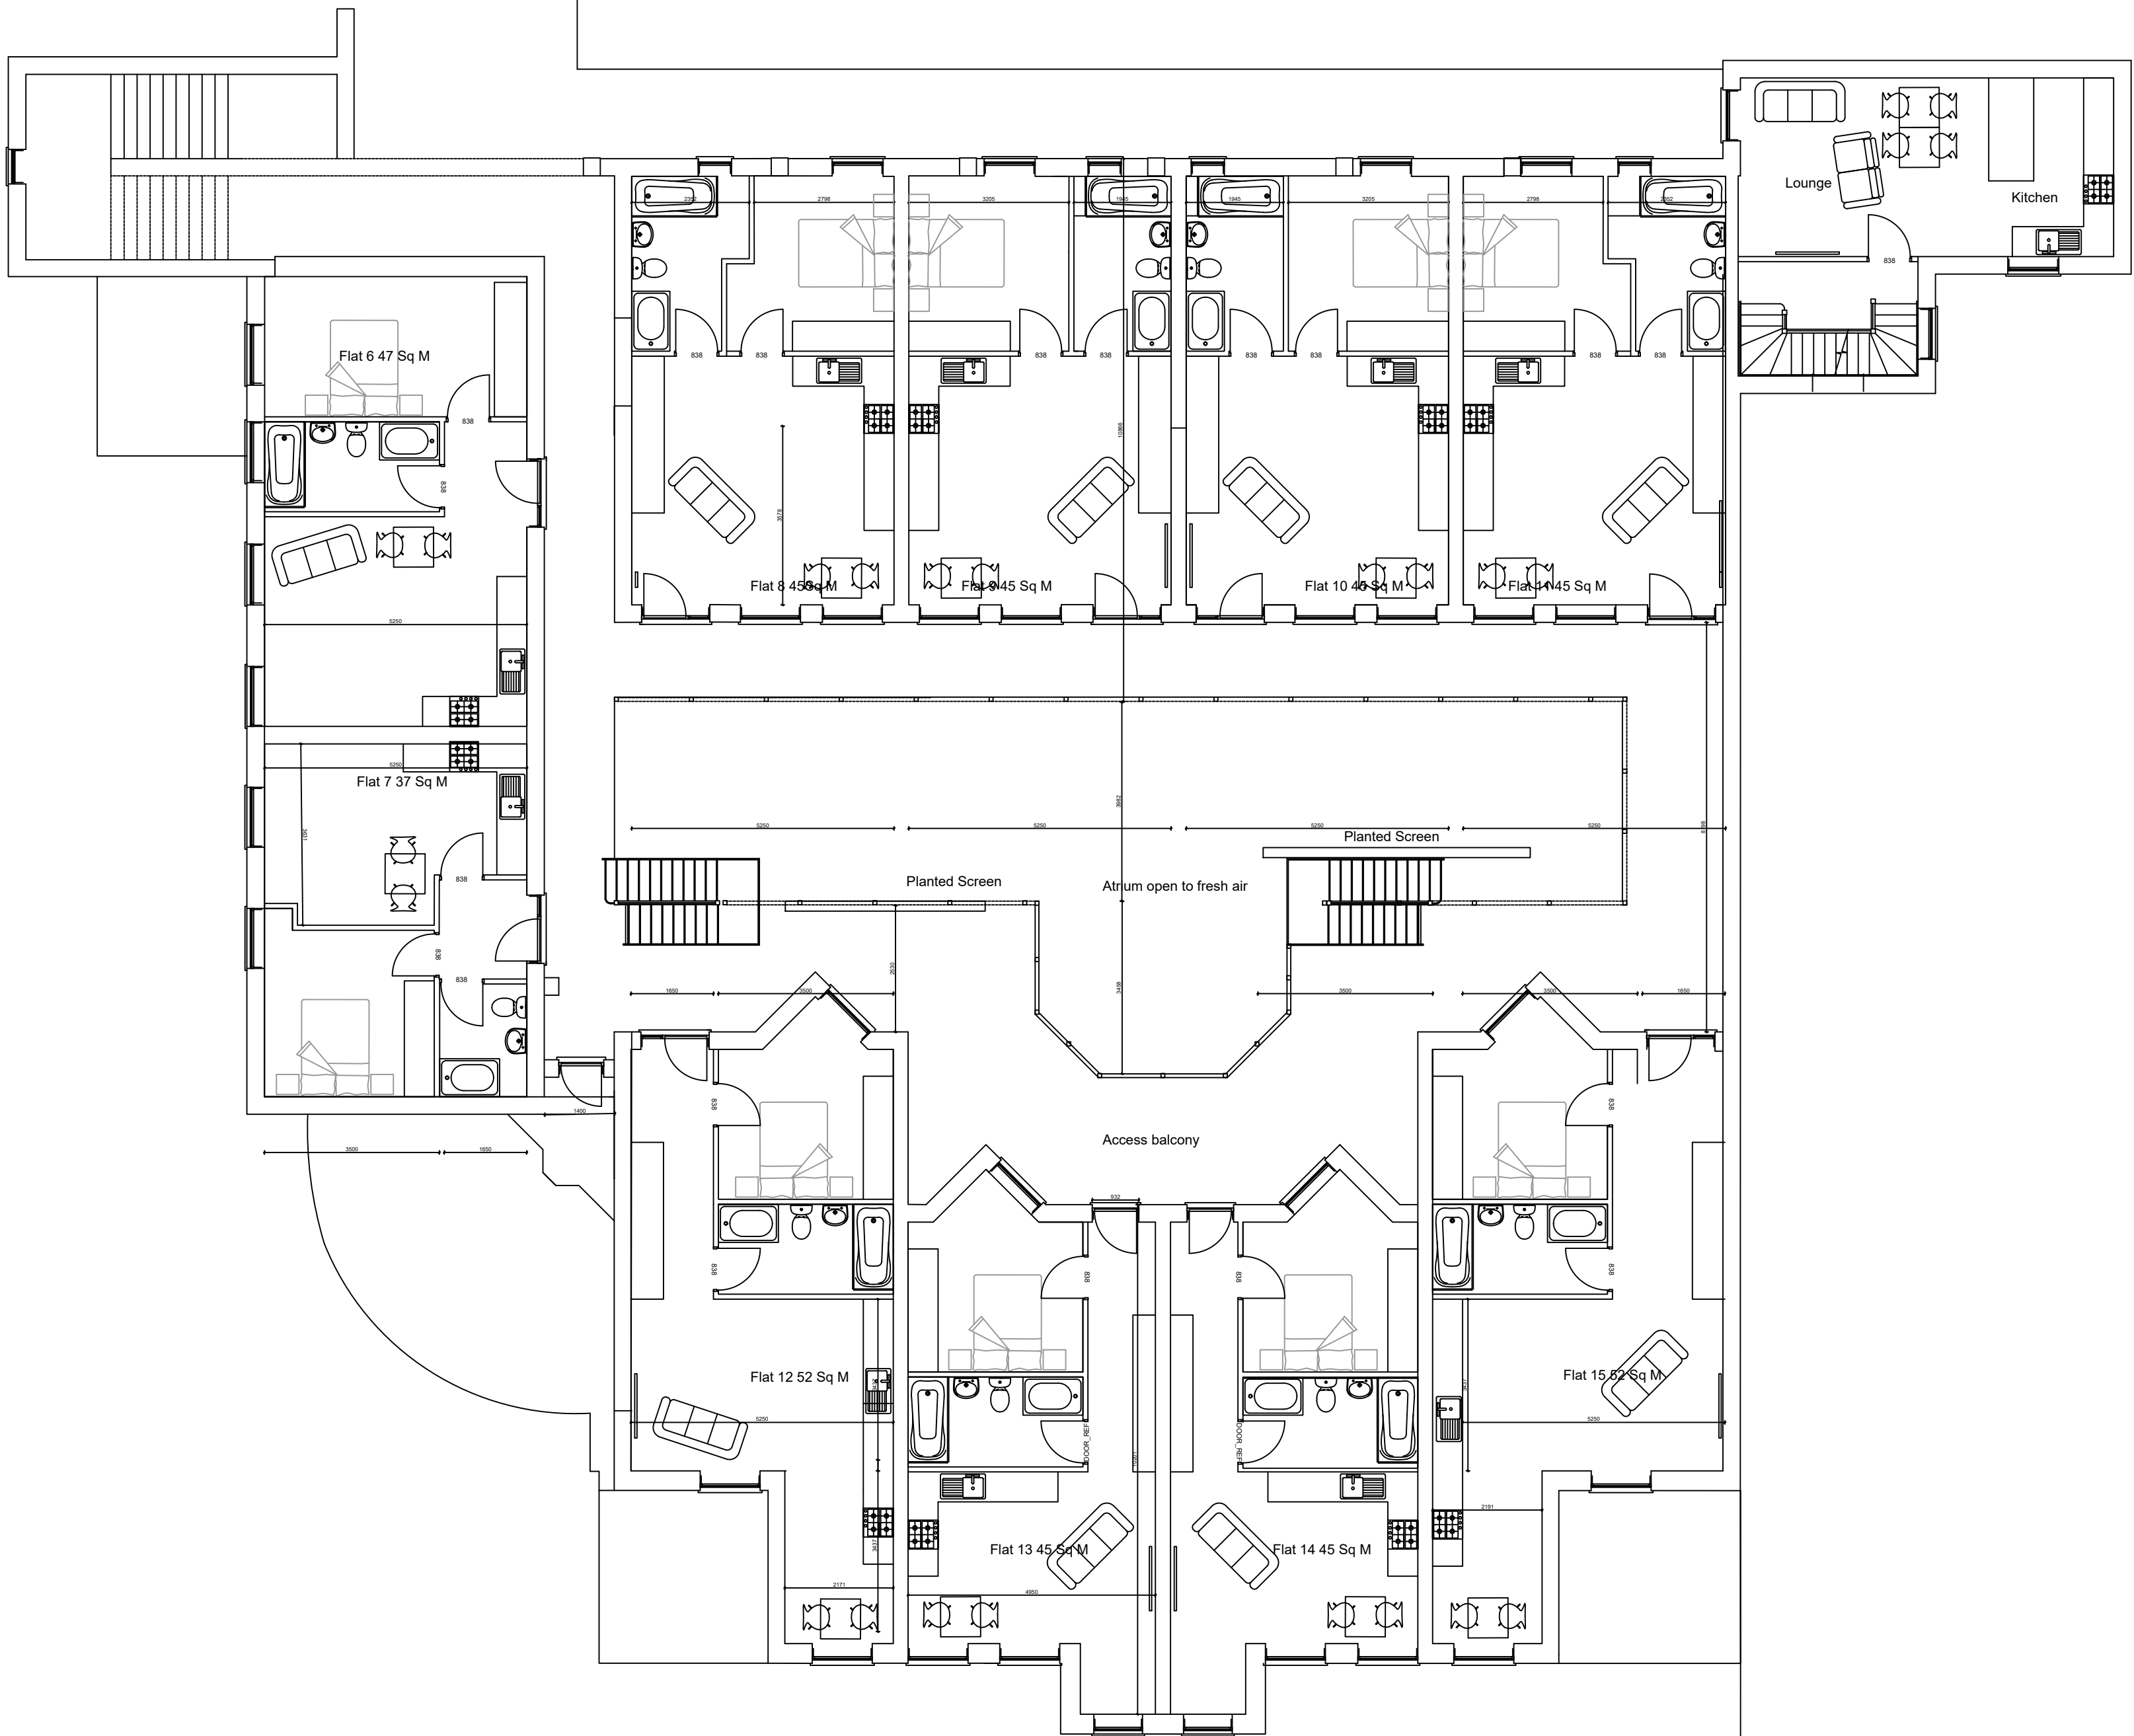

0m 1m 2m 5m 1:100 at A1

First floor layout

Storm Design

design to extend ltd

35 Kirkham Drive Toton Beeston, Nottingham. NG9 6HG

Tel: 0115 9720969

email: info@stormdesign.uk

Client

Wigston Estates Ltd

Job number & title

Former Danilo Cinema Trinity Lane
Hinckley Leicestershire
LE10 0BH

Date

04/12/23

Scale

1:100

Drawn

PJS

Checked

IS

Drawing number

23/848/02b

Drawing title

Proposed first floor plans

This drawing is copyright and may not be altered, traced, photographed, electronically copied or used for any purpose other than for which it is issued, without the permission of Ian Storm.

A1

IF IN DOUBT
ASK