



Rev	Date	Description
A	29/02/24	Alterations to layout to reflect comments from statutory consultees
B	12/04/24	Alterations to layout to reflect comments from statutory Conservation officer

Remove existing brick panels down to head of existing windows, reconstruct window reveals to new height using reclaimed brick where possible and specials to match supplied by Ibstock Brick company.
reconstruct walls to new height including new brick corbelling to the head of the main wall to replace the detail removed at lower level
extend concrete corner detail to new height and construct new detail to the head.

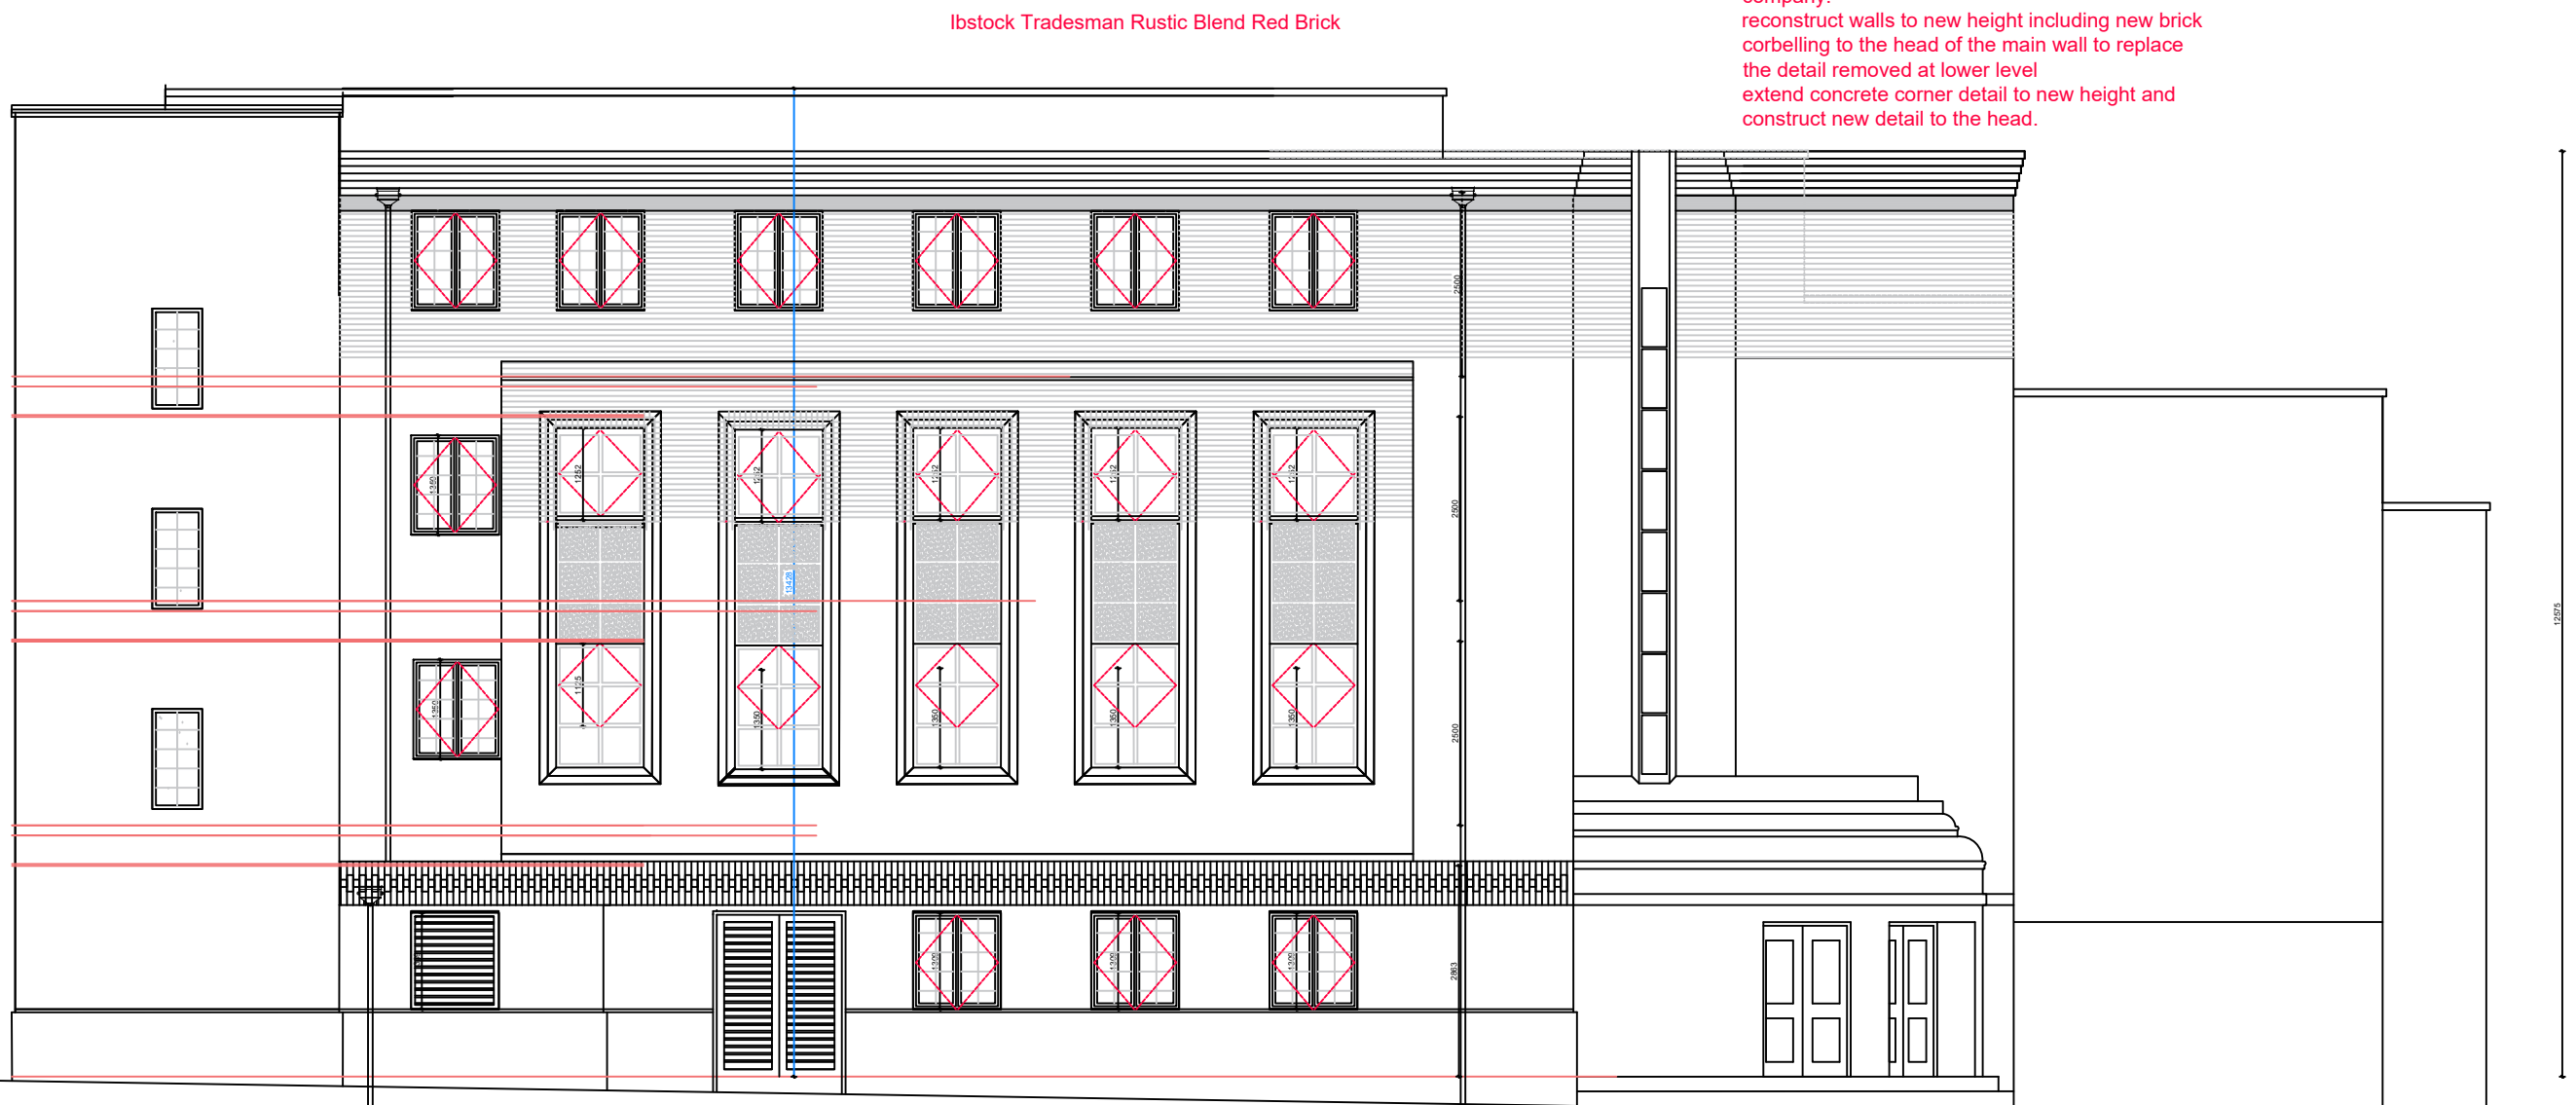


Proposed side elevation
(Trinity Lane)

reconstruct walls to new height including new brick corbelling to the head of the main wall to replace the detail removed at lower level. Reuse existing concrete capping stones to top of walls.
extend concrete corner detail to new height and construct new detail to the head.
All window reveals to be formed using reclaimed brickwork toothed into sides of reveals
new PVC double glazed windows to be set 25mm into reveal.

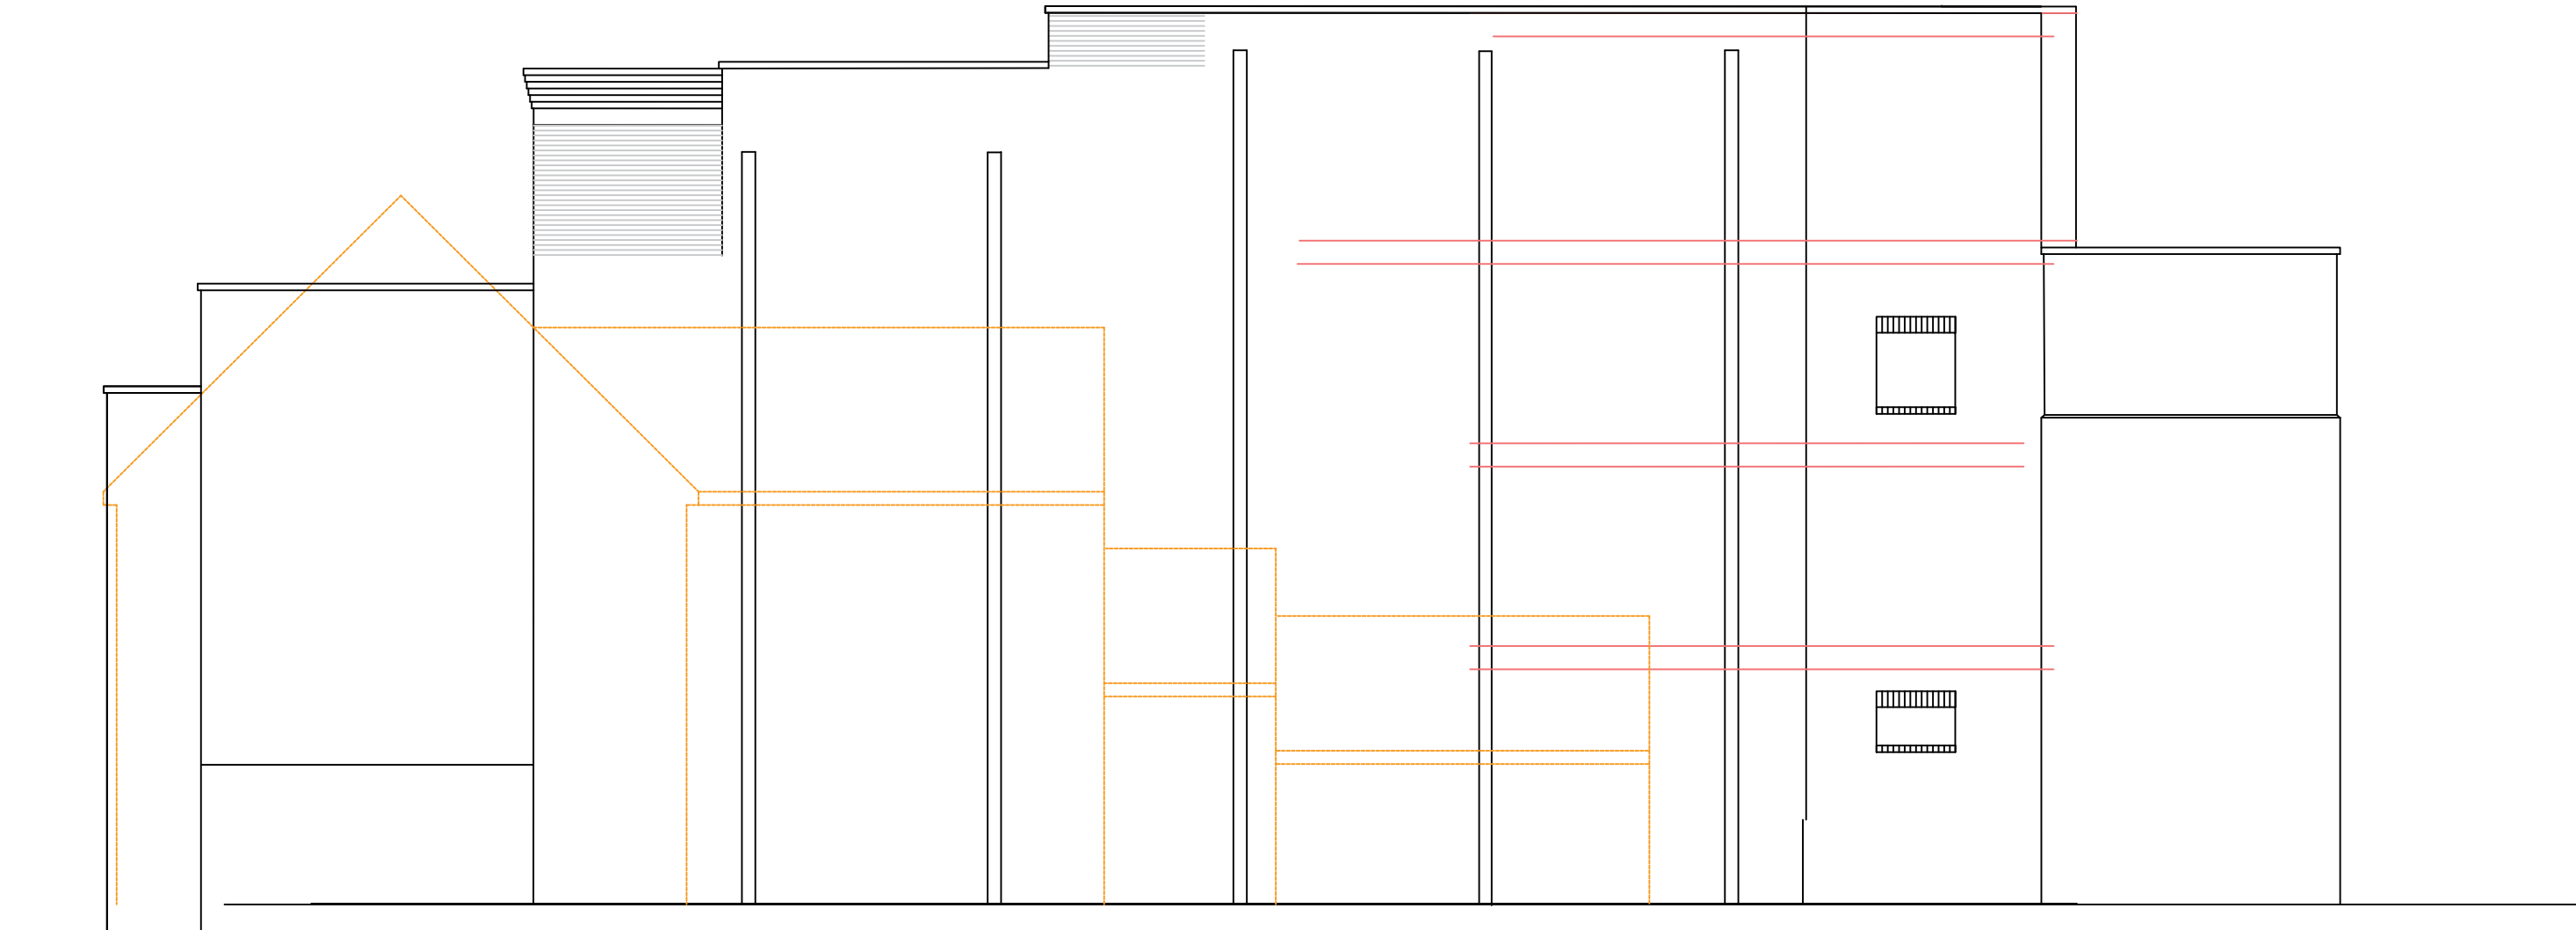

Proposed side elevation

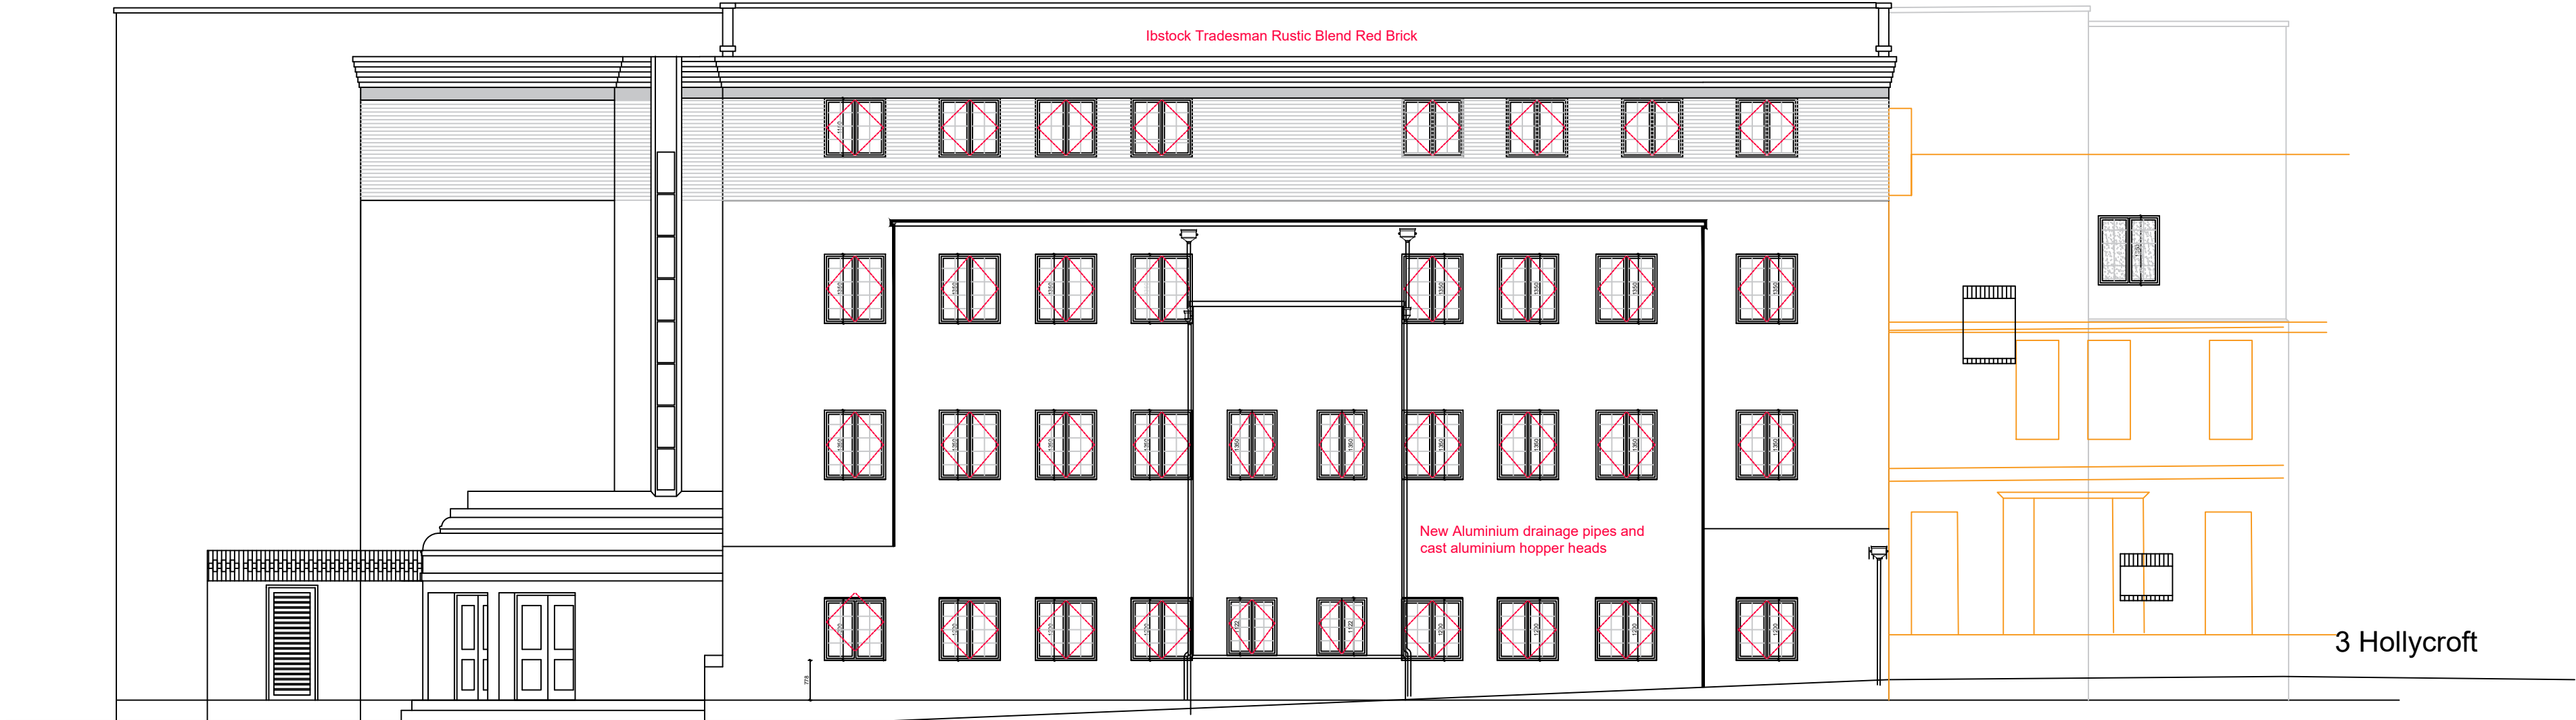

Proposed rear elevation


new PVC double glazed windows to be set 25mm into reveal, all bedroom and bathroom windows to have obscure glazing, all opening elements of windows to be above 1700mm AFFL.
Ibstock common Red Brick to the rear elevation

New Aluminium drainage pipes and cast aluminium hopper heads

New Aluminium drainage pipes and cast aluminium hopper heads

New Aluminium drainage pipes and cast aluminium hopper heads

existing concrete columns to be retained

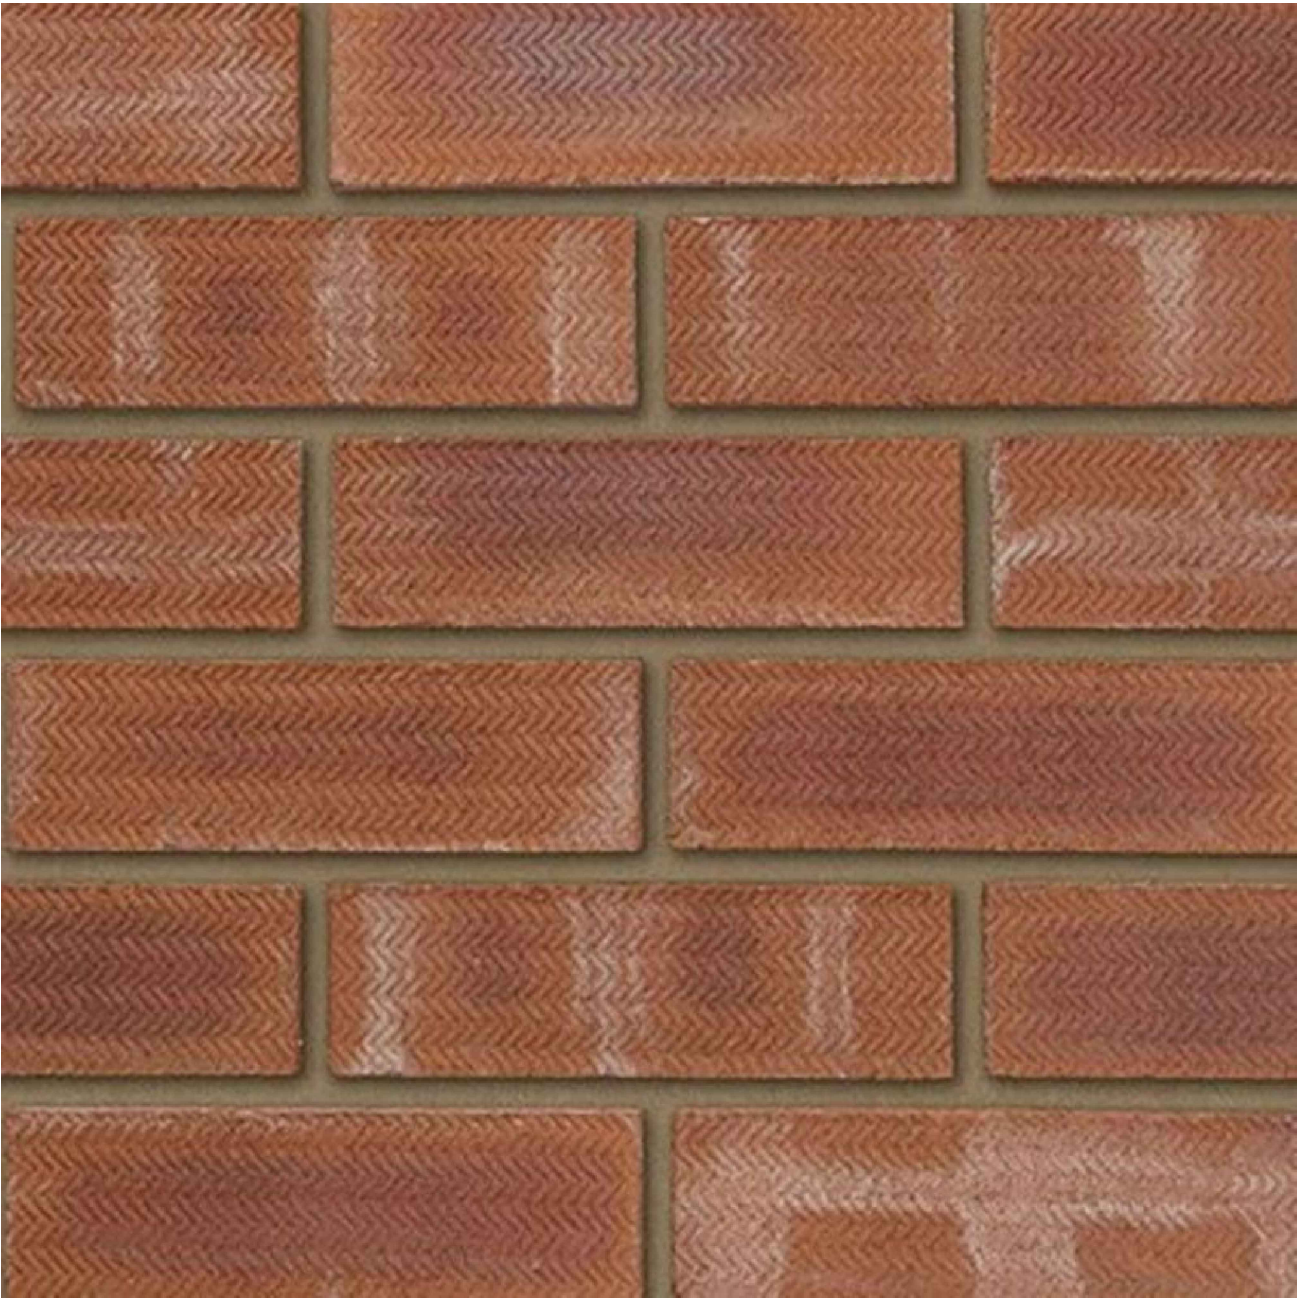

Ibstock Tradesman Rustic Blend Red Brick

Storm Design

design to extend ltd

35 Kirkham Drive Toton Beeston, Nottingham. NG9 6HG

Tel: 0115 9720969

email: info@stormdesign.uk

Client

Wigston Estates Ltd

Job number & title

Former Danilo Cinema Trinity Lane
Hinckley Leicestershire
LE10 0BH

Date

04/12/23

Scale

1:100

Drawn

PJS

Checked

IS

Drawing number

23/848/08b

Drawing title

Proposed elevations

This drawing is copyright and may not be altered, traced, photographed, electronically copied or used for any purpose other than for which it is issued, without the permission of Ian Storm .

A1

IF IN DOUBT
ASK