

GENERAL DRAWING NOTES

© This drawing is not to be shown to any Third Party unless agreed by The Design Social.


This drawing shows 'design intent' only.
It is the responsibility of the appointed contractor to finalise development, using specialists approved by The Design Social, & produce detailed working drawings.
ALL working drawings to be approved by The Design Social prior to manufacture.

REV.	DATE	NOTES	REV. BY
------	------	-------	---------

Sophie Ward				
39 Gregory Road, Barlestone, Leicestershire, CV13 0ET				
Existing Ground Floor Plan				
AUTHOR	L.R.	DATE	30/03/2026	APPROVED
				S.W.
SCALE	1:50 @ A3	READ WITH	0425 (A) GA 001	
DRAWING No.	0425	(A)	GF	004
Project No.		Type	Area	Number
DRAWING STATUS	Planning			

Existing GF Plan Notes

- Existing window to be converted into larger opening.
- Existing conservatory to be demolished to make way for proposed rear extension.
- Adjacent property.
- Existing door to be converted into larger opening.
- Existing opening to be expanded.

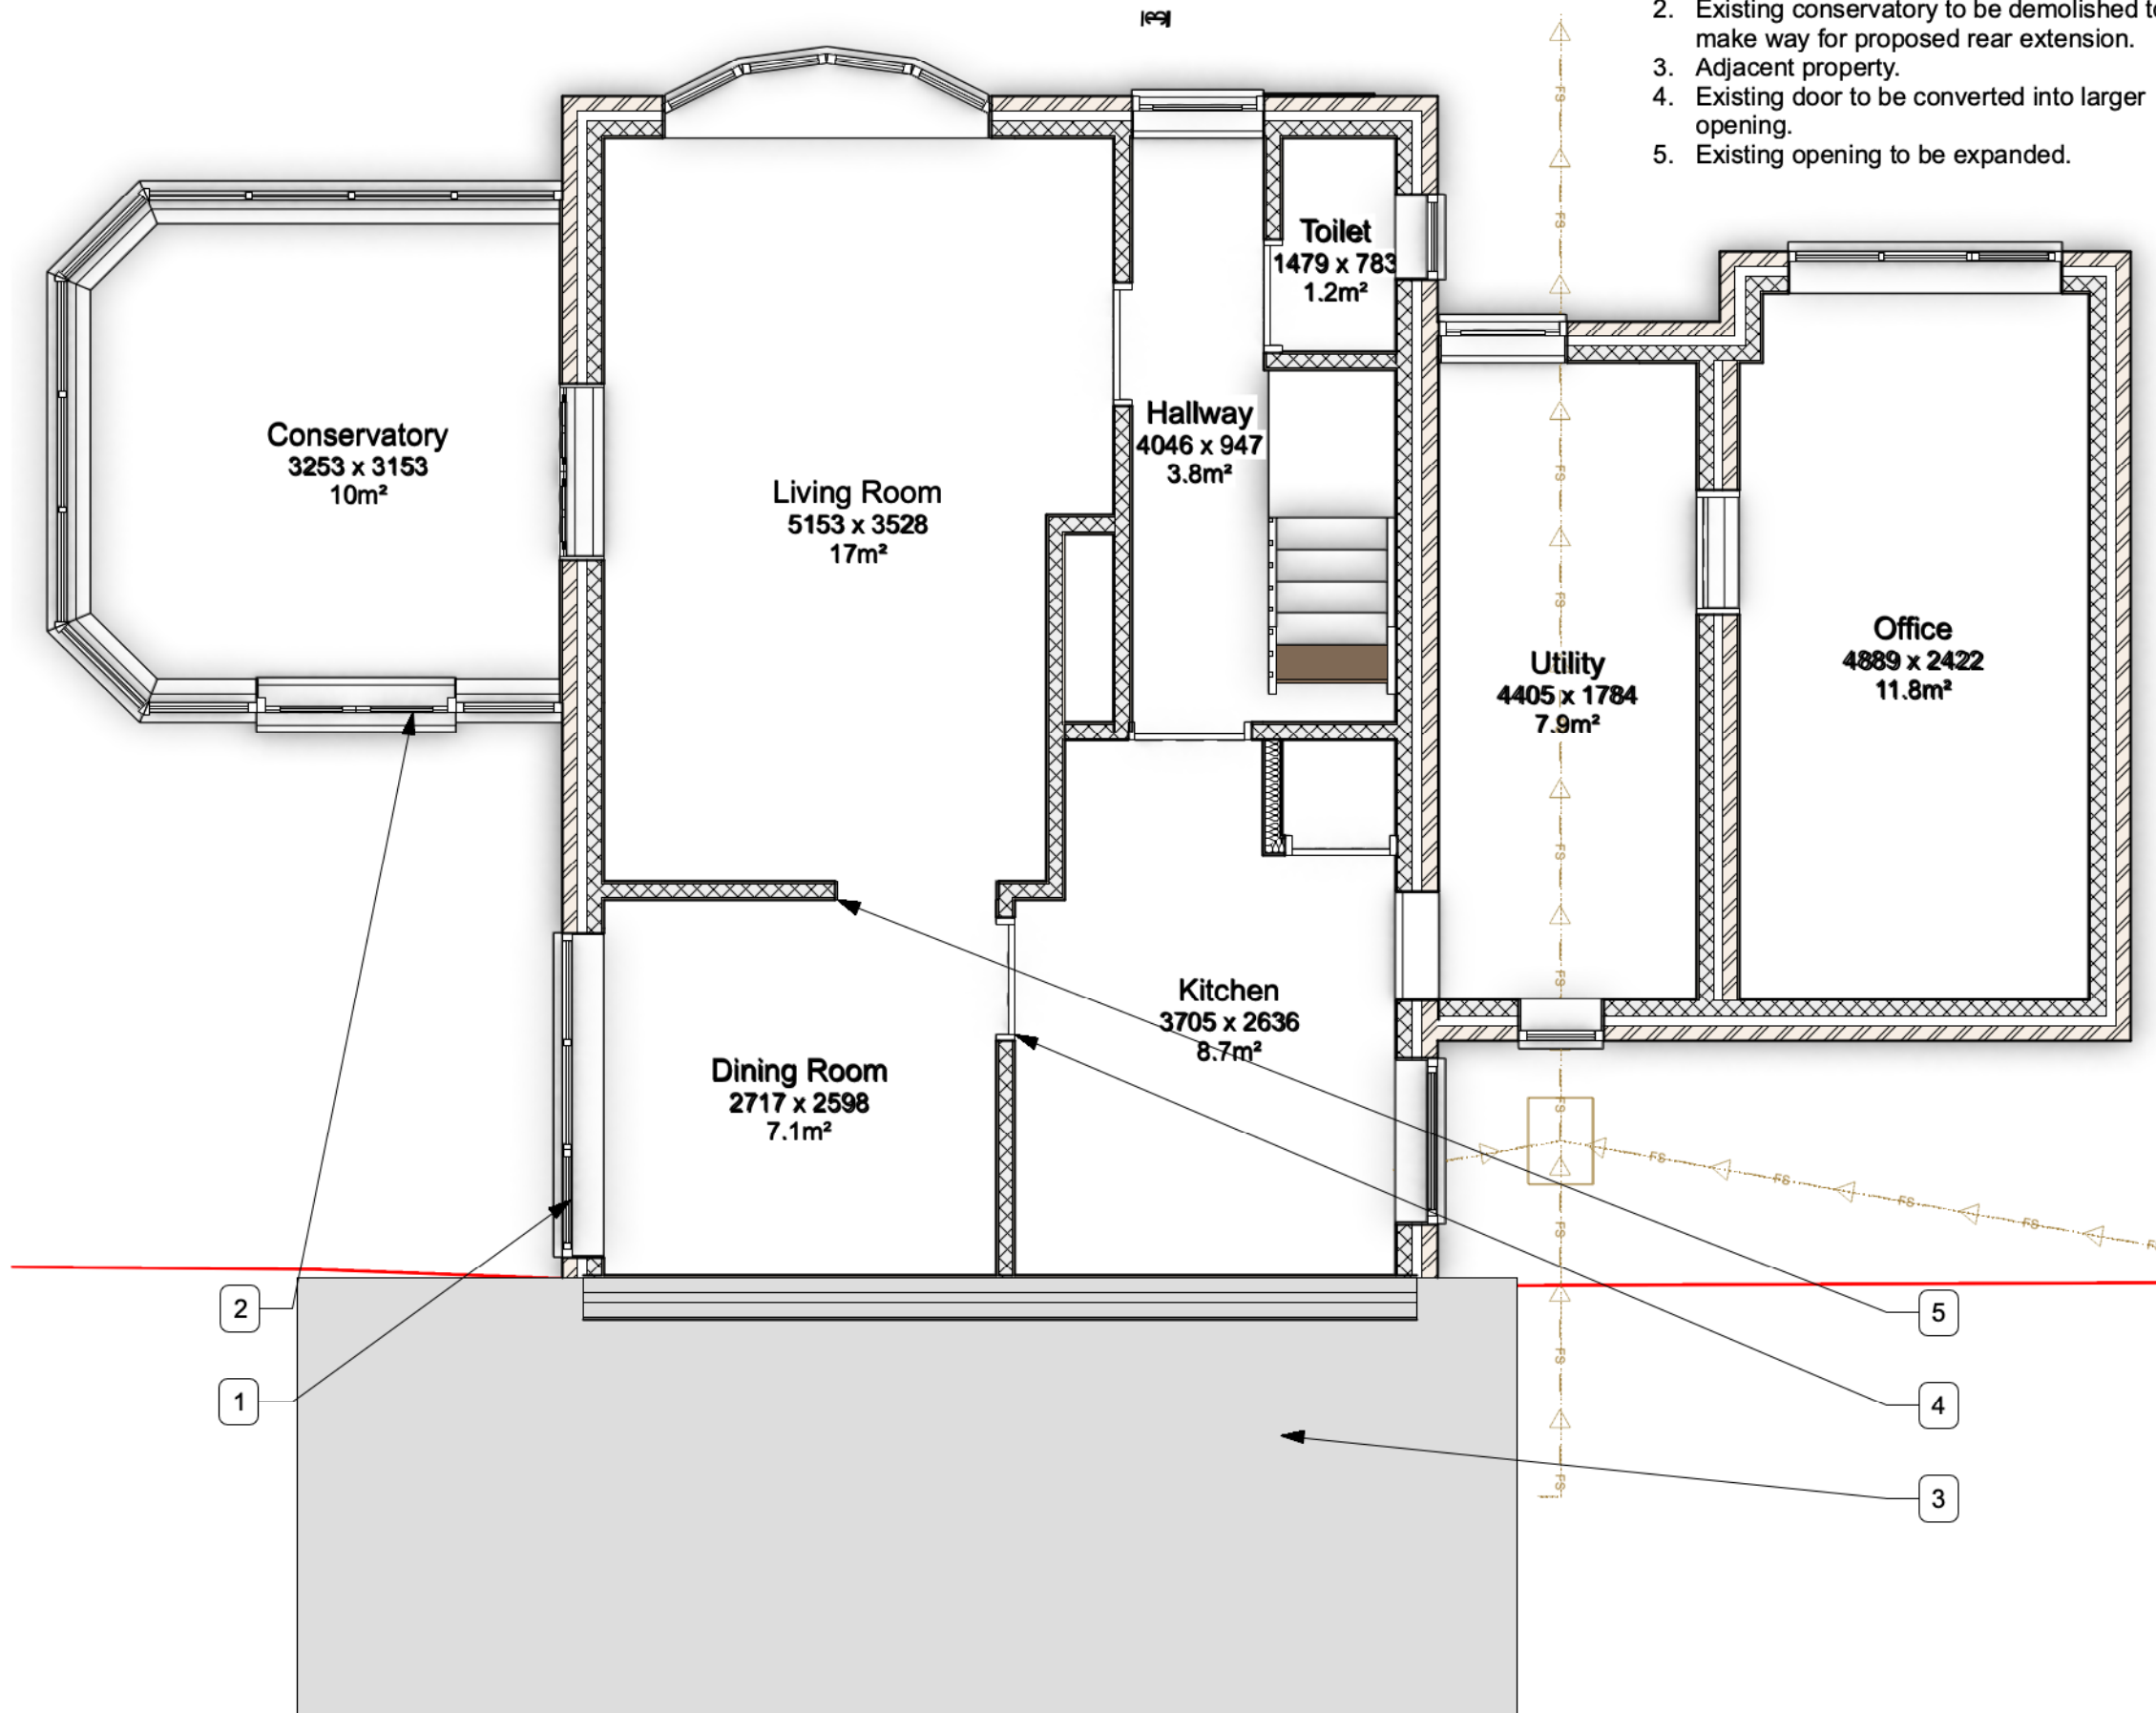

1 Ground Floor Plan - Existing
Scale: 1:50