




1 Ground Floor Plan - Proposed
Scale: 1:50

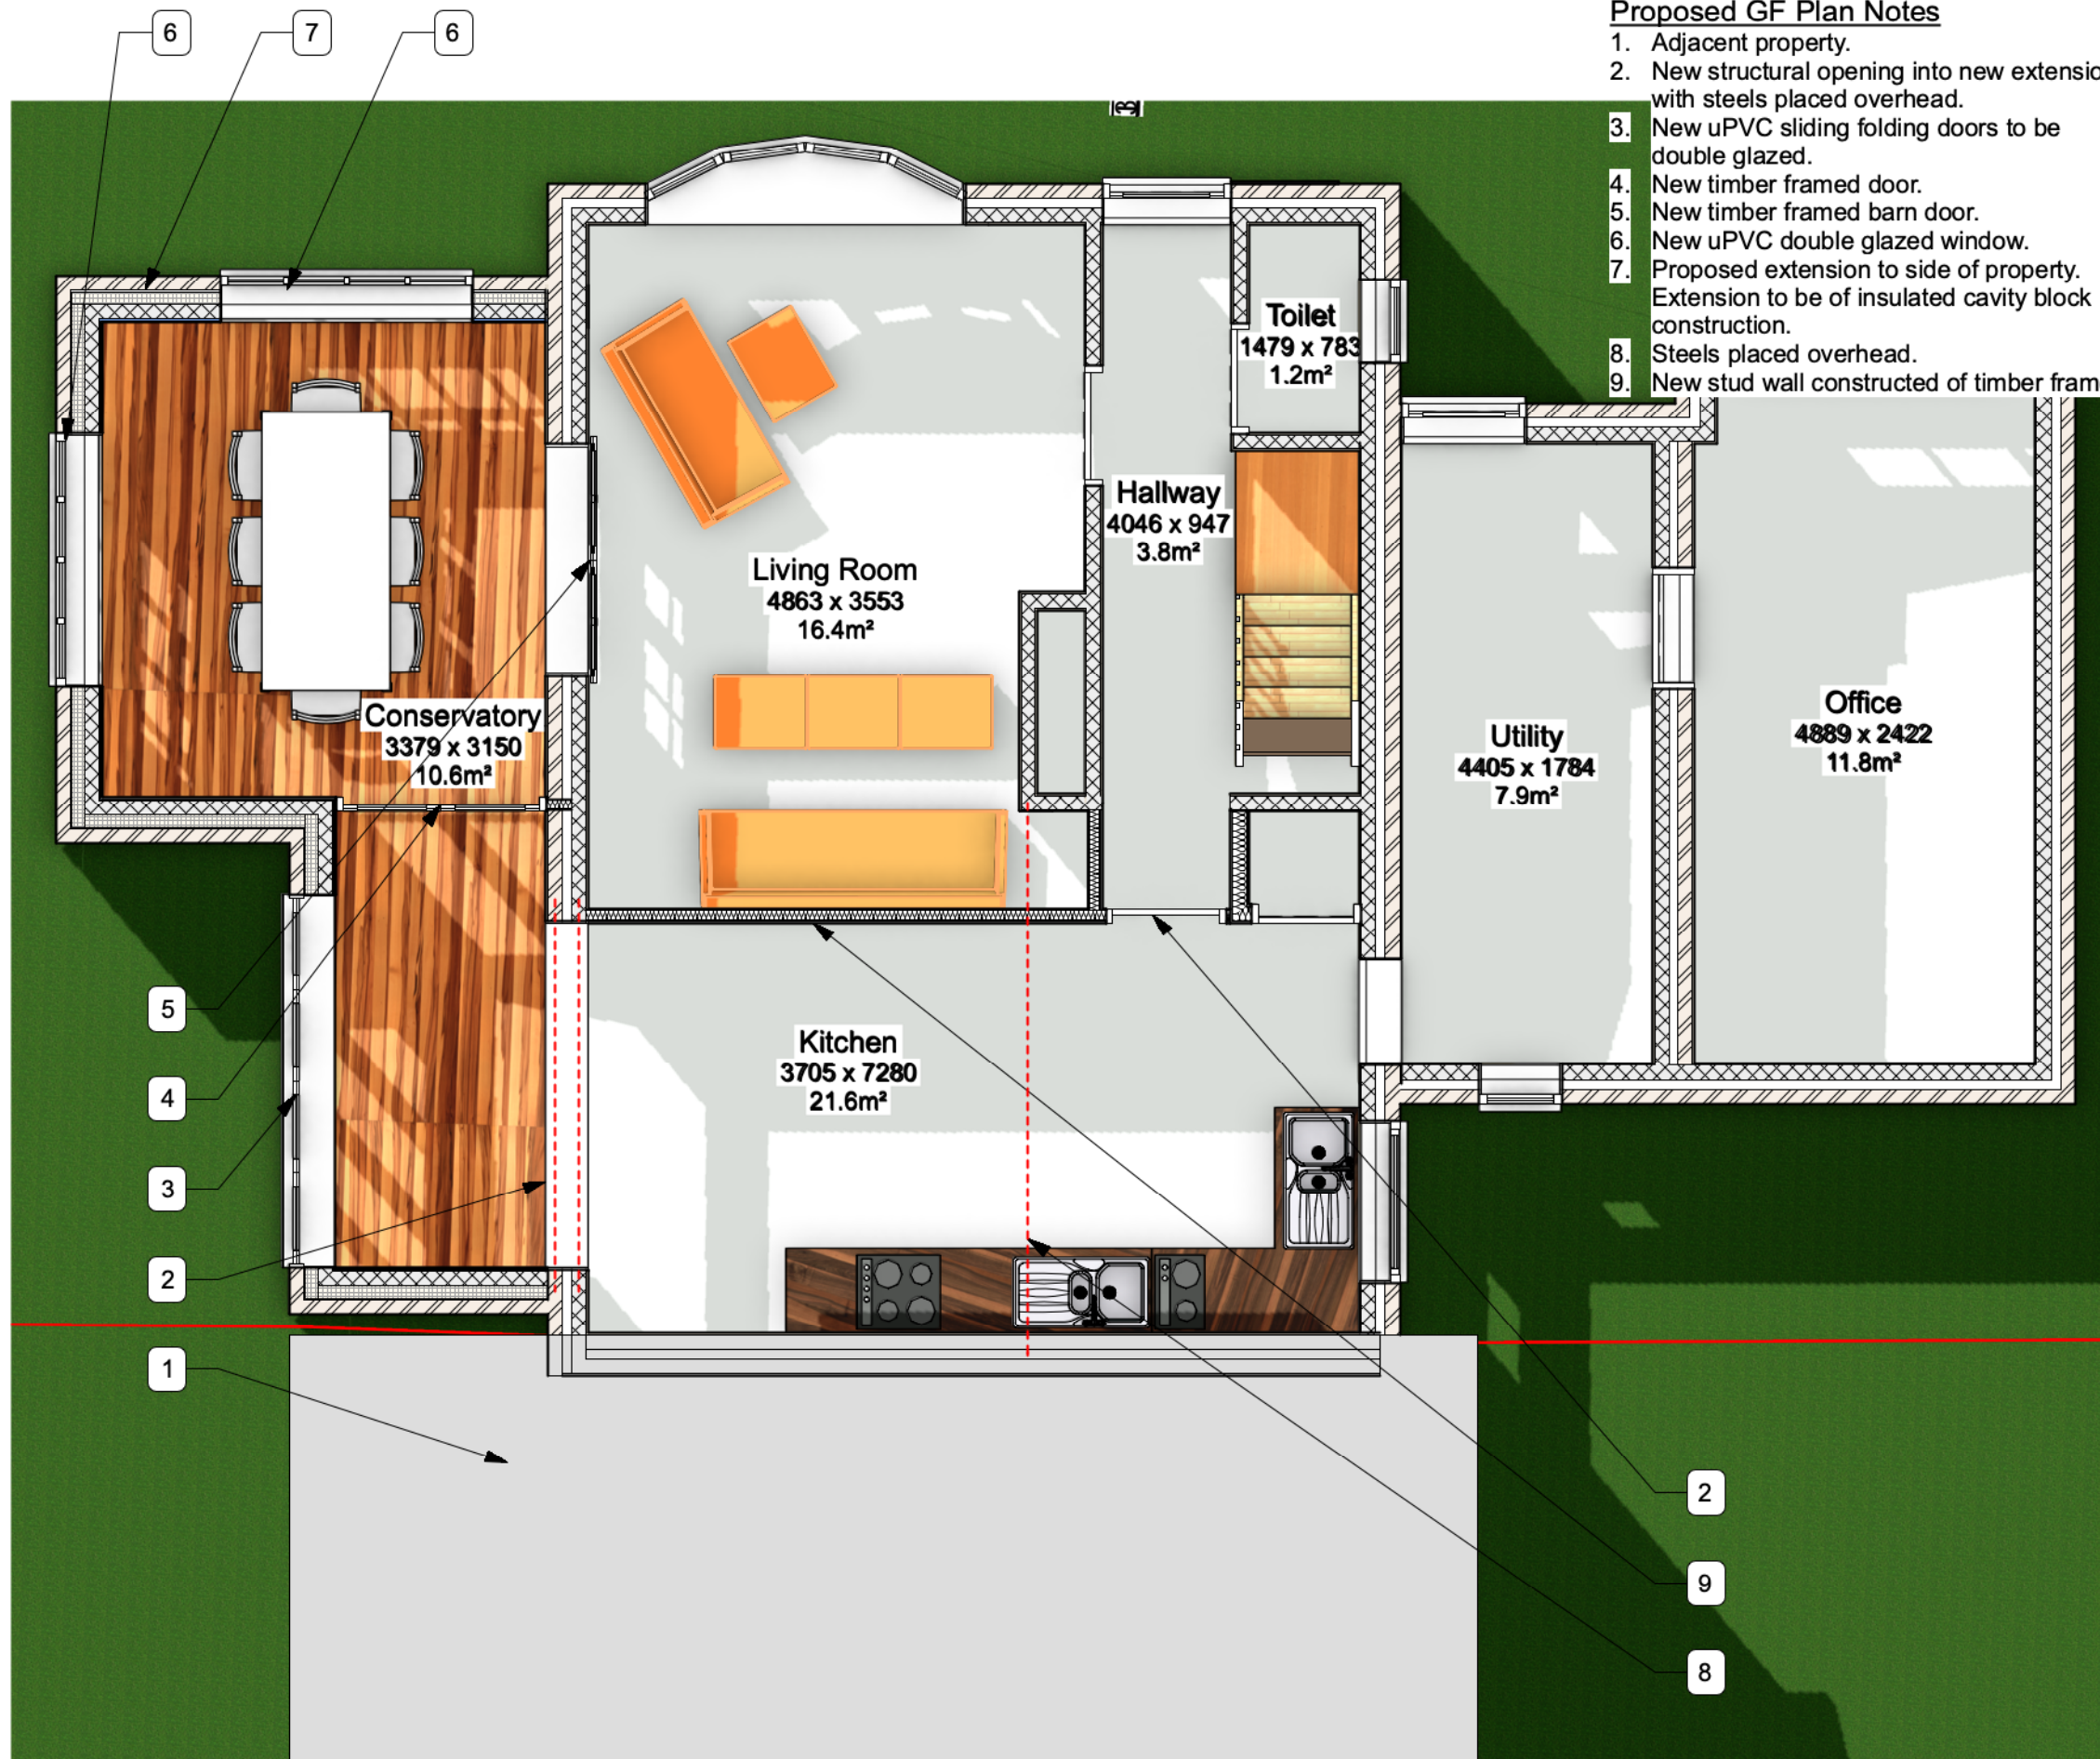

THE DESIGN SOCIAL

134 Kirkby Road Barwell LE9 8FN UK
T: +44 (0)1455 446521 F: +44 (0)1455 446521
E: admin@thedesignsocial.com

GENERAL DRAWING NOTES

© This drawing is not to be shown to any Third Party unless agreed by The Design Social.

This drawing shows 'design intent' only.
It is the responsibility of the appointed contractor to finalise development, using specialists approved by The Design Social, & produce detailed working drawings.
ALL working drawings to be approved by The Design Social prior to manufacture.

REV.	DATE	NOTES	REV. BY
------	------	-------	---------

THE DESIGN SOCIAL

Sophie Ward			
39 Gregory Road, Barlestone, Leicestershire, CV13 0ET			
Proposed Ground Floor Plan			
AUTHOR	L.R.	DATE	30/03/2026
APPROVED	S.W.	SCALE	1:50 @ A3
READ WITH	0425 (A) GA 001	DRAWING No.	0425 (A) GF 009
Project No.	Type	Area	Number
DRAWING STATUS	Planning		