


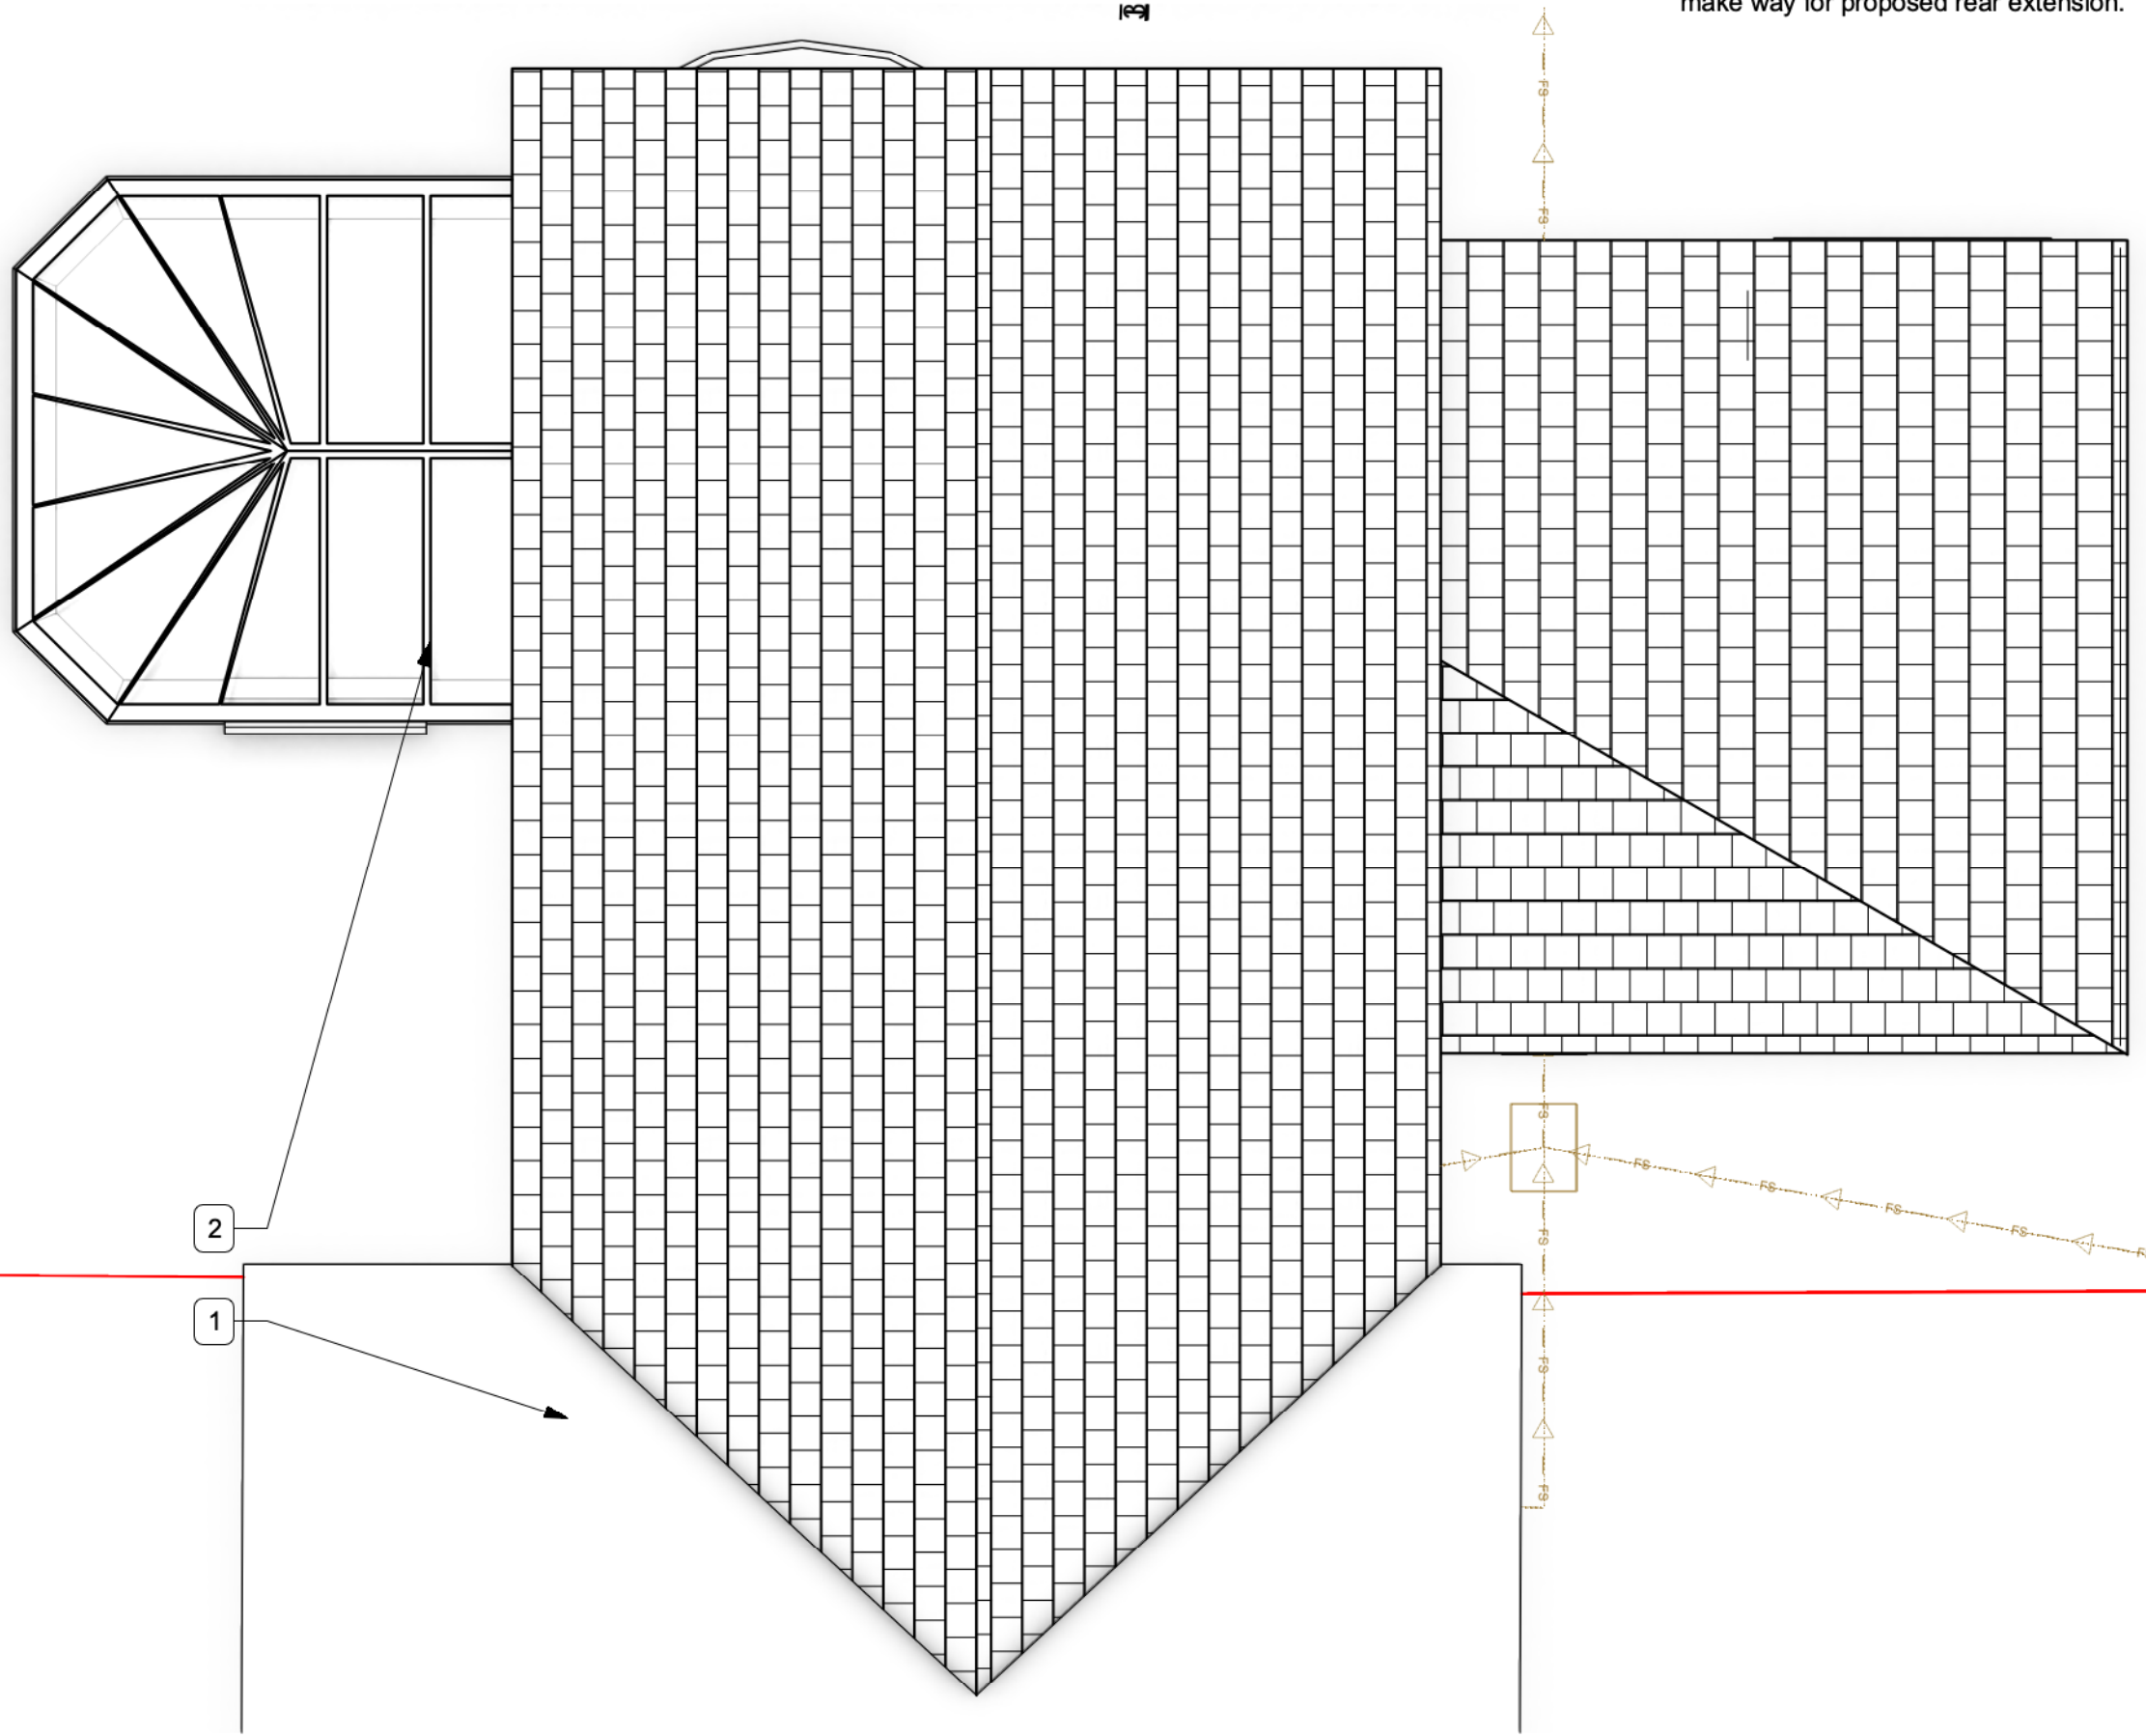

- Existing RF Plan Notes
- 1. Adjacent property.
 - 2. Existing conservatory to be demolished to make way for proposed rear extension.

THE DESIGN SOCIAL

134 Kirkby Road Barwell LE9 8FN UK
T: +44 (0)1455 446521 F: +44 (0)1455 446521
E: admin@thedesignsocial.com

GENERAL DRAWING NOTES

© This drawing is not to be shown to any Third Party unless agreed by The Design Social.

This drawing shows 'design intent' only.
It is the responsibility of the appointed contractor to finalise development, using specialists approved by The Design Social, & produce detailed working drawings.
ALL working drawings to be approved by The Design Social prior to manufacture.

REV.	DATE	NOTES	REV. BY
------	------	-------	---------

THE DESIGN SOCIAL

Sophie Ward
39 Gregory Road, Barlestone,
Leicestershire, CV13 0ET
Existing Roof Plan

AUTHOR	L.R.	DATE	30/03/2026	APPROVED	S.W.
SCALE	1:50 @ A3	READ WITH	0425 (A) GA 001		
DRAWING No.	0425	(A)	RF	006	
Project No.	Type	Area	Number	Rev	
DRAWING STATUS	Planning				

1 Roof Plan - Existing
Scale: 1:50

