




- Existing RF Plan Notes**
- 1. Adjacent property.
 - 2. New Velux window in extension roof.
 - 3. New pitched roof over extension, to be tiled to match existing roof.
 - 4. New double pitched roof over proposed extension, tiled to match existing roof.

1 Roof Plan - Proposed
Scale: 1:50

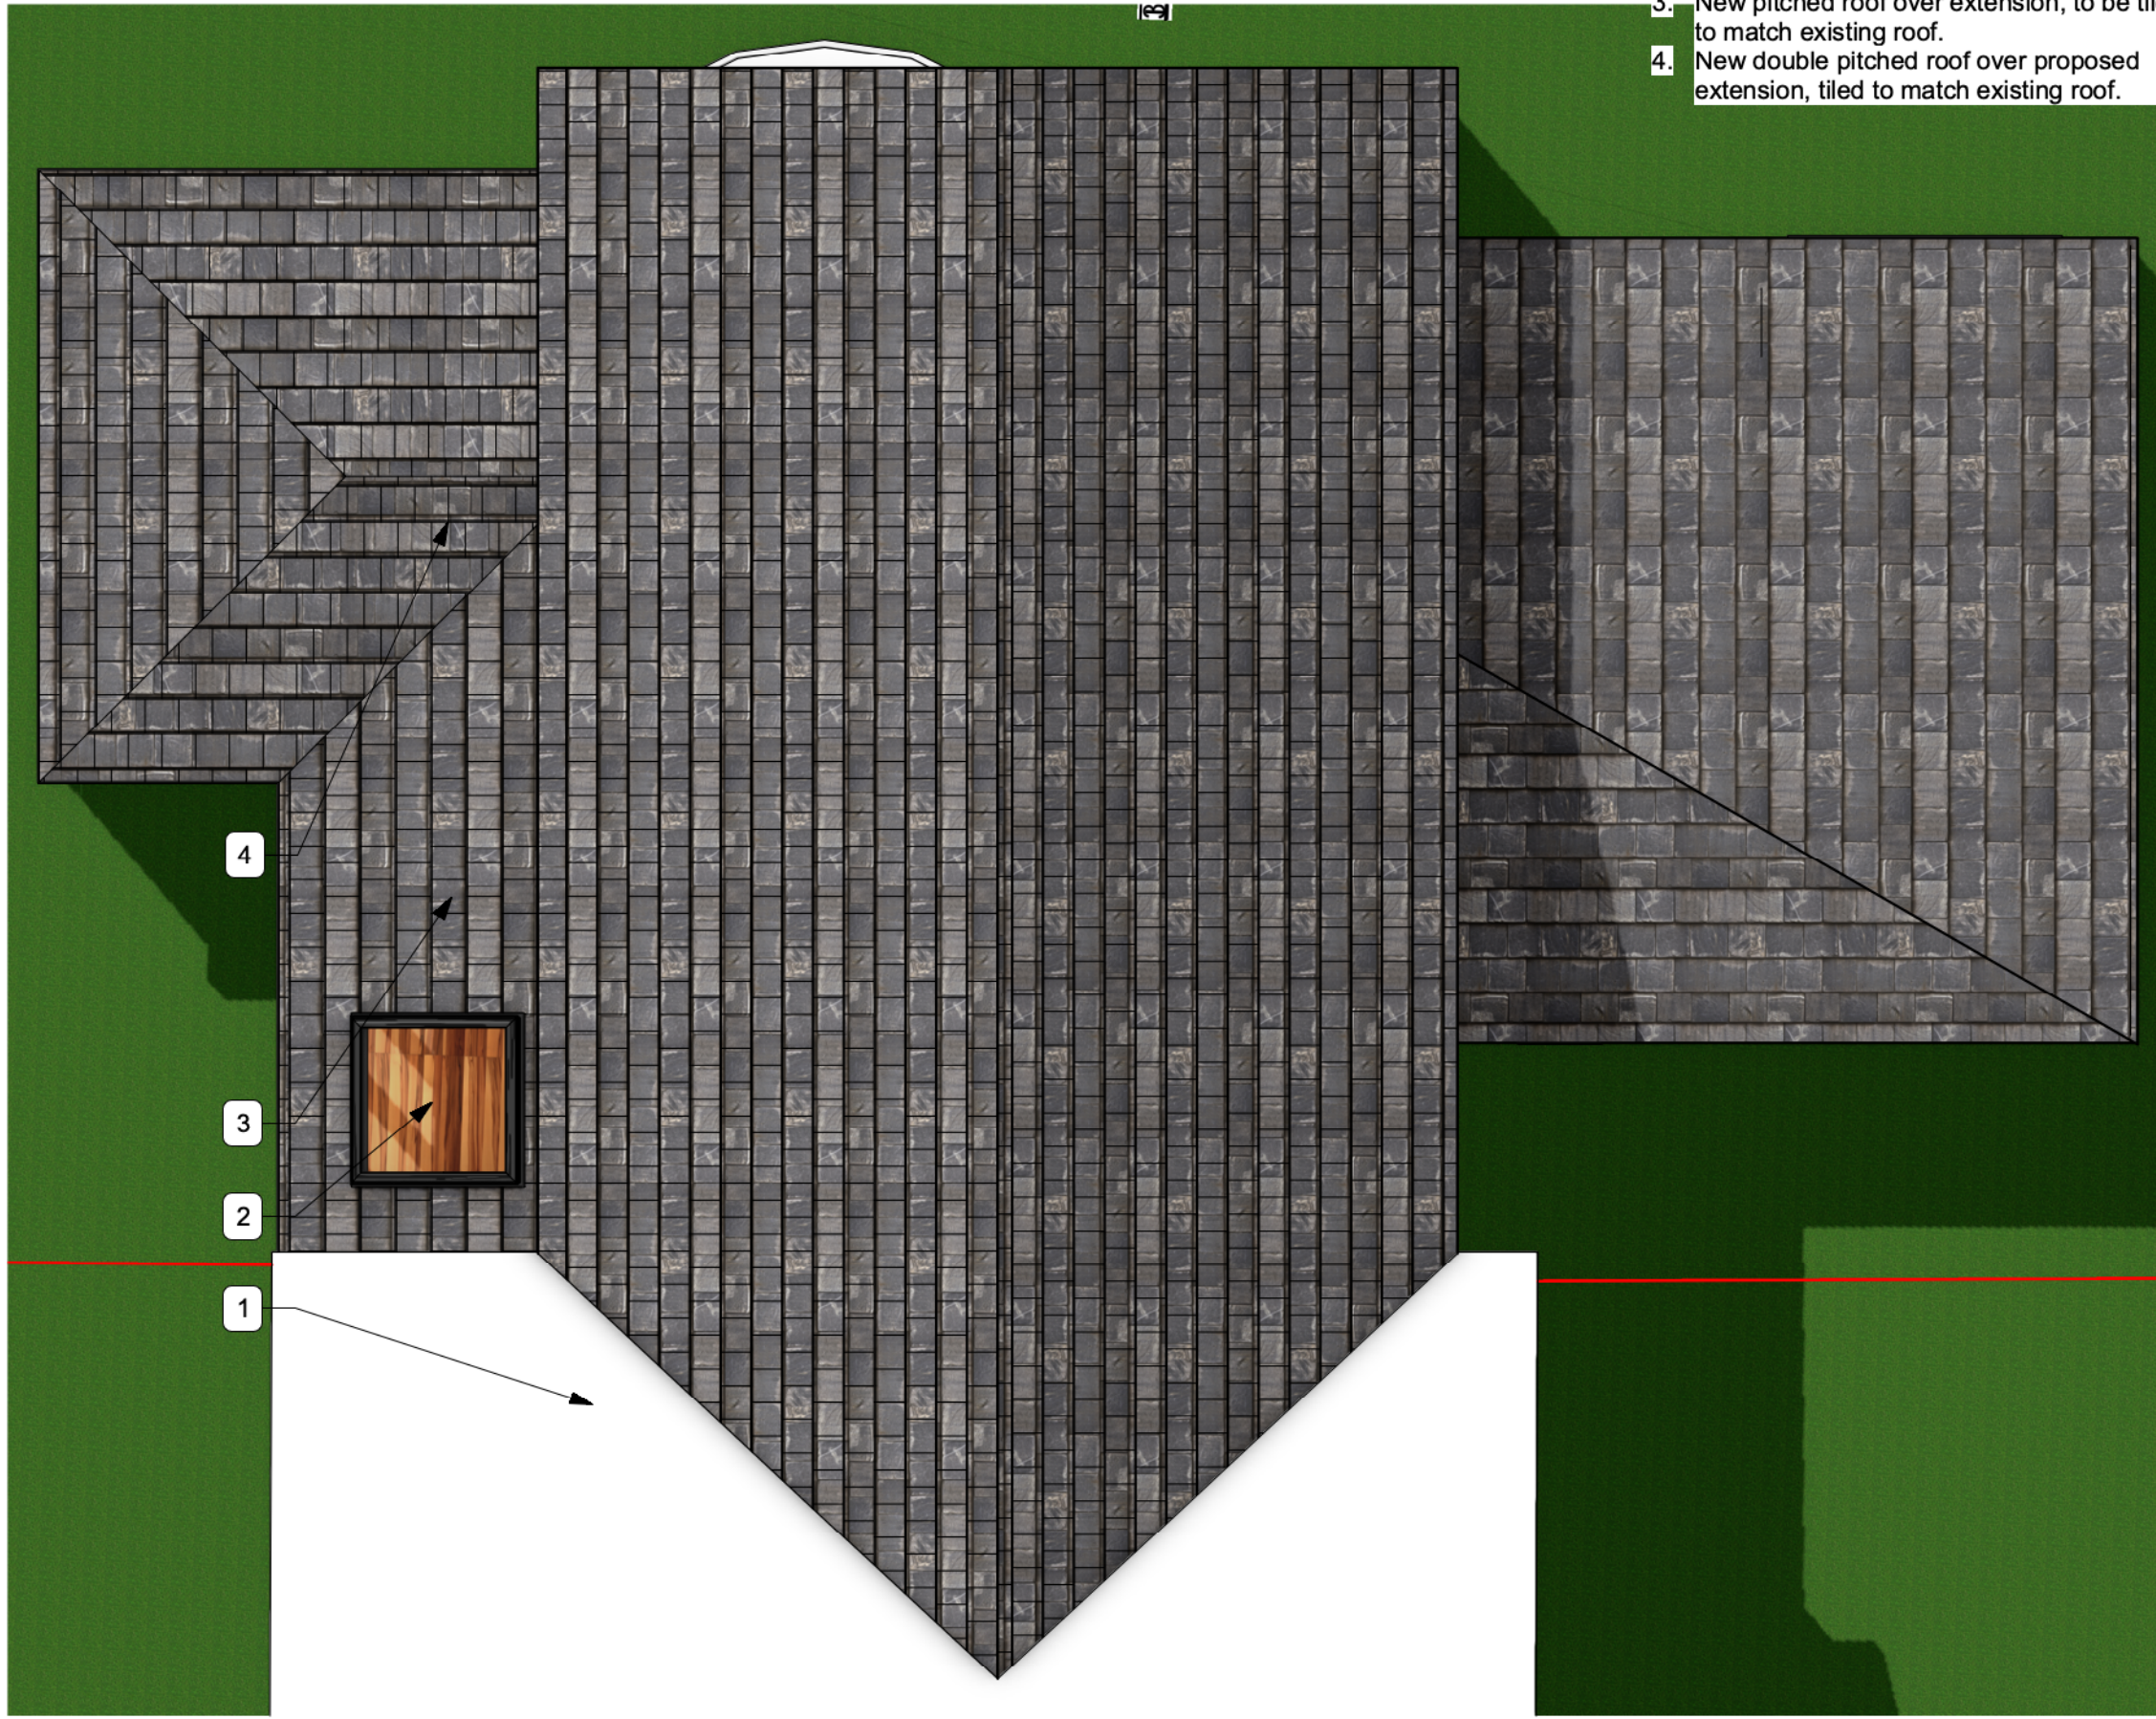

THE DESIGN SOCIAL

134 Kirkby Road Barwell LE9 8FN UK
T: +44 (0)1455 446521 F: +44 (0)1455 446521
E: admin@thedesignsocial.com

GENERAL DRAWING NOTES

© This drawing is not to be shown to any Third Party unless agreed by The Design Social.

This drawing shows 'design intent' only.
It is the responsibility of the appointed contractor to finalise development, using specialists approved by The Design Social, & produce detailed working drawings.
ALL working drawings to be approved by The Design Social prior to manufacture.

REV.	DATE	NOTES	REV. BY
------	------	-------	---------

THE DESIGN SOCIAL

Sophie Ward					
39 Gregory Road, Barlestone, Leicestershire, CV13 0ET					
Proposed Roof Plan					
AUTHOR	L.R.	DATE	30/03/2026	APPROVED	S.W.
SCALE	1:50 @ A3		READ WITH	0425 (A) GA 001	
DRAWING No.					
0425		(A)	RF	010	
Project No.		Type	Area	Number	Rev
DRAWING STATUS					
Planning					