


THIS DRAWING IS ISSUED FOR THE SOLE AND EXCLUSIVE USE OF THE NAMED RECIPIENT. DISTRIBUTION TO ANY THIRD PARTY IS ON THE STRICT UNDERSTANDING THAT NO LIABILITY IS ACCEPTED BY DESIGN STUDIO ARCHITECTS LTD FOR ANY DISCREPANCIES, ERRORS OR OMISSIONS THAT MAY BE PRESENT AND NO GUARANTEE IS OFFERED AS TO THE ACCURACY OF THE INFORMATION SHOWN. THIS DRAWING IS FOR REFERENCE ONLY. PLEASE REPORT ANY DISCREPANCIES TO THE DESIGNER BEFORE ANY WORKS COMMENCE. ALL DIMENSIONS TO BE CHECKED ON SITE BEFORE ANY WORKS COMMENCE. DESIGN STUDIO ARCHITECTS LTD. COPYRIGHT RESERVED.

Rev.	Description	Drwn.	Chk.	Date
P01	FIRST ISSUE	HG	TJR	18/03/2025
P02	LOCATION PLAN	CC	KS	02/03/2026
P03	AMENDED SITE LOCATION PLAN	CC	KS	14/04/2026




01 FRONT ELEVATION
Scale 1:100 @ A1

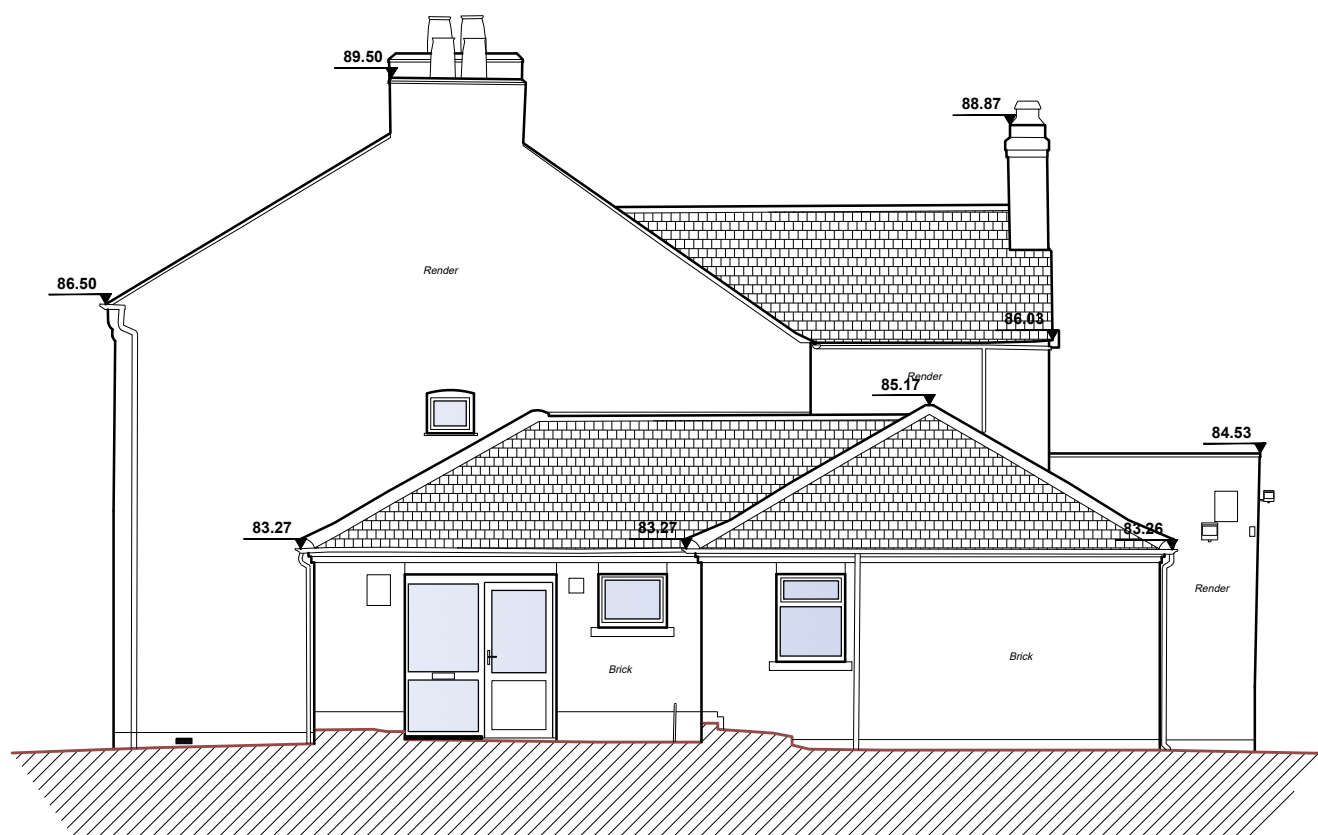


02 SIDE ELEVATION
Scale 1:100 @ A1




03 REAR ELEVATION
Scale 1:100 @ A1

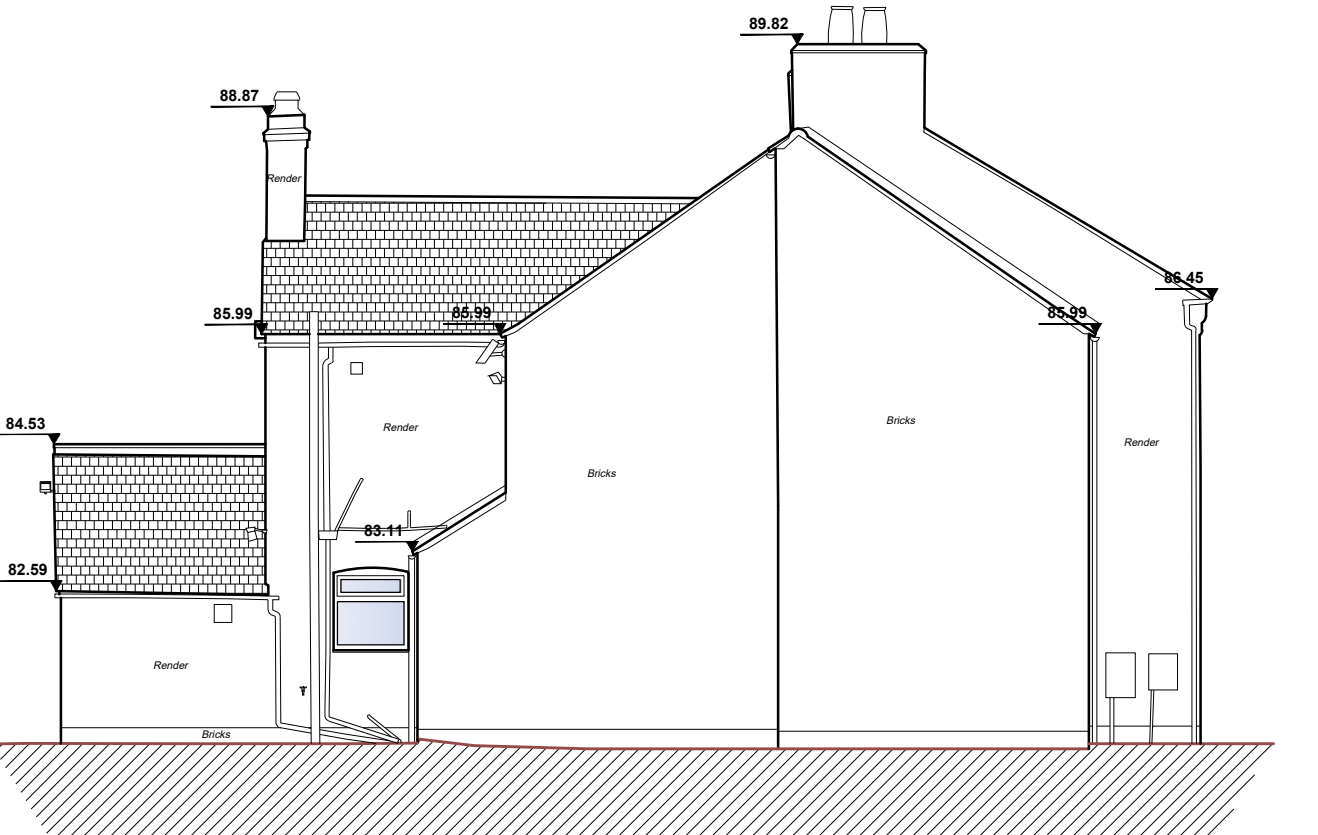


04 SIDE ELEVATION
Scale 1:100 @ A1

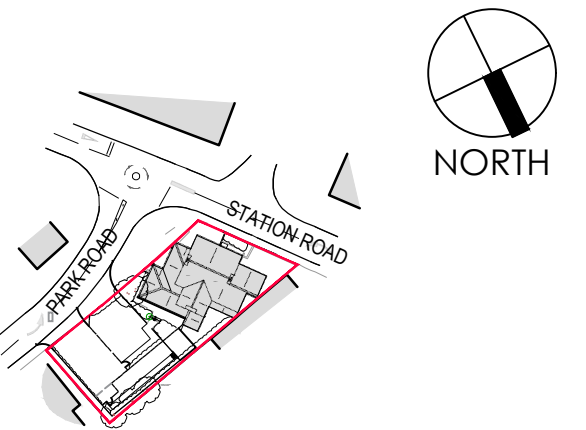

07 LOCATION PLAN
Scale 1:1250 @ A1

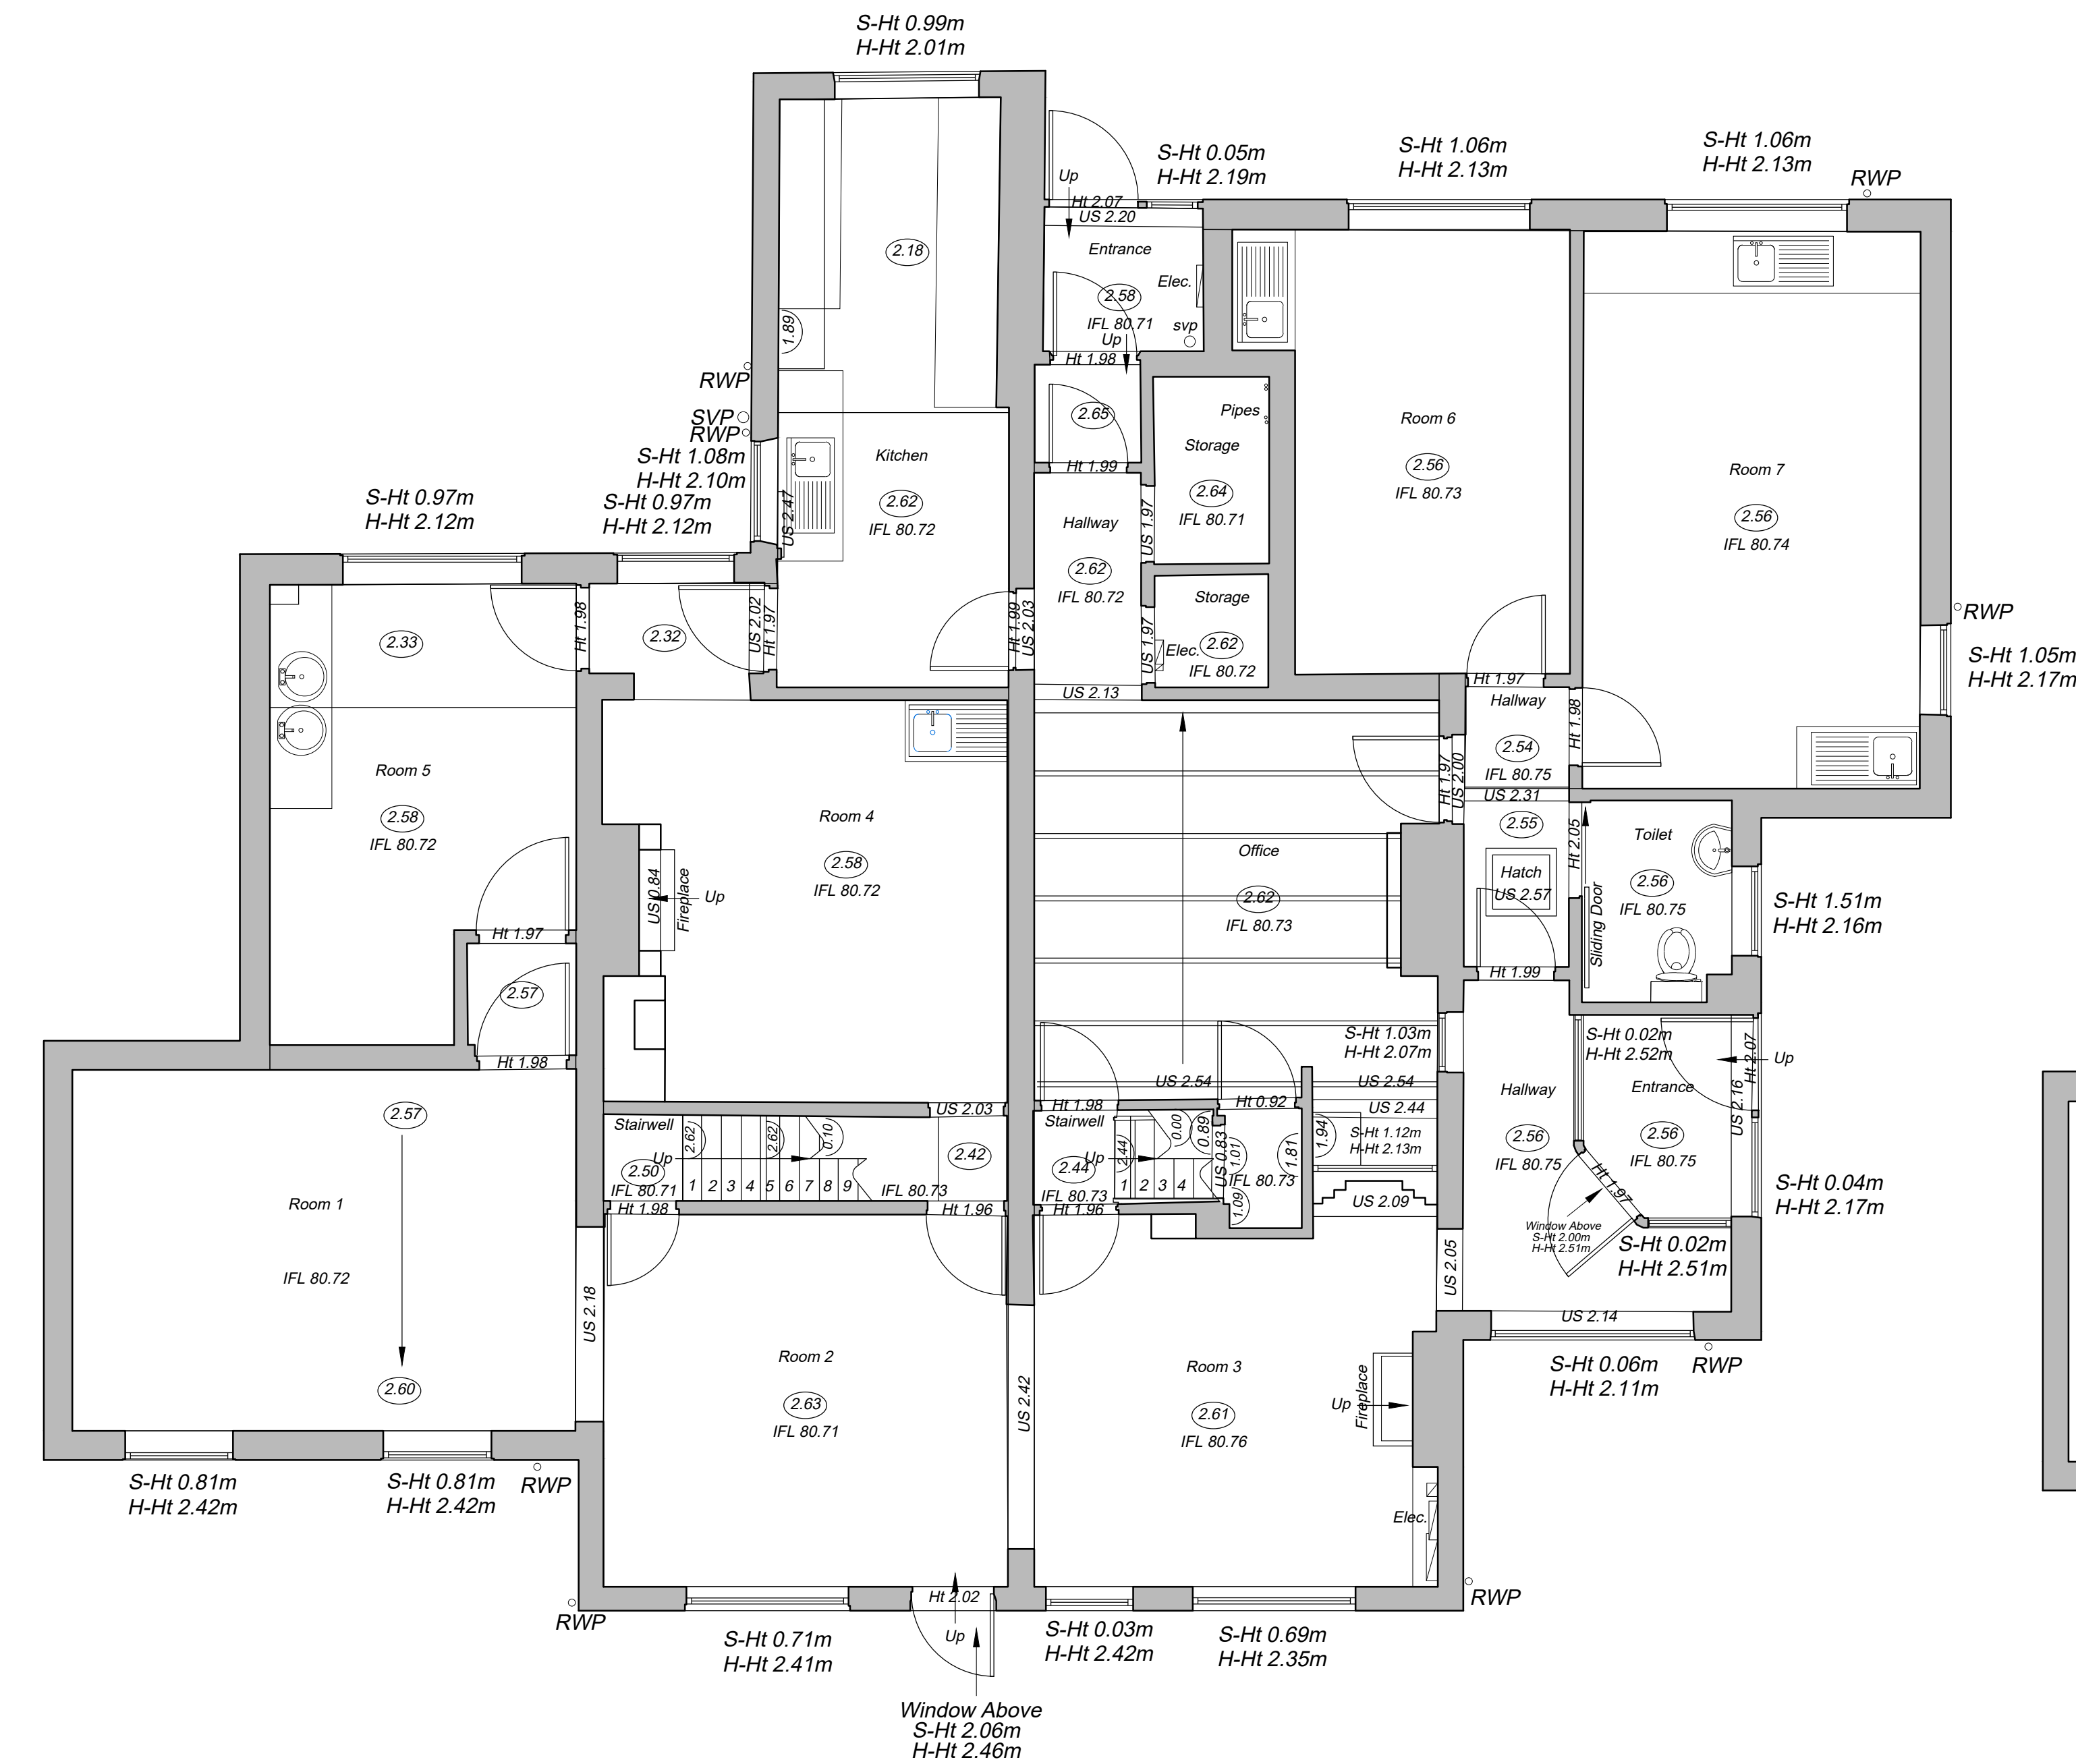

05 EXISTING GROUND FLOOR PLAN
Scale 1:50 @ A1

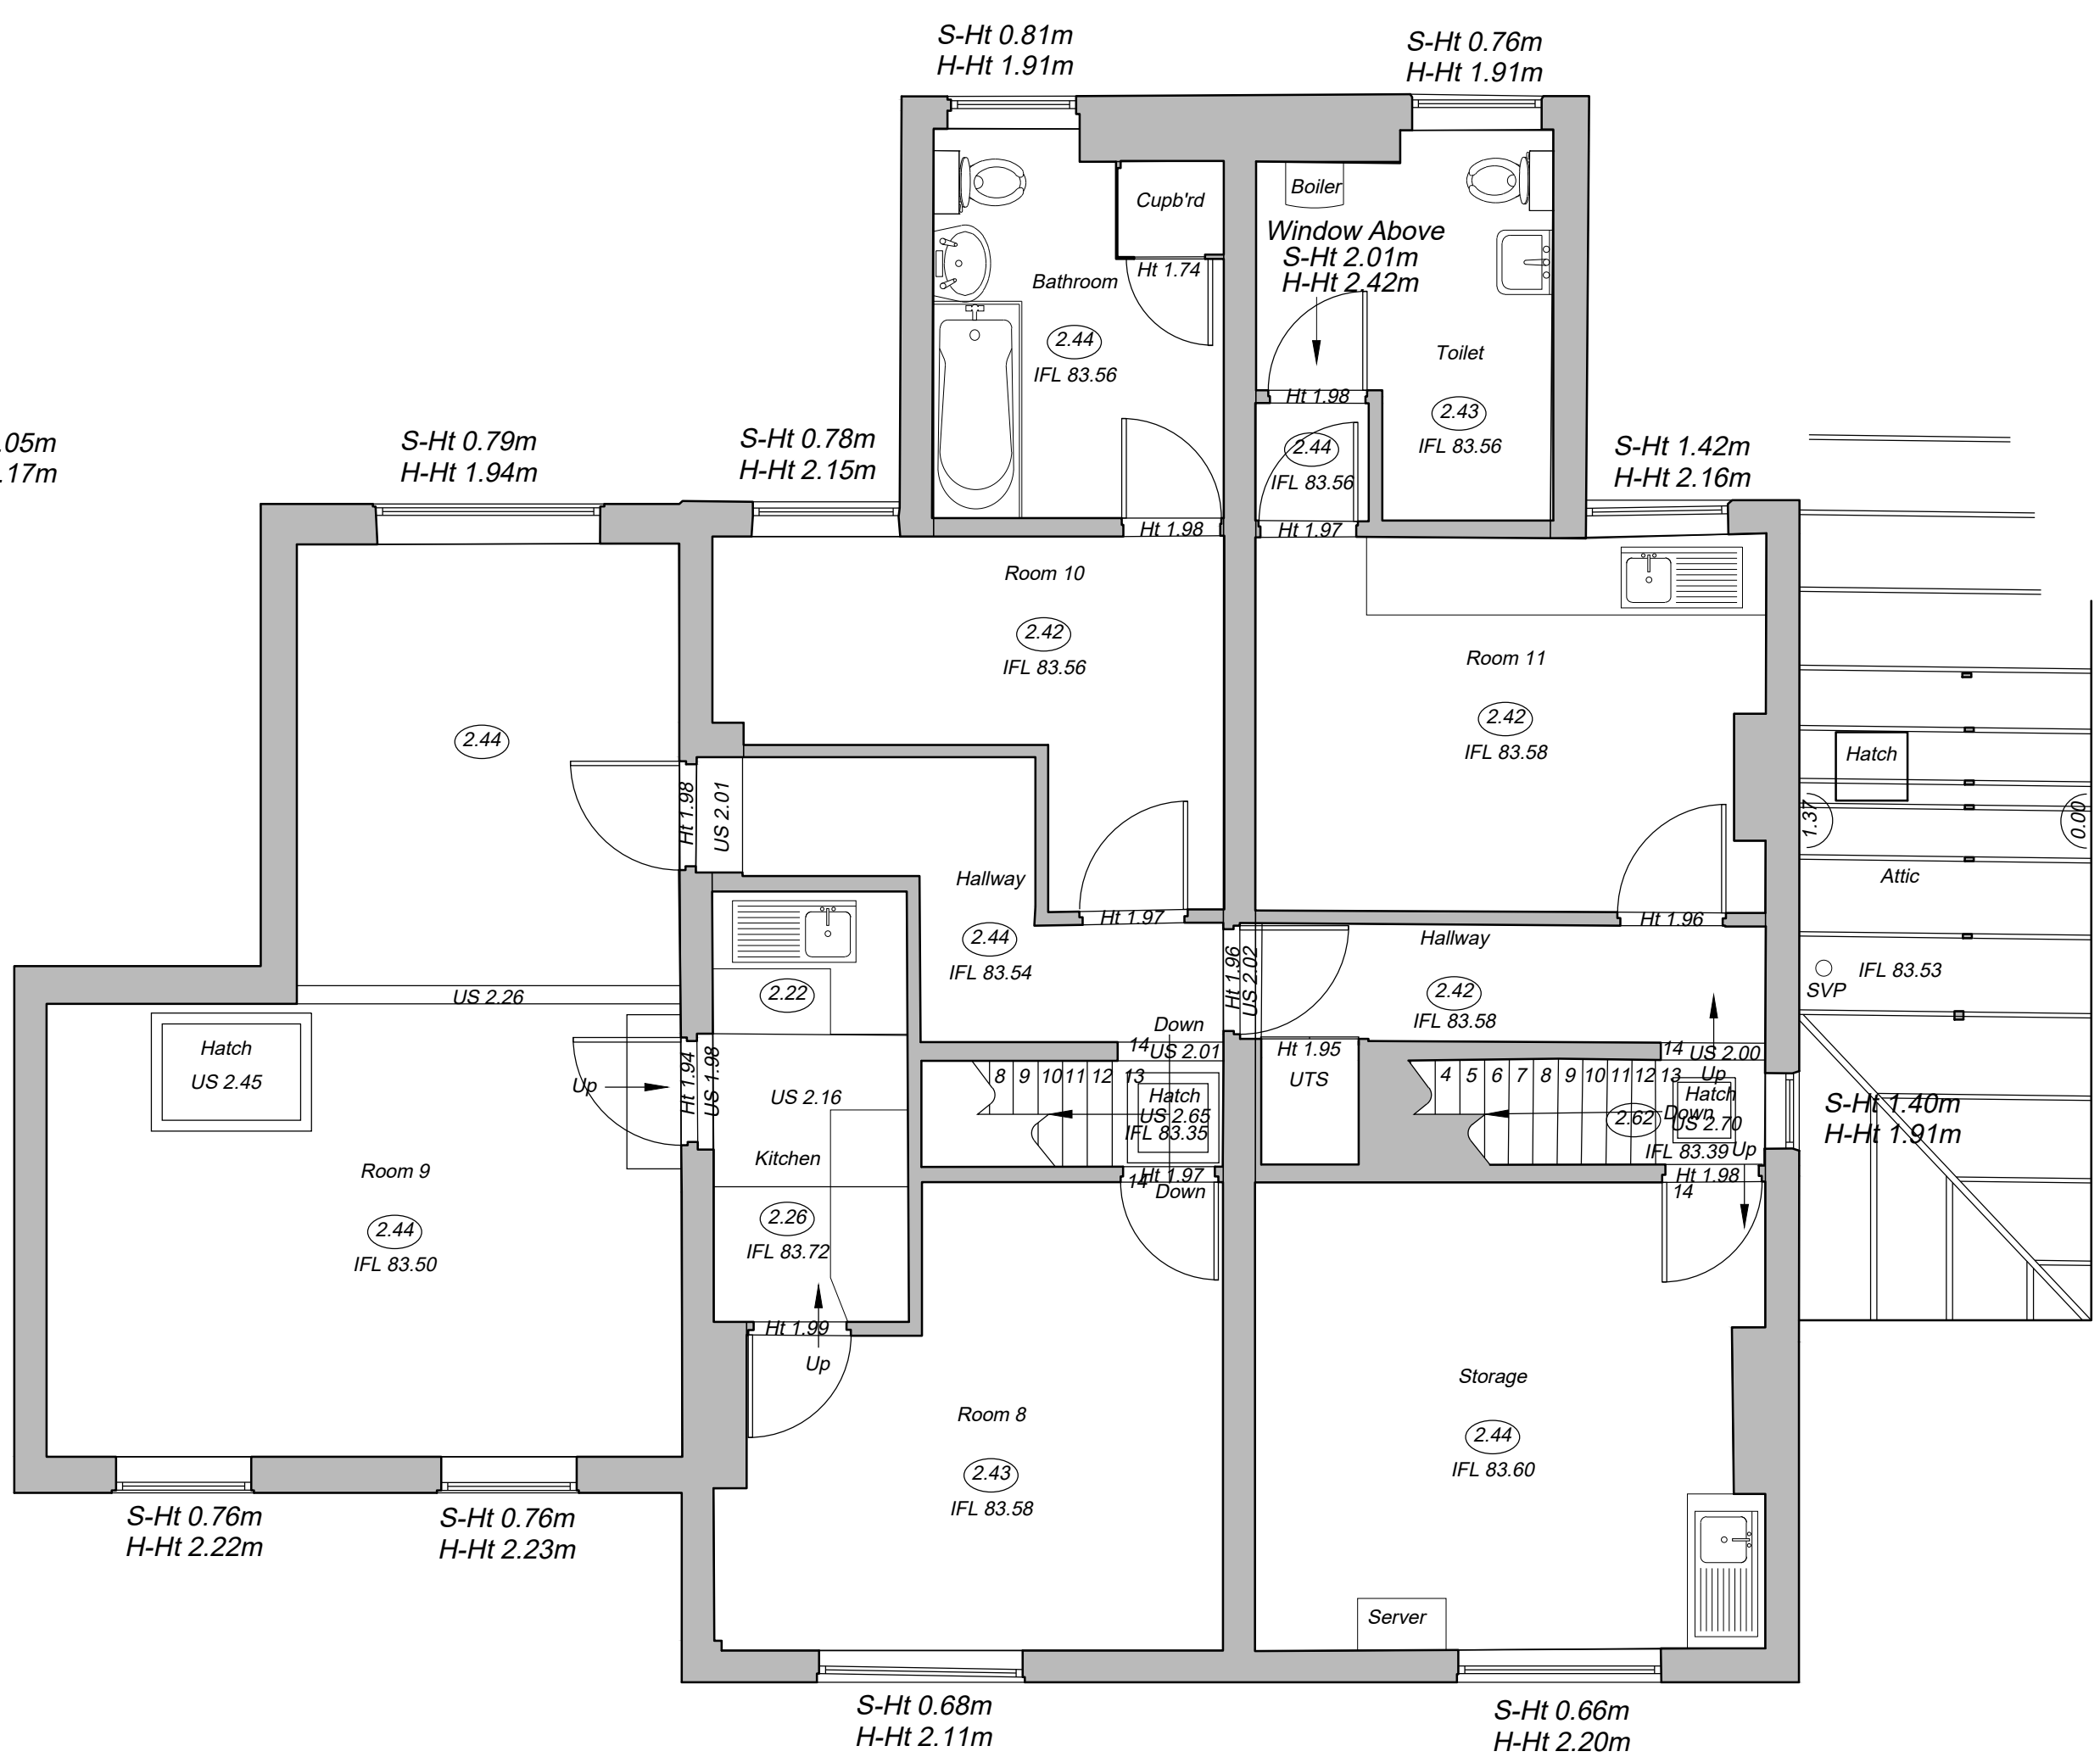

06 EXISTING FIRST FLOOR PLAN
Scale 1:50 @ A1

dsa
design studio
architects.

Regent House, 7 Upper King Street
Leicester, LE1 6XB

t:0116 251 0606 | w:ds-a.co.uk | e:info@ds-a.co.uk

Project Details:

122 Station Road
Ratby
LE6 0JP

Drawing Name:

EXISTING FLOOR PLANS AND ELEVATIONS

Drawing Stage: PLANNING

Drawn: HG Check: KS Date: 14/04/2025 Scale: 1:50 @ A1

Drawing Number:

25010 DSA ZZ GF DR A 001 P03

PROJECT CODE ORIGIN ZONE LEVEL TYPE ROLE NUMBER REVISION

RIBA

Chartered Practise

UK

COMS

SAFETY SCHOOLS

Midlands Chamber

of Commerce

