




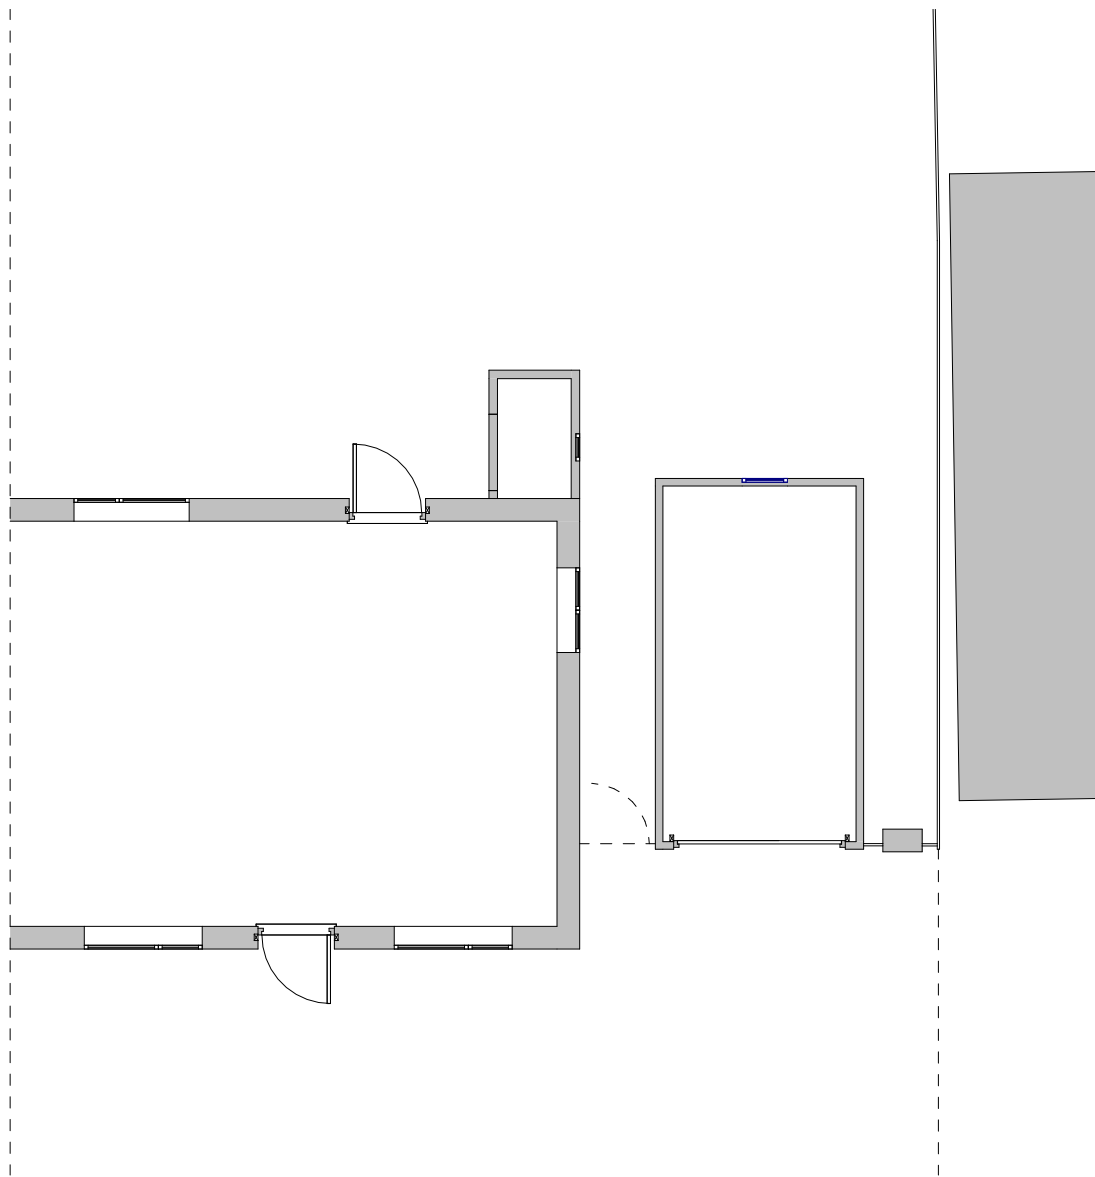

Ground Floor Plan - Existing
1 : 100

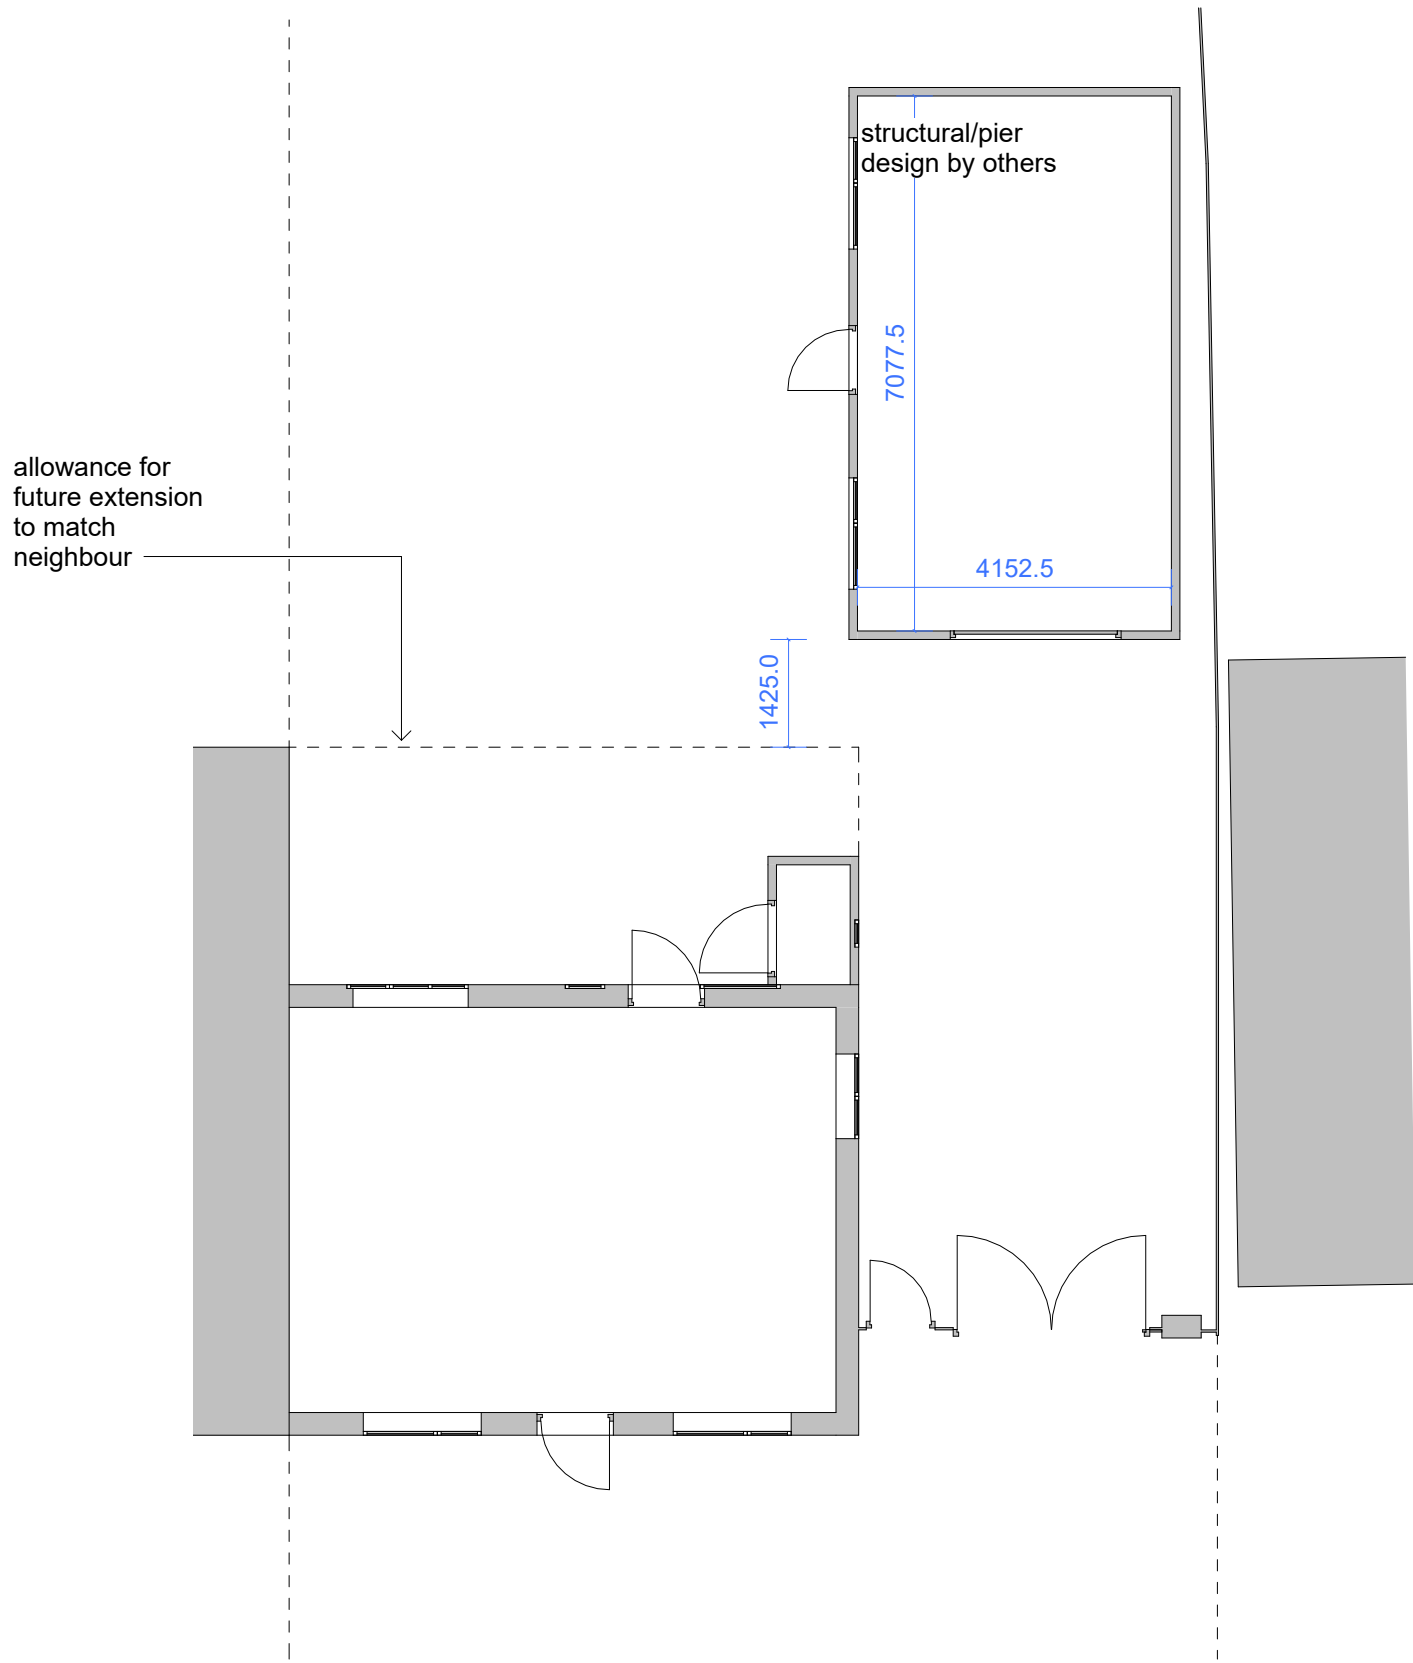

Ground Floor Plan - Proposed
1 : 100

 

KEY:		NOTES:	REVISION:		PROJECT: 0286 25 Tudor Rd	DRAWING TITLE: Plans	REV NO:	
					STAGE:	ISSUE DATE:	DRAWING NO: -D00	
					SCALE: 1 : 100 @A1	DRAWN BY: Author		