






Front Elevation - Existing
1 : 100

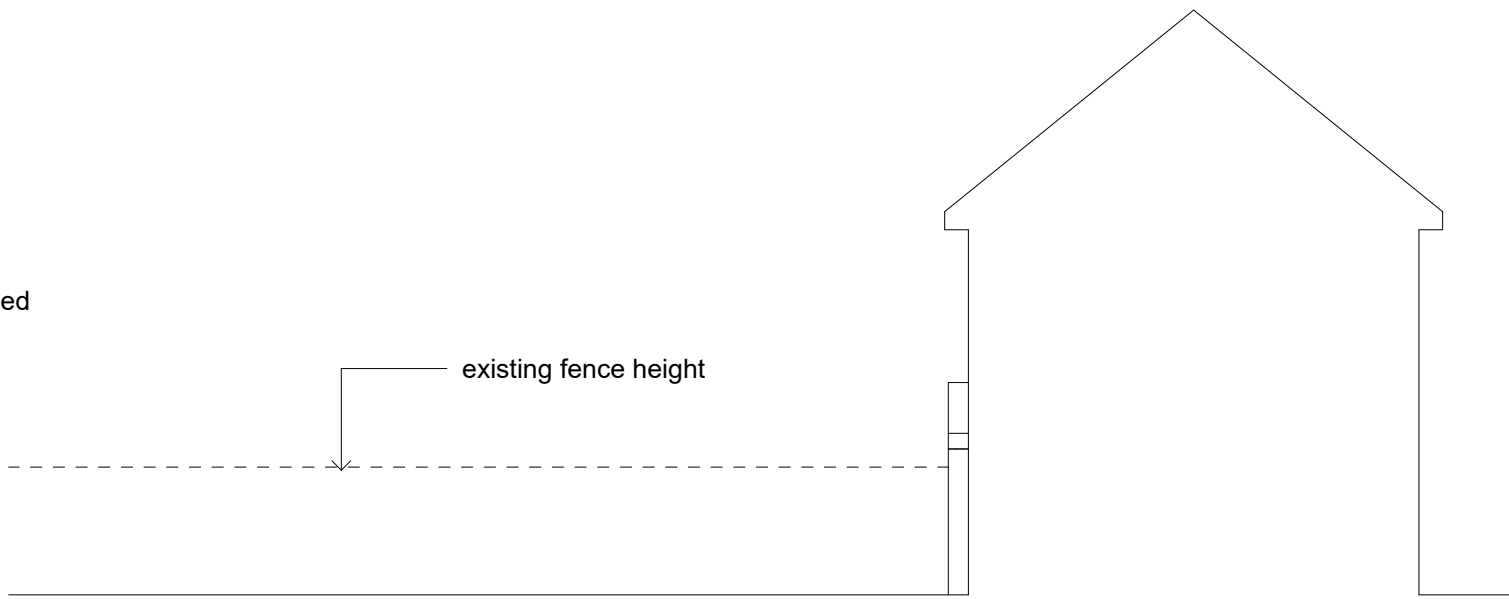


Side Elevation 01- Existing
1 : 100

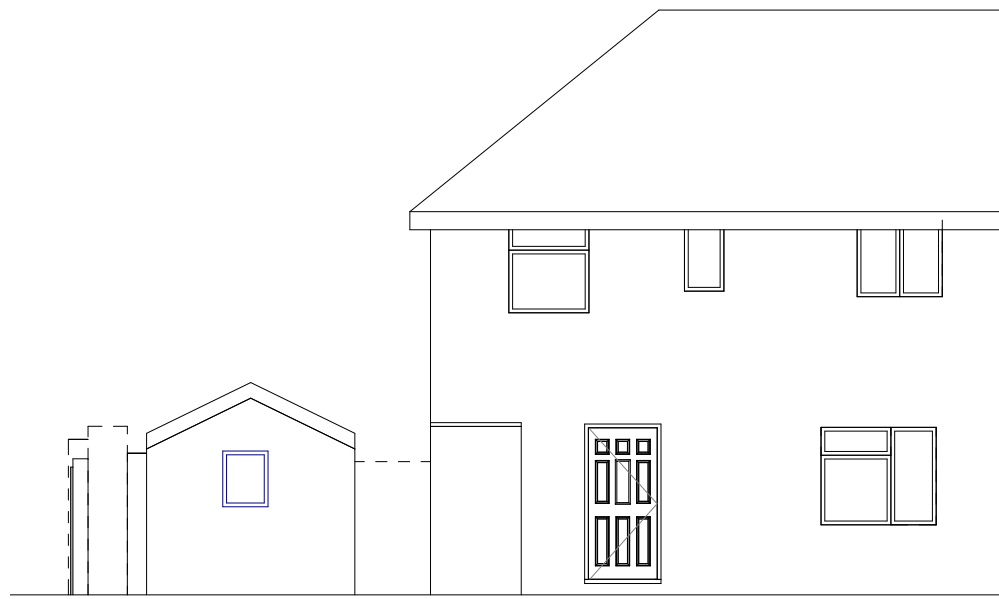


Rear Elevation- Existing
1 : 100

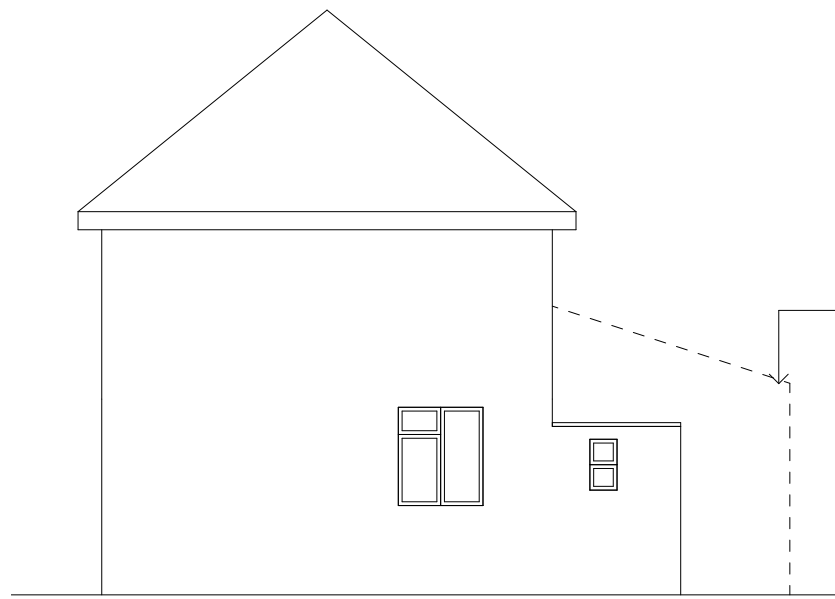

Side Elevation 02 - Existing
1 : 100

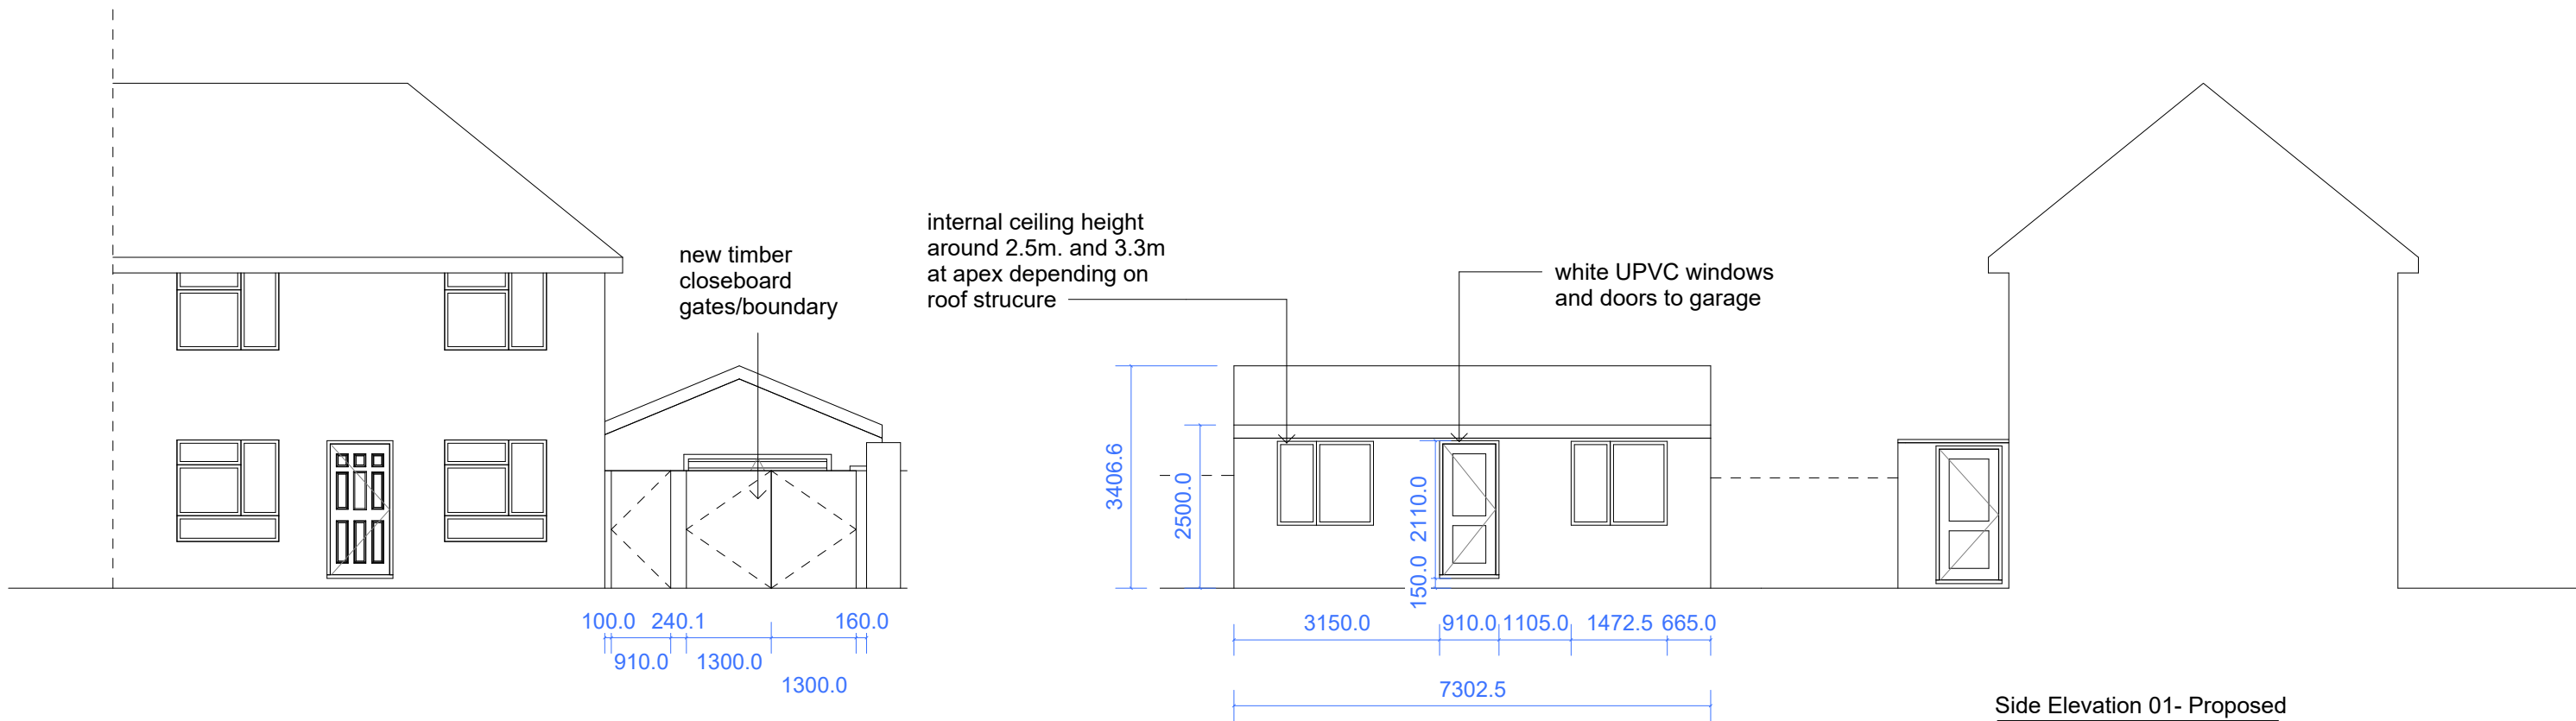


Front Elevation - Proposed
1 : 100

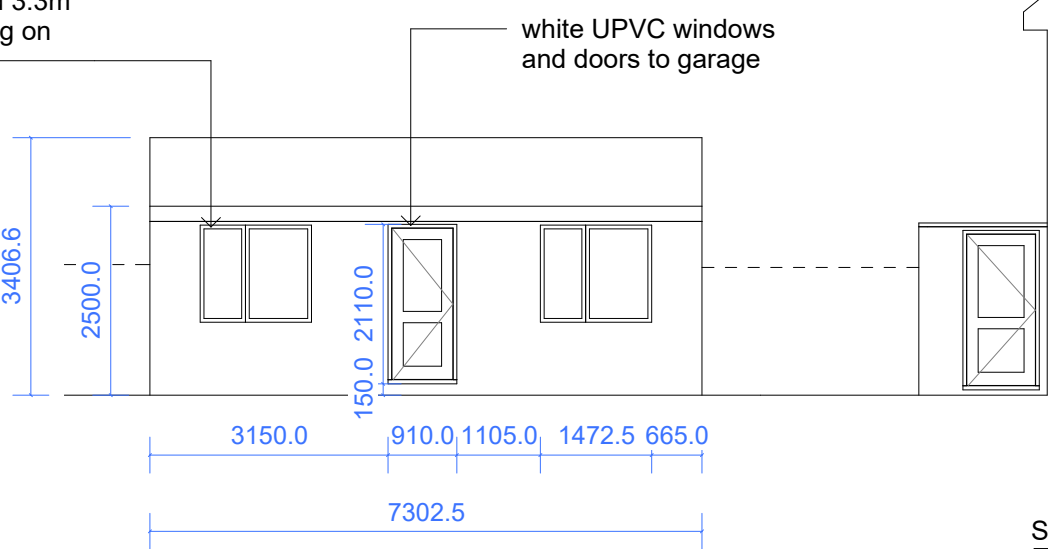


Side Elevation 01- Proposed
1 : 100




Rear Elevation- Proposed
1 : 100

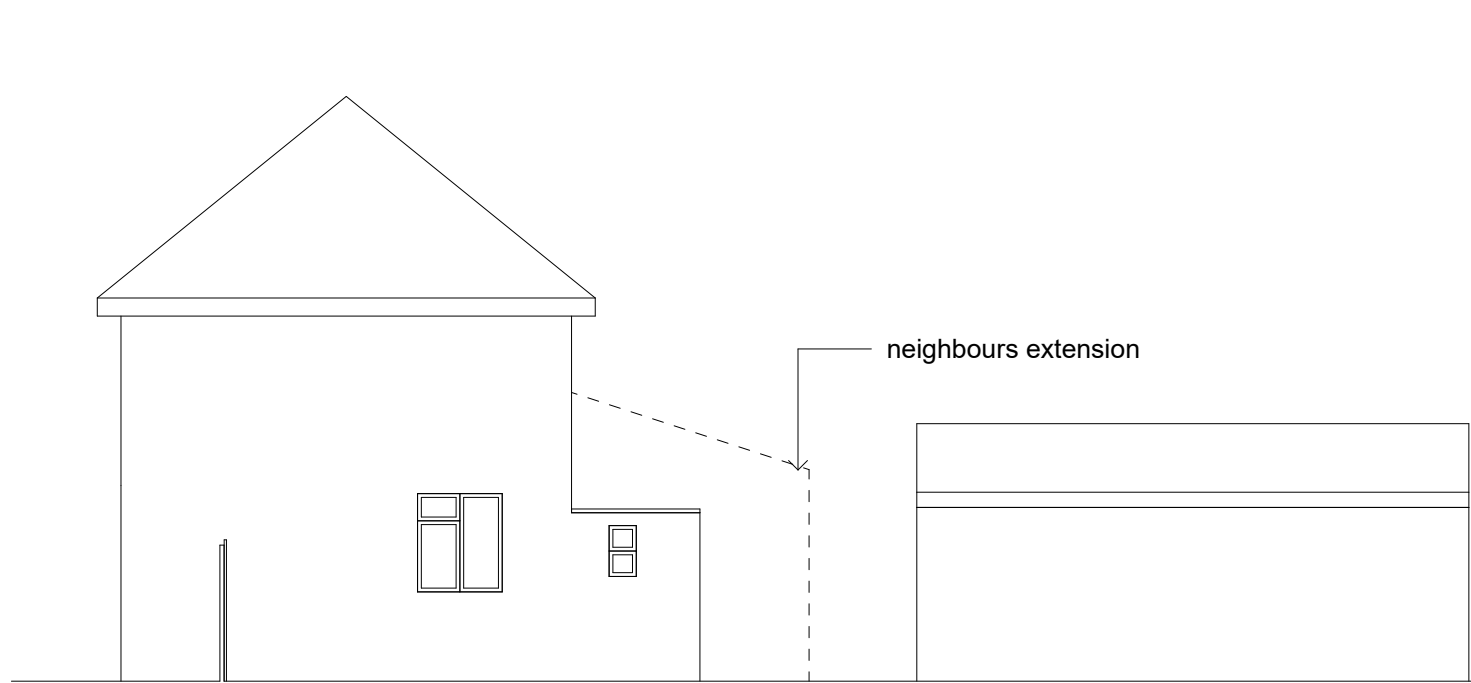

Side Elevation 02 - Proposed
1 : 100

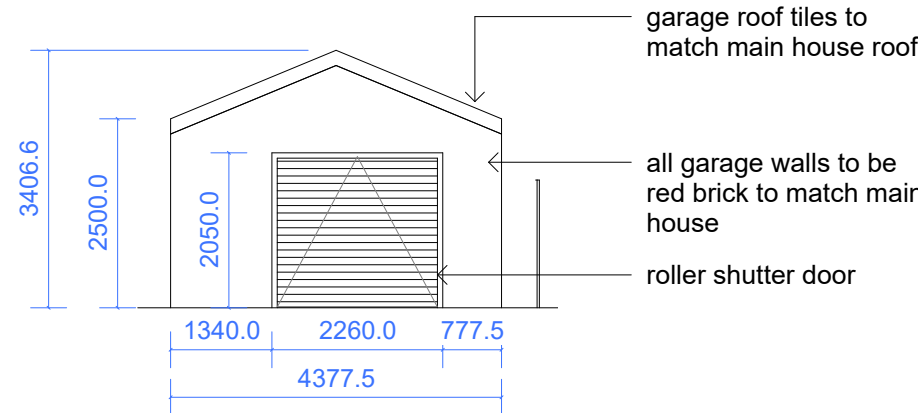

Front View of Garage
1 : 100

 

KEY:		NOTES:	REVISION:		PROJECT: 0286 25 Tudor Rd	DRAWING TITLE:		REV NO:
						Elevations		
							ISSUE DATE:	
	SCALE: 1 : 100 @A1	DRAWN BY: Author	DRAWING NO: -E00					