


THIS DRAWING IS ISSUED FOR THE SOLE AND EXCLUSIVE USE OF THE NAMED RECIPIENT. DISTRIBUTION TO ANY THIRD PARTY IS ON THE STRICT UNDERSTANDING THAT NO LIABILITY IS ACCEPTED BY DESIGN STUDIO ARCHITECTS LTD FOR ANY DISCREPANCIES, ERRORS OR OMISSIONS THAT MAY BE PRESENT AND NO GUARANTEE IS OFFERED AS TO THE ACCURACY OF THE INFORMATION SHOWN. THIS DRAWING IS FOR REFERENCE ONLY. PLEASE REPORT ANY DISCREPANCIES TO THE DESIGNER BEFORE ANY WORKS COMMENCE. ALL DIMENSIONS TO BE CHECKED ON SITE BEFORE ANY WORKS COMMENCE. DESIGN STUDIO ARCHITECTS LTD. COPYRIGHT RESERVED.

Rev.	Description	Drwn.	Chk.	Date
P01	FIRST ISSUE	HG	TJR	14/04/2025
P02	CLIENT EDITS	HG	TJR	09/05/2025
P03	ELEVATION EDITS	HG	KS	10/05/2025
P04	UNIT RECONFIGURATION	CC	KS	24/11/2025
P05	UPDATED LAYOUT FOLLOWING CLIENT COMMENT	CC	KS	12/03/2026
P06	AMENDED FOLLOWING CLIENT COMMENT	CC	KS	18/03/2026




PROPOSED
DOOR WITHIN
EXISTING OPENING

01 FRONT ELEVATION
Scale 1:100 @ A1

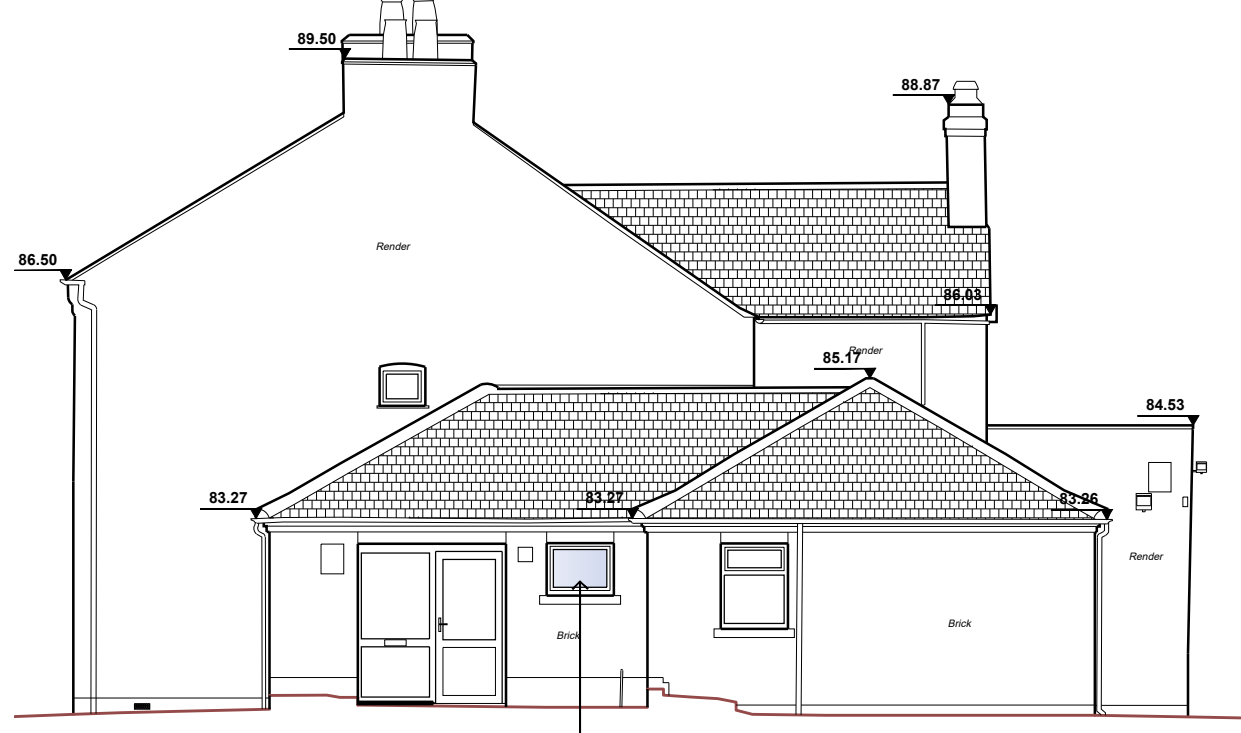

OBSCURED
GLASS


02 SIDE ELEVATION
Scale 1:100 @ A1

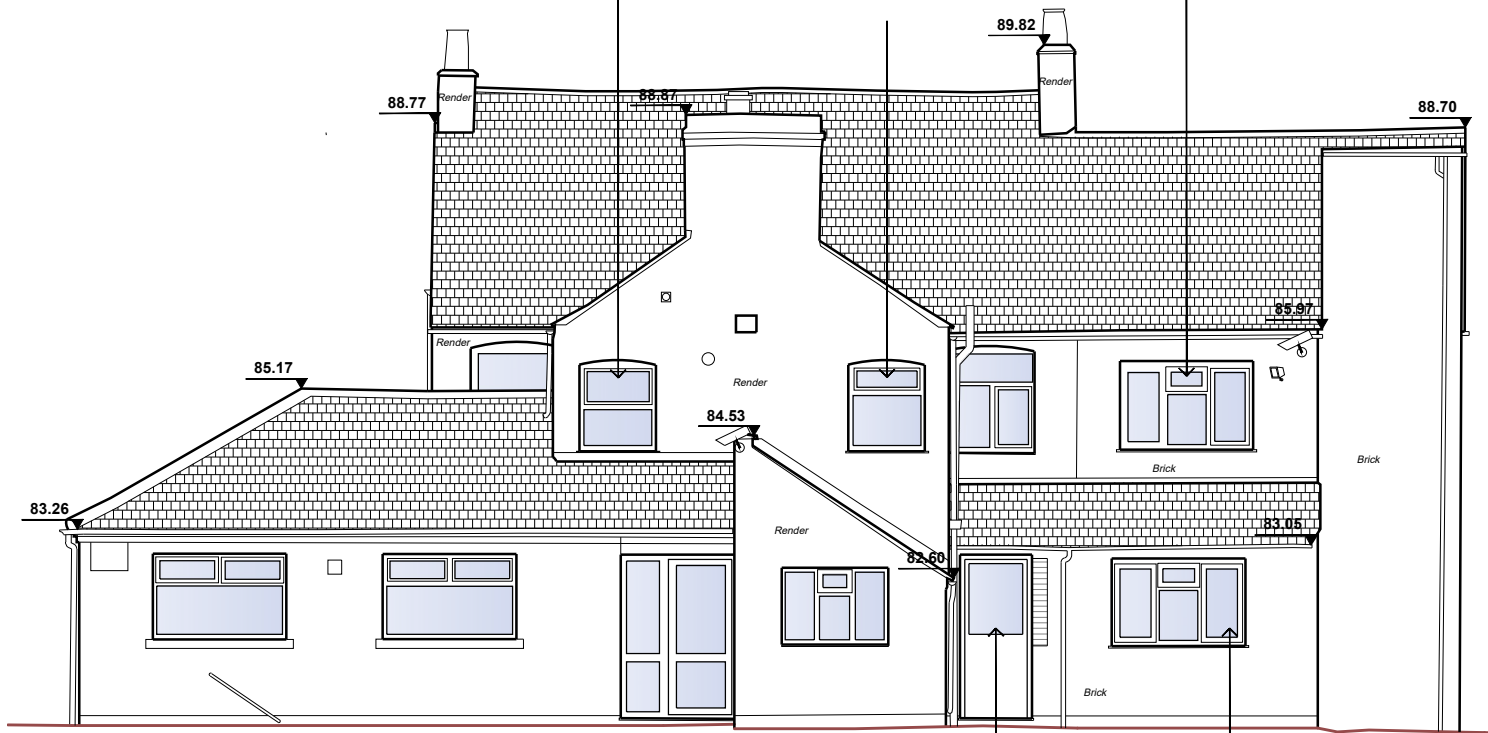

PROPOSED
DOOR WITHIN
EXISTING OPENING

PROPOSED
WINDOW WITHIN
EXISTING OPENING

03 REAR ELEVATION
Scale 1:100 @ A1

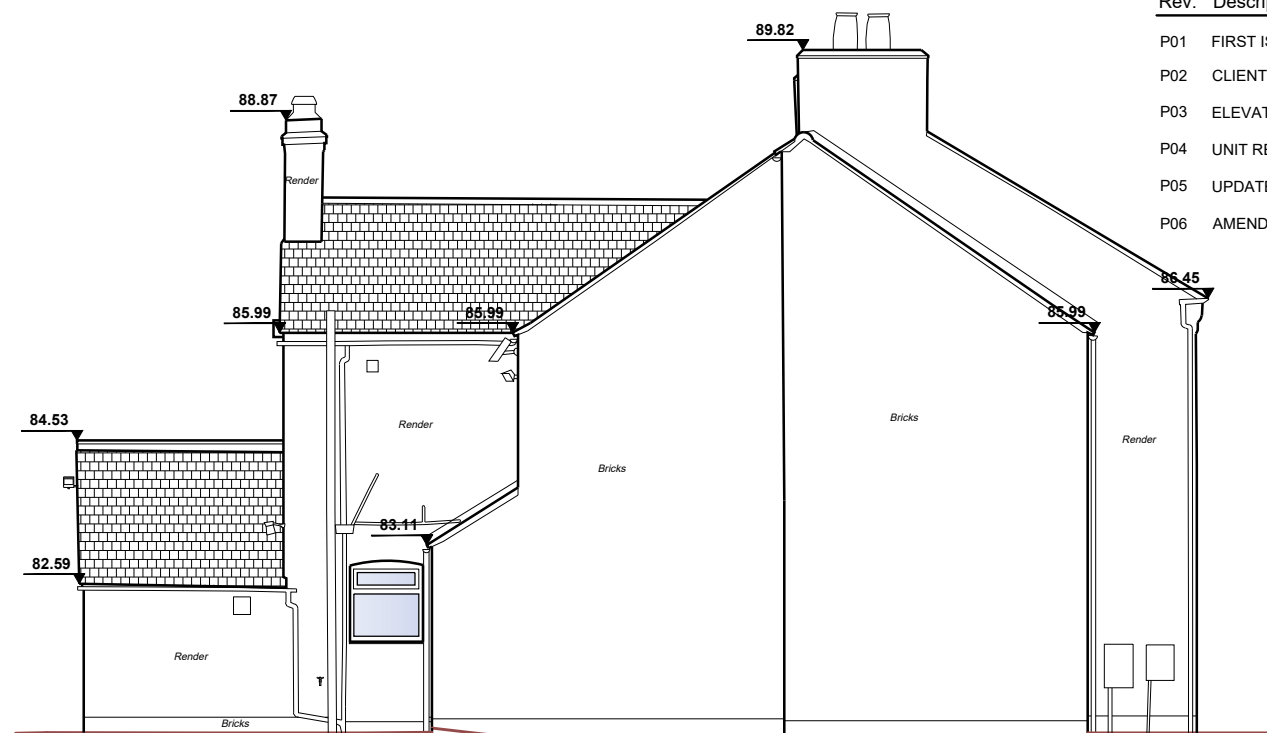

04 SIDE ELEVATION
Scale 1:100 @ A1




NORTH

KEY



- UNIT 1 - 150 SQM
- UNIT 2 - 131 SQM



05 PROPOSED GROUND FLOOR PLAN
Scale 1:50 @ A1

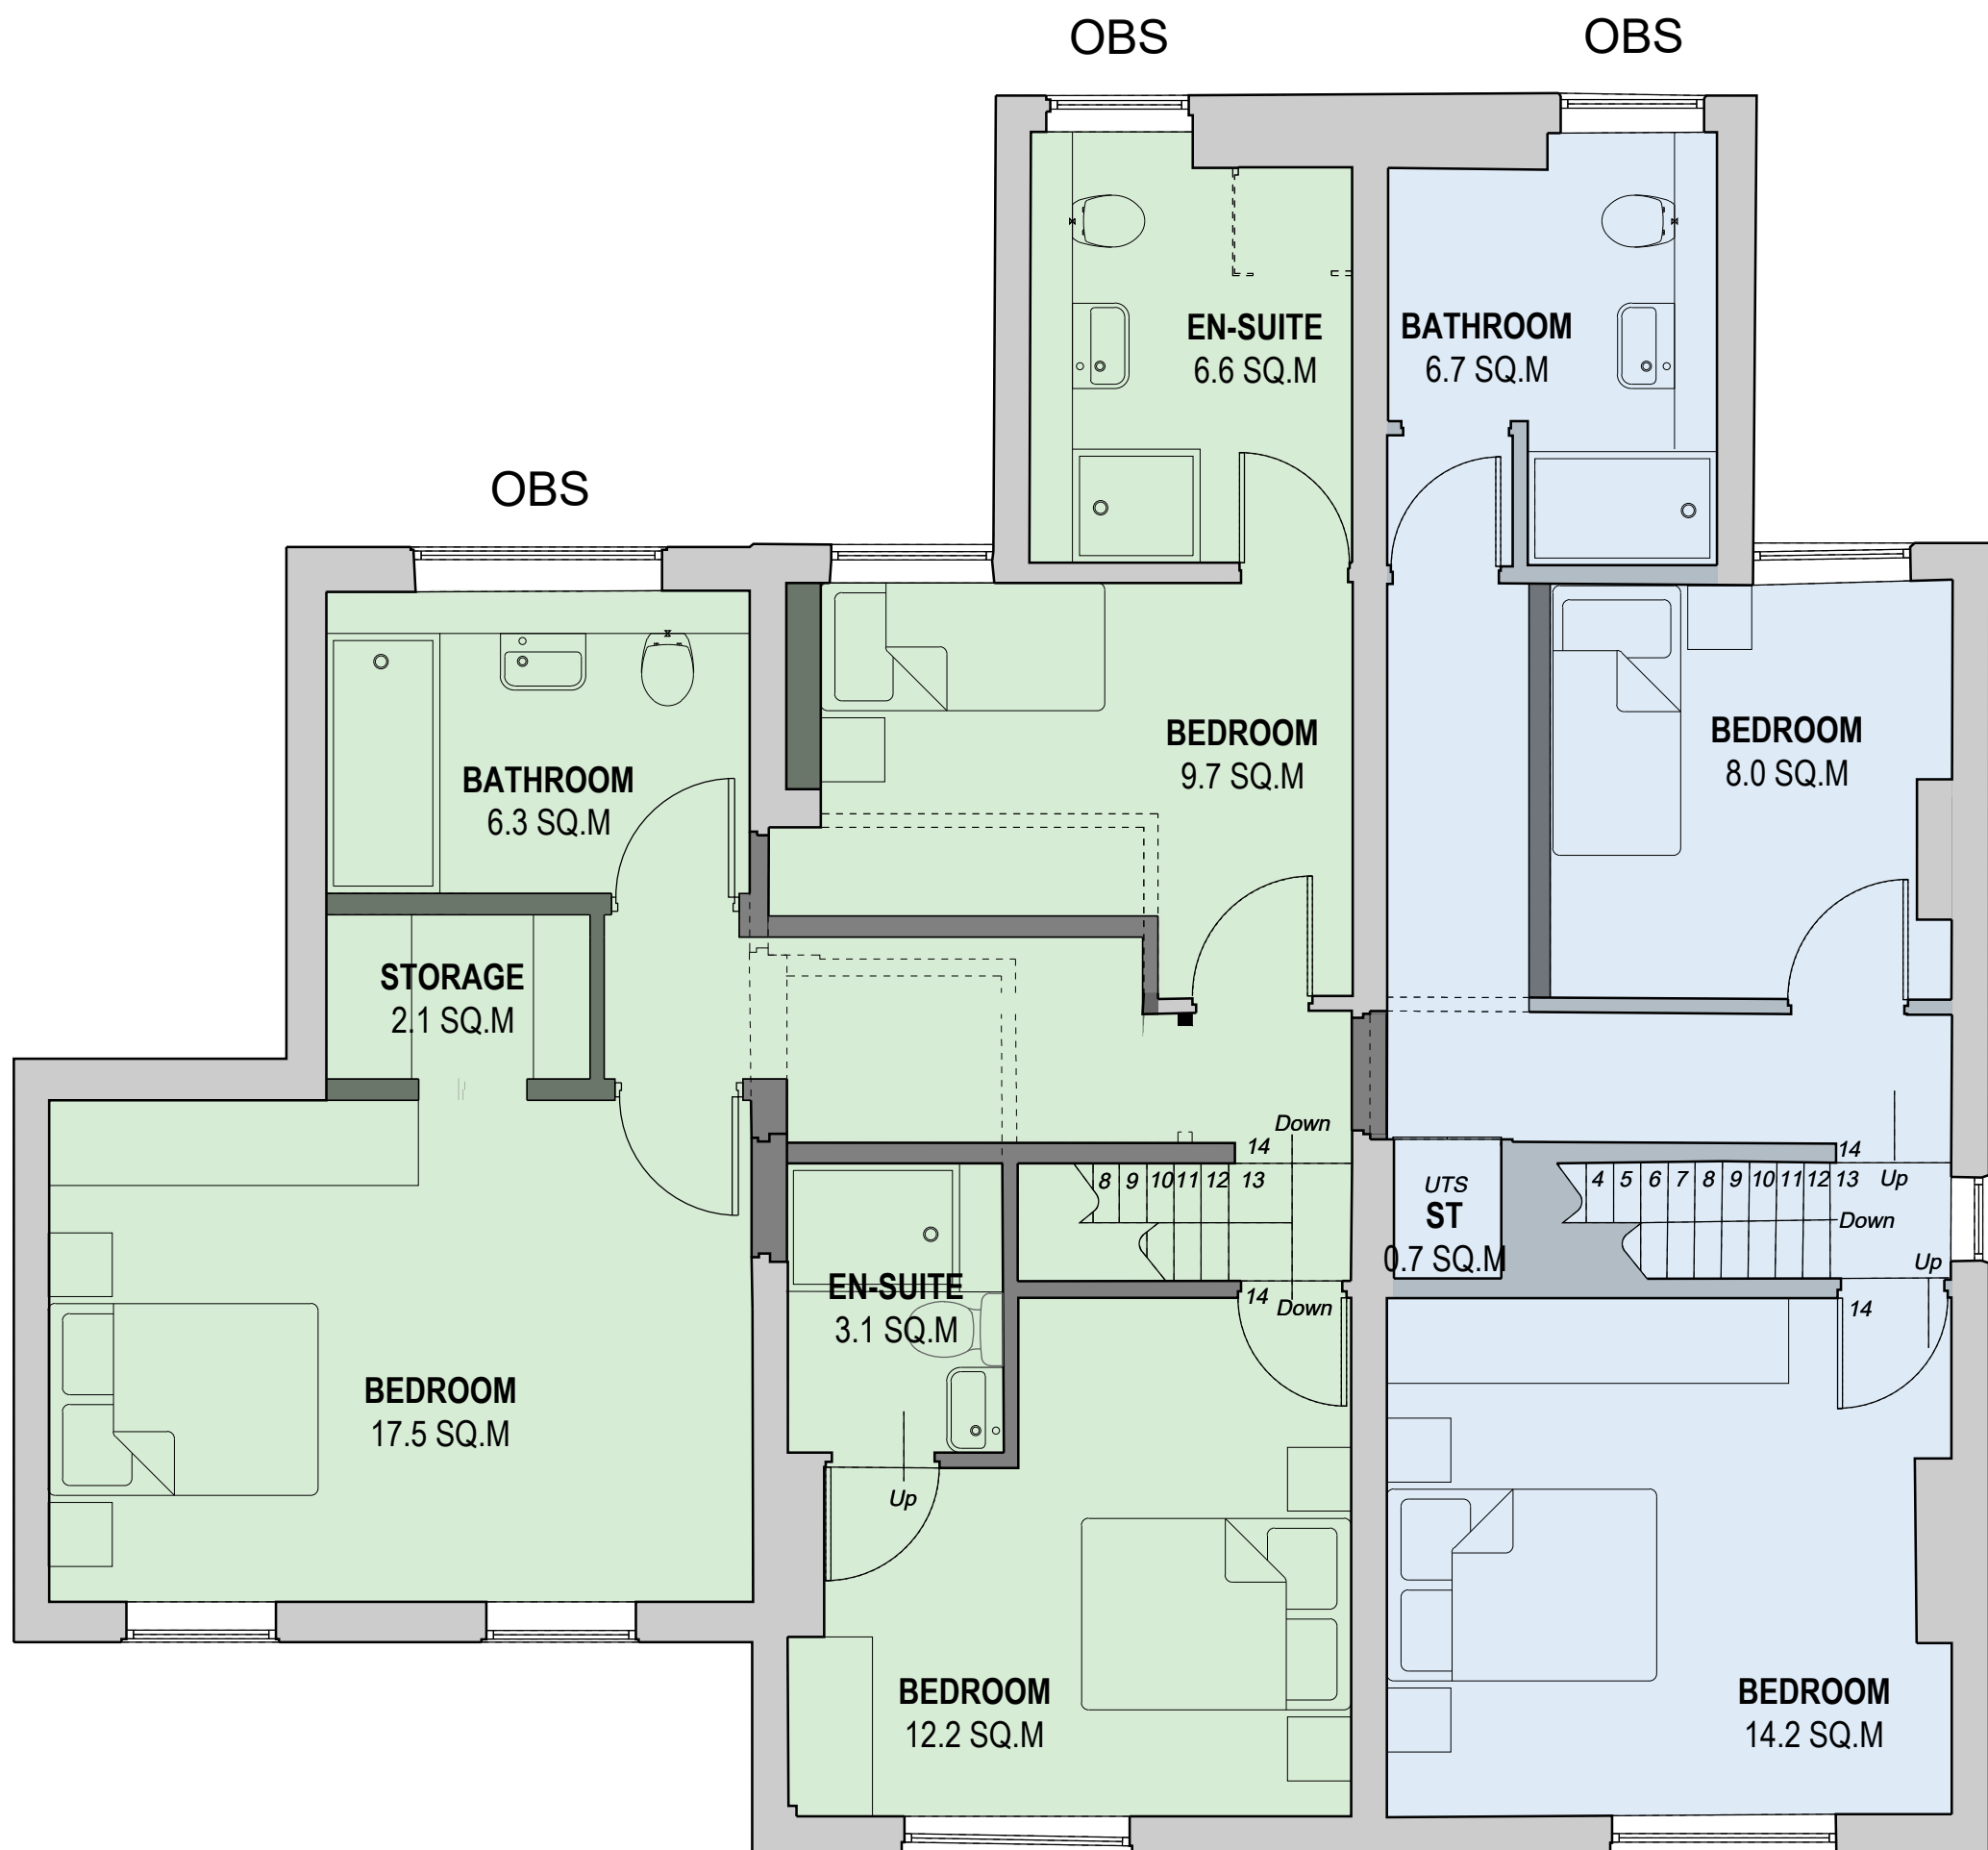

06 PROPOSED FIRST FLOOR PLAN
Scale 1:50 @ A1

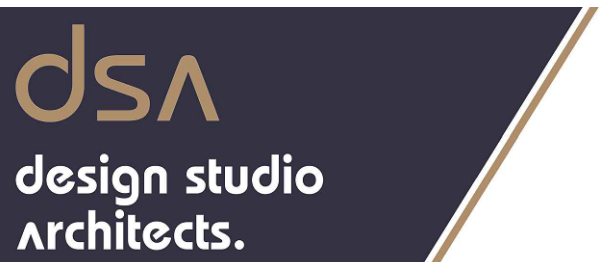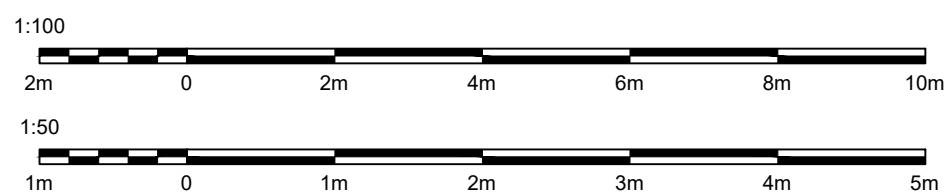

Regent House, 7 Upper King Street
Leicester, LE1 6XB
t:0116 251 0606 | w:ds-a.co.uk | e:info@ds-a.co.uk

Project Details:

122 Station Road
Ratby
LE6 0JP

Drawing Name:

PROPOSED

Drawing Stage:

PLANNING

Drawn: HG Check: KS Date: 14/04/2025 Scale: 1:50 @ A1

Drawing Number:

25010 DSA ZZ ZZ DR A 003 P06

PROJECT CODE ORIGIN ZONE LEVEL TYPE ROLE NUMBER REVISION

