


Proposed Plan

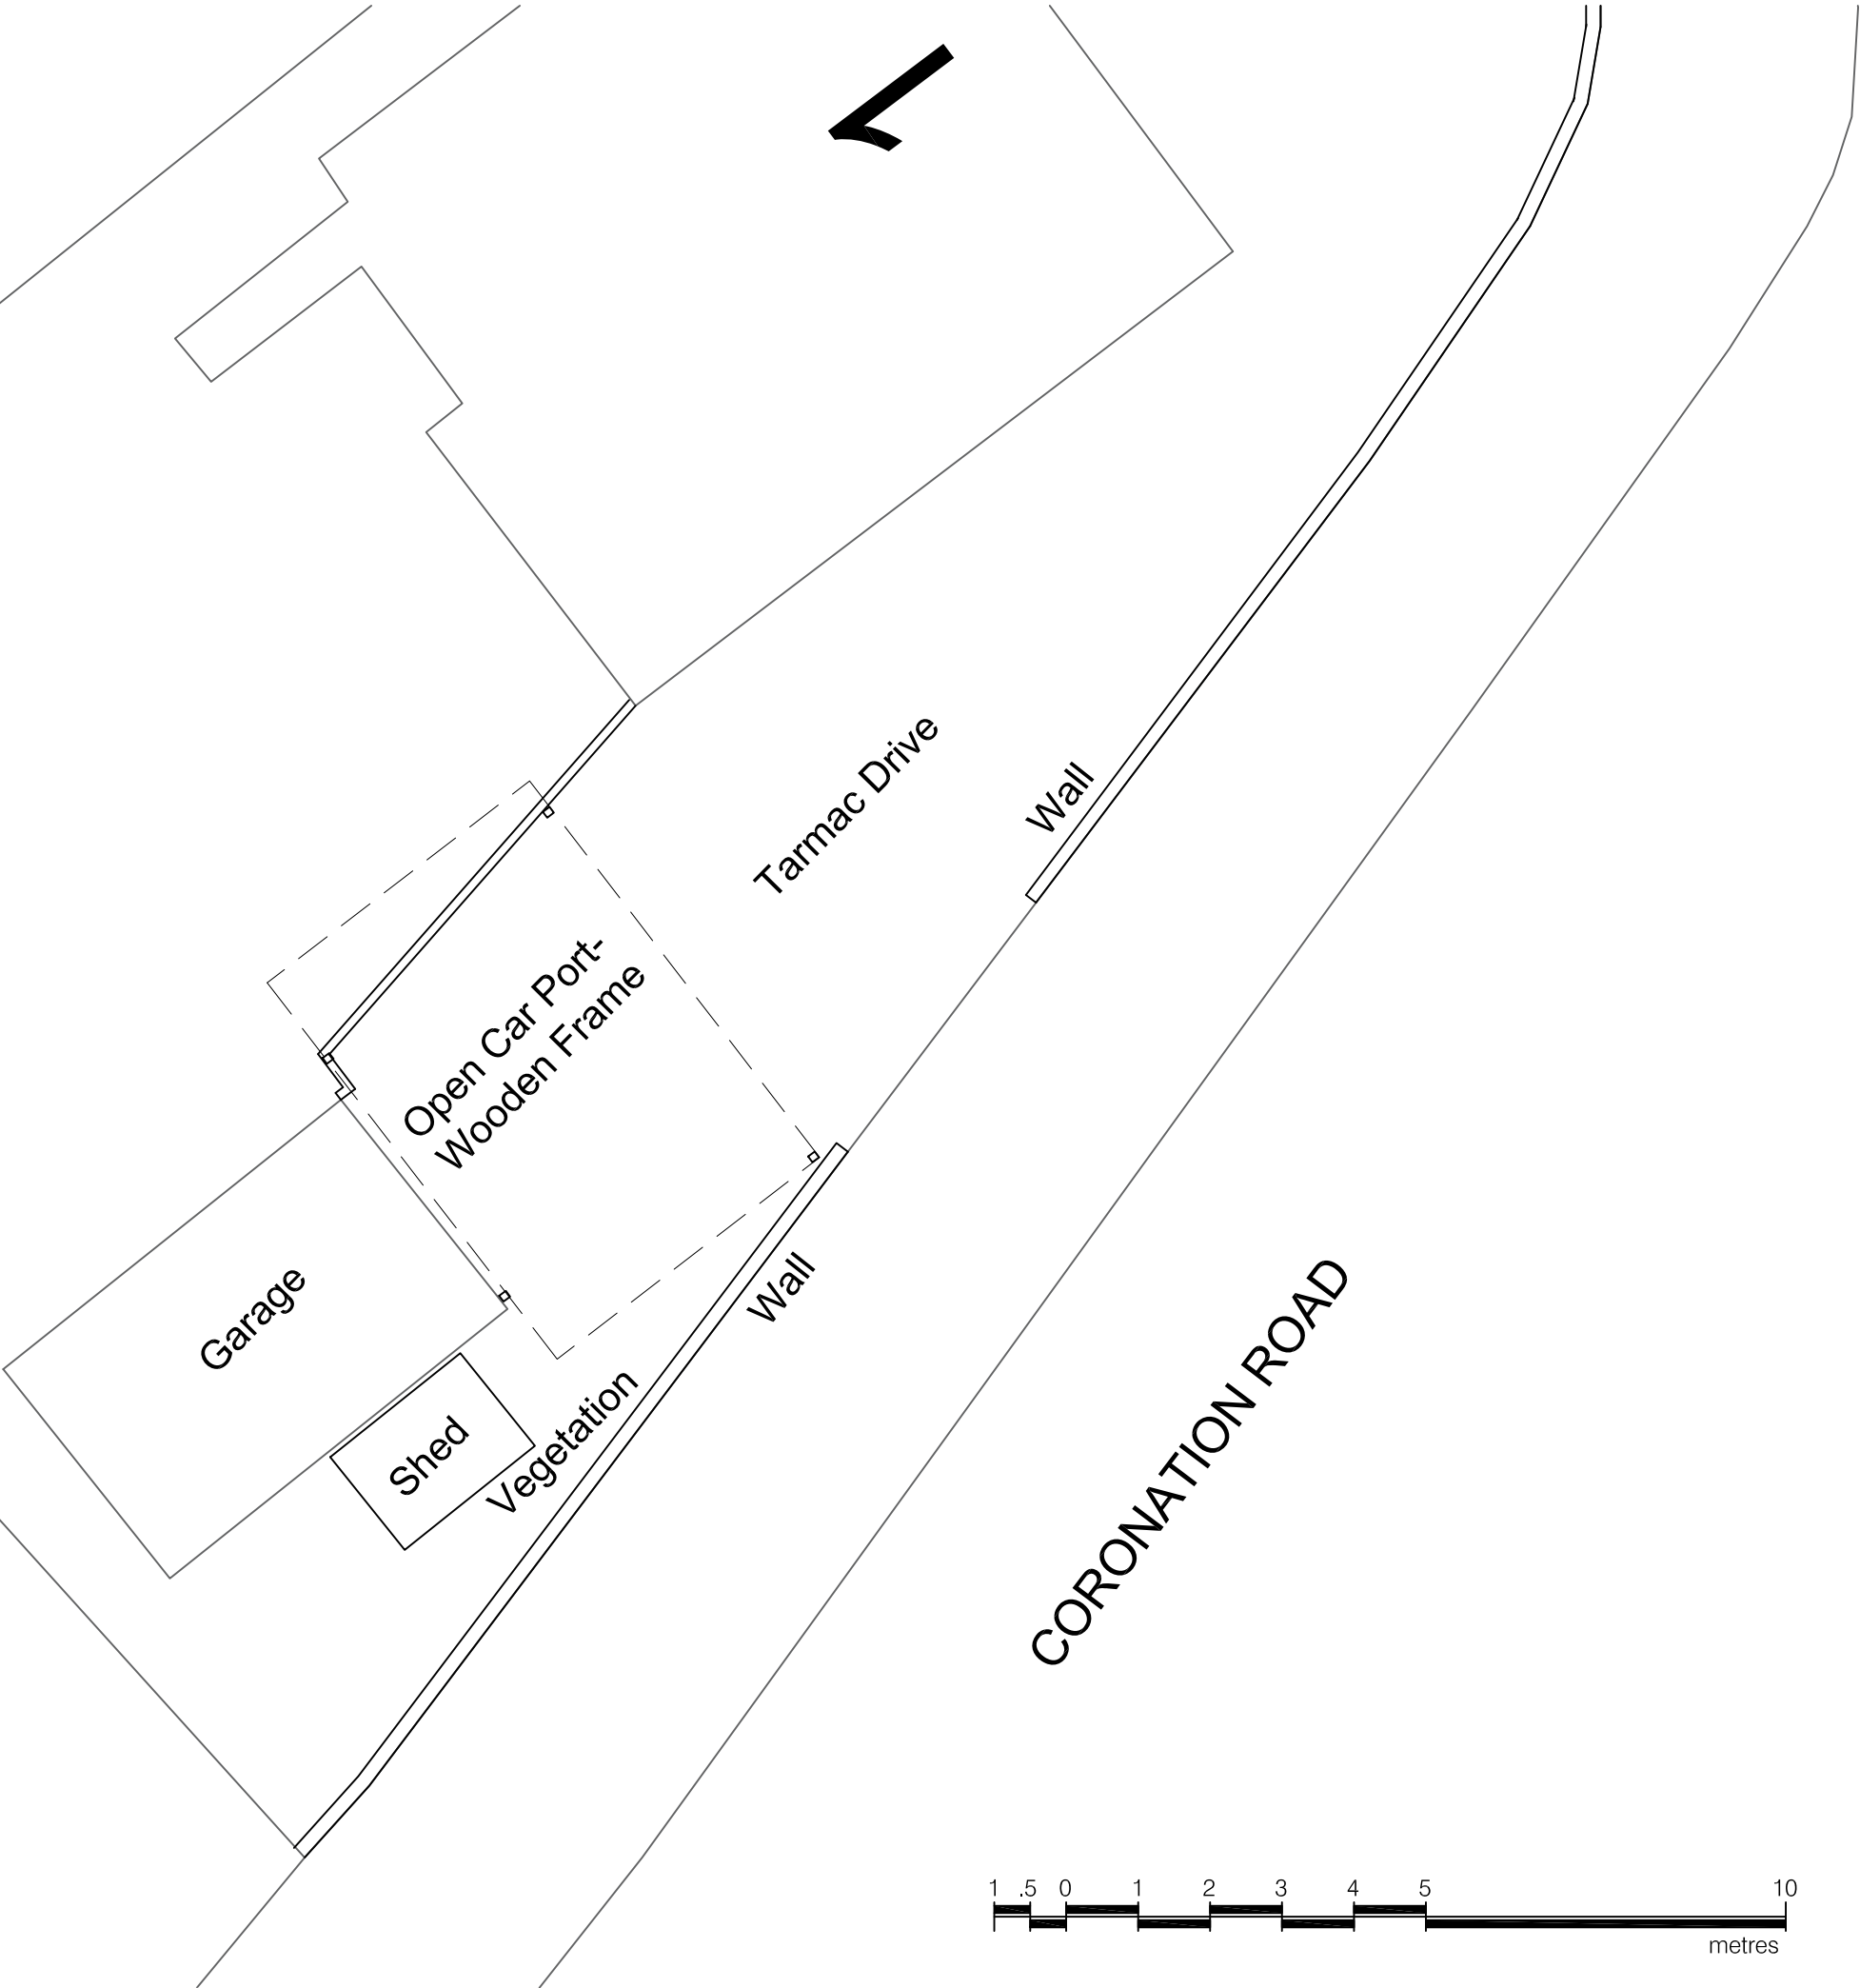

Notes:

Care should be taken when drawings are printed to avoid image distortion.

This drawing is issued for planning purposes only and further copies should be printed under the appropriate licence.

This drawing contains Ordnance Survey data which has been reproduced with the permission of the Controller of Her Majesty's Stationery Office, Crown copyright 2023.

Address:	1 Sandringham Avenue
	Earl Shilton
	LE 9 7HY
Drawing:	Floor Plan- Site Plan
Date:	21.12.22
Scale:	1:100@A3
Drawn:	NM
Dwg. No.	Sandringham-T2
Rev.	A

