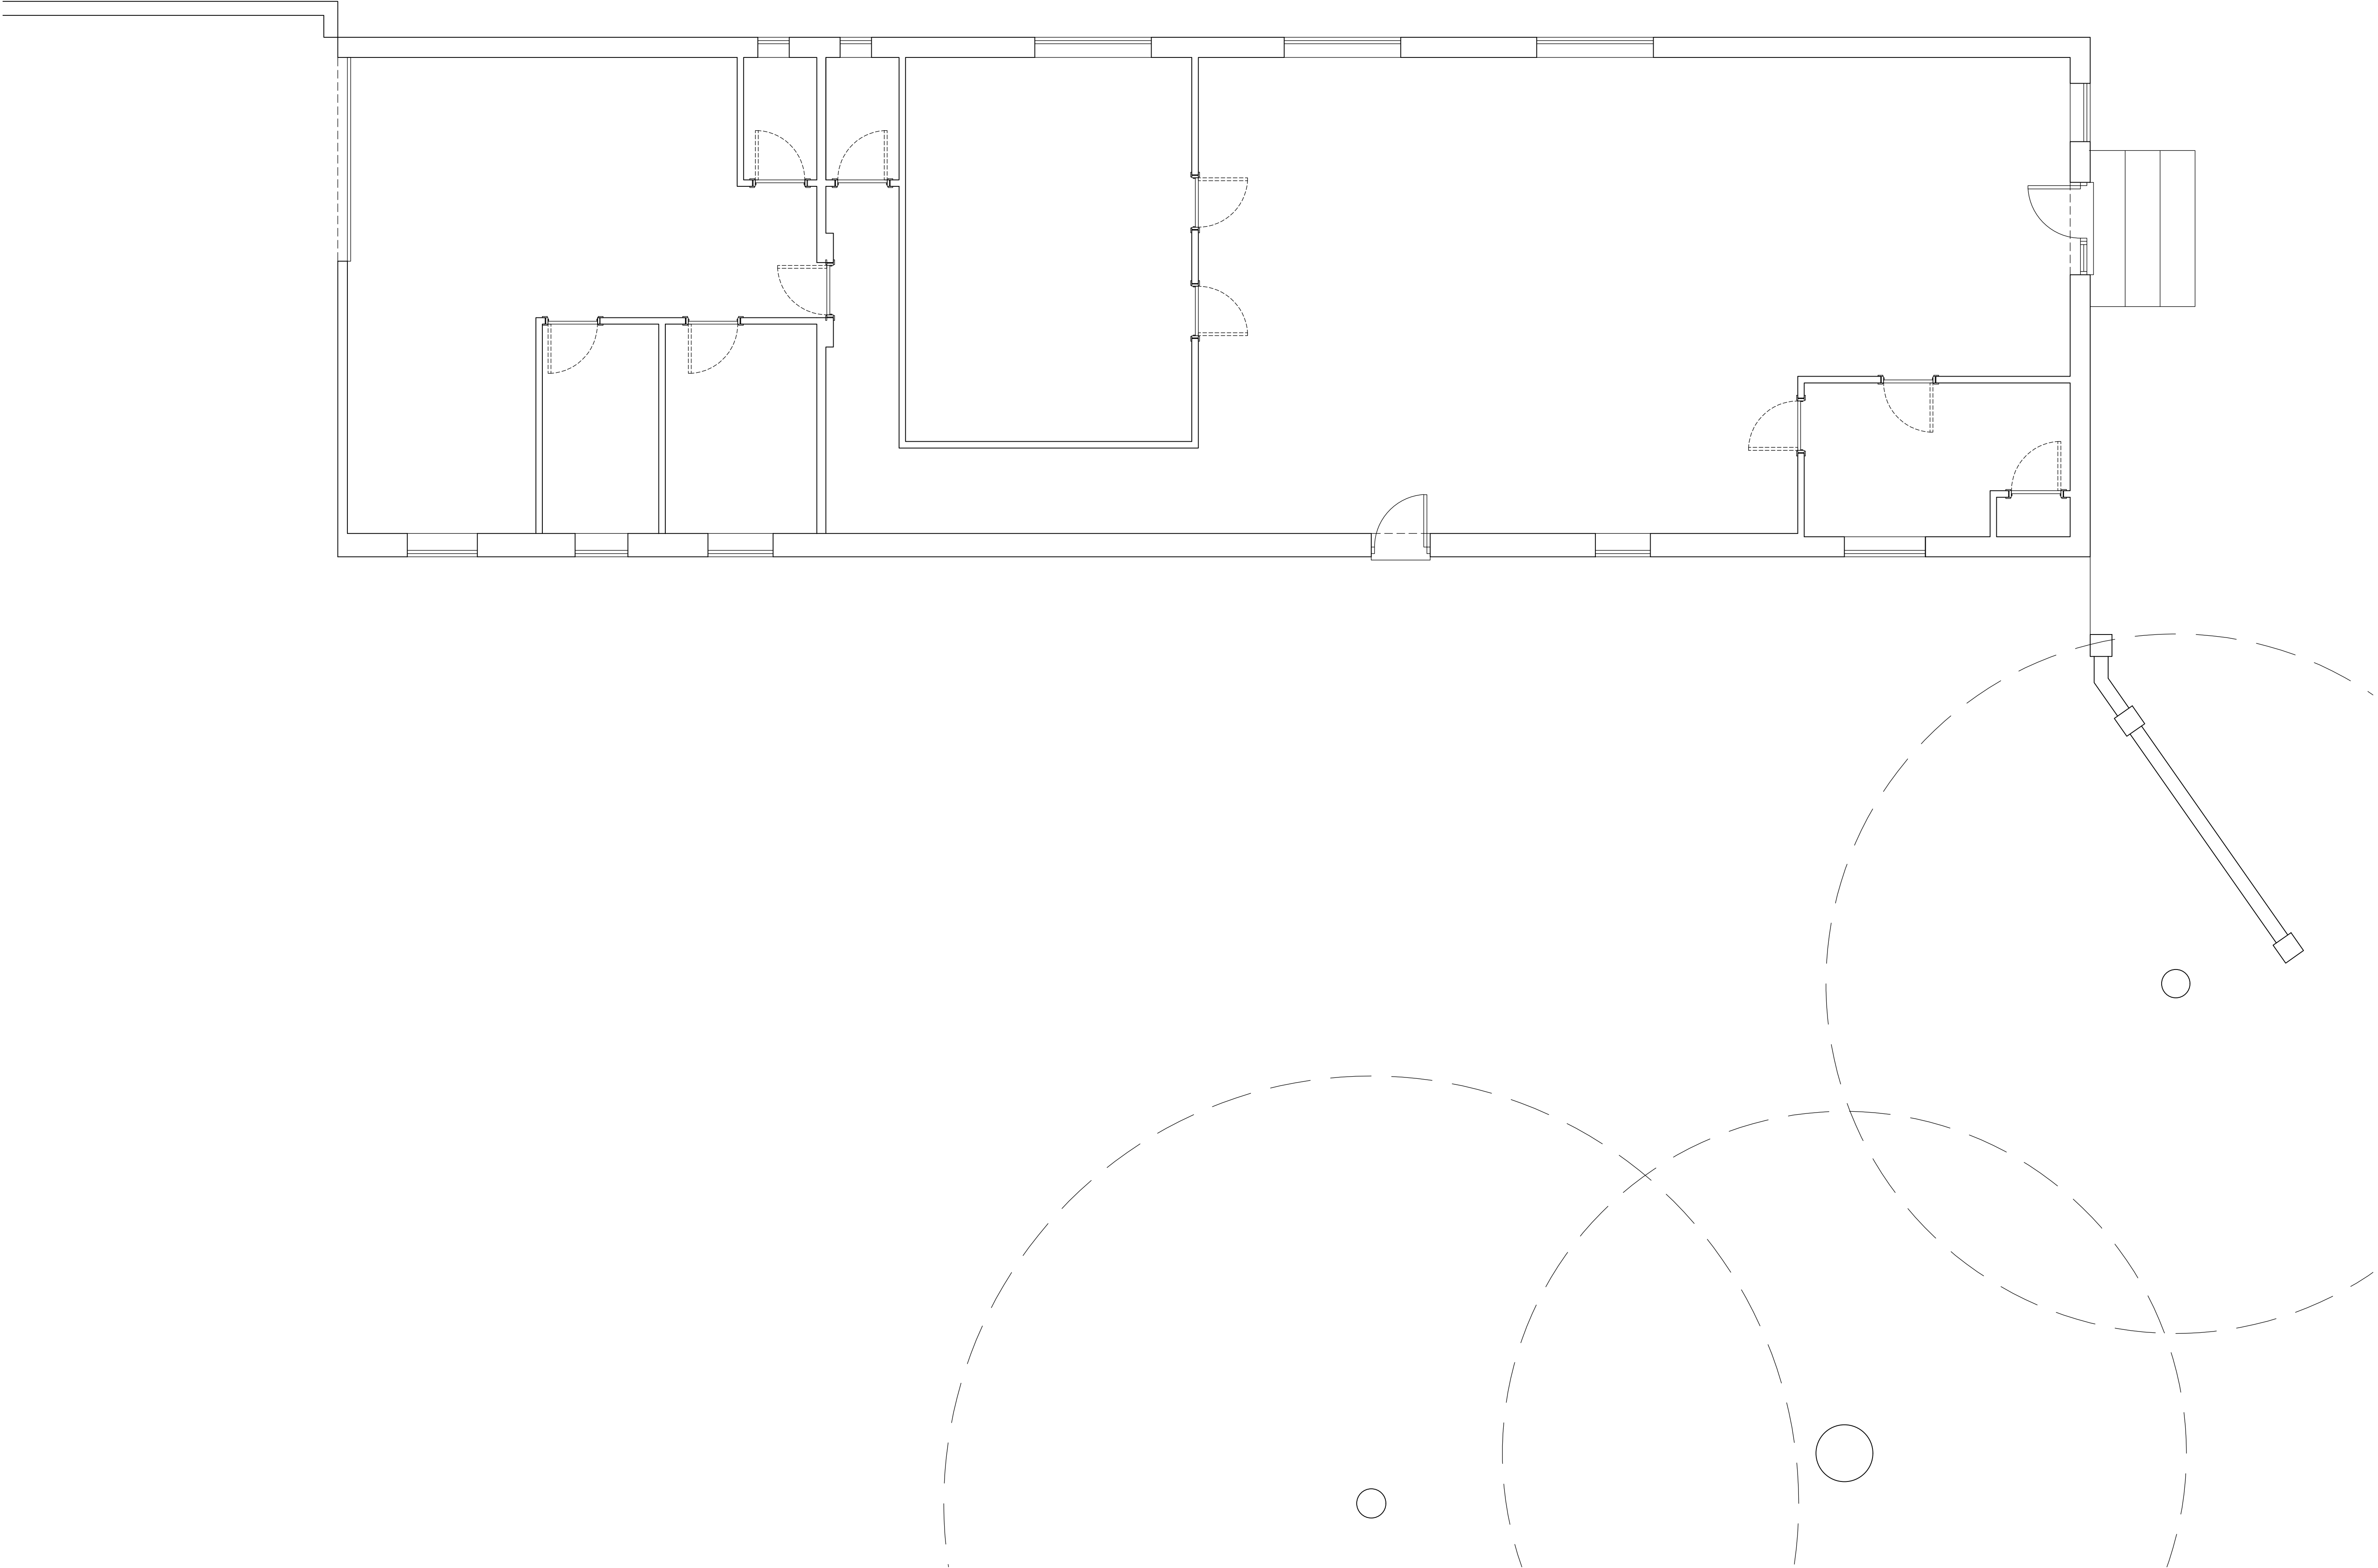


Disclaimer

© This drawing is the copyright of Lawrence & Finley Architects Ltd. and may not be reproduced or used except by written permission.
Figured dimensions to have precedence over scaling.
Please read this drawing in conjunction with the specification.
Check all site dimensions prior to any construction.
Refer any discrepancies found to the Architects.

Revisions

-	-	-
---	---	---


Contact + Location

T 07974 834305
E kristian@ifarchitects.co.uk

Lawrence & Finley Architects Ltd.
5 Henry Dane Way,
Newbold Coleorton,
Leicestershire, LE67 8PP

Details

Client Job Title Job Type Drawing Title	Mrs Harris Frith House Farm, Rogues Lane, Hinckley Existing Residential Dwelling Existing Floor Plan
Job Number Drawing Number Scale Status	376 PL-02 1:50 A1 SURVEY

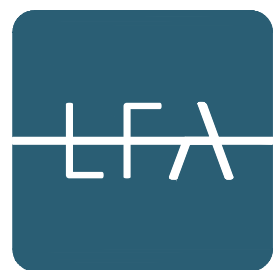

LAWRENCE | FINLEY
ARCHITECTS