



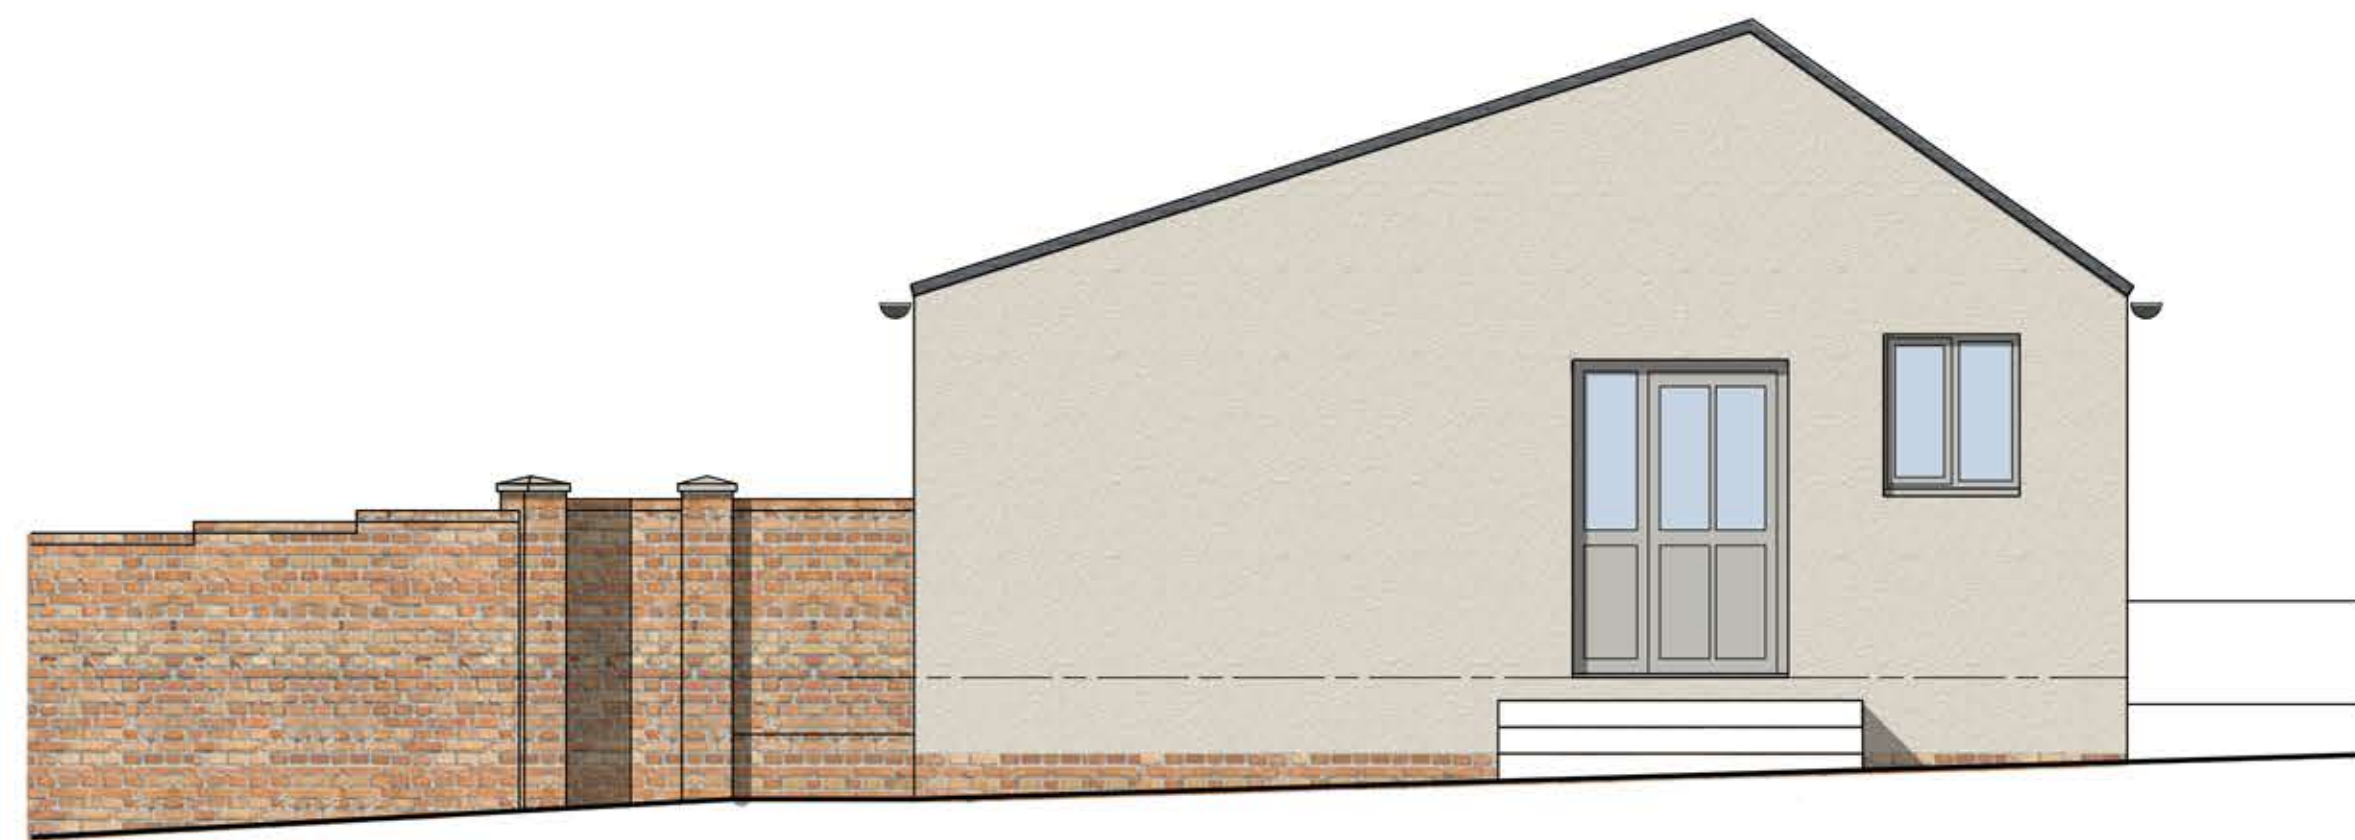

Proposed Side Elevation
Scale 1:50



Proposed Front Elevation
Scale 1:50

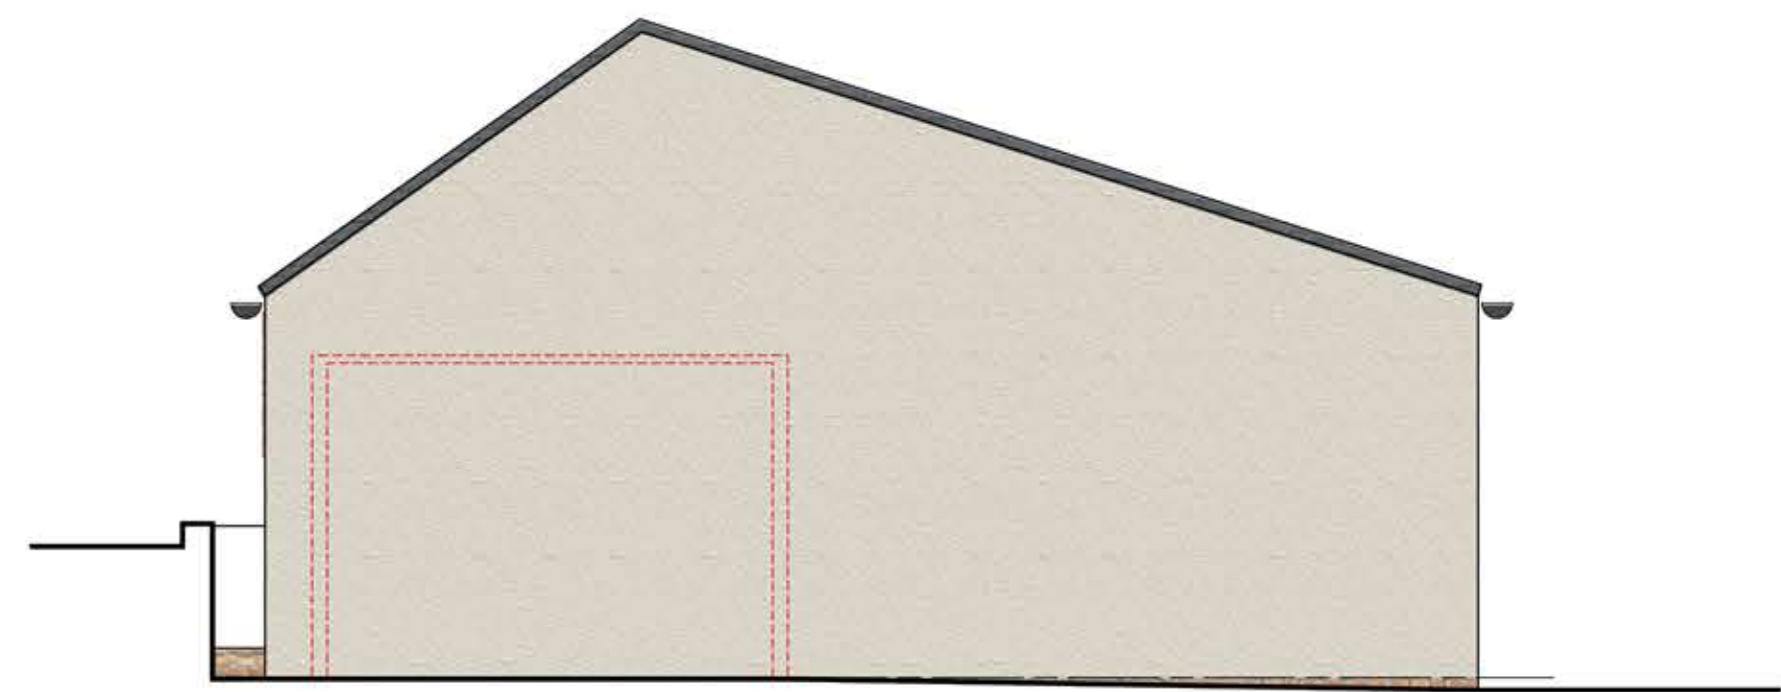

Proposed Rear Elevation
Scale 1:50



Proposed Side Elevation
Scale 1:50

0 0.5 1 2 5 10

Disclaimer

© This drawing is the copyright of Lawrence & Finley Architects Ltd. and may not be reproduced or used except by written permission.
Figured dimensions to have precedence over scaling.
Please read this drawing in conjunction with the specification.
Check all site dimensions prior to any construction.
Refer any discrepancies found to the Architects.

Revisions

A	Revised in Line With Clients Comments	15/06/2026
B	Revised in Line With Clients Comments	25/06/2026

Contact + Location

T 07974 834305
E kristian@lfarchitects.co.uk

Lawrence & Finley Architects Ltd.
5 Henry Dane Way,
Newbold Coleorton,
Leicestershire, LE67 8PP

Details

Client
Job Title
Job Type
Drawing Title

Job Number
Drawing Number
Scale
Status

Mrs Harris
Frith House Farm, Rogues Lane, Hinckley
Existing Residential Dwelling
Proposed Elevations

376
PL-05B
1:50 A1
PLANNING



LAWRENCE | FINLEY
ARCHITECTS