
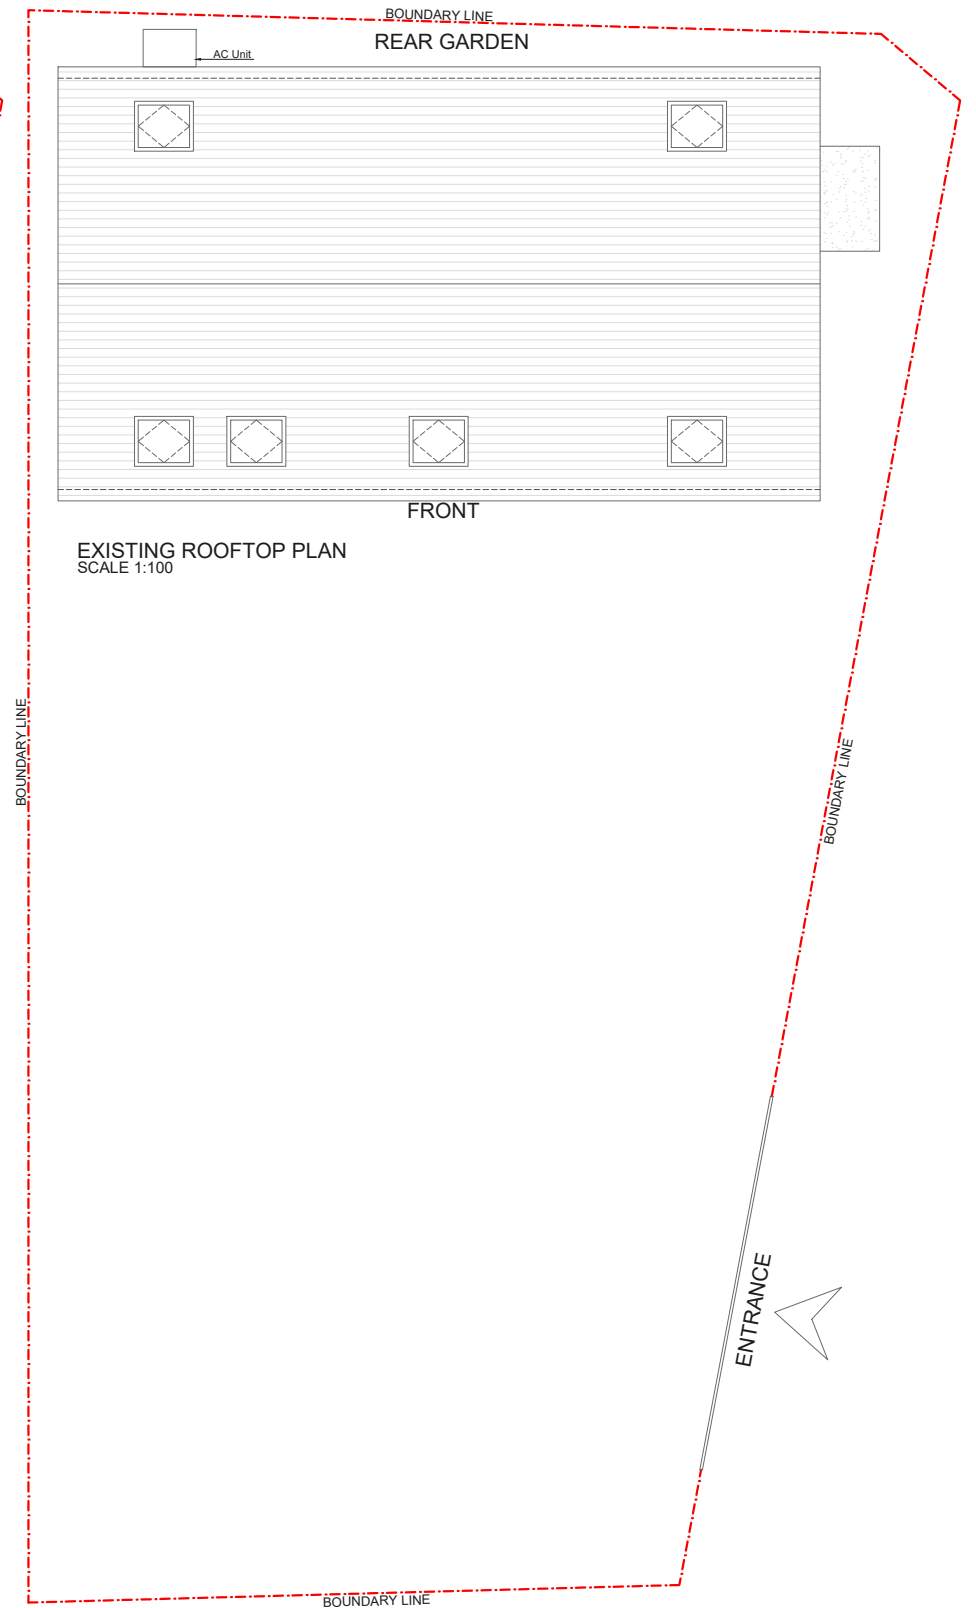
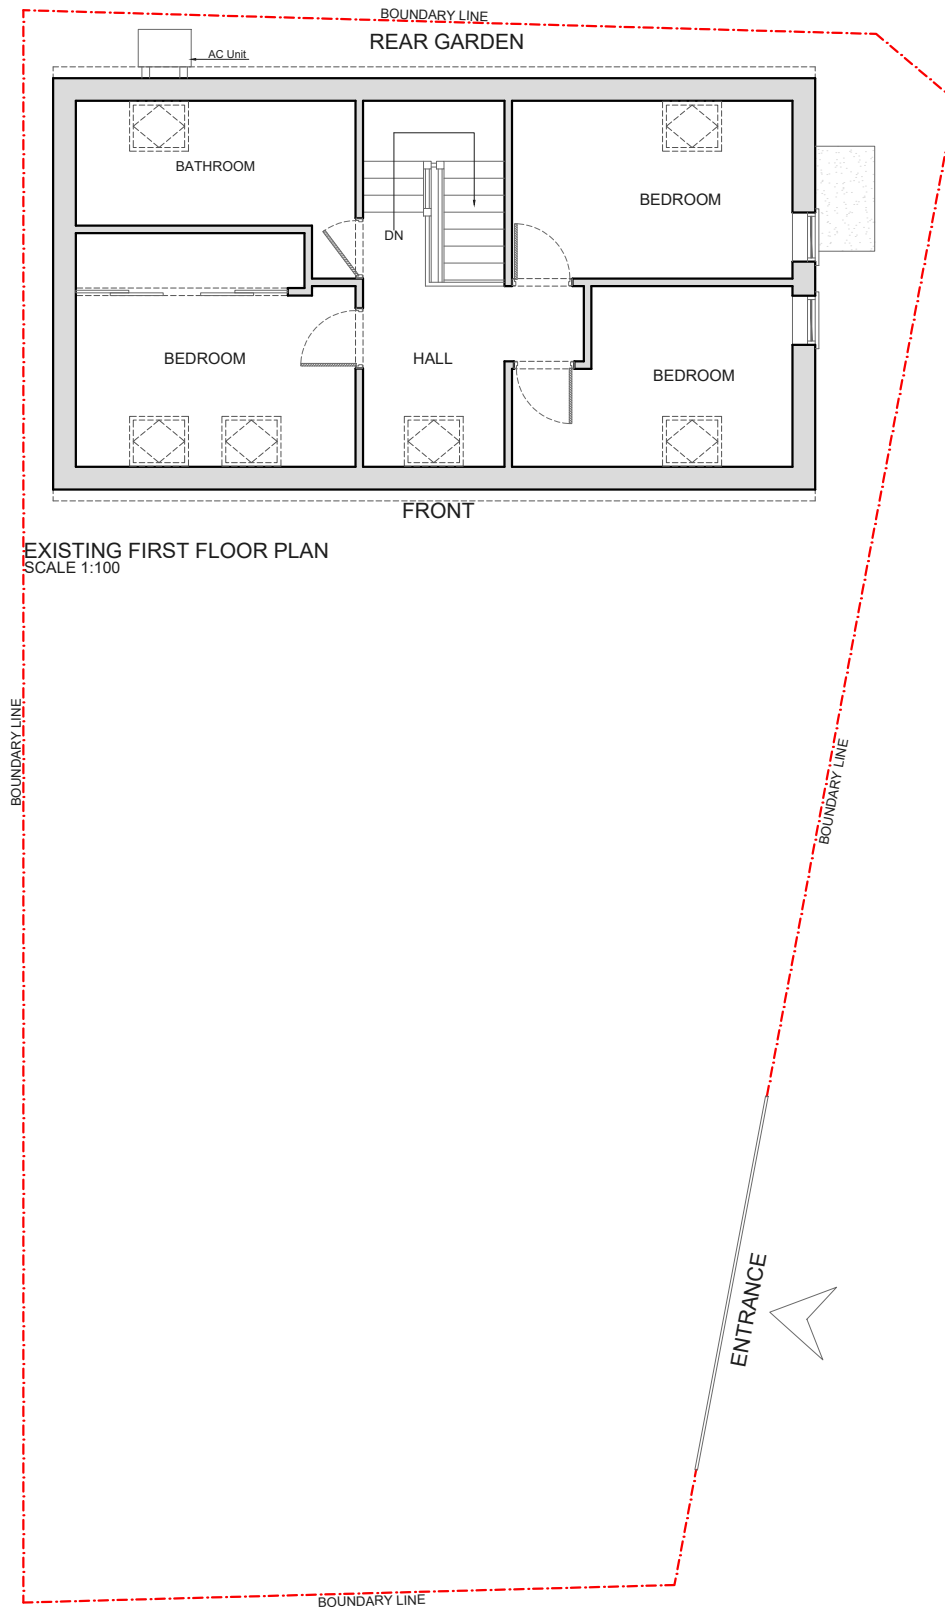


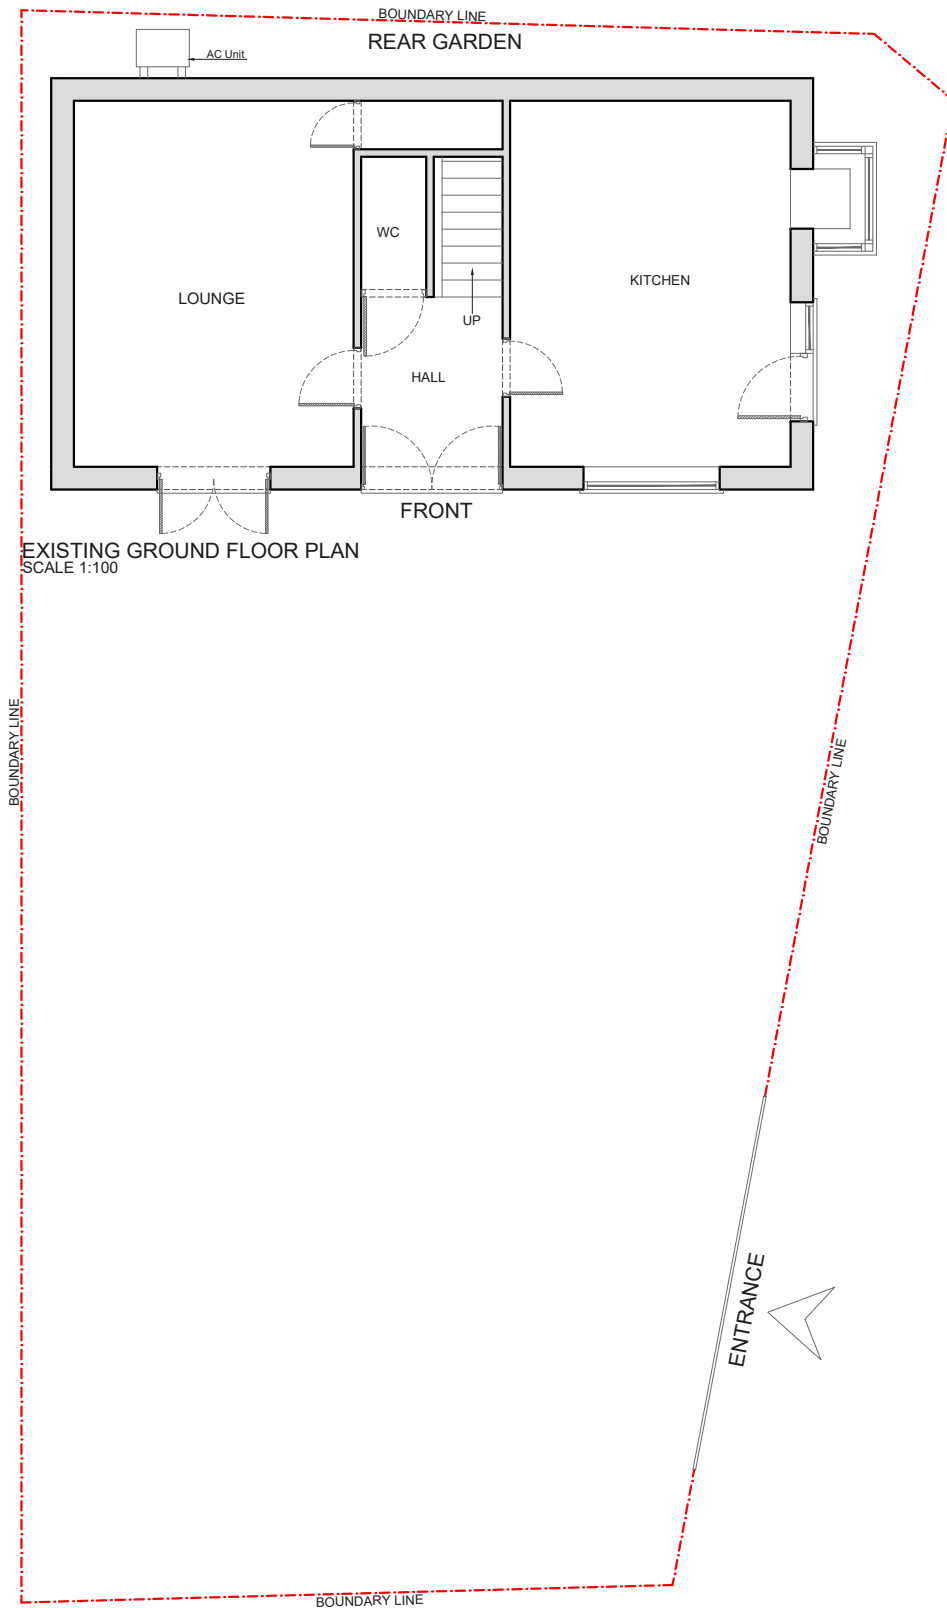

CLIENT

SHIVANI RAVAL

PROJECT

2C SOUTHFIELD ROAD,
HINCKLEY, LE10 1UB

DRAWING TITLE

EXISTING FLOOR PLANS

DRAWING NO.

PP-01

REV.

DATE

31-07-26

DRAWN

M-AH

SCALE

1:100 @ A3




Meters @ 1:100 @ A3

REV	DATE	NOTES
-----	------	-------




EXISTING SOUTH WEST ELEVATION
SCALE 1:100

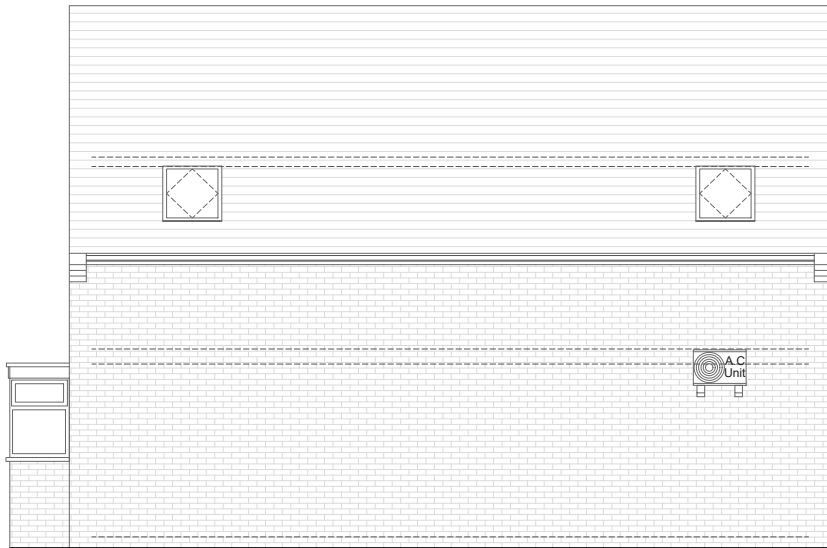

EXISTING NORTH EAST ELEVATION
SCALE 1:100



EXISTING SOUTH EAST ELEVATION
SCALE 1:100

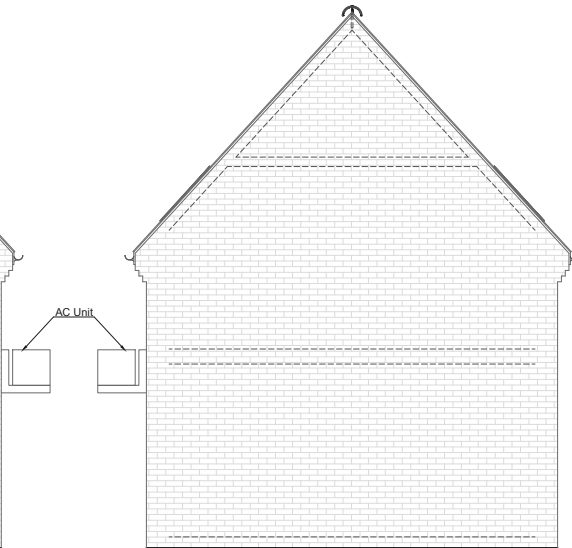

EXISTING NORTH WEST ELEVATION
SCALE 1:100

CLIENT
SHIVANI RAVAL


PROJECT
**2C SOUTHFIELD ROAD,
HINCKLEY, LE10 1UB**




DRAWING TITLE
EXISTING ELEVATIONS

REV DATE NOTES

DRAWING NO. REV.
PP-02

DATE DRAWN SCALE
31-07-26 M-AH 1:100 @ A3

 

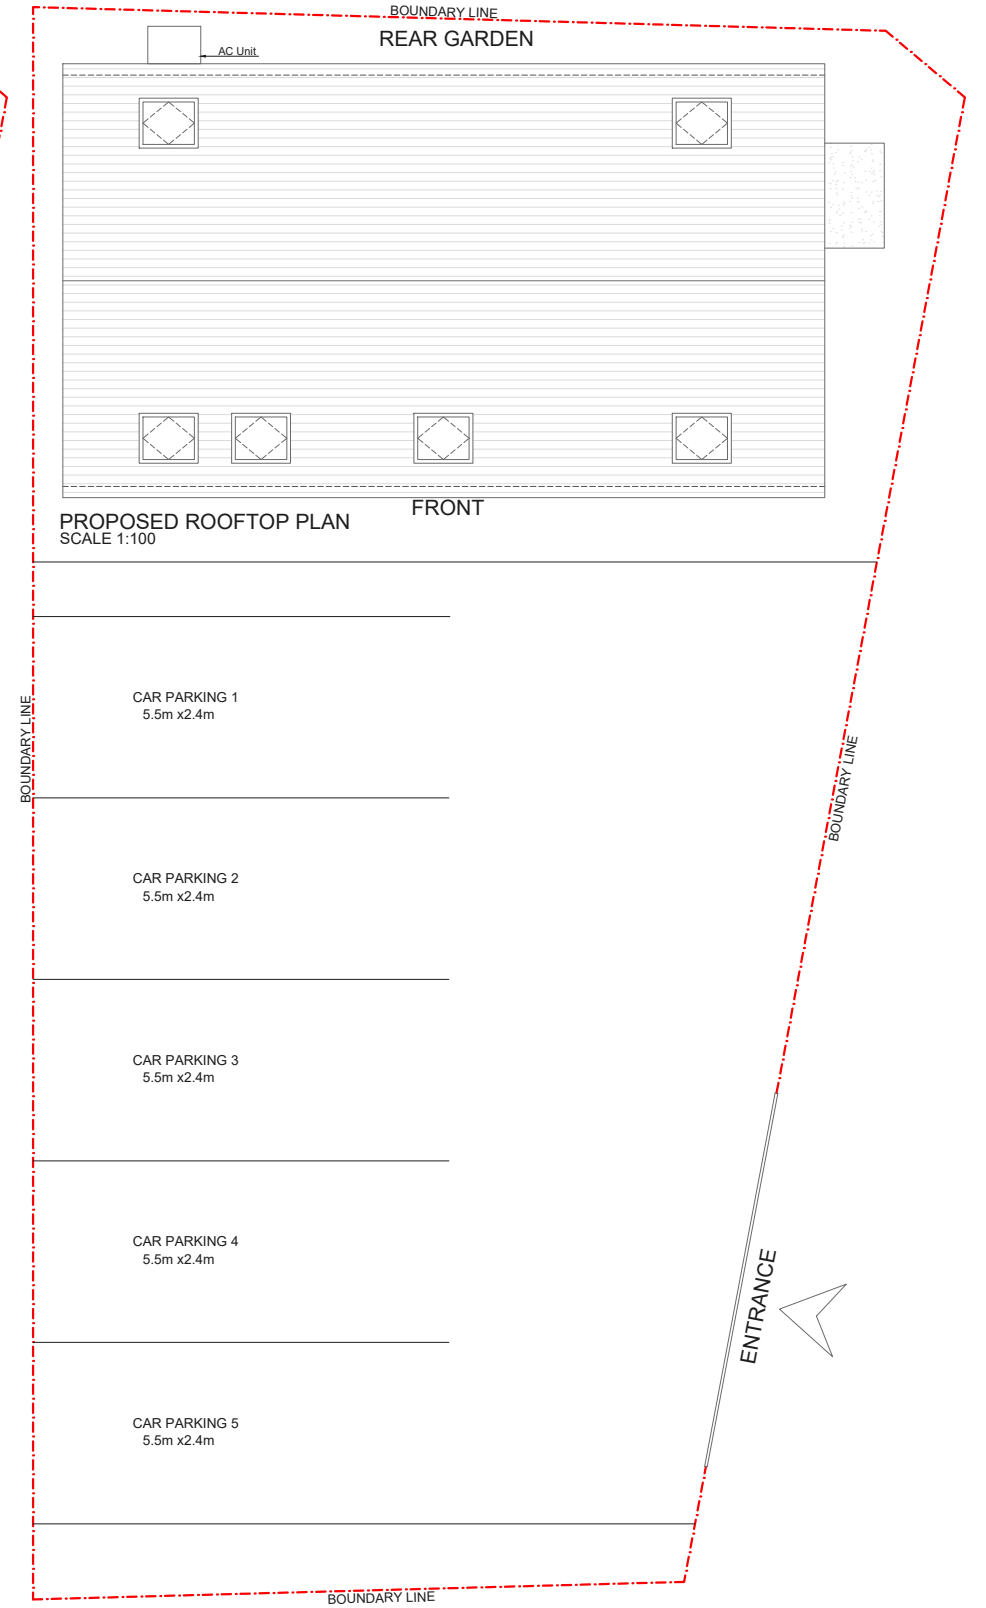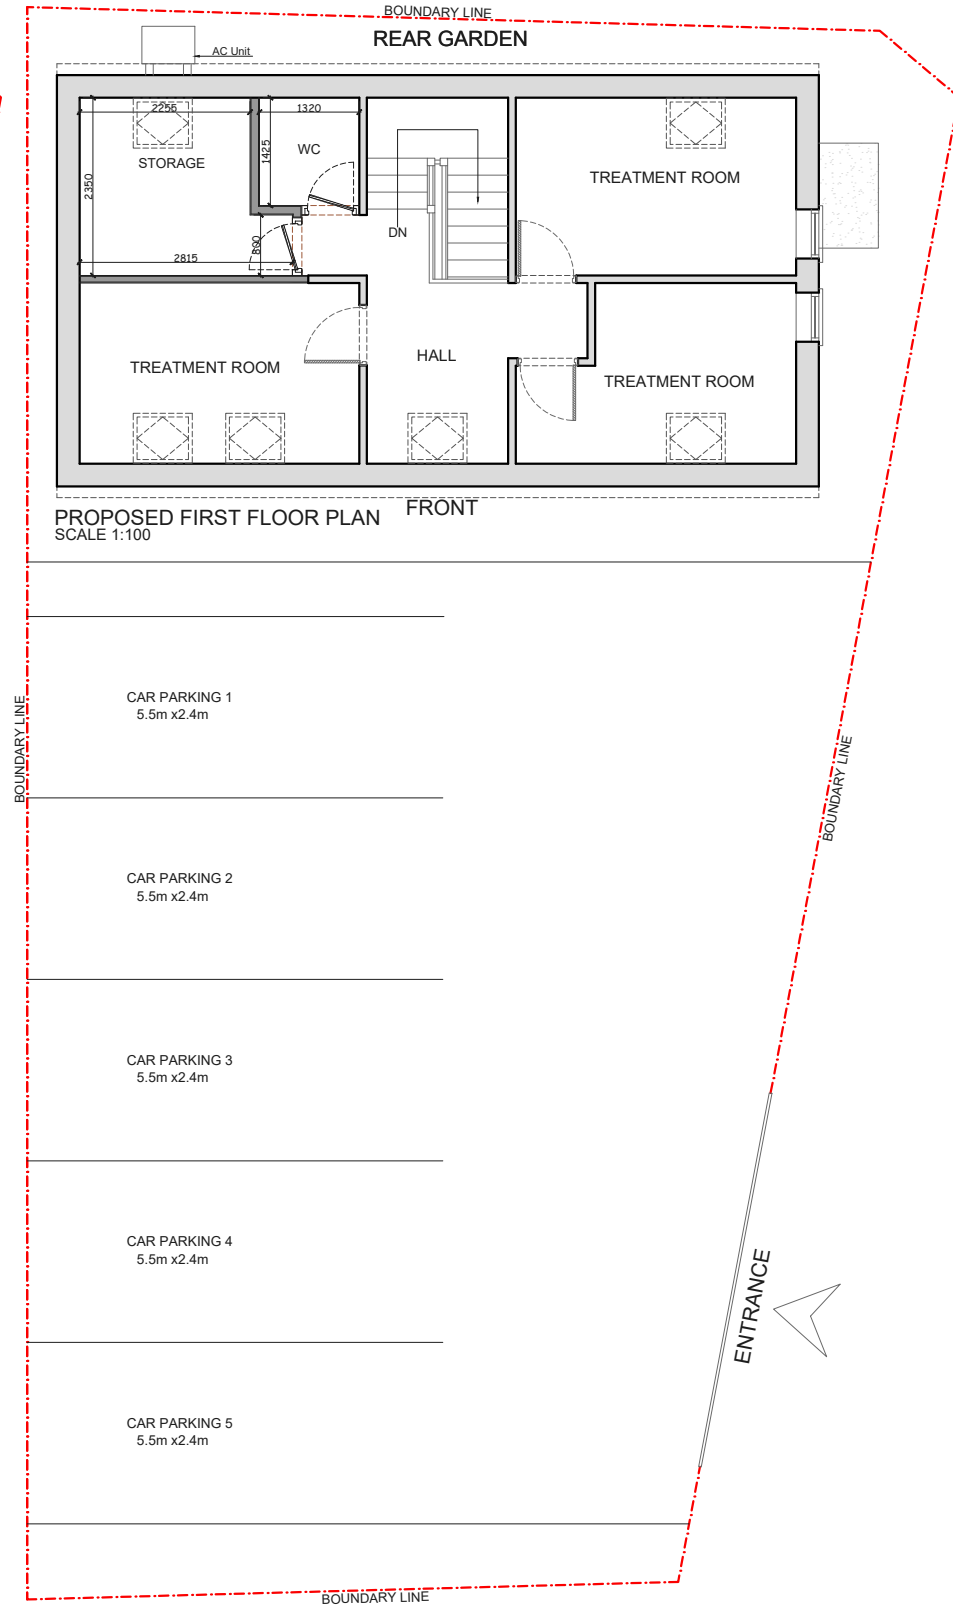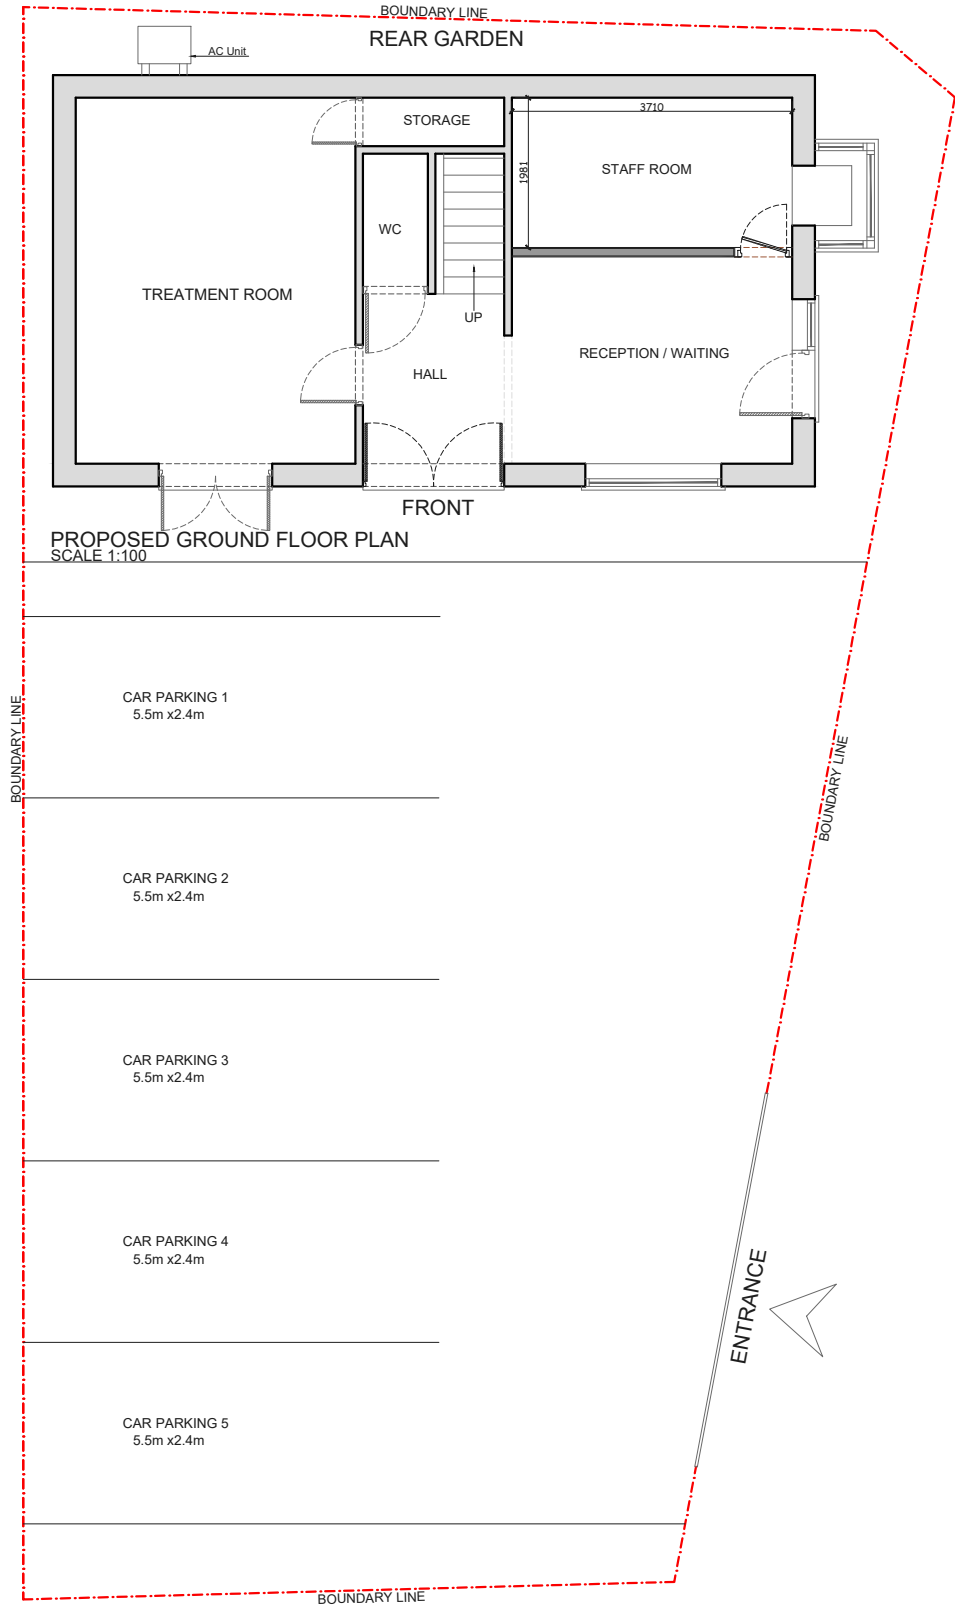

CLIENT

SHIVANI RAVAL

PROJECT

2C SOUTHFIELD ROAD,
HINCKLEY, LE10 1UB

DRAWING TITLE

PROPOSED FLOOR PLANS

DRAWING NO.

PP-03

REV.

DATE

31-07-26

DRAWN

M-AH


SCALE

1:100 @ A3



Meters @ 1:100 @ A3


REV	DATE	NOTES
-----	------	-------

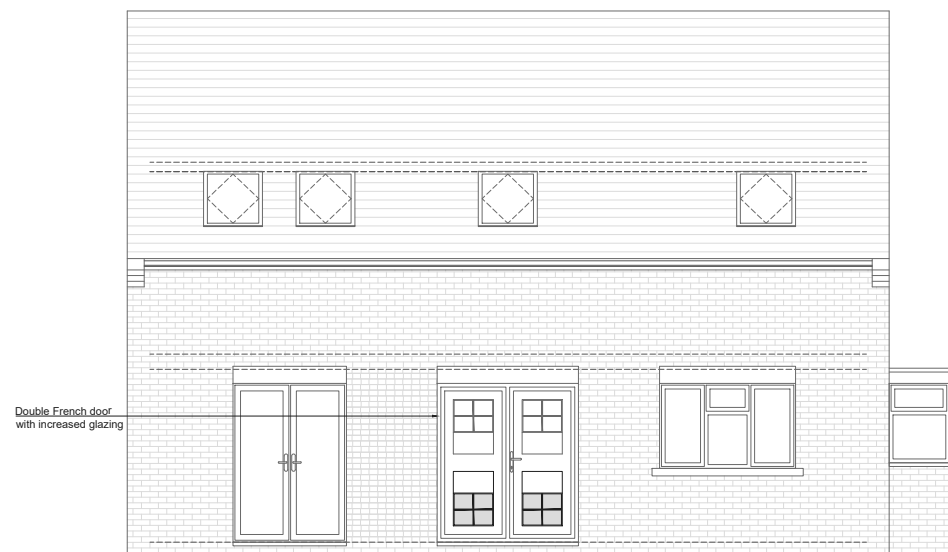


PROPOSED SOUTH WEST ELEVATION
SCALE 1:100



PROPOSED NORTH EAST ELEVATION
SCALE 1:100

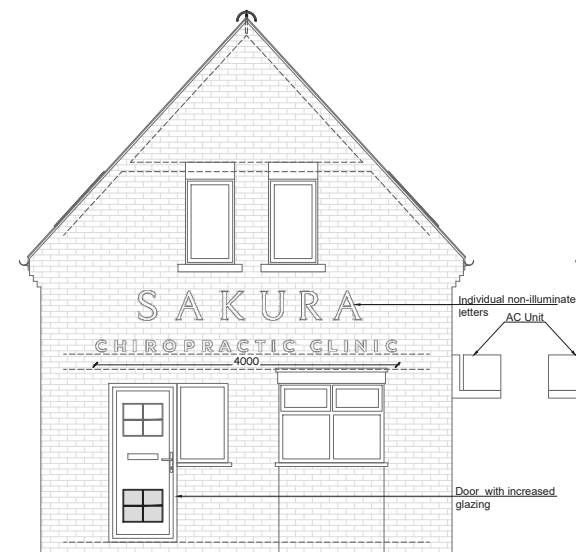

PROPOSED SOUTH EAST ELEVATION
SCALE 1:100

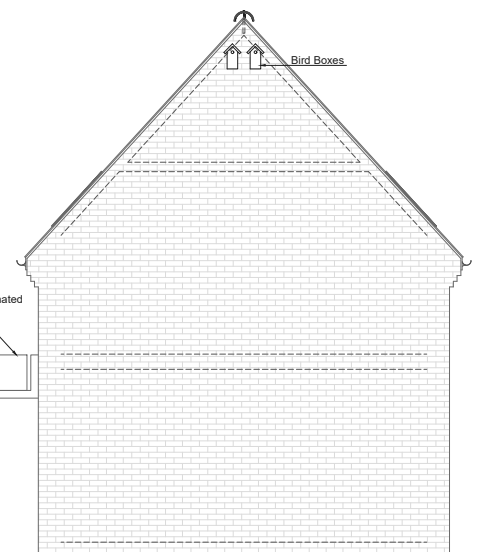

PROPOSED NORTH WEST ELEVATION
SCALE 1:100

CLIENT

SHIVANI RAVAL

PROJECT

2C SOUTHFIELD ROAD,
HINCKLEY, LE10 1UB

DRAWING TITLE

PROPOSED ELEVATIONS

DRAWING NO.

PP-04

REV.

DATE

31-07-26

DRAWN

M-AH


SCALE

1:100 @ A3




Meters @ 1:100 @ A3


REV DATE NOTES

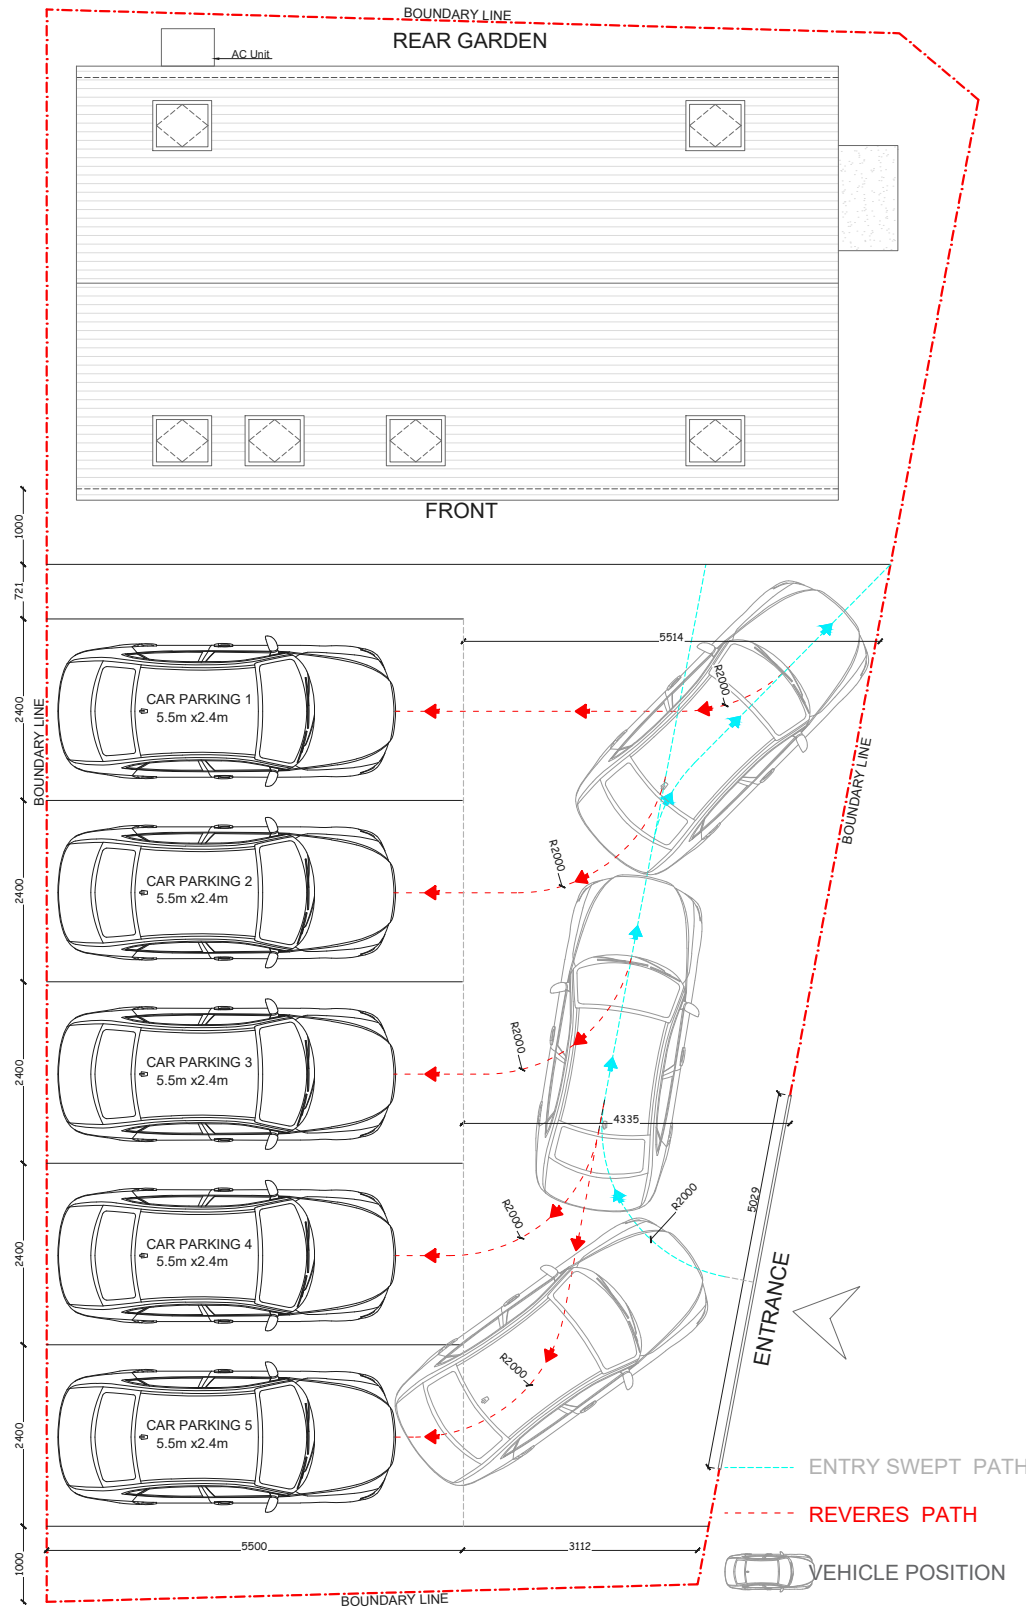

PROPOSED PARKING PROVISION PLAN
SCALE 1:200

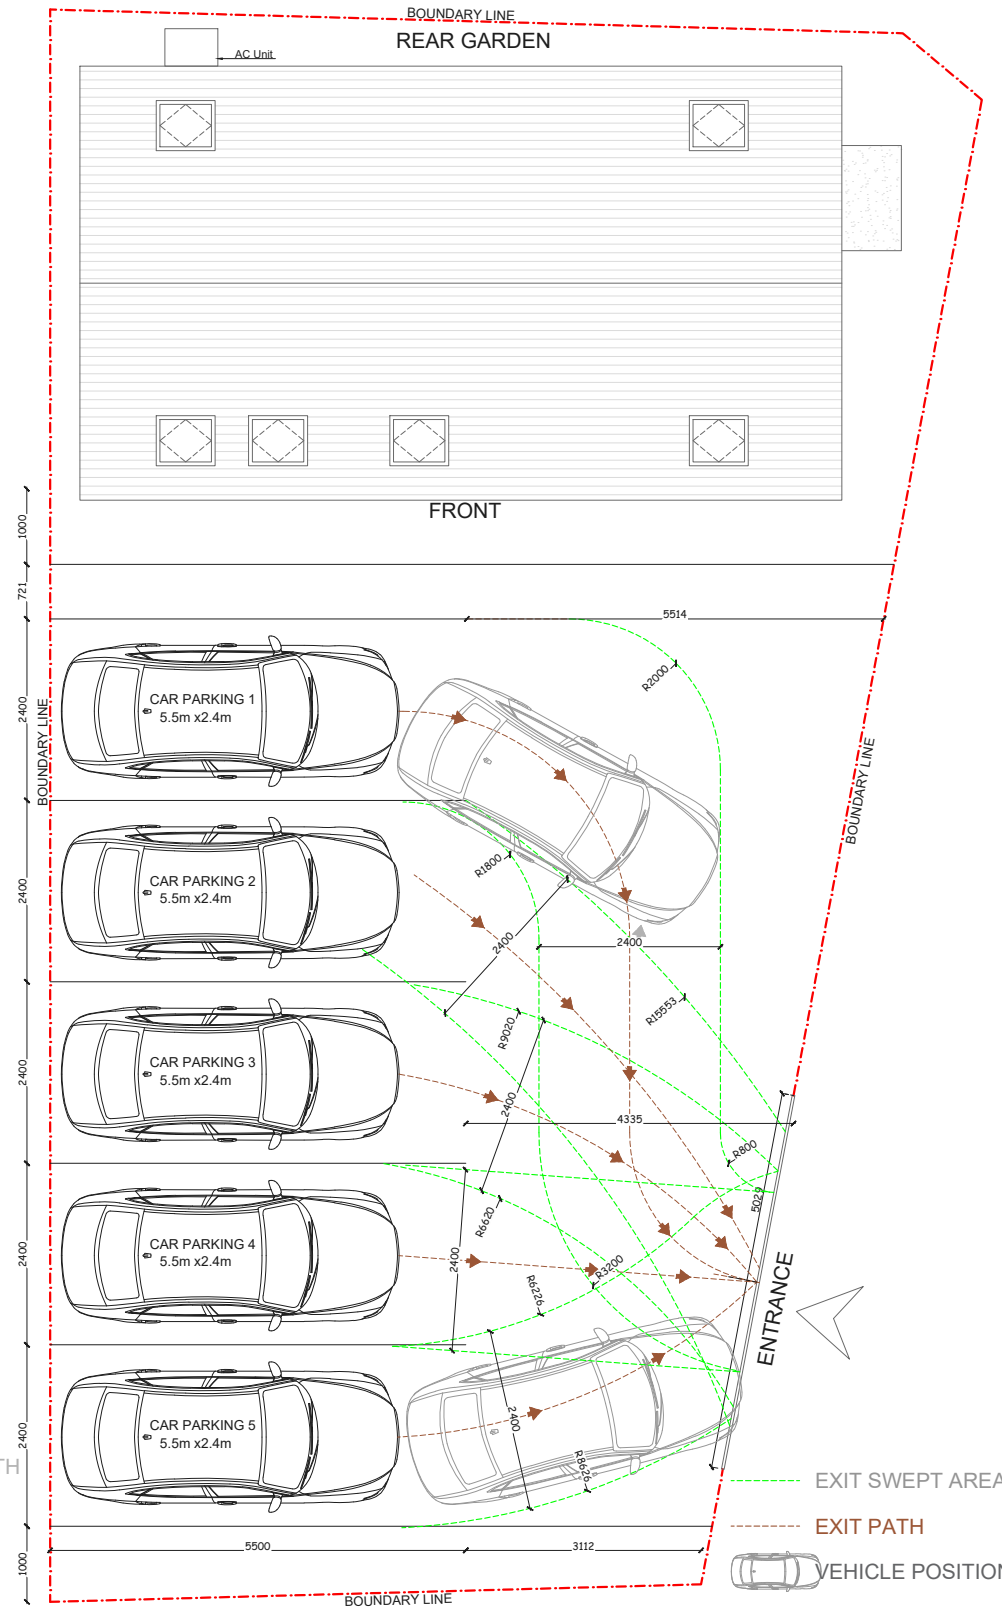

PROPOSED PARKING PROVISION PLAN
SCALE 1:200

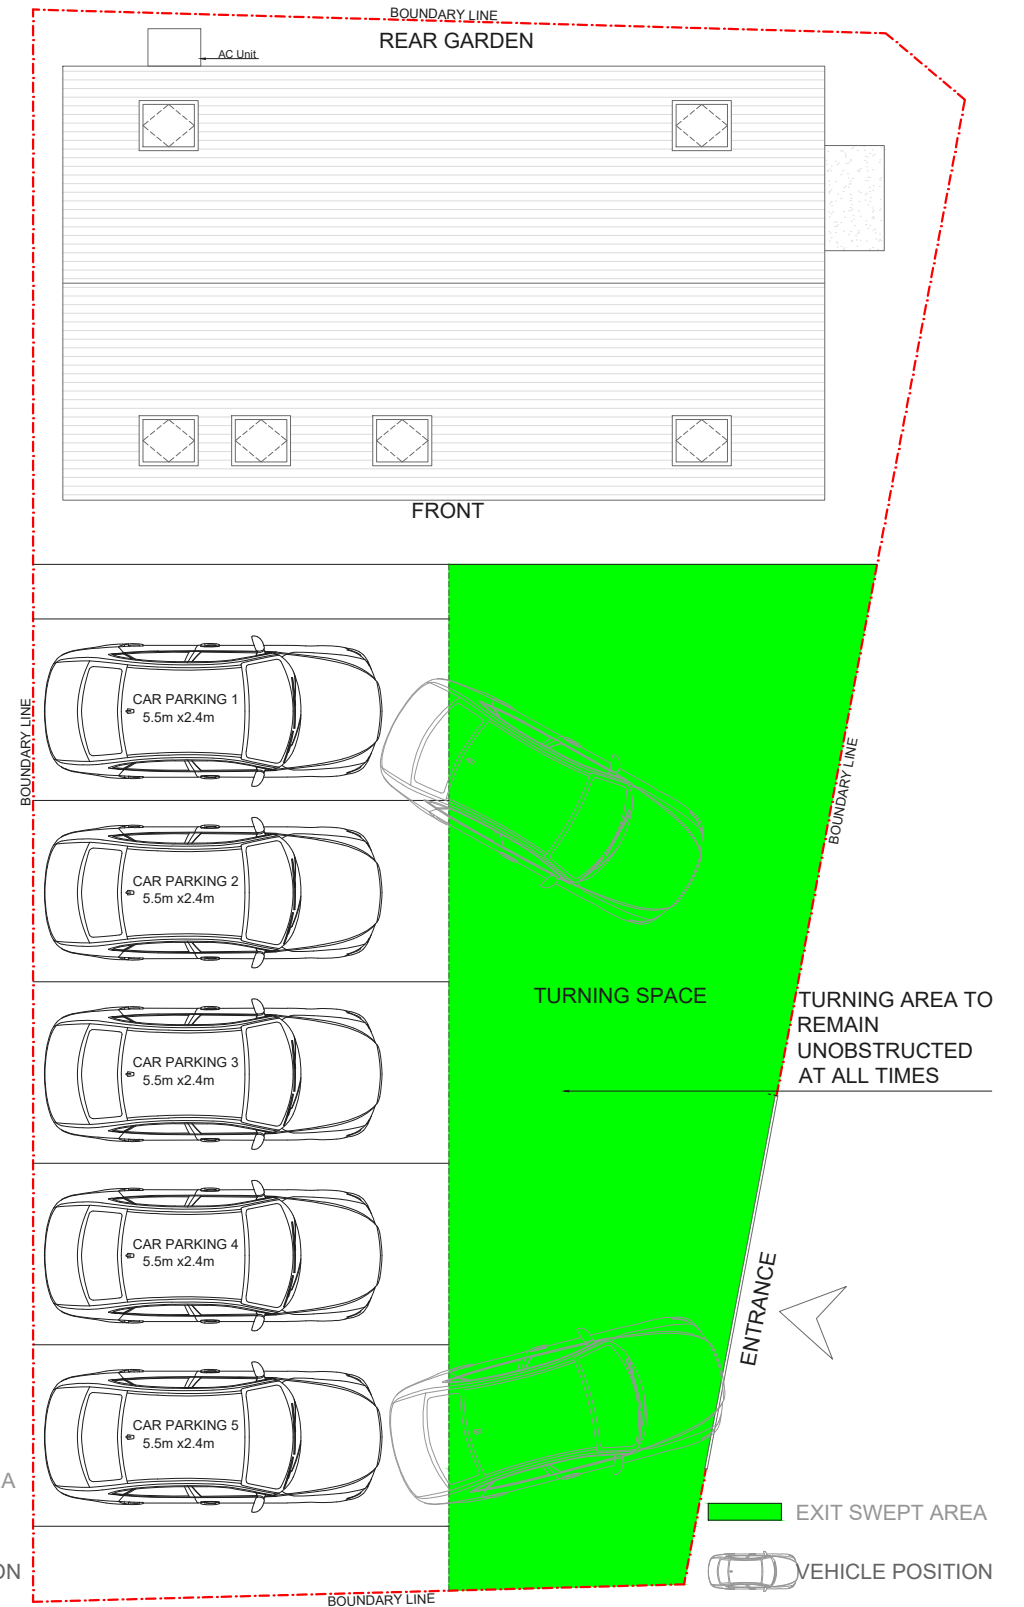

PROPOSED PARKING PROVISION PLAN
SCALE 1:200



CLIENT

SHIVANI RAVAL

PROJECT

2C SOUTHFIELD ROAD,
HINCKLEY, LE10 1UB

DRAWING TITLE

PROPOSED PARKING
PROVISION PLAN

DRAWING NO.

PP-05

REV.

DATE

07-08-26

DRAWN

M-AH

SCALE

1:100 @ A3



Meters @ 1:100 @ A3

REV DATE NOTES



CLIENT

SHIVANI RAVAL

PROJECT

2C SOUTHFIELD ROAD,
HINCKLEY, LE10 1UB


DRAWING TITLE

EXISTING SITE-BLOCK PLAN

REV DATE NOTES

DRAWING NO.
PP-06
DATE
31-07-26

REV.
SCALE
DRAWN
M-AH 1:200@ A3

 



CLIENT

SHIVANI RAVAL

PROJECT

2C SOUTHFIELD ROAD,
HINCKLEY, LE10 1UB

DRAWING TITLE

PROPOSED SITE-BLOCK PLAN

DRAWING NO.

PP-07

REV.

DATE

31-07-26

DRAWN

M-AH

SCALE

1:200@ A3

REV

DATE

NOTES



CLIENT

SHIVANI RAVAL

PROJECT

2C SOUTHFIELD ROAD,
HINCKLEY, LE10 1UB

DRAWING TITLE

EXISTING LOCATION PLAN

DRAWING NO.

PP-08

REV.

DATE

31-07-26

DRAWN

M-AH

SCALE

1:500@ A3



Meters @ 1:500 @ A3

REV DATE NOTES



CLIENT

SHIVANI RAVAL

PROJECT

2C SOUTHFIELD ROAD,
HINCKLEY, LE10 1UB

DRAWING TITLE

PROPOSED LOCATION PLAN

DRAWING NO.

PP-09

REV.

DATE

31-07-26

DRAWN

M-AH

SCALE

1:500 @ A3



Meters @ 1:500 @ A3

REV DATE NOTES