




1 FRONT ELEVATION
SCALE: 1:100




2 SIDE ELEVATION
SCALE: 1:100




3 REAR ELEVATION
SCALE: 1:100

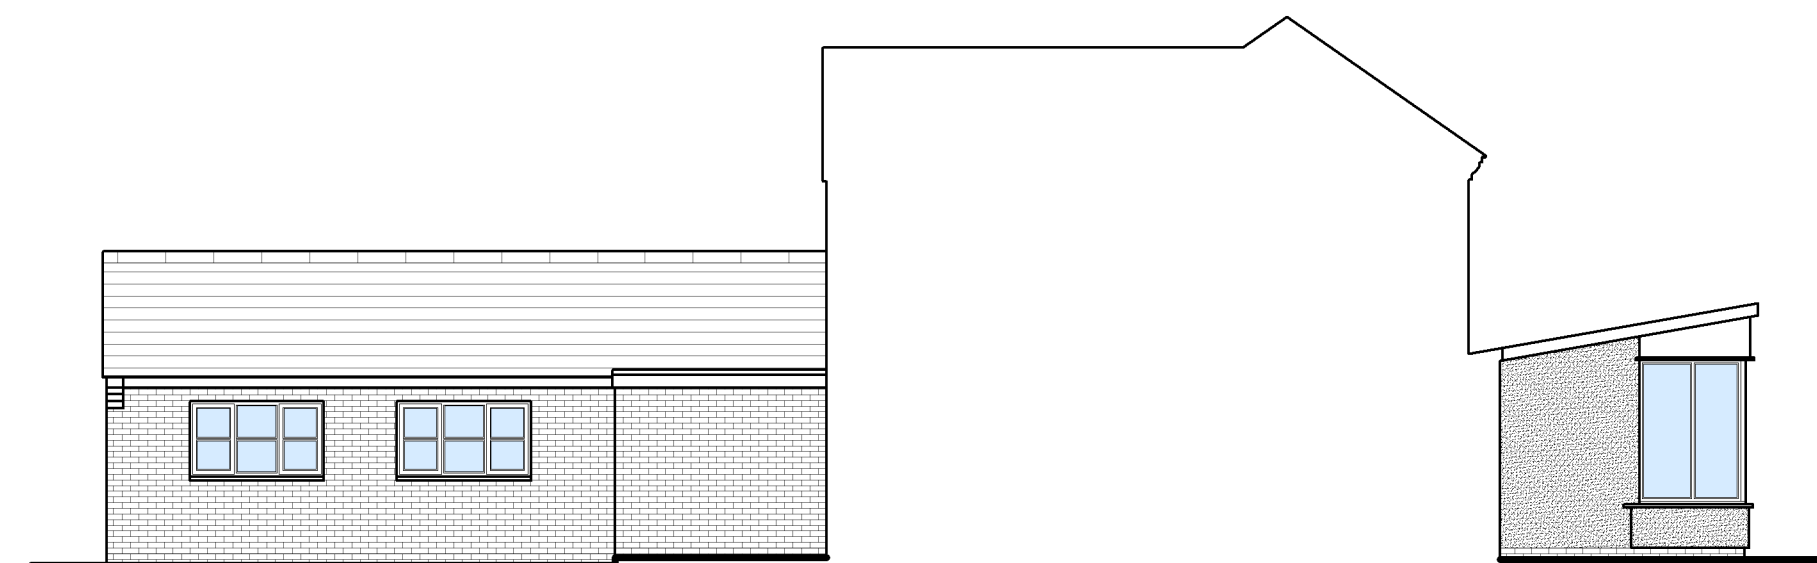

4 SIDE ELEVATION

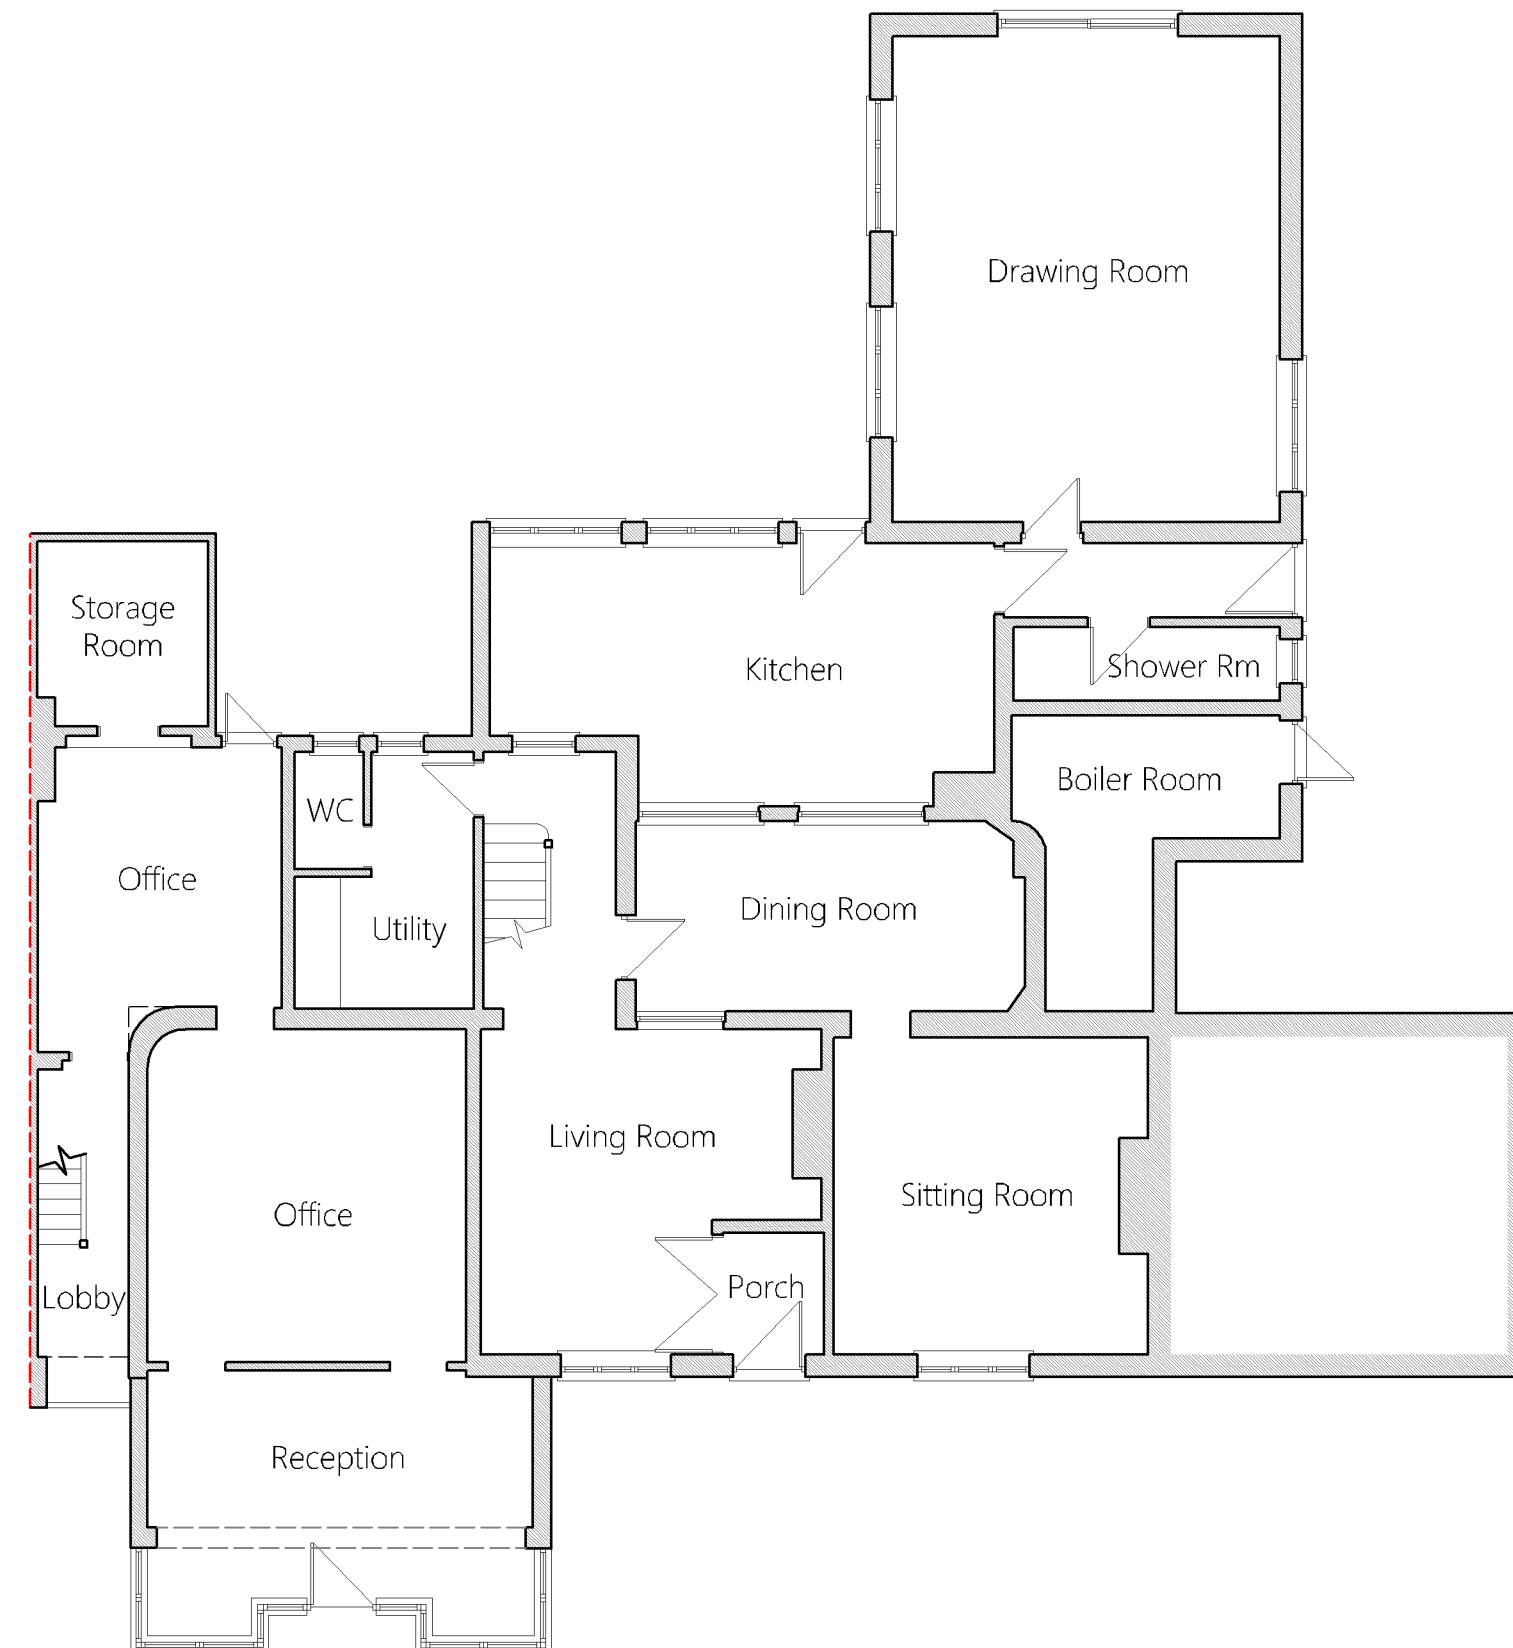

5 GROUND FLOOR PLAN
SCALE: 1:100

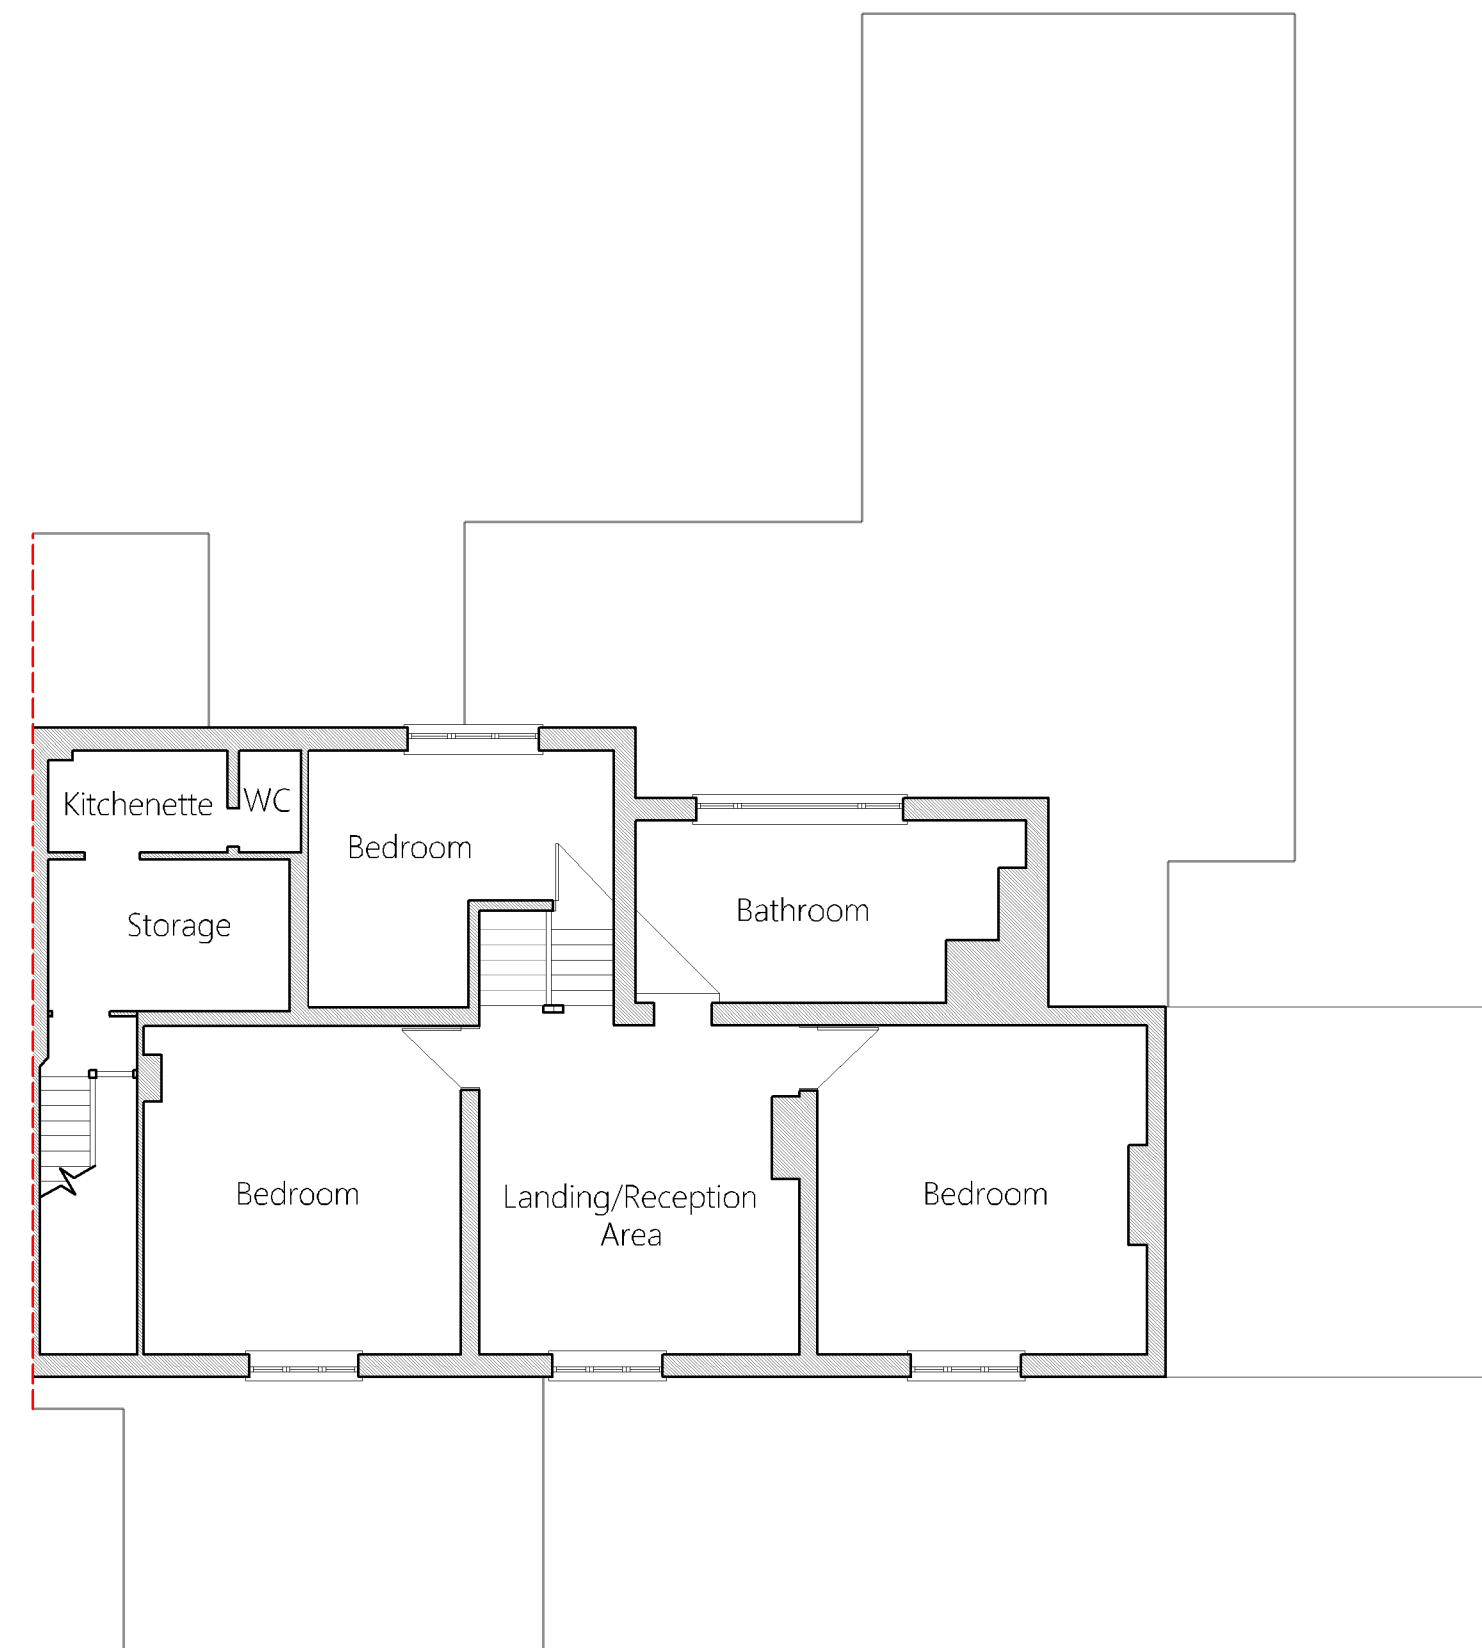

6 FIRST FLOOR PLAN
SCALE: 1:100

[illegible]