




1 FRONT ELEVATION
SCALE: 1:100




2 SIDE ELEVATION
SCALE: 1:100



3 REAR ELEVATION
SCALE: 1:100

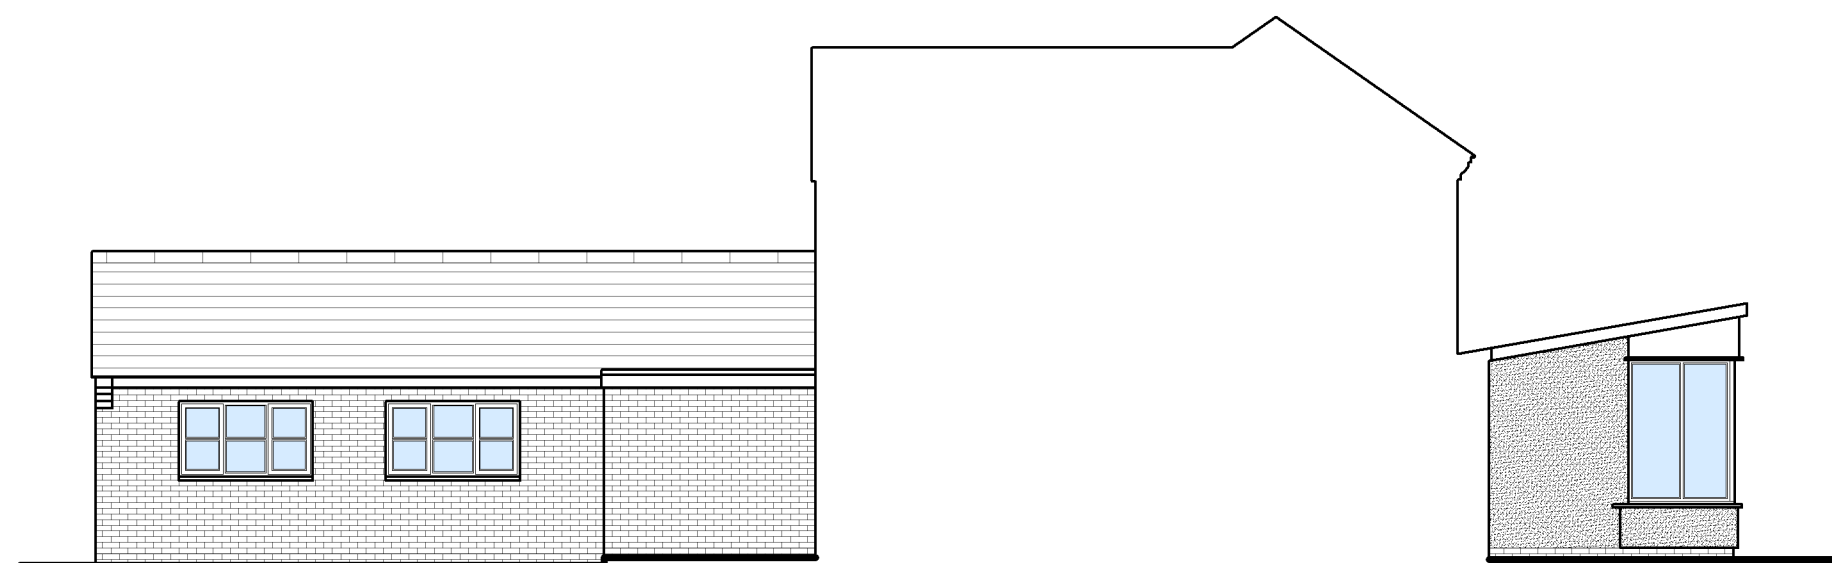


4 SIDE ELEVATION
SCALE: 1:100

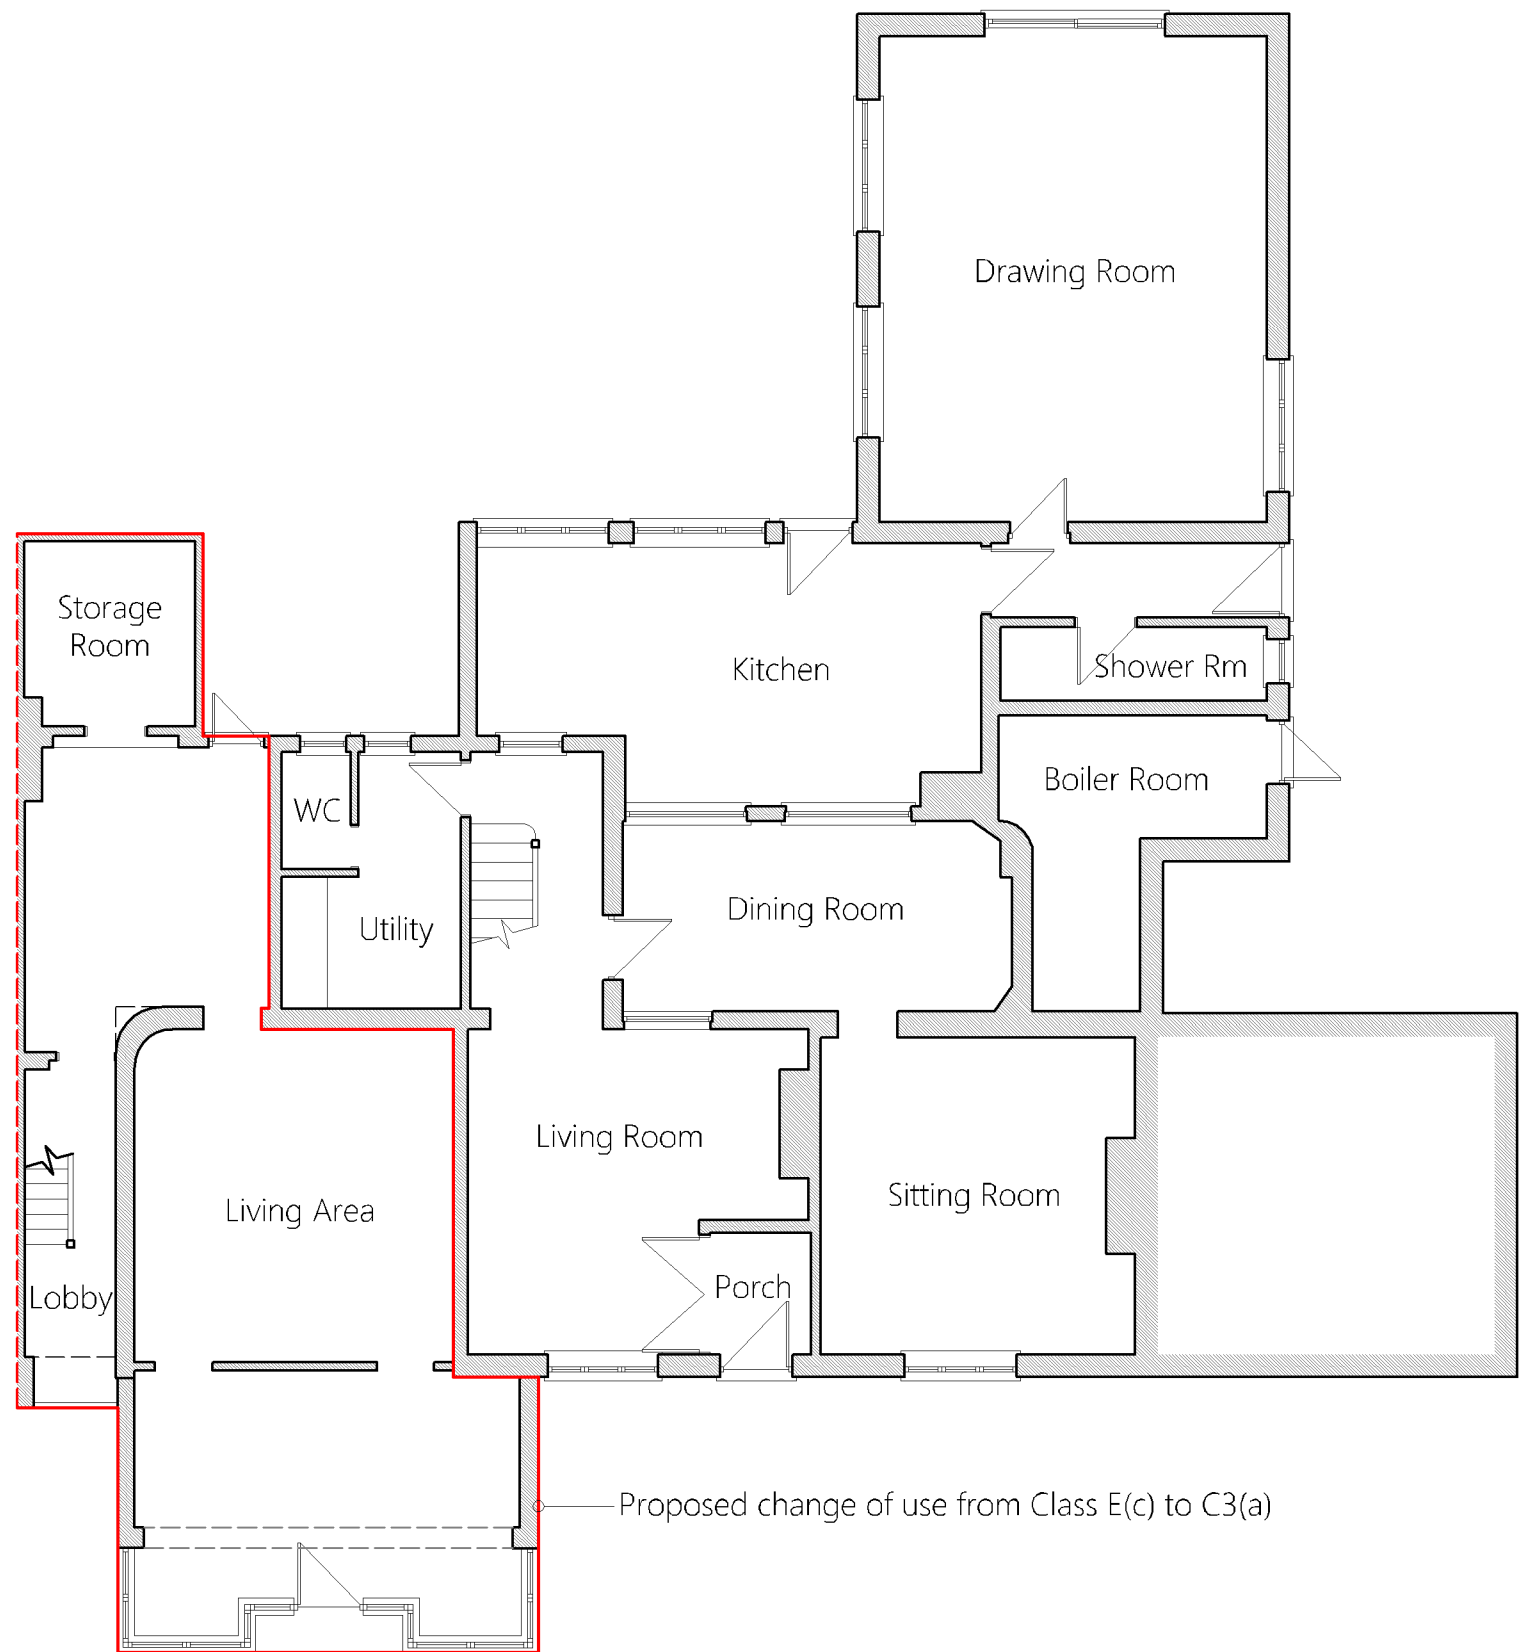

5 GROUND FLOOR PLAN
SCALE: 1:100

Proposed change of use
from Class E(c) to C3(a)

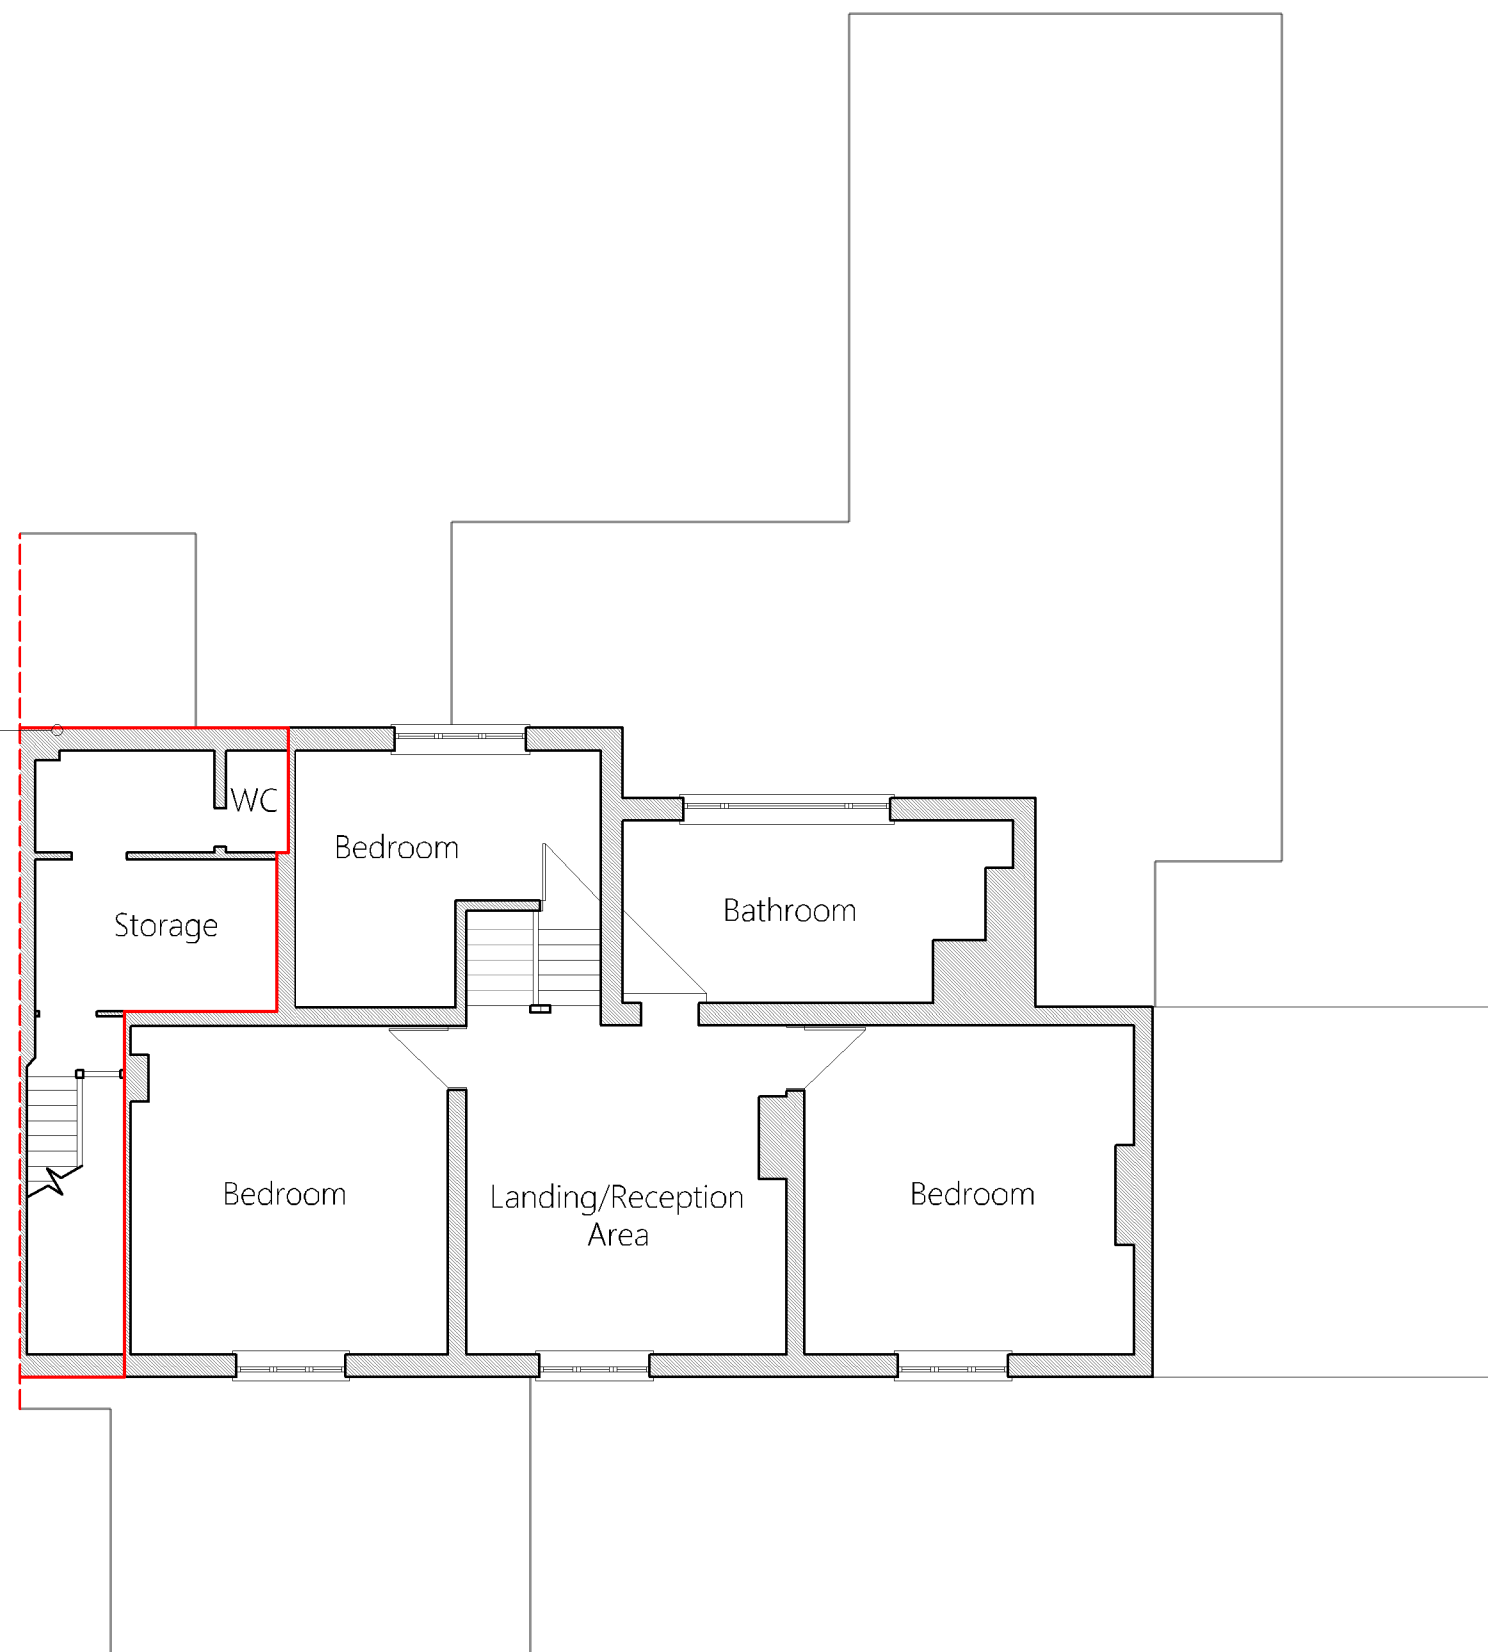

6 FIRST FLOOR PLAN
SCALE: 1:100

NOTES

REVISION
NO DESCR. DATE

INCEPTION DATE

26/04/2023

STAGE

Planning

SCALE SHEET SIZE

1:100

A1

PROJECT BRIEF

SITE ADDRESS

20a, Main St,
Newbold Verdon,
Leicester,
LE9 9NL

CLIENT

Mr C Walker

PROJECT ID DRWG NO REV

23016

PL101

N/A