

JBA

NOTES

REVISION

NO

DESCR.

DATE

INCEPTION DATE

26/04/2023

STAGE

As Existing

SCALE

1:100

SHEET SIZE

A1

PROJECT BRIEF

SITE ADDRESS

20a, Main St,
Newbold Verdon,
Leicester,
LE9 9NL

CLIENT

Mr C Walker

PROJECT ID

23016

DRWG NO

R101

REV

N/A



FRONT ELEVATION

SCALE: 1:100




SIDE ELEVATION

SCALE: 1:100




REAR ELEVATION

SCALE: 1:100

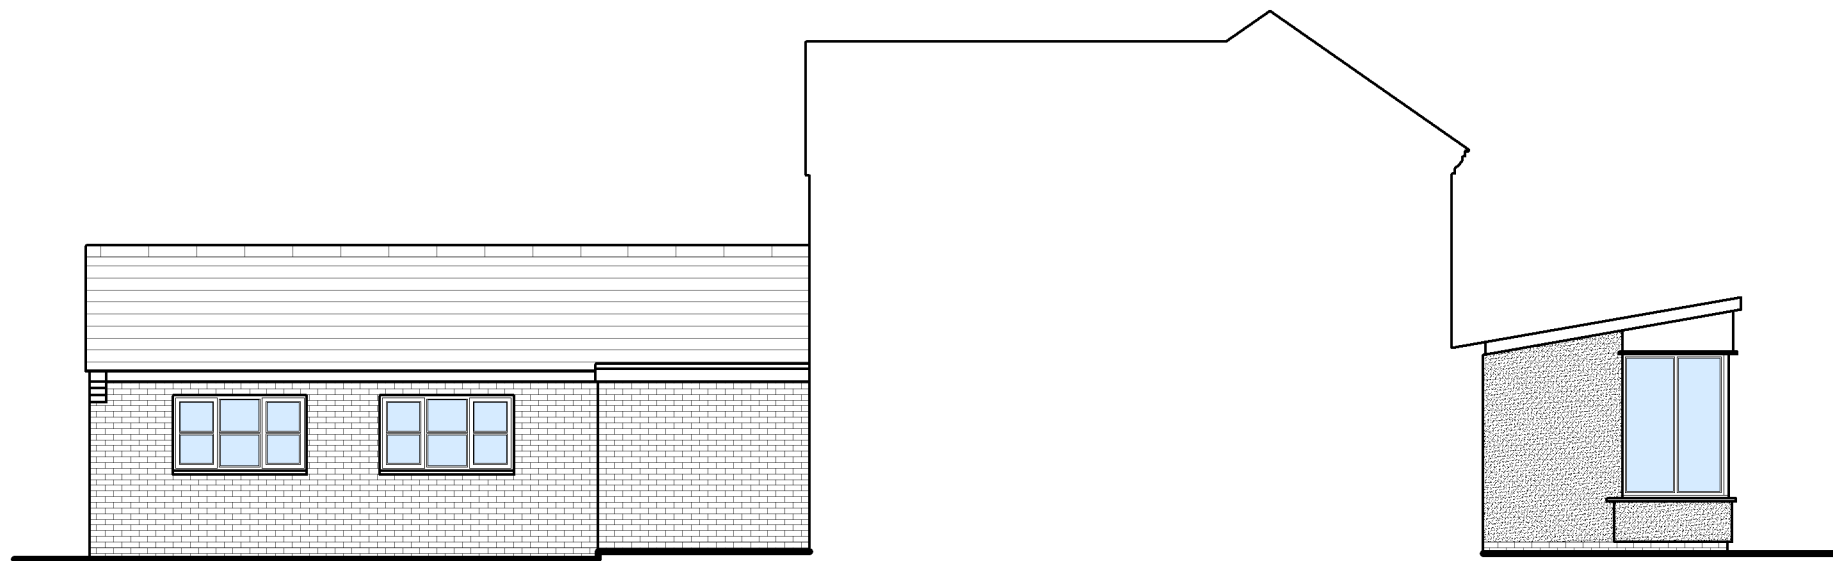


SIDE ELEVATION

SCALE: 1:100

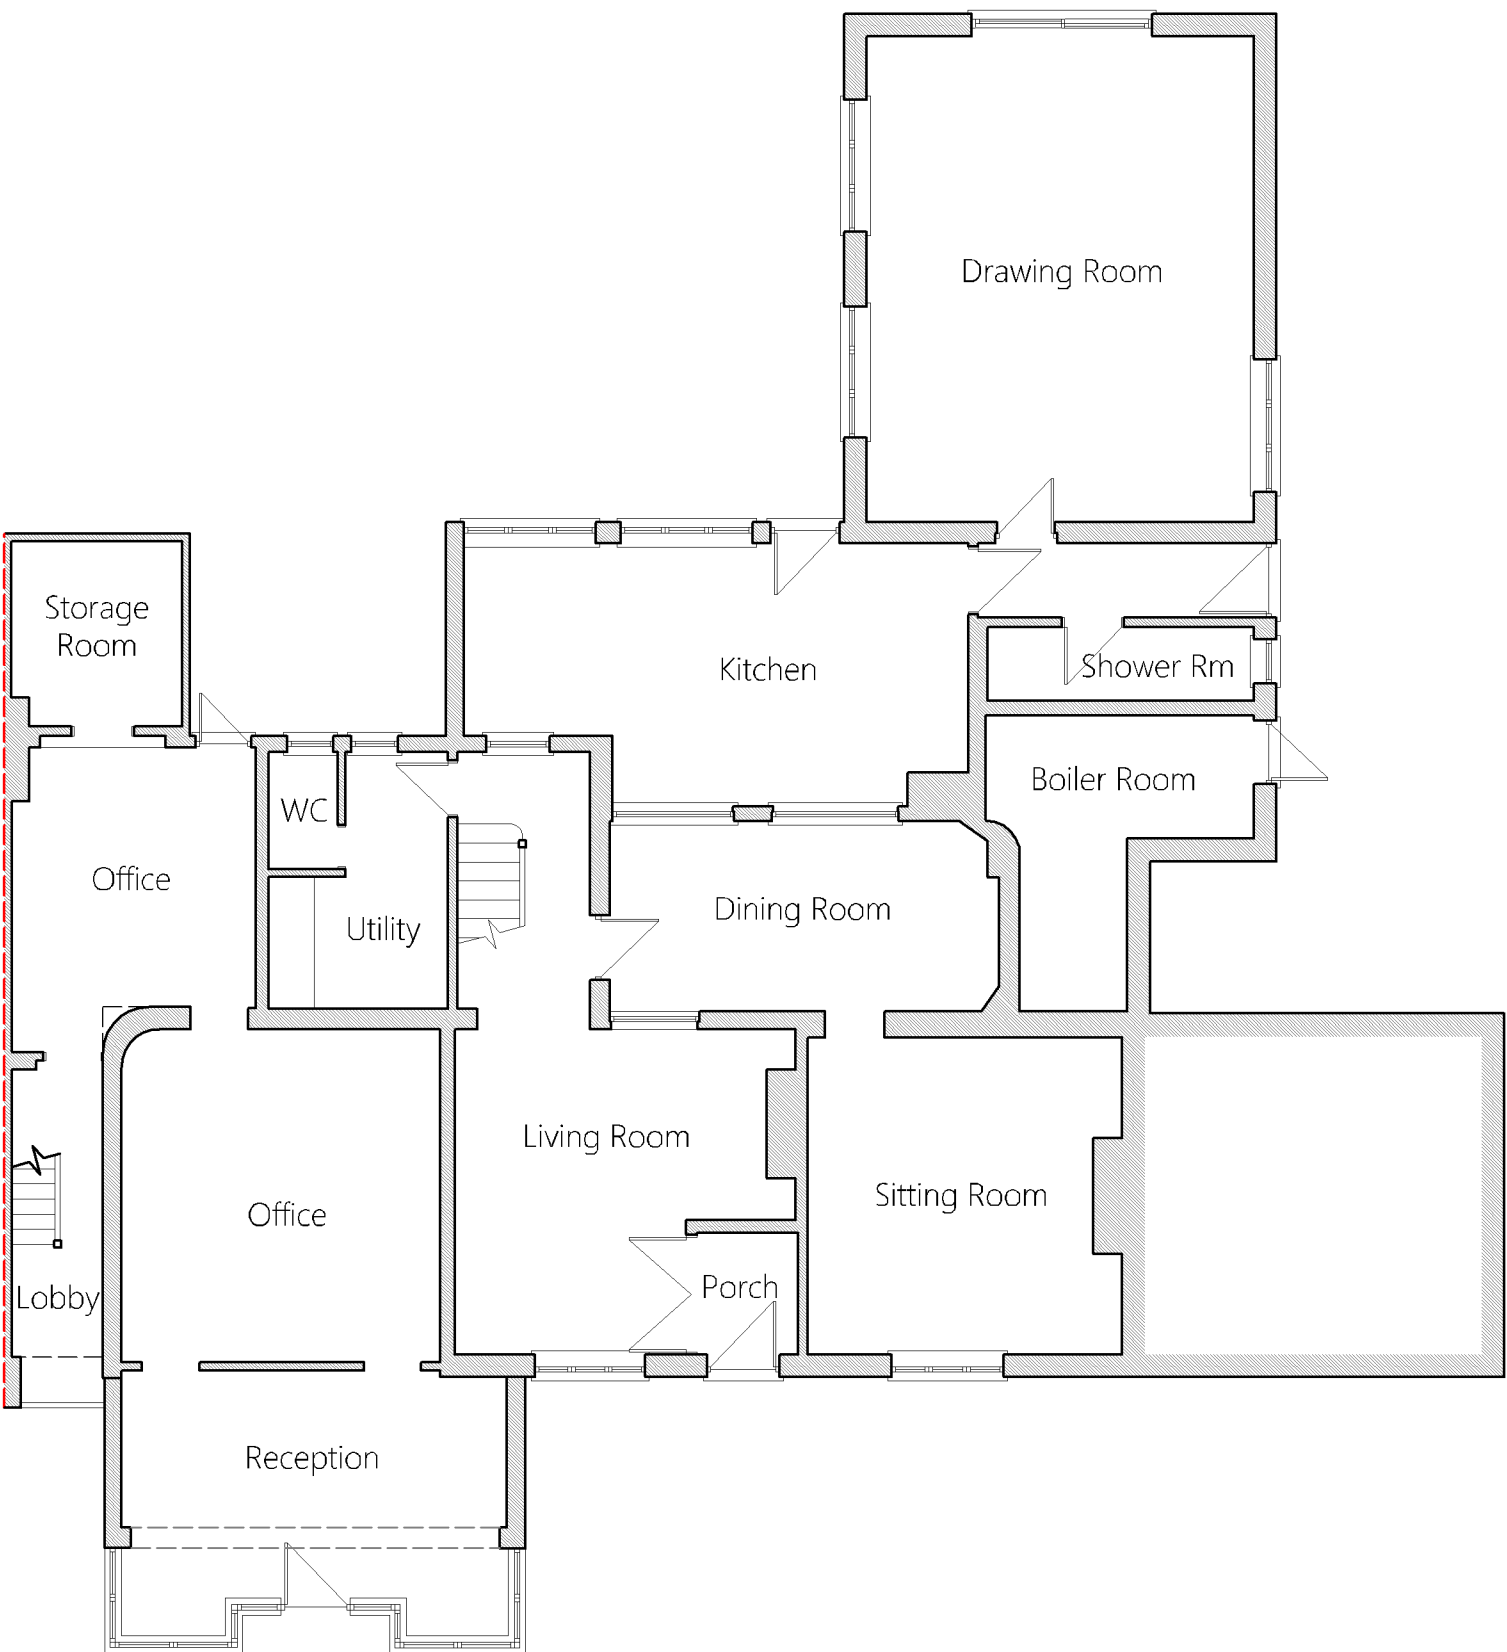

GROUND FLOOR PLAN

SCALE: 1:100

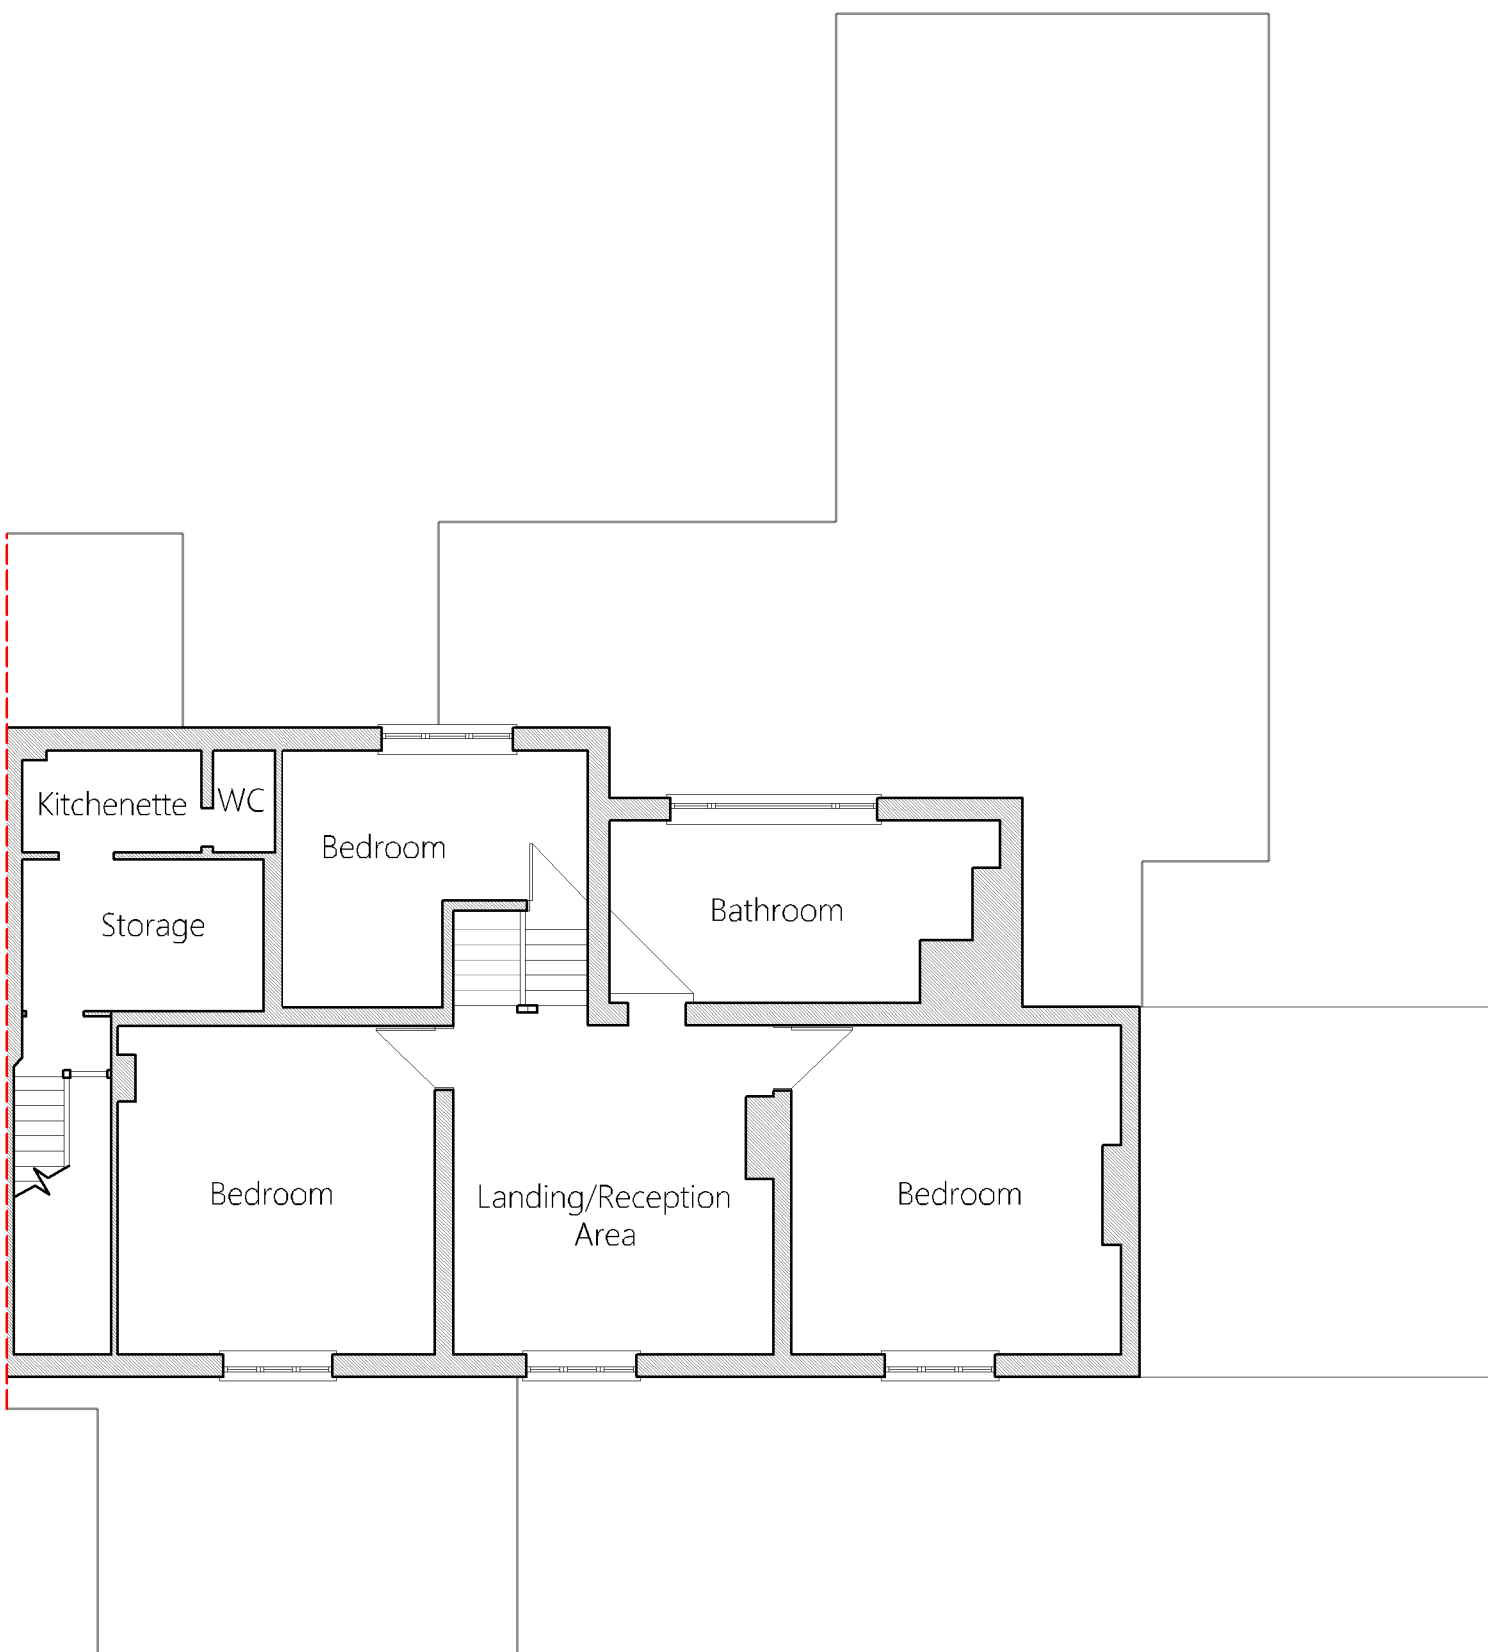

FIRST FLOOR PLAN

SCALE: 1:100