



1 FRONT ELEVATION
SCALE: 1:100

SCALE: 1:100




2 SIDE ELEVATION

SCALE: 1:100




3 REAR ELEVATION
SCALE: 1:100

SCALE: 1:100

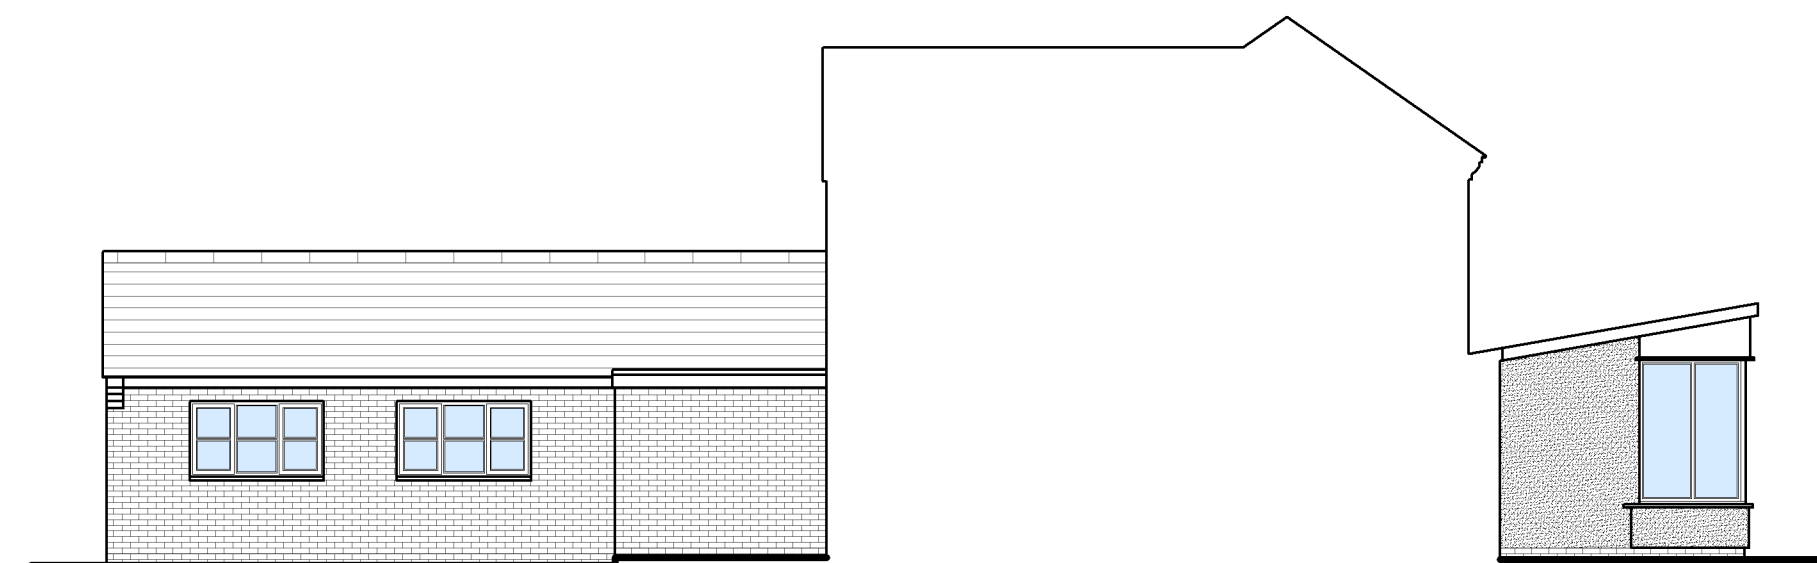


4 SIDE ELEVATION
SCALE: 1:100

SCALE: 1:100

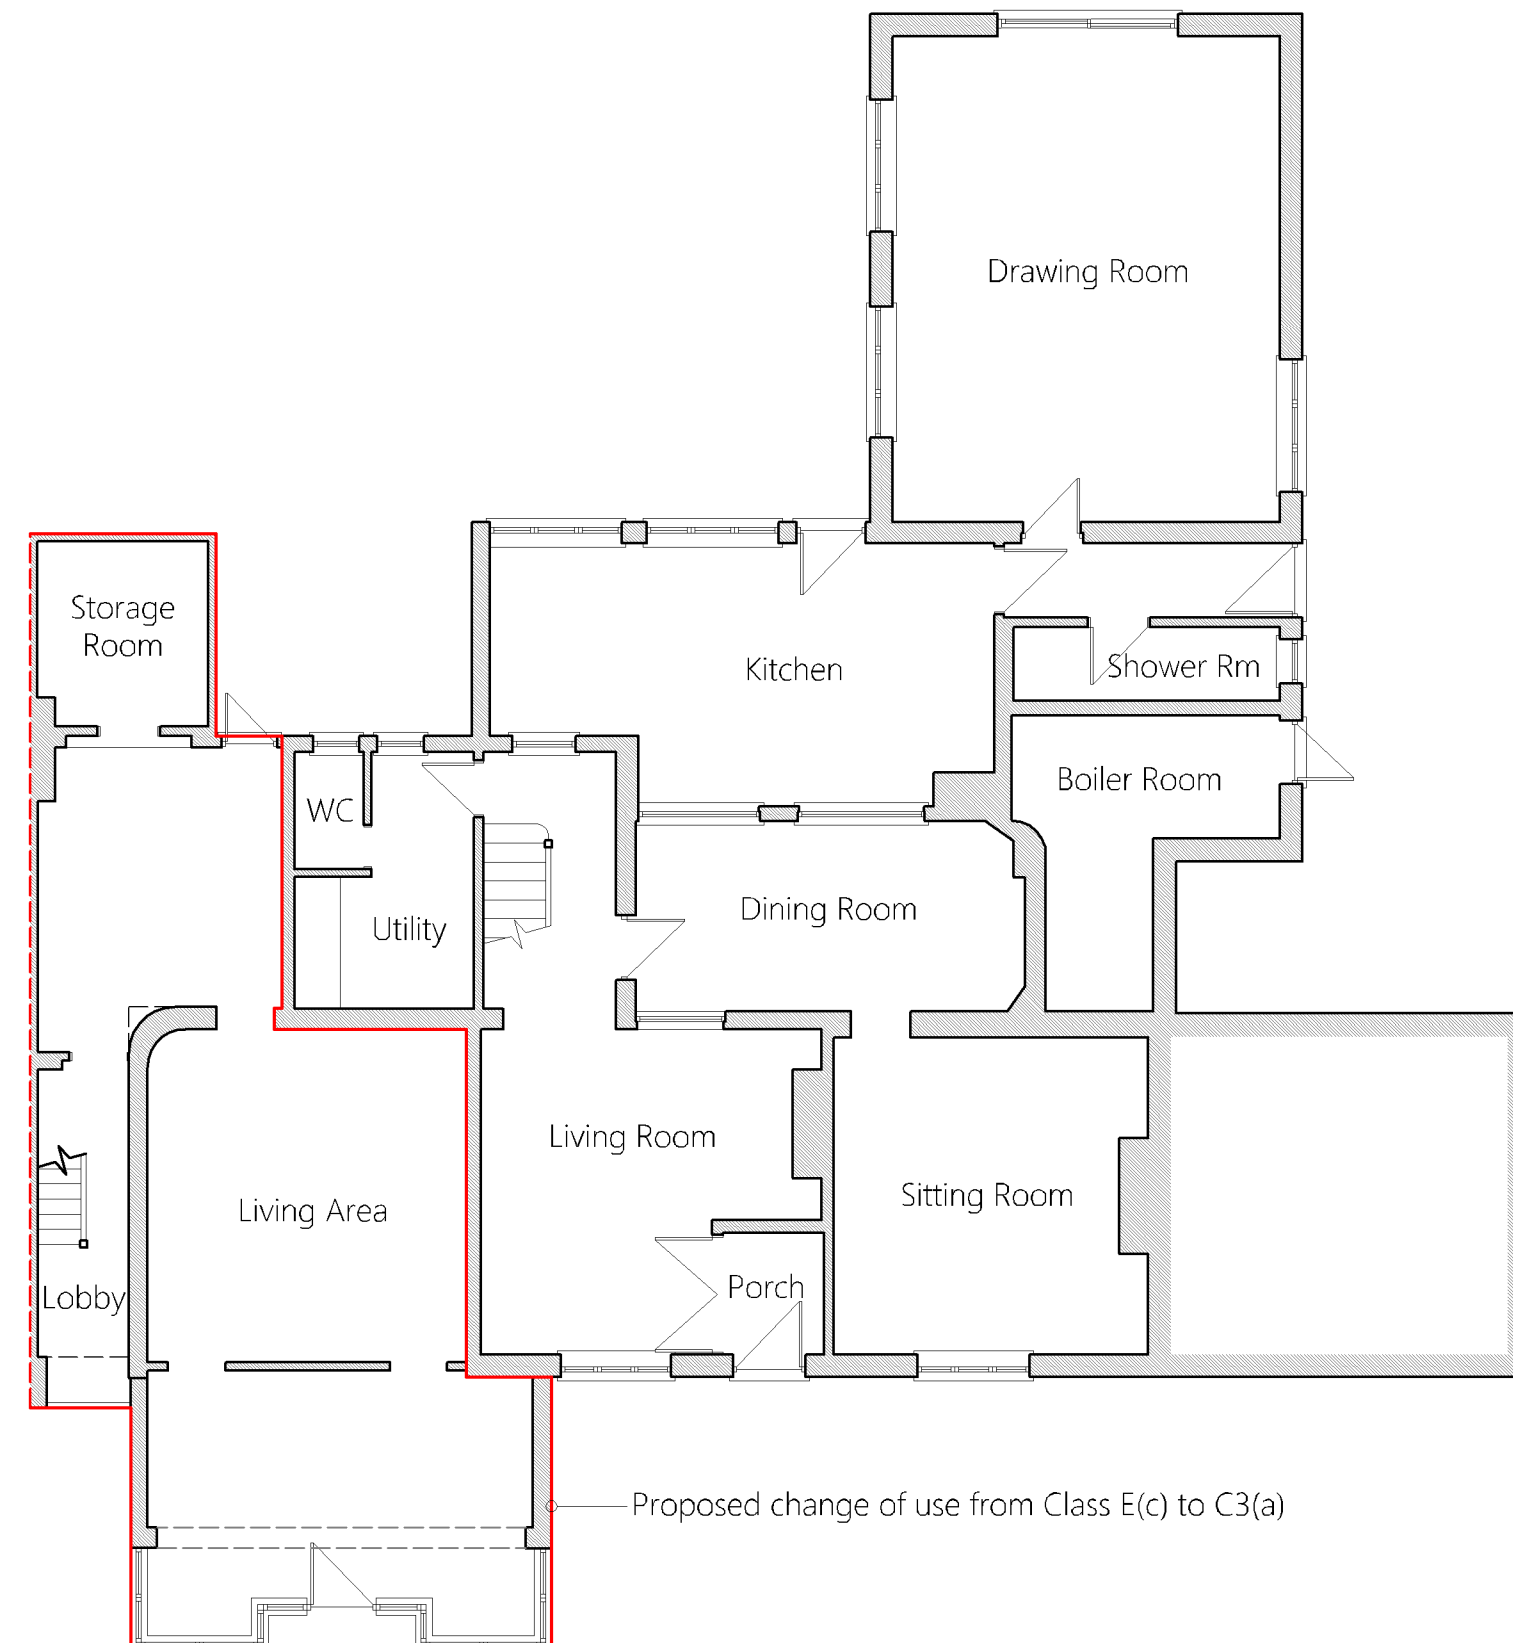

5 GROUND FLOOR PLAN

SCALE: 1:100

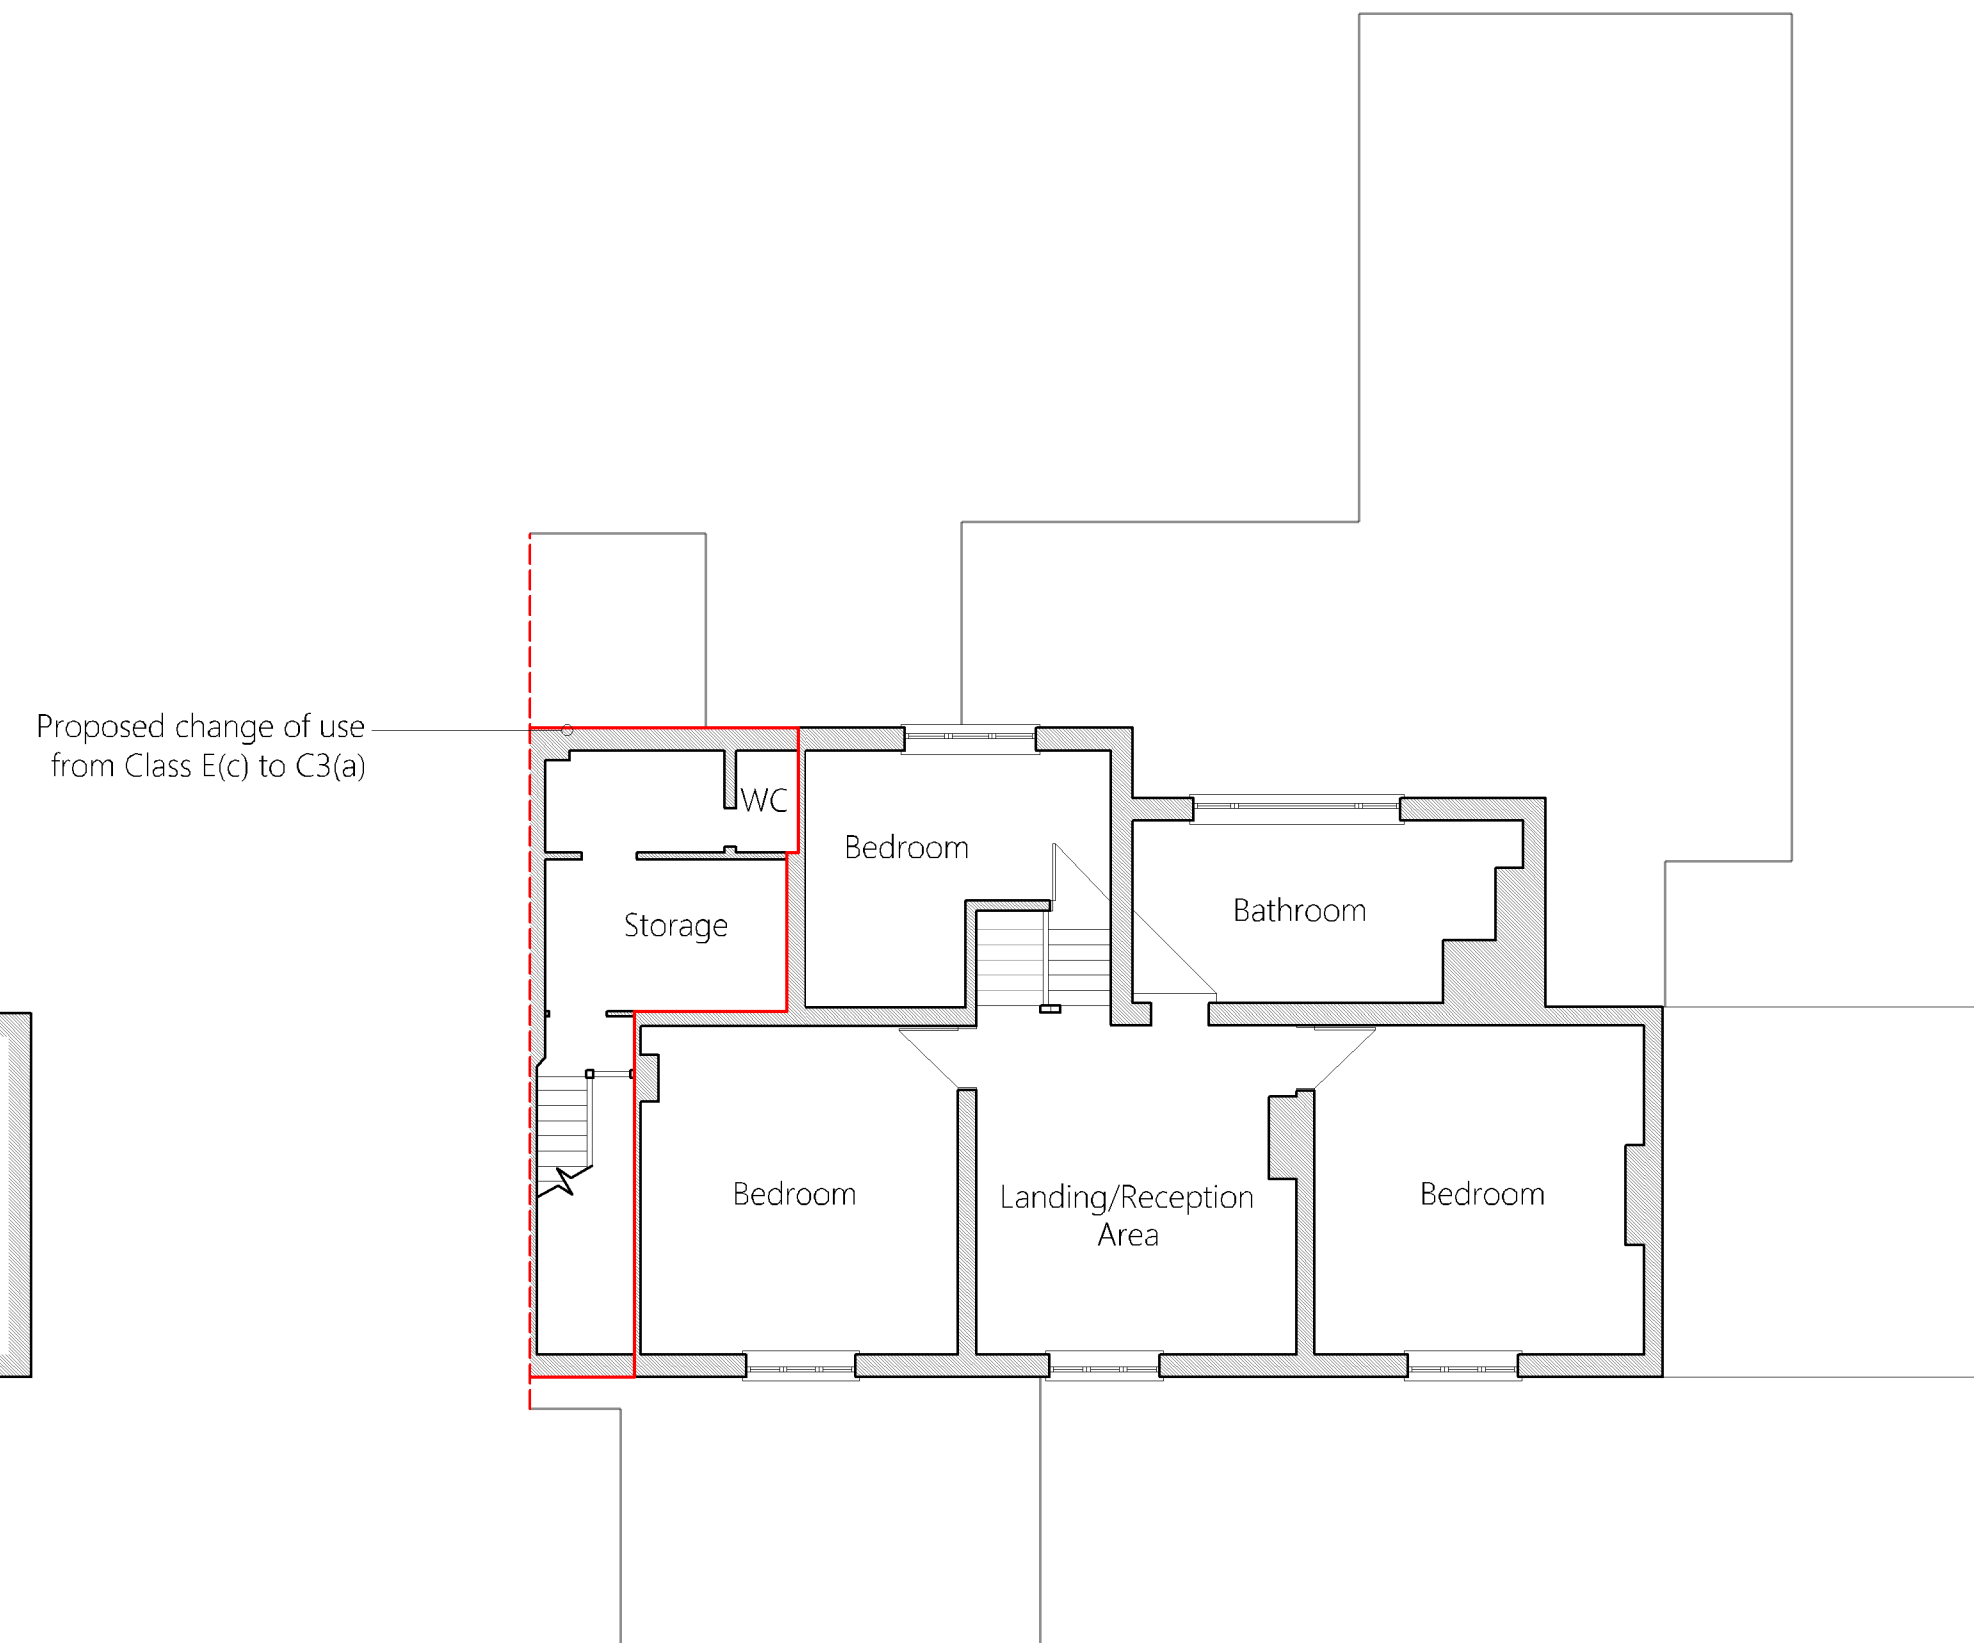

6 FIRST FLOOR PLAN
SCALE: 1:100

SCALE: 1:100

NOTES

[illegible]

INCEPTION DATE

26/04/2023

STAGE

Planning

SCALE SHEET SIZE

1:100

A1

PROJECT BRIEF

SITE ADDRESS

20a, Main St,
Newbold Verdon,
Leicester,
LE9 9NL

CLIENT

Mr C Walker

PROJECT ID	DRWG NO	REV
------------	---------	-----

DI 101

100