




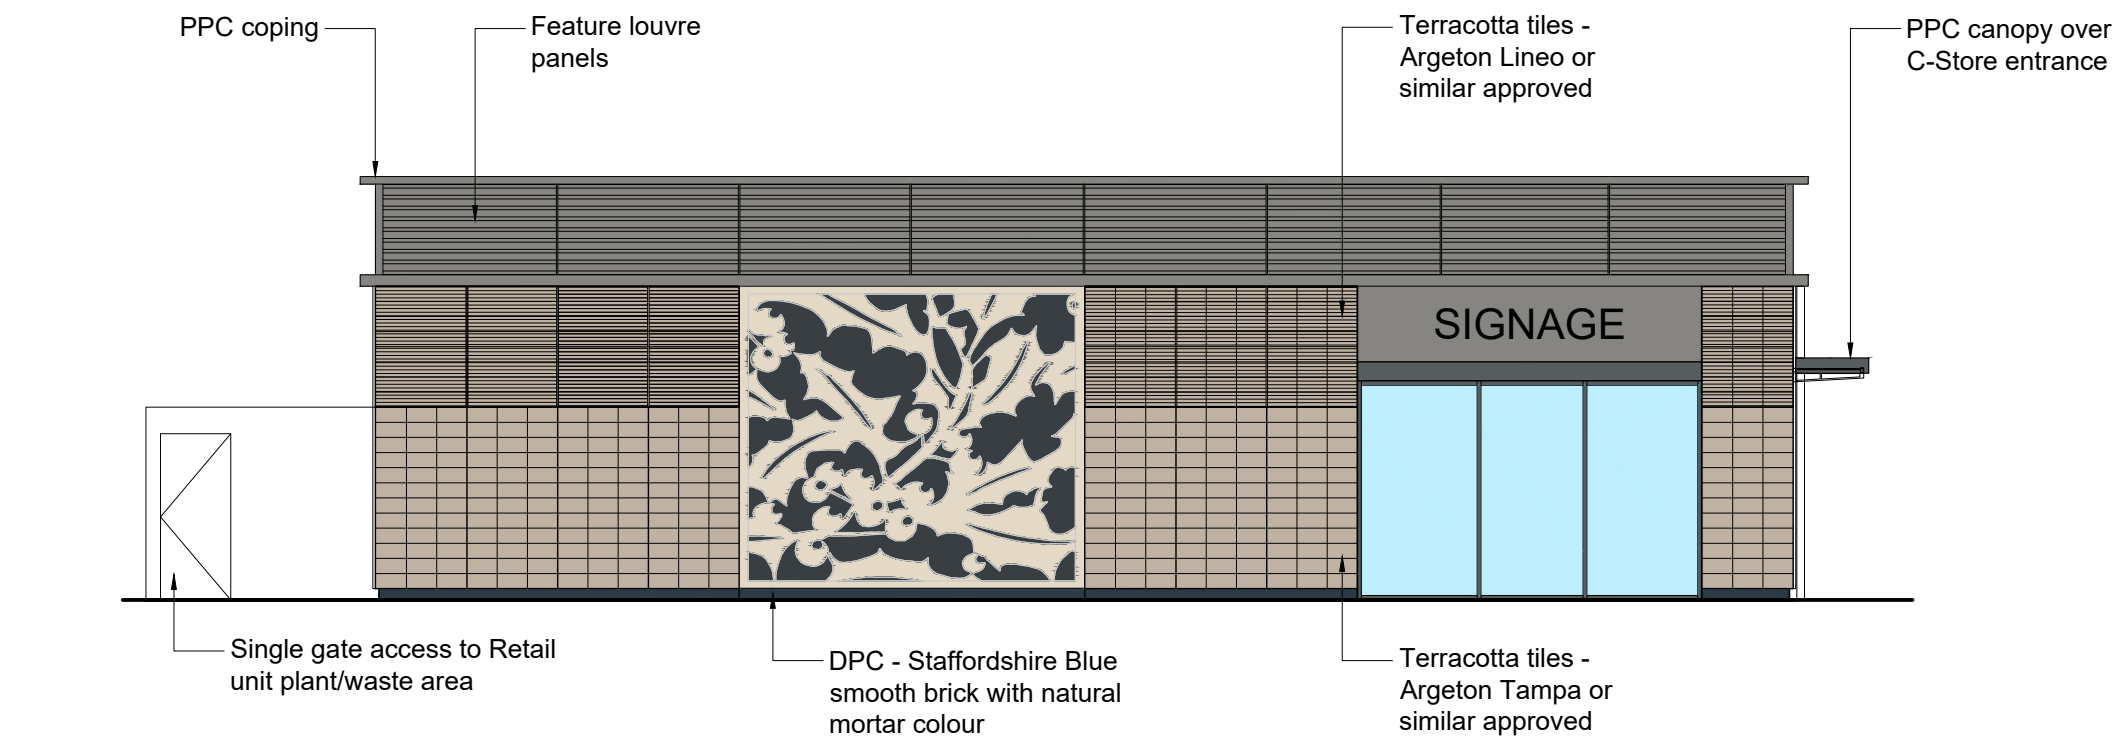


C SIDE ELEVATION (UNIT 1)
1:100

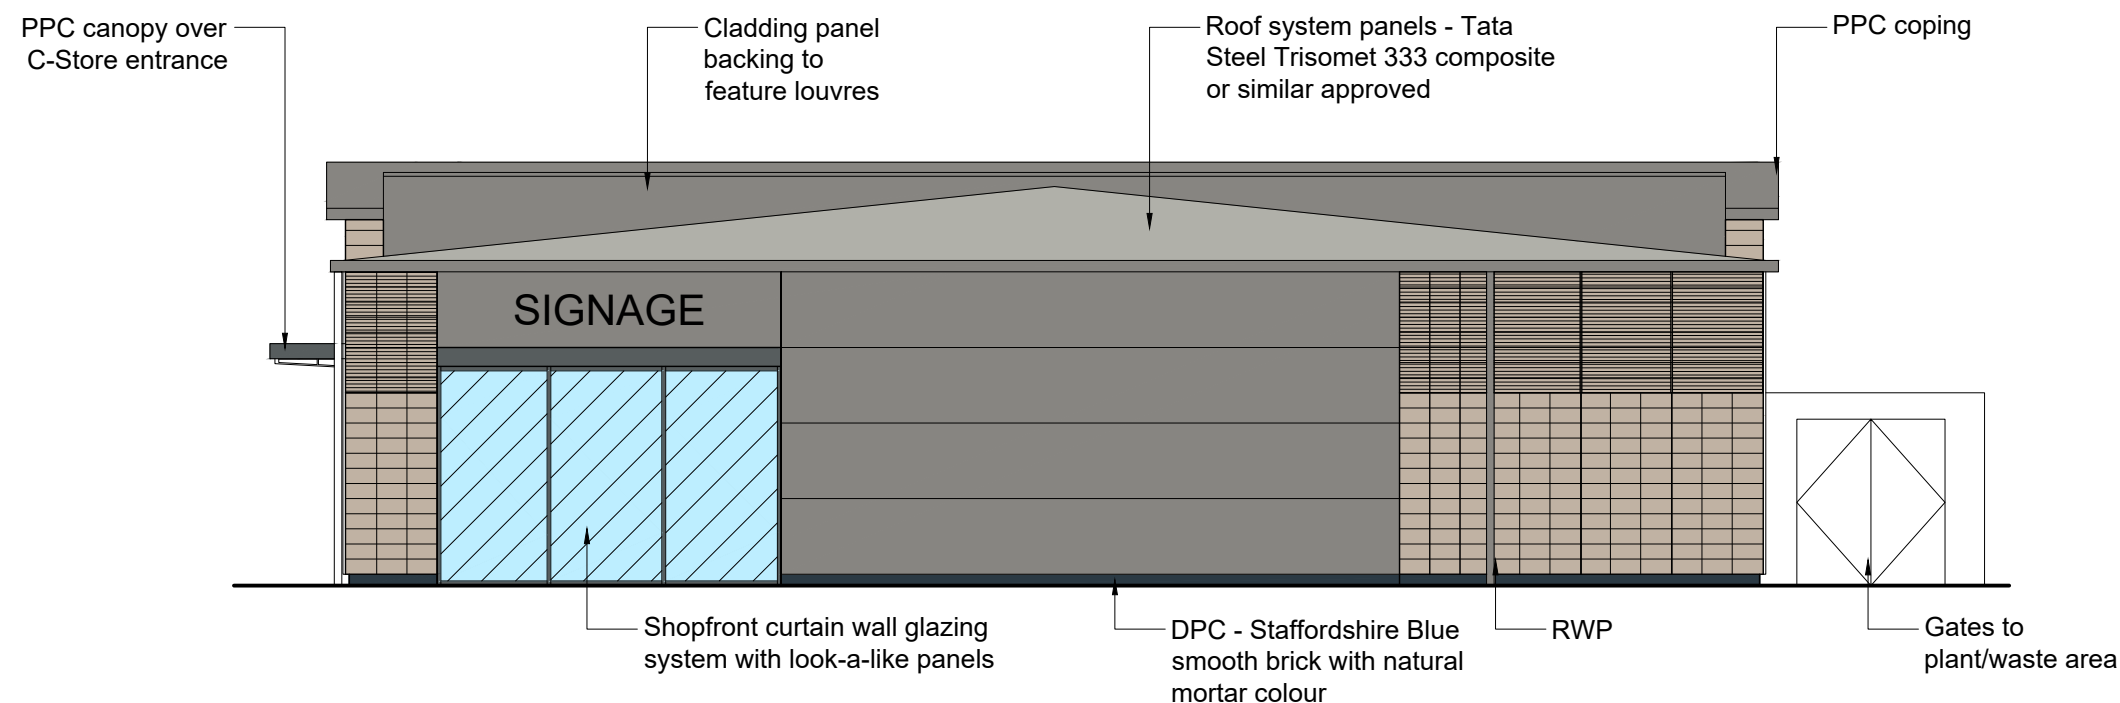

D SIDE ELEVATION (UNIT 2)
1:100

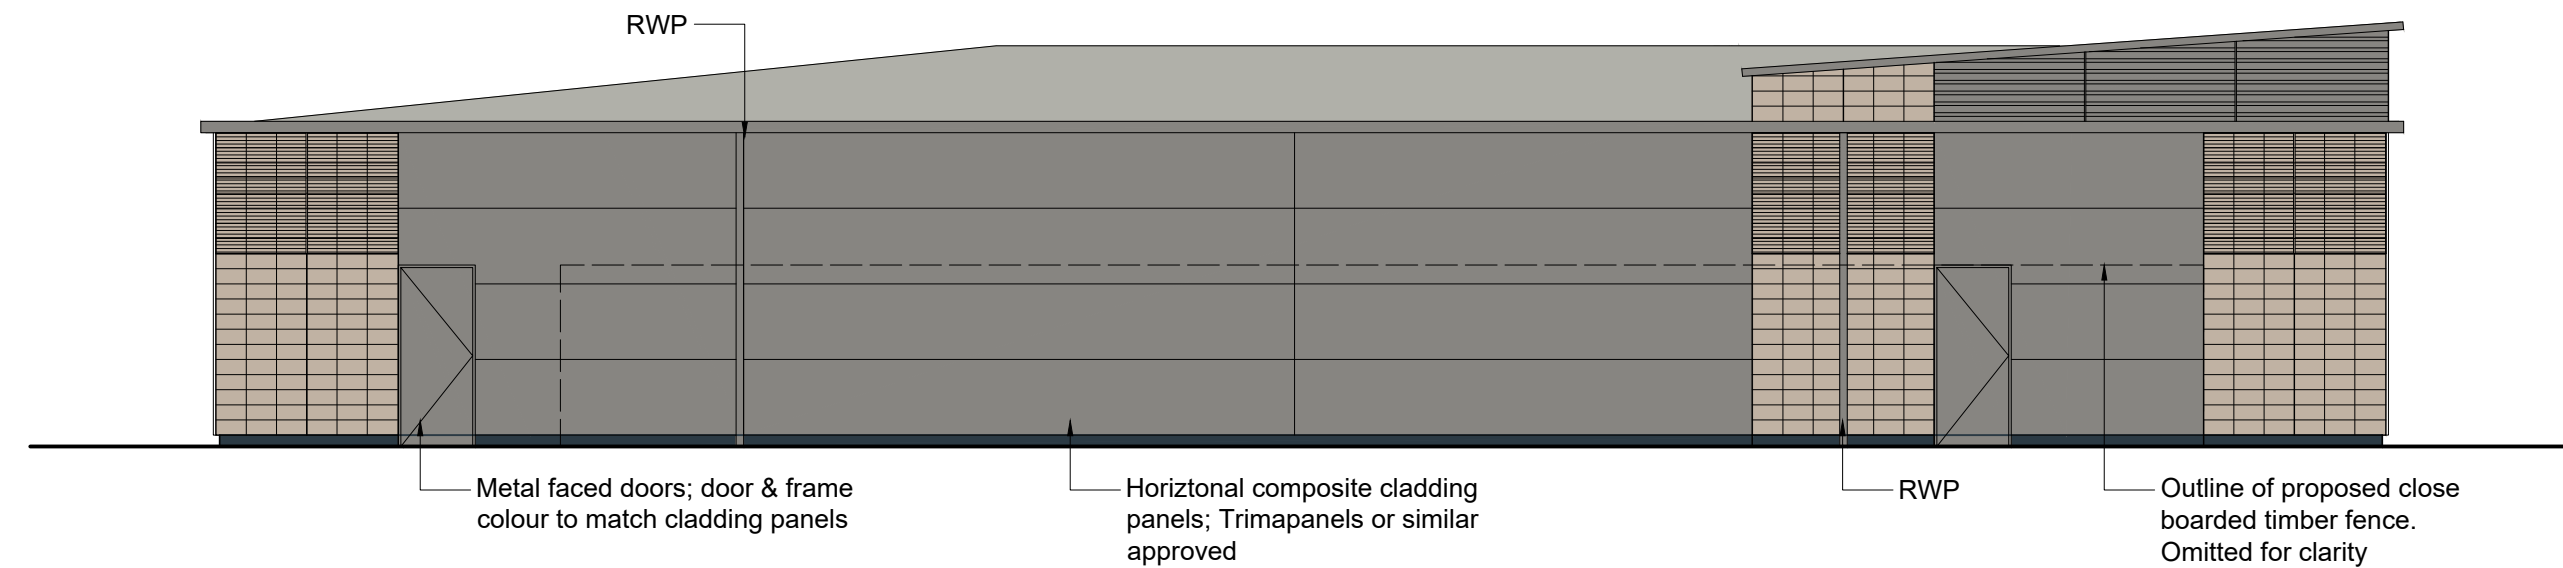

B REAR ELEVATION
1:100

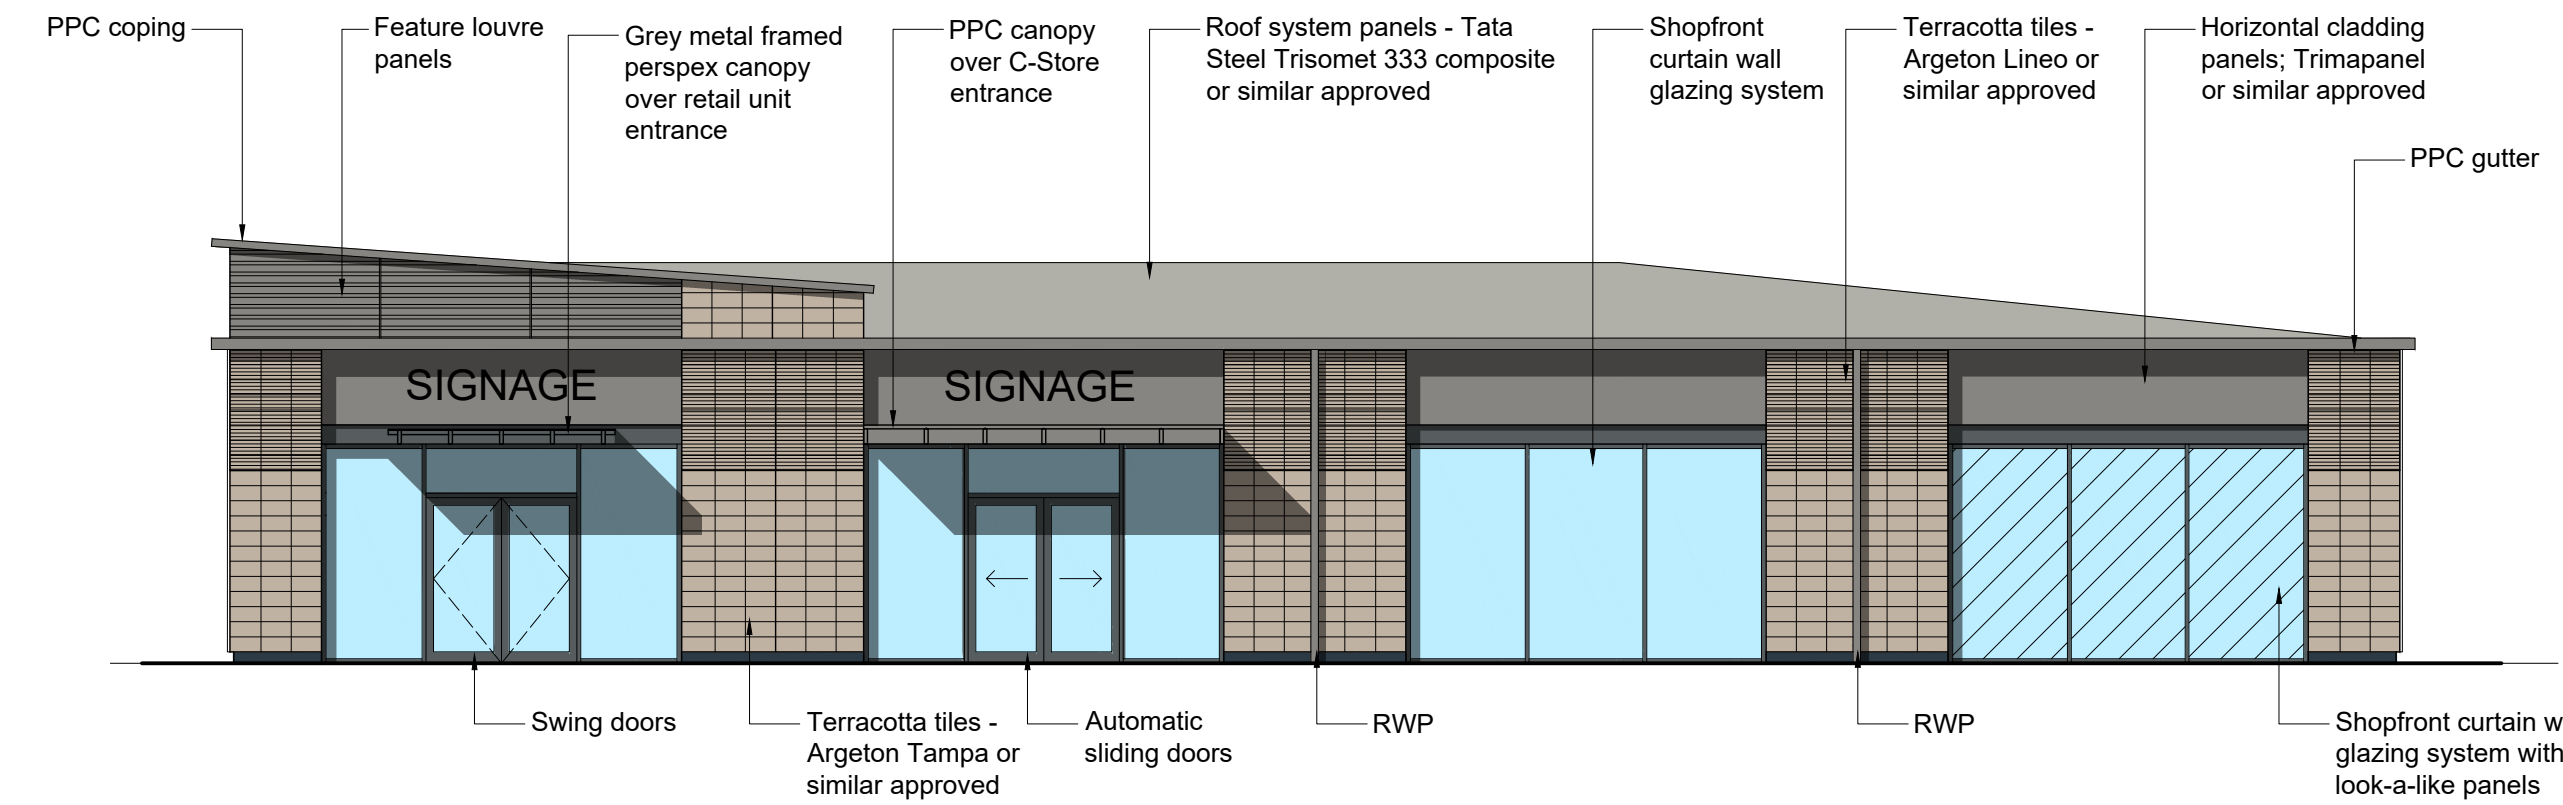


A SHOPFRONT ELEVATION
1:100


FINAL ISSUE

DRAWING ISSUED AS "FINAL ISSUE". THE INFORMATION CONTAINED IN THIS DRAWING IS CORRECT TO THE BEST OF HCD'S KNOWLEDGE.

KEY:

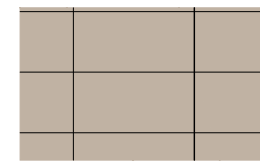

ARGETON TERRACOTTA - LOWER SECTION (OR SIM); TAMPA TILE - COLOUR: LIGHT GREY

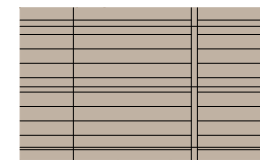

ARGETON TERRACOTTA - UPPER SECTION (OR SIM); LINEO TILE - COLOUR: LIGHT GREY



ROOF PANELS - TATA STEEL TRISOMET 333 COMPOSITE (OR SIM); COLOUR: GOOSEWING GREY - RAL 7038.



CURTAIN WALL GLAZING SYSTEM WITH RECESSED OVER PANEL; CLEAR GLAZING WITH METAL FRAMES; COLOUR: SLATE GREY RAL 7012.




CURTAIN WALL GLAZING SYSTEM; LOOK-A-LIKE GLAZING WITH METAL FRAMES; COLOUR: SLATE GREY RAL 7012.




FEATURE LOUVRE PANELS; COLOUR TO MATCH ORION - RAL 9007.



CLADDING PANELS HORIZONTAL - TATA STEEL TRIMAPANEL COMPOSITE (OR SIM); COLOUR: PRISMA 'ORION' - RAL 9007.

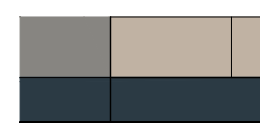


DPC - STAFFORDSHIRE BLUE SMOOTH BRICK; COLOUR: BLUE; MORTAR COLOUR: NATURAL

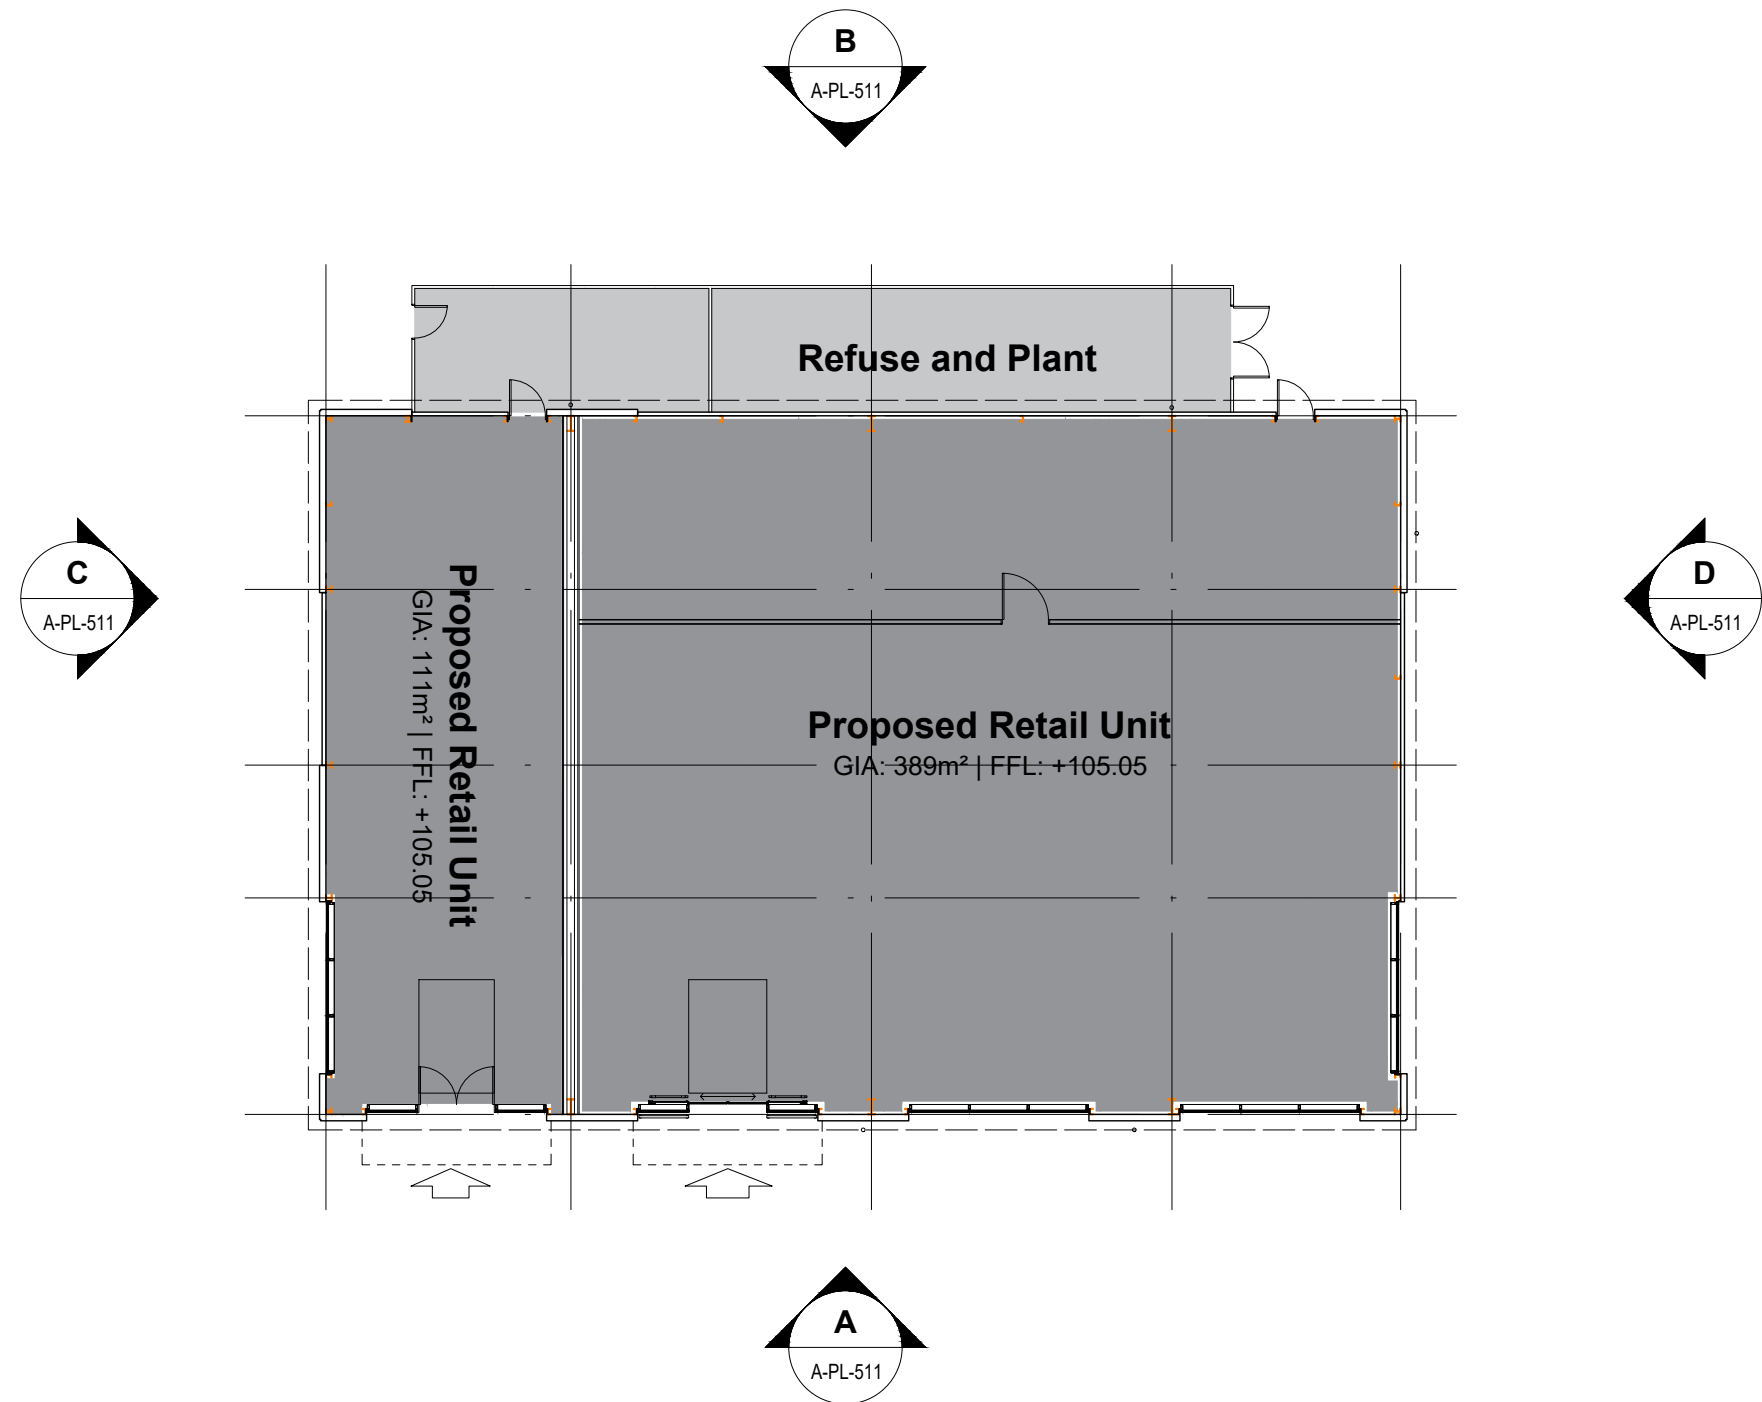

NOTES

DO NOT SCALE FROM THIS DRAWING. VERIFY ALL DIMENSIONS AND SETTING OUT ON SITE. NOTIFY ANY DISCREPANCIES TO THE ARCHITECT. FOR STRUCTURAL INFORMATION, REFER TO STRUCTURAL ENGINEER'S DRAWINGS. FOR M&E INFORMATION, REFER TO M&E ENGINEER'S AND SUB-CONTRACTOR'S DRAWINGS. FOR HEALTH & SAFETY INFORMATION, REFER TO HEALTH & SAFETY RISK ASSESSMENTS.

0m 2 4 6 8 10
1:100

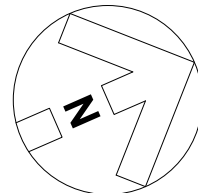

REVISION P20	BY: RS	CHECKED:	DATE: 15/05/2023
ISSUED FOR NMA: Colour added to art work; note omitted			
REVISION P19	BY: RS	CHECKED:	DATE: 15/05/2023
ISSUED FOR NMA: Drawing status updated to 'FOR PLANNING'; canopy over Retail Unit adjusted			
REVISION P18	BY: RS	CHECKED:	DATE: 06/04/2023
ISSUED FOR NMA: Drawing status updated to 'FOR PLANNING'; canopy over Retail Unit adjusted			
REVISION P17	BY: JR	CHECKED: TL	DATE: 31/03/2023
FINAL ISSUE			
REVISION P16	BY: JR	CHECKED: TL	DATE: 29/03/2023
Grey metal framed perspex canopy added			
REVISION P15	BY: RS	CHECKED:	DATE: 20/01/2023
ISSUED FOR NMA: shopfront entrances adjusted; door height reduced; fan light added			
REVISION P14	BY: RS	CHECKED:	DATE: 04/01/2023
ISSUED FOR NMA: dummy louvers omitted for recessed over panel to curtain walling			
REVISION P13	BY: RS	CHECKED:	DATE: 19/10/2022
ISSUED FOR NMA: Updated inline with GA Plan: glazed screens to eastern elevation adjusted			
REVISION P12	BY: RS	CHECKED:	DATE: 15/09/2022
'Bright Grey' amended to 'Light Grey'			
REVISION P11	BY: RS	CHECKED:	DATE: 30/08/2022
High level cladding "Lineo" updated to reflect module			
REVISION P10	BY: RS	CHECKED:	DATE: 26/08/2022
Elevations updated in accordance with GA Plan			
REVISION P09	BY: RS	CHECKED:	DATE: 23/08/2022
Elevations updated in accordance with GA Plan			
REVISION P08	BY: RS	CHECKED: TL	DATE: 01/07/2022
FFL updated			
REVISION P07	BY: RS	CHECKED: TL	DATE: 31/05/2022
Revised for PLANNING			
REVISION P06	BY: RS	CHECKED: TL	DATE: 17/05/2022
Elevations updated			
REVISION P05	BY: RS	CHECKED: TL	DATE: 09/03/2022
Elevation notes updated			
REVISION P04	BY: RS	CHECKED: TL	DATE: 08/02/2022
Elevations updated in accordance with GA Plan			
REVISION P03	BY: RS	CHECKED: TL	DATE: 28/01/2022
Issued for PLANNING			
REVISION P02	BY: RS	CHECKED: TL	DATE: 14/01/2022
Note amended			
REVISION P01	BY: MIC	CHECKED: TL	DATE: 14/01/2022
Initial issue for information			

STATUS

S4a | FOR PLANNING

CLIENT



PROJECT

**NEW LOCAL CENTRE
NORMANDY WAY
HINCKLEY**

TITLE

PROPOSED GA ELEVATIONS

Hadfield Cawkwell Davidson

Broomgrove Lodge, 13 Broomgrove Rd, Sheffield, S10 2LZ T 0114 266 8181 www.hcd.co.uk

HCD PROJECT NO. 2021-087		SCALE 1:100 @ A1			REV. P20	
PROJECT NO. 21087	ORIGINATOR HCD	VOLUME A0	LEVEL 00	TYPE DR	ROLE + NUMBER A-PL-0511	