


FLOOR PLAN AS EXISTING

Scale 1:100 @ A1



FLOOR PLAN AS PROPOSED

Scale 1:100 @ A1

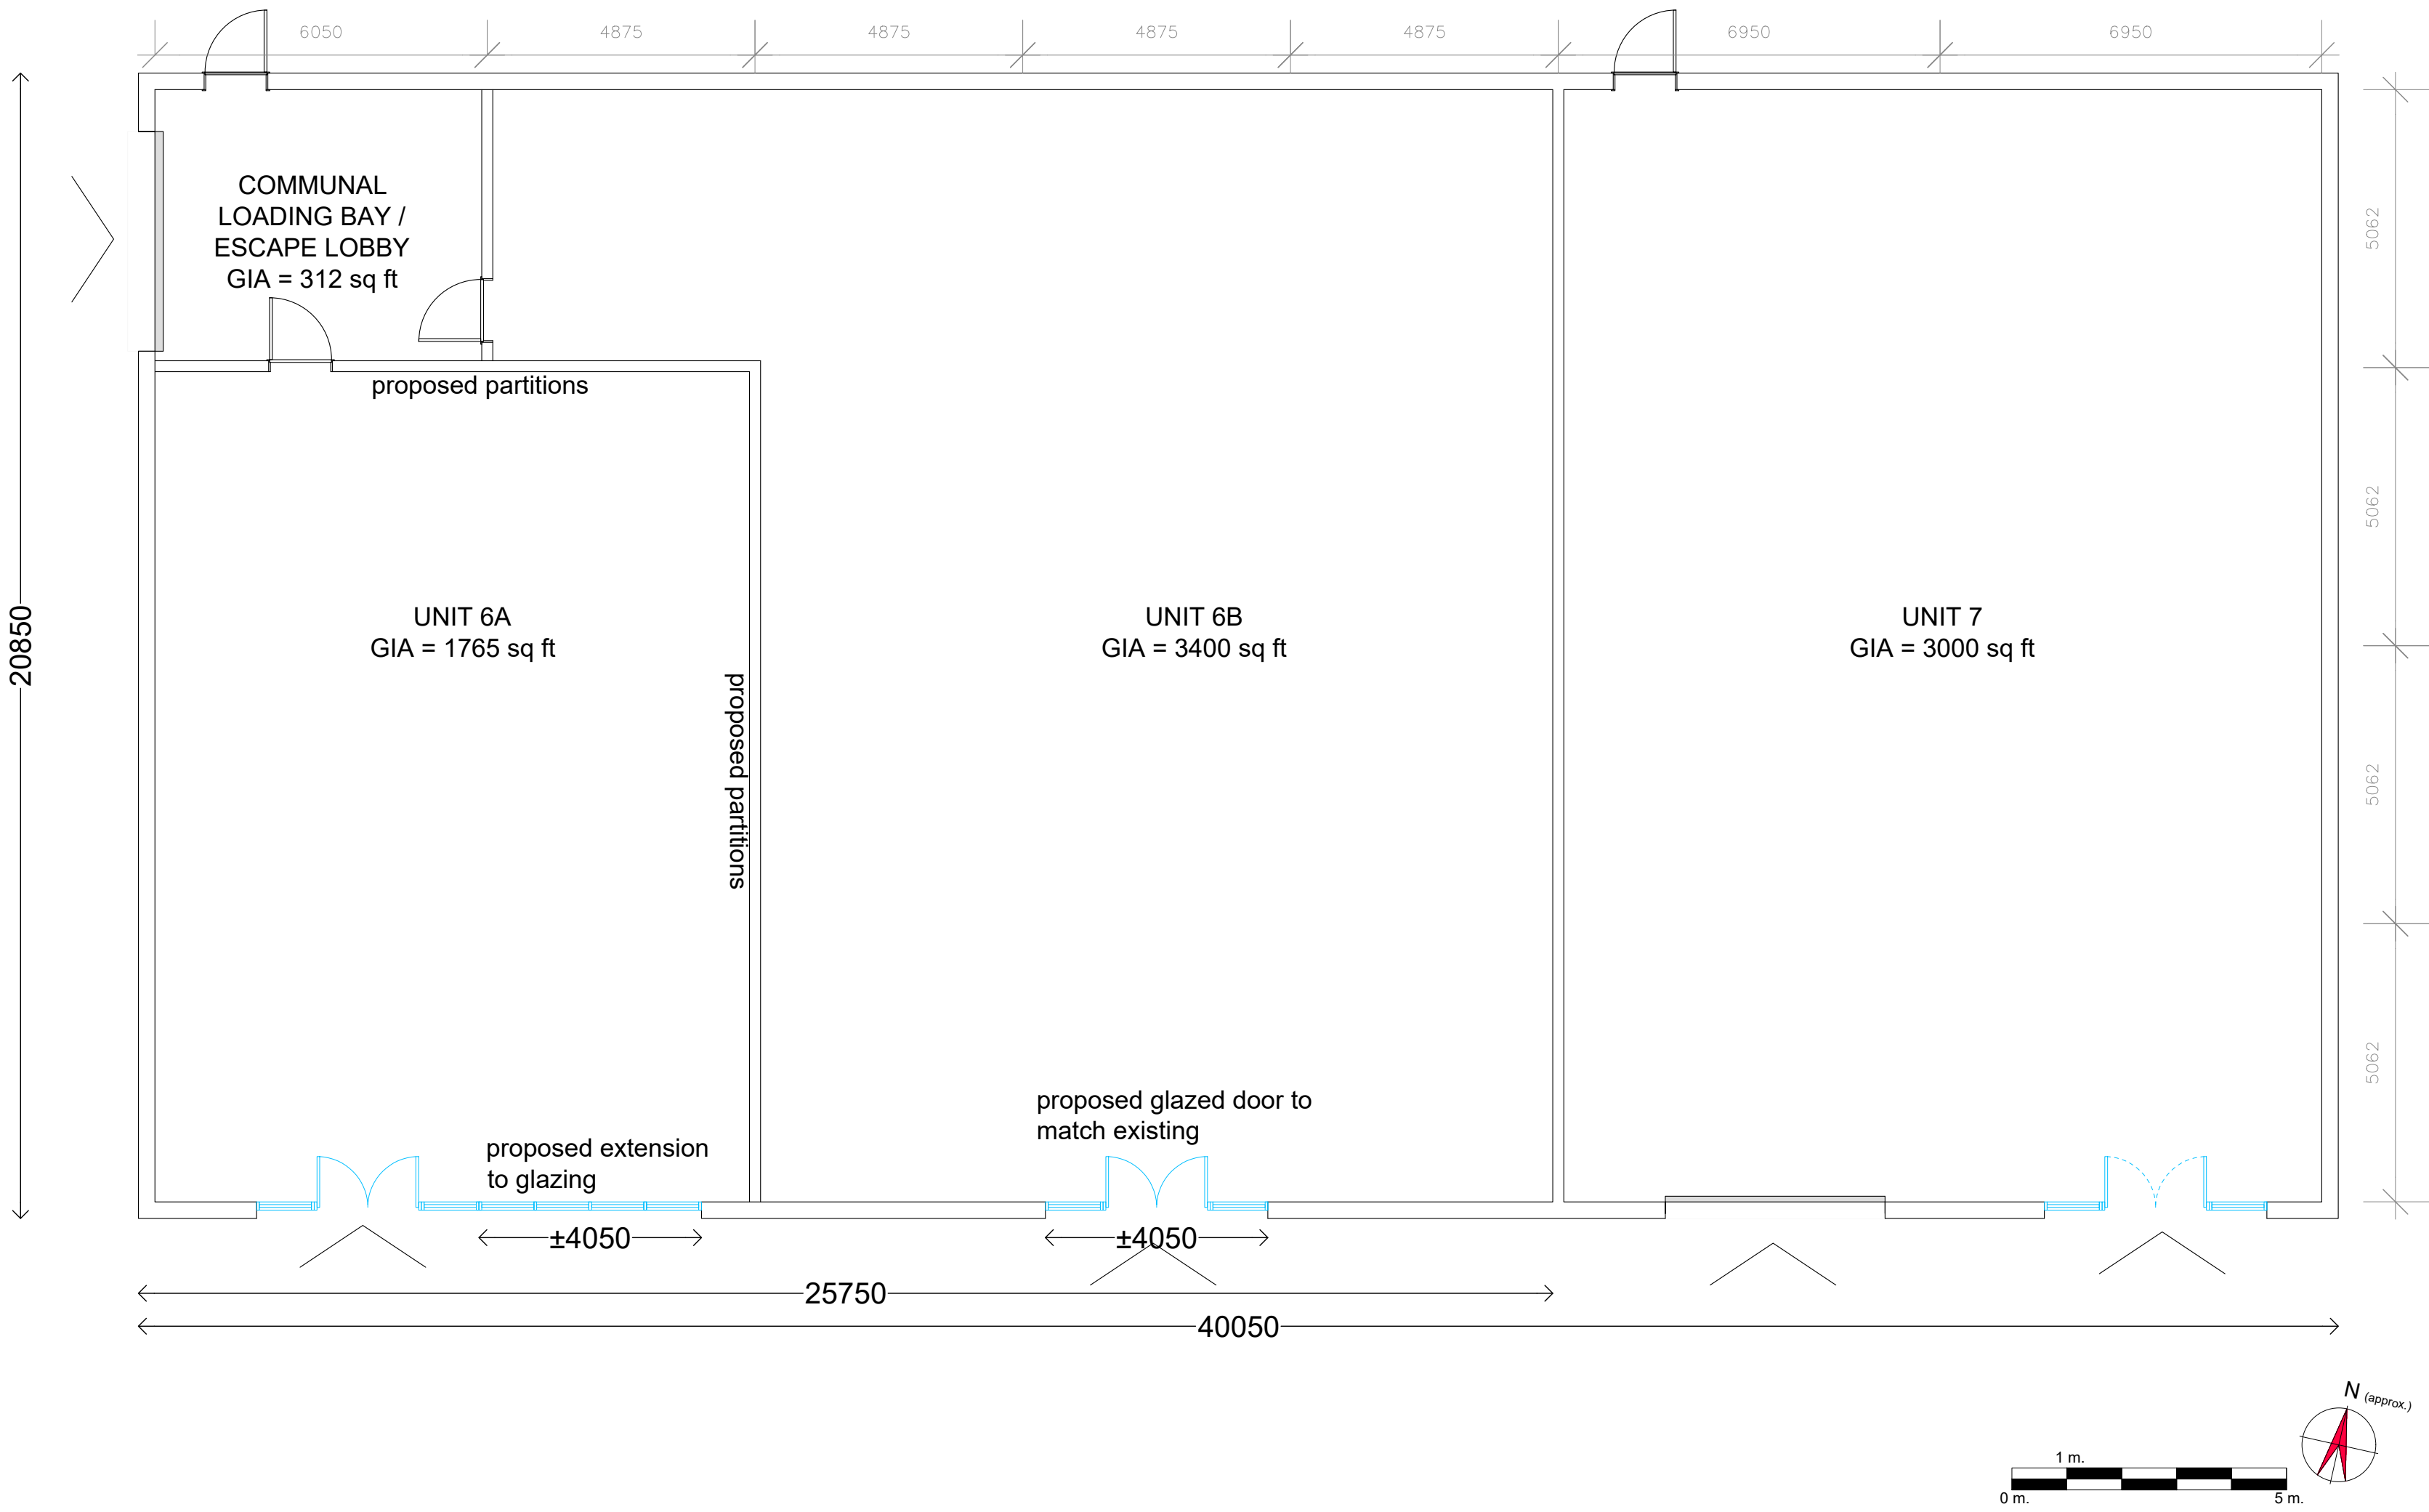

No changes to the roof are proposed