




SOUTH ELEVATION AS EXISTING
Scale 1:100 @ A1

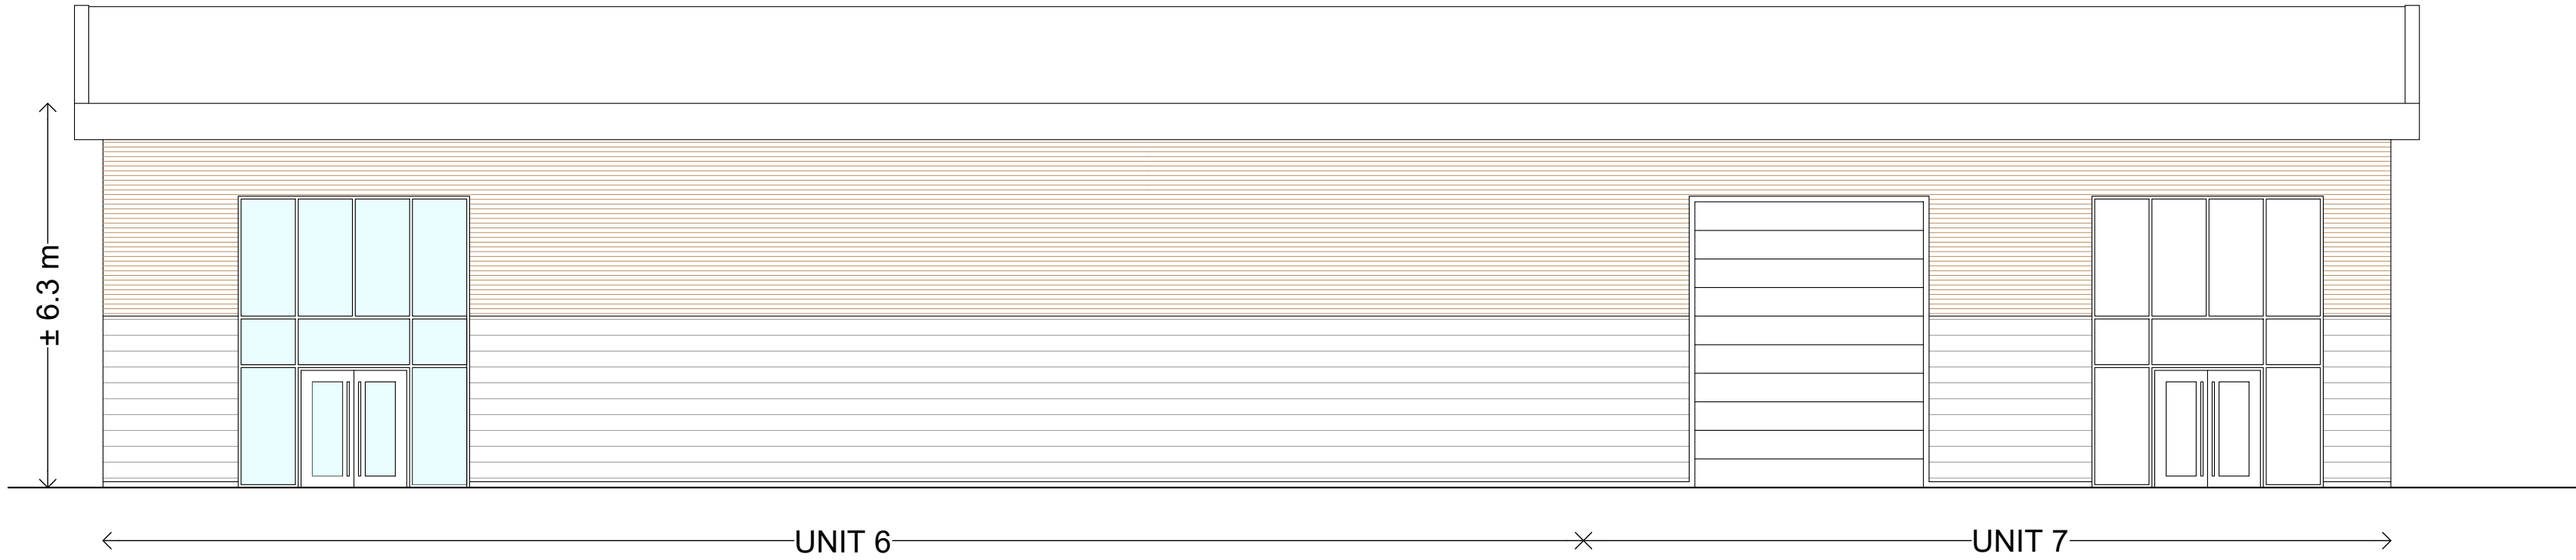


EAST ELEVATION AS EXISTING
Scale 1:100 @ A1

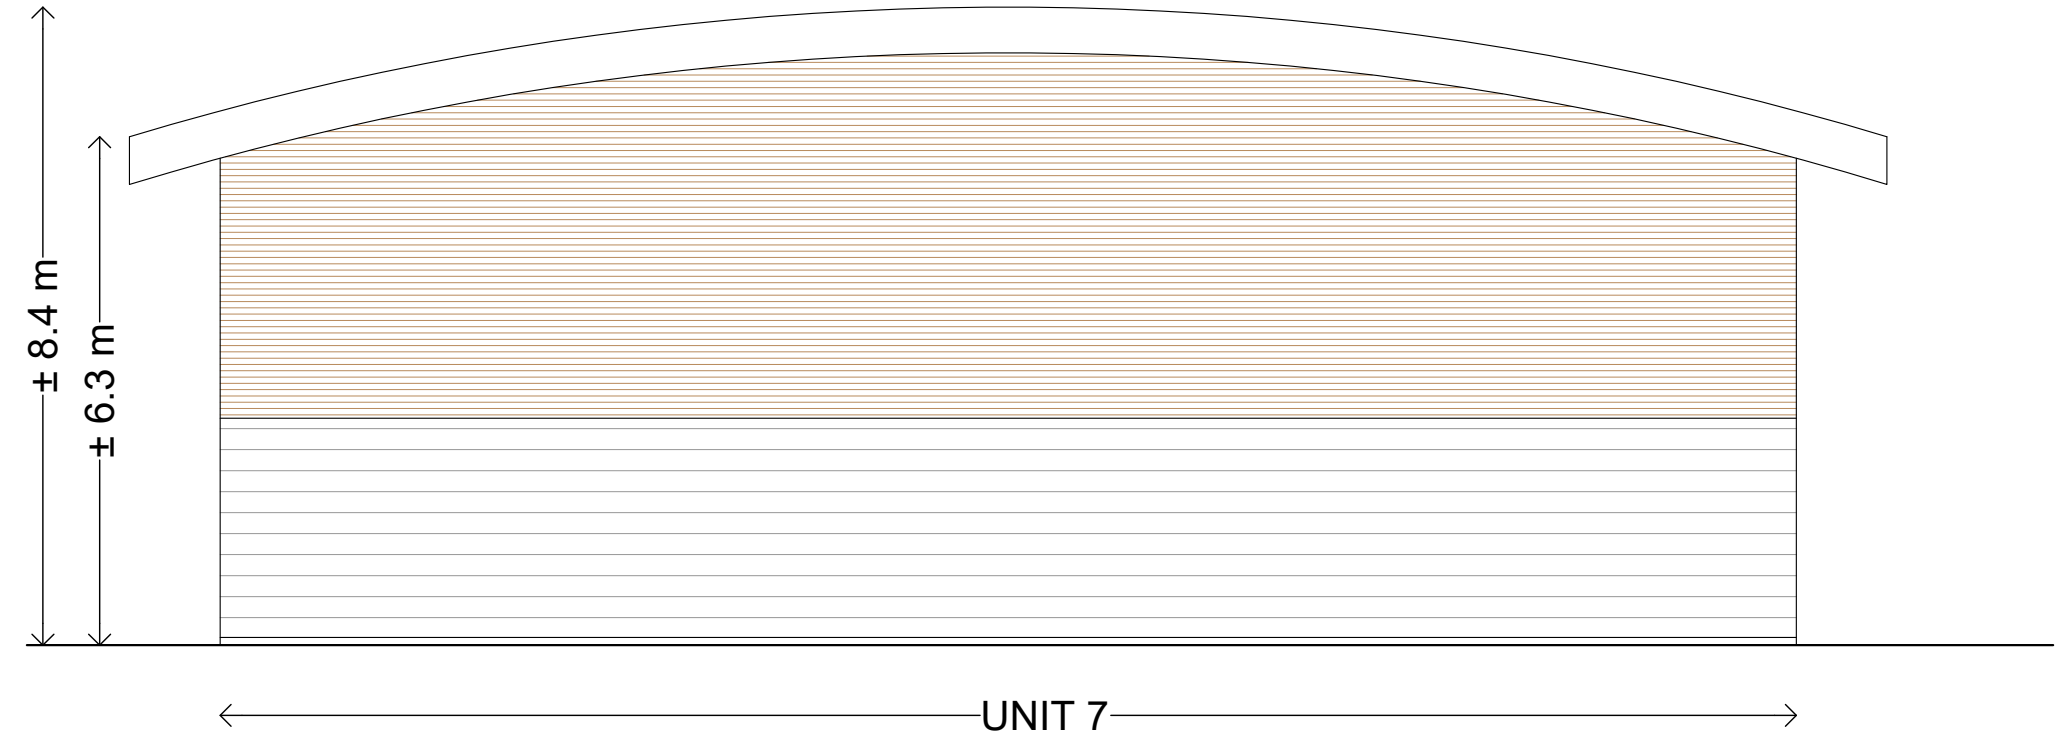


SOUTH ELEVATION AS PROPOSED
Scale 1:100 @ A1

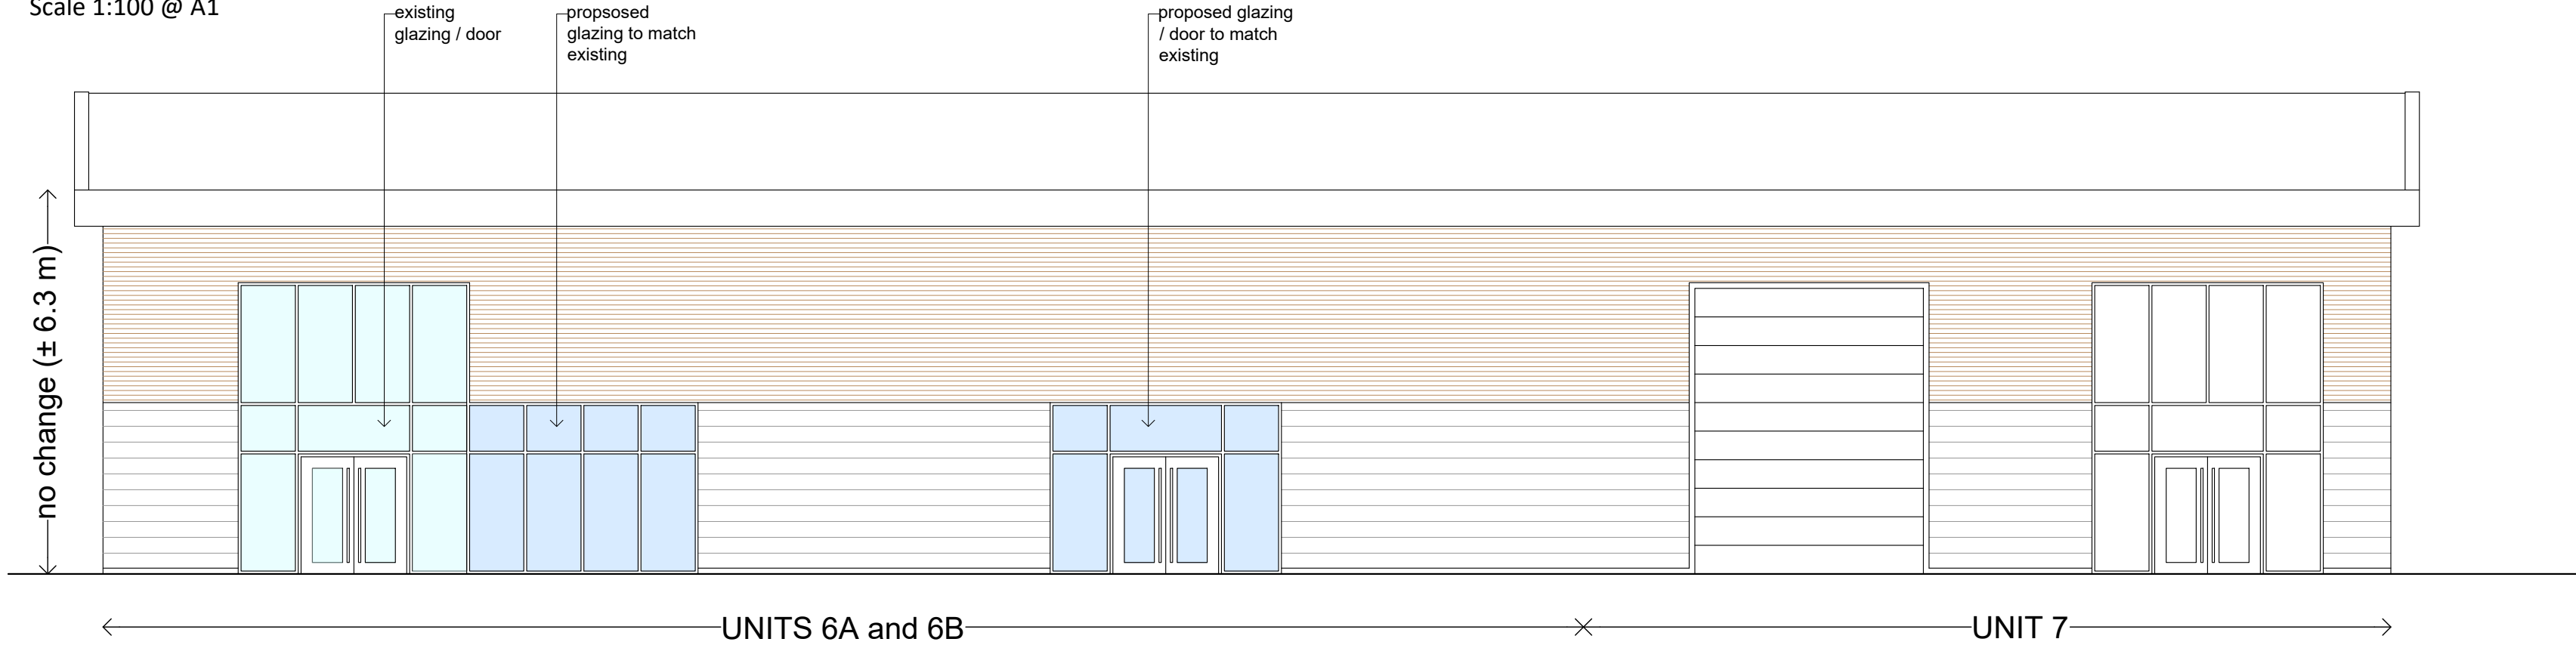


EAST ELEVATION AS PROPOSED (no change)
Scale 1:100 @ A1

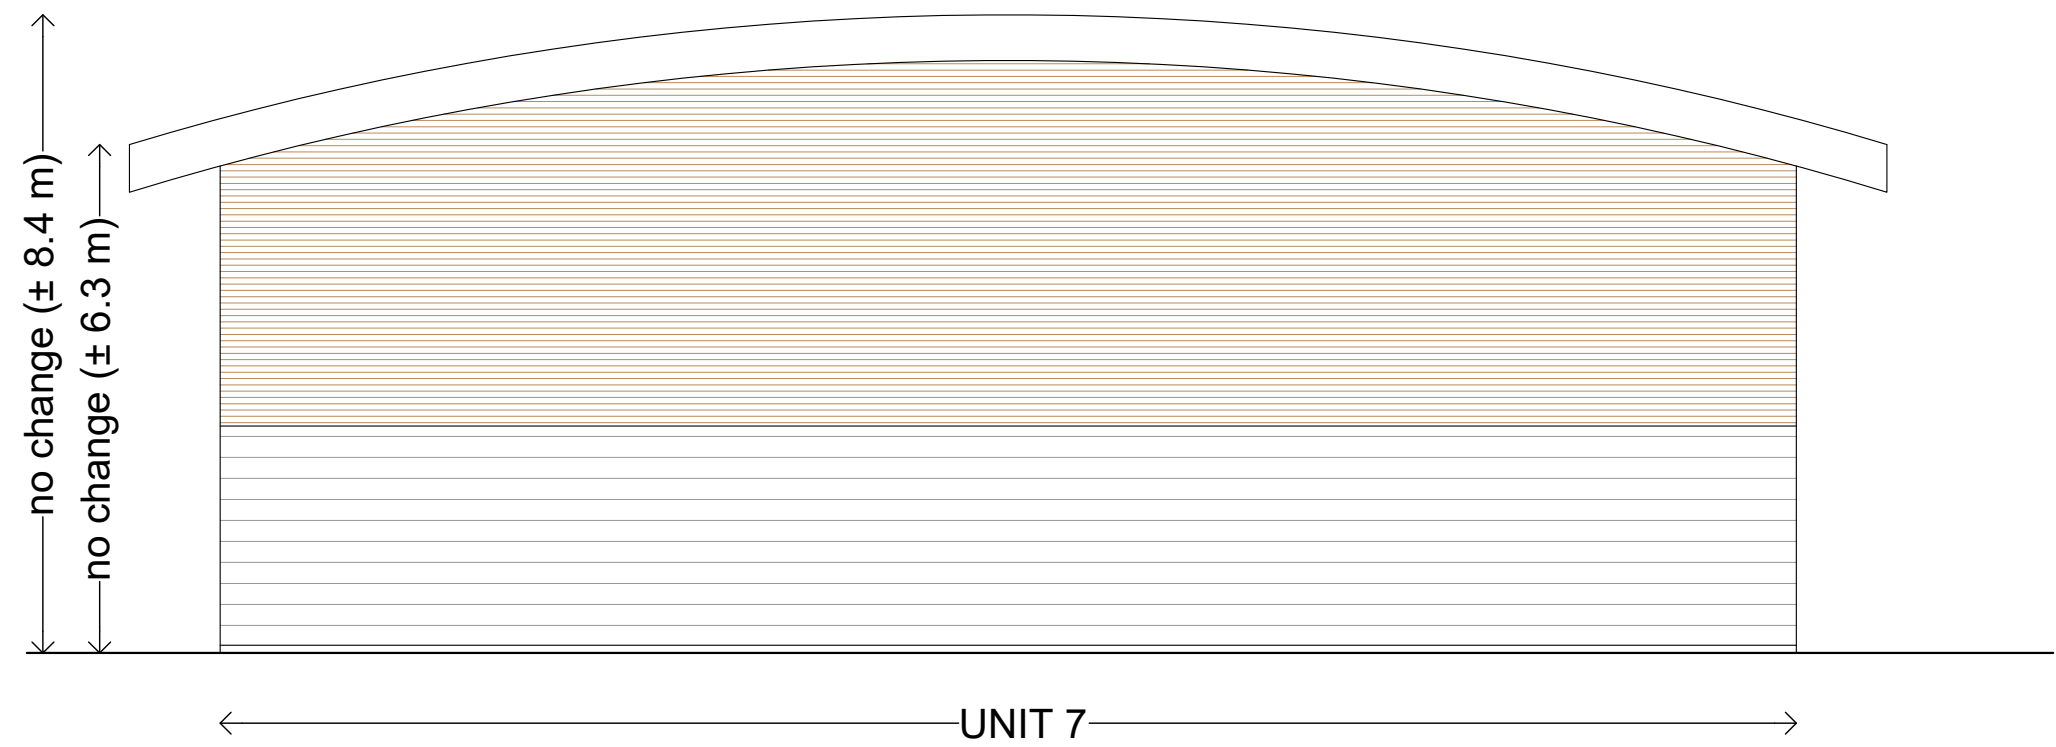


NORTH ELEVATION AS EXISTING
Scale 1:100 @ A1

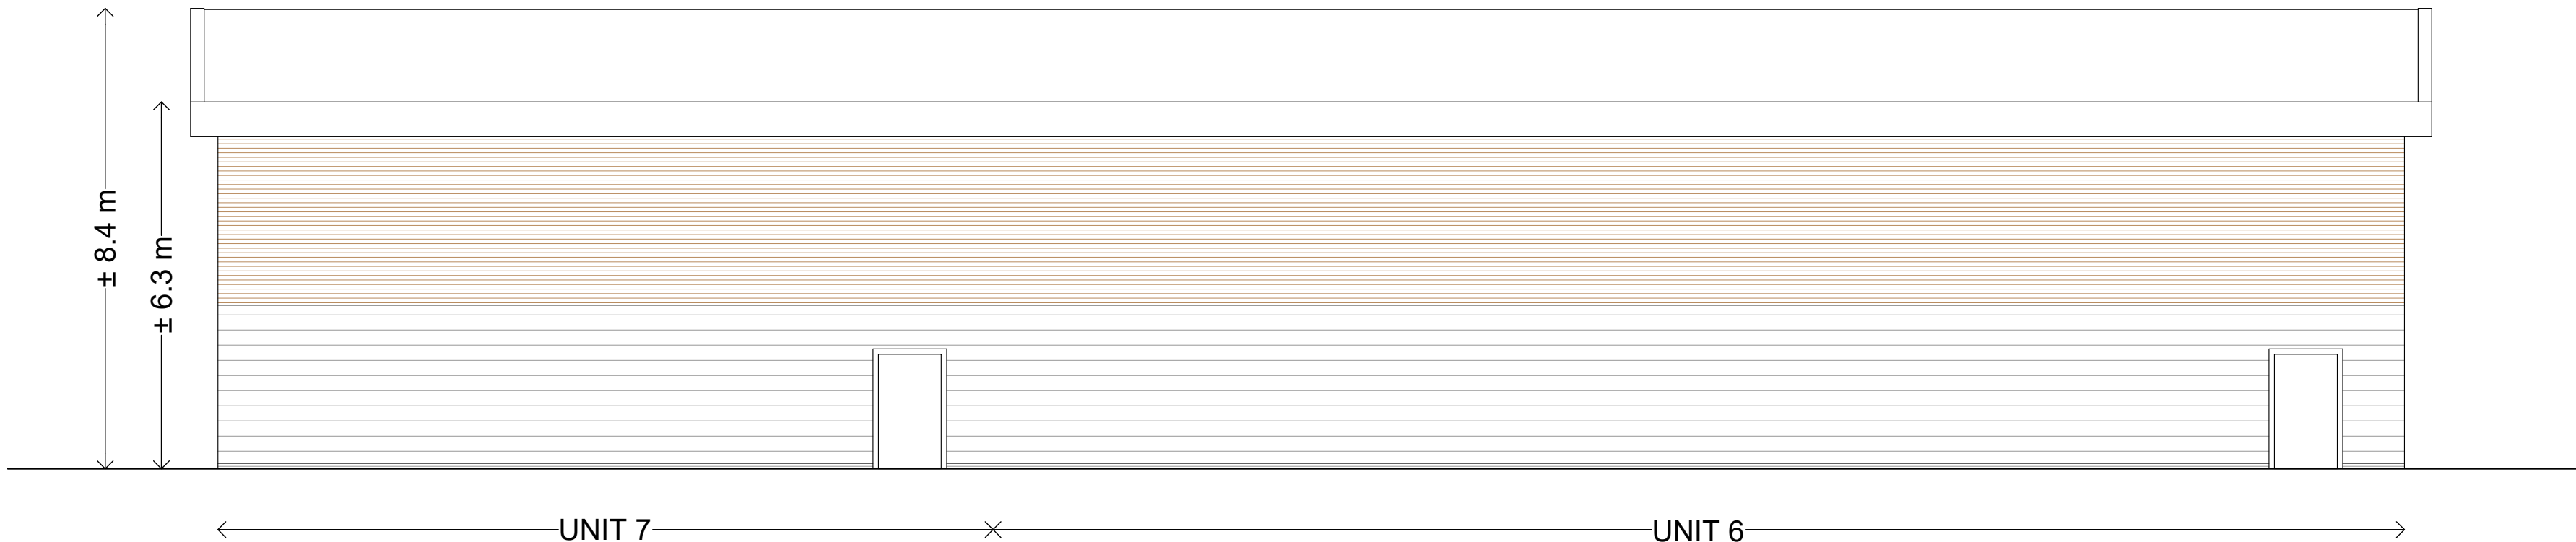


WEST ELEVATION AS EXISTING
Scale 1:100 @ A1

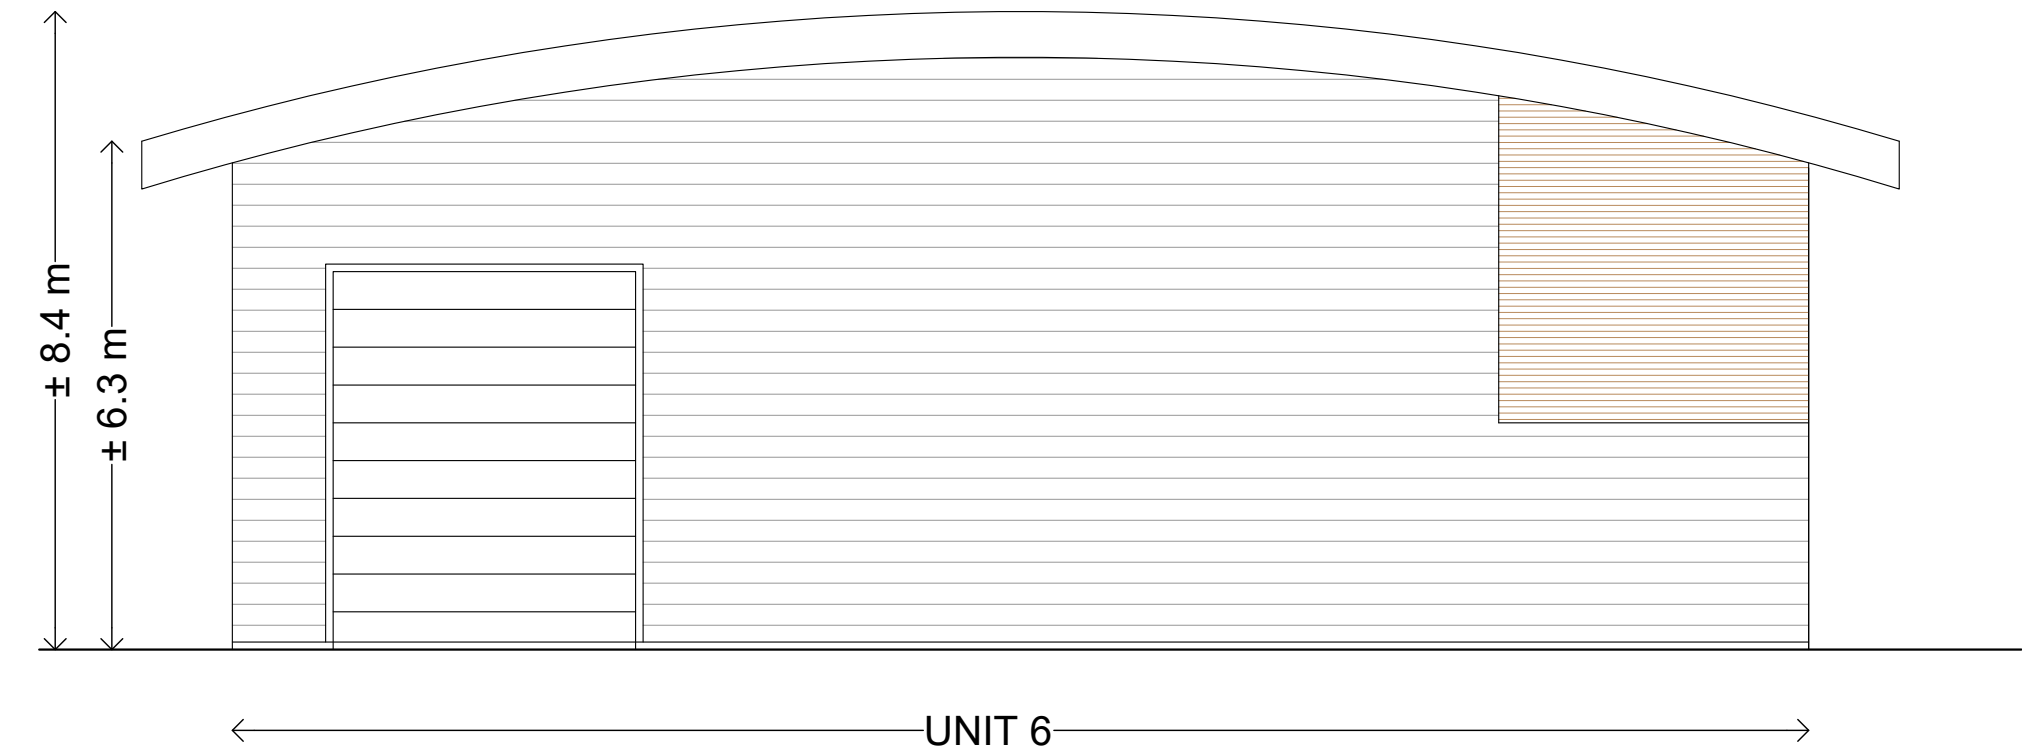

NORTH ELEVATION AS PROPOSED (no change)
Scale 1:100 @ A1

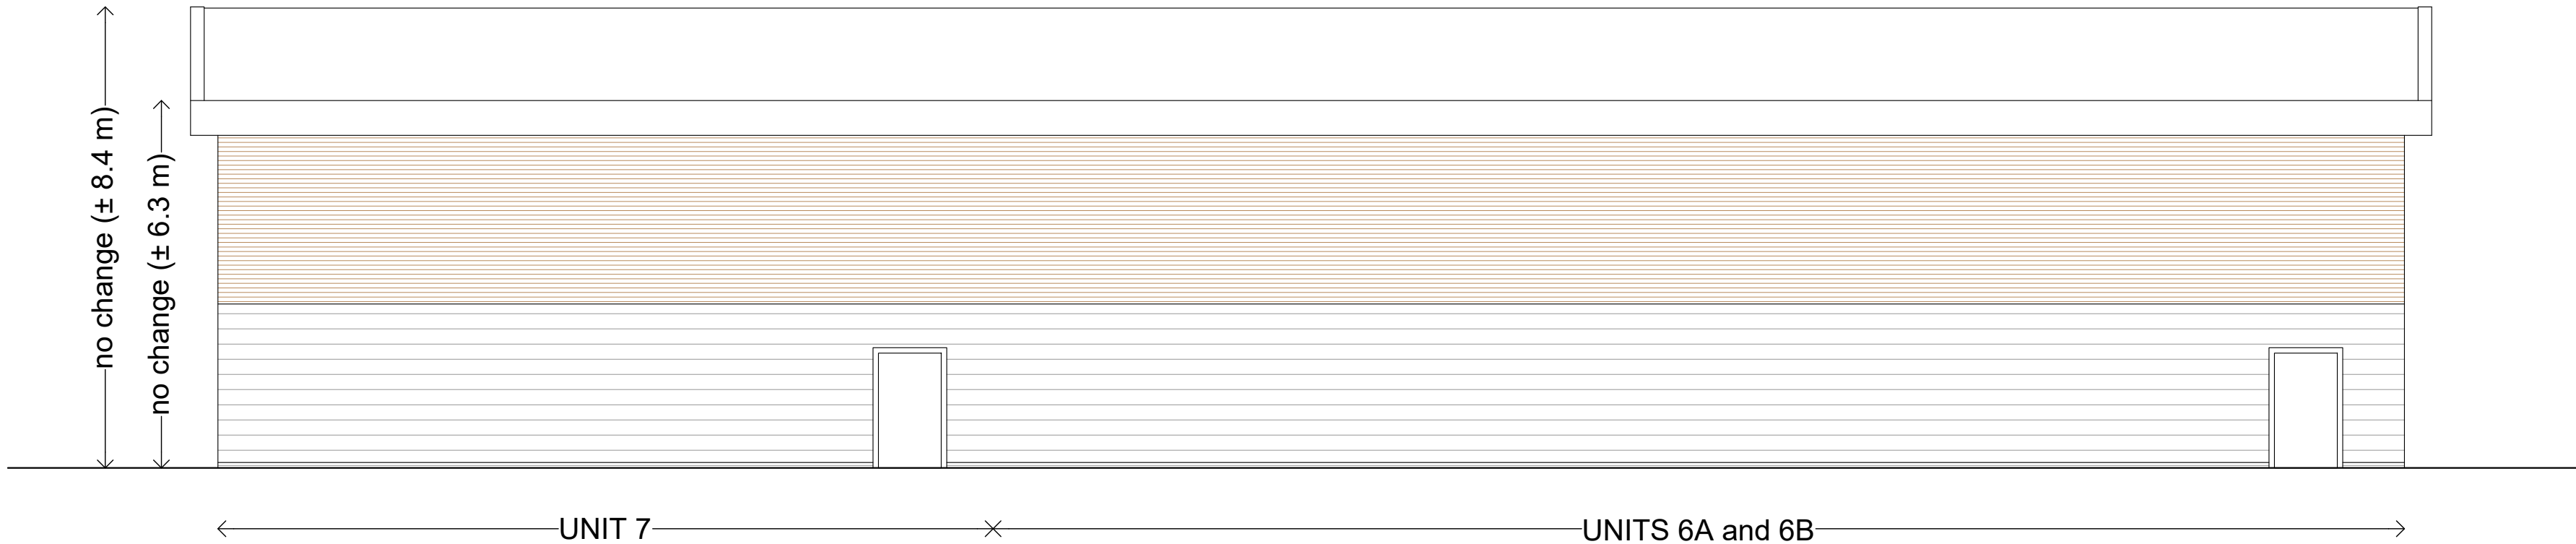

WEST ELEVATION AS PROPOSED (no change)
Scale 1:100 @ A1

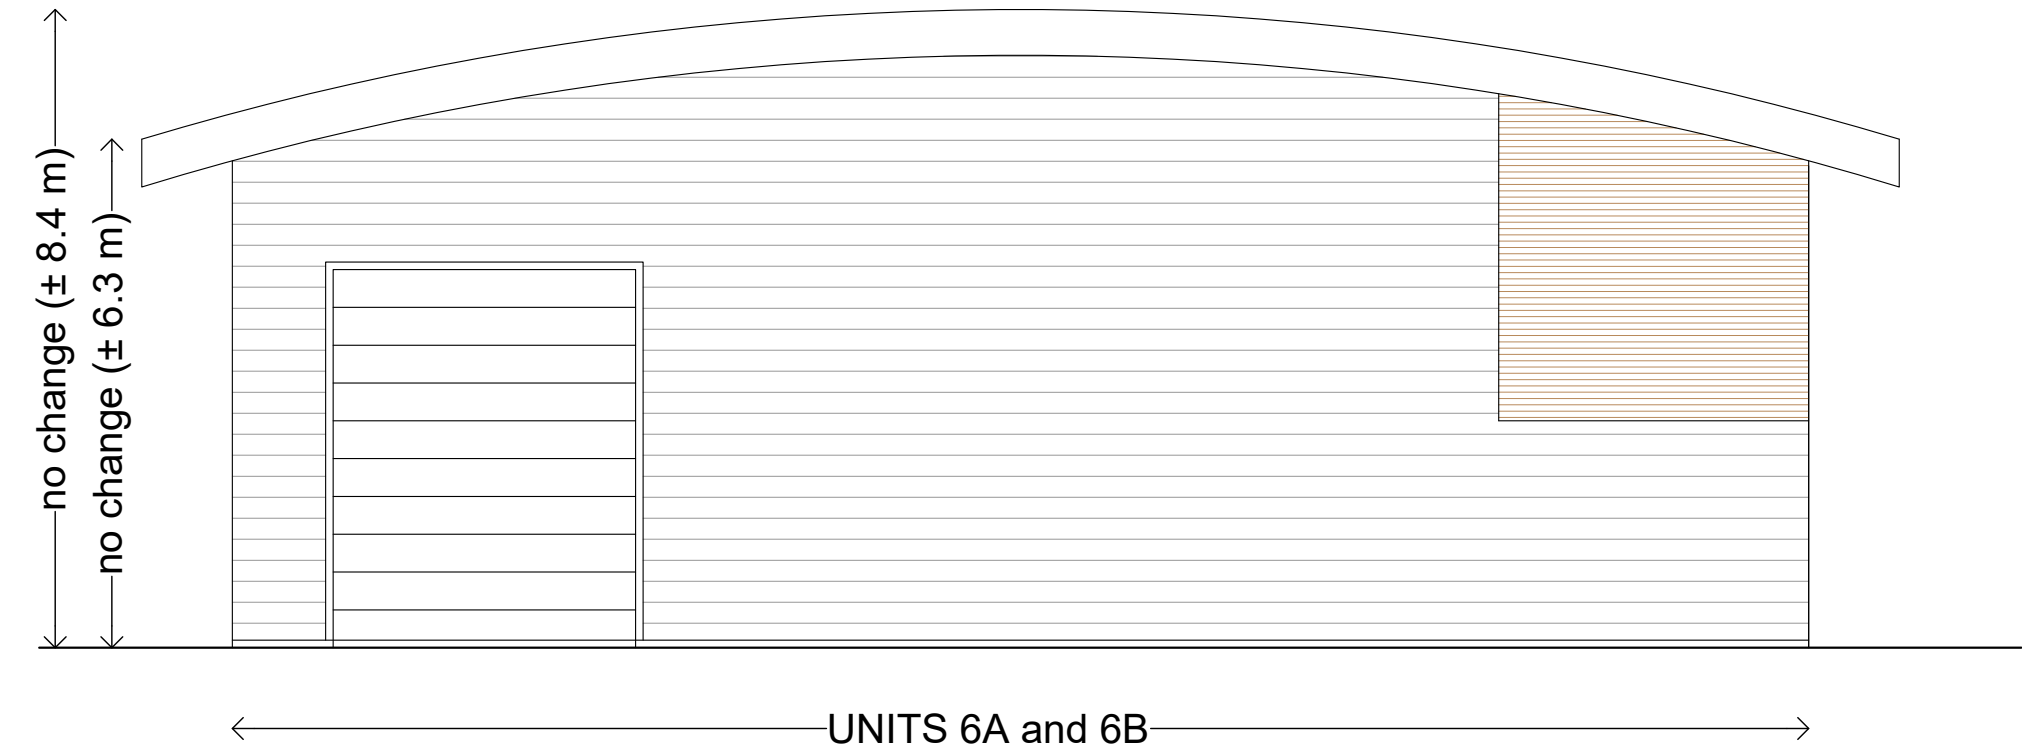

H&S, CDM Regulations: all products and materials to be used and handled in accordance with manufacturer's recommendations/instructions, and in accordance with good health and safety practice.

A ground contamination survey may be required for any development that falls within, or is adjacent to, an area of former land fill.

These drawings have been prepared to the stated scale and provided they are reproduced to the same scale using accurately calibrated equipment and suitable media which are not unduly susceptible to changes in humidity and temperature, they are sufficiently accurate for the purpose for which they have been prepared, being the planning application purpose. They should not be used for other purposes.

All dimensions and levels to be checked on site, and discrepancies reported before works commence.

FOR PLANNING PURPOSES ONLY