


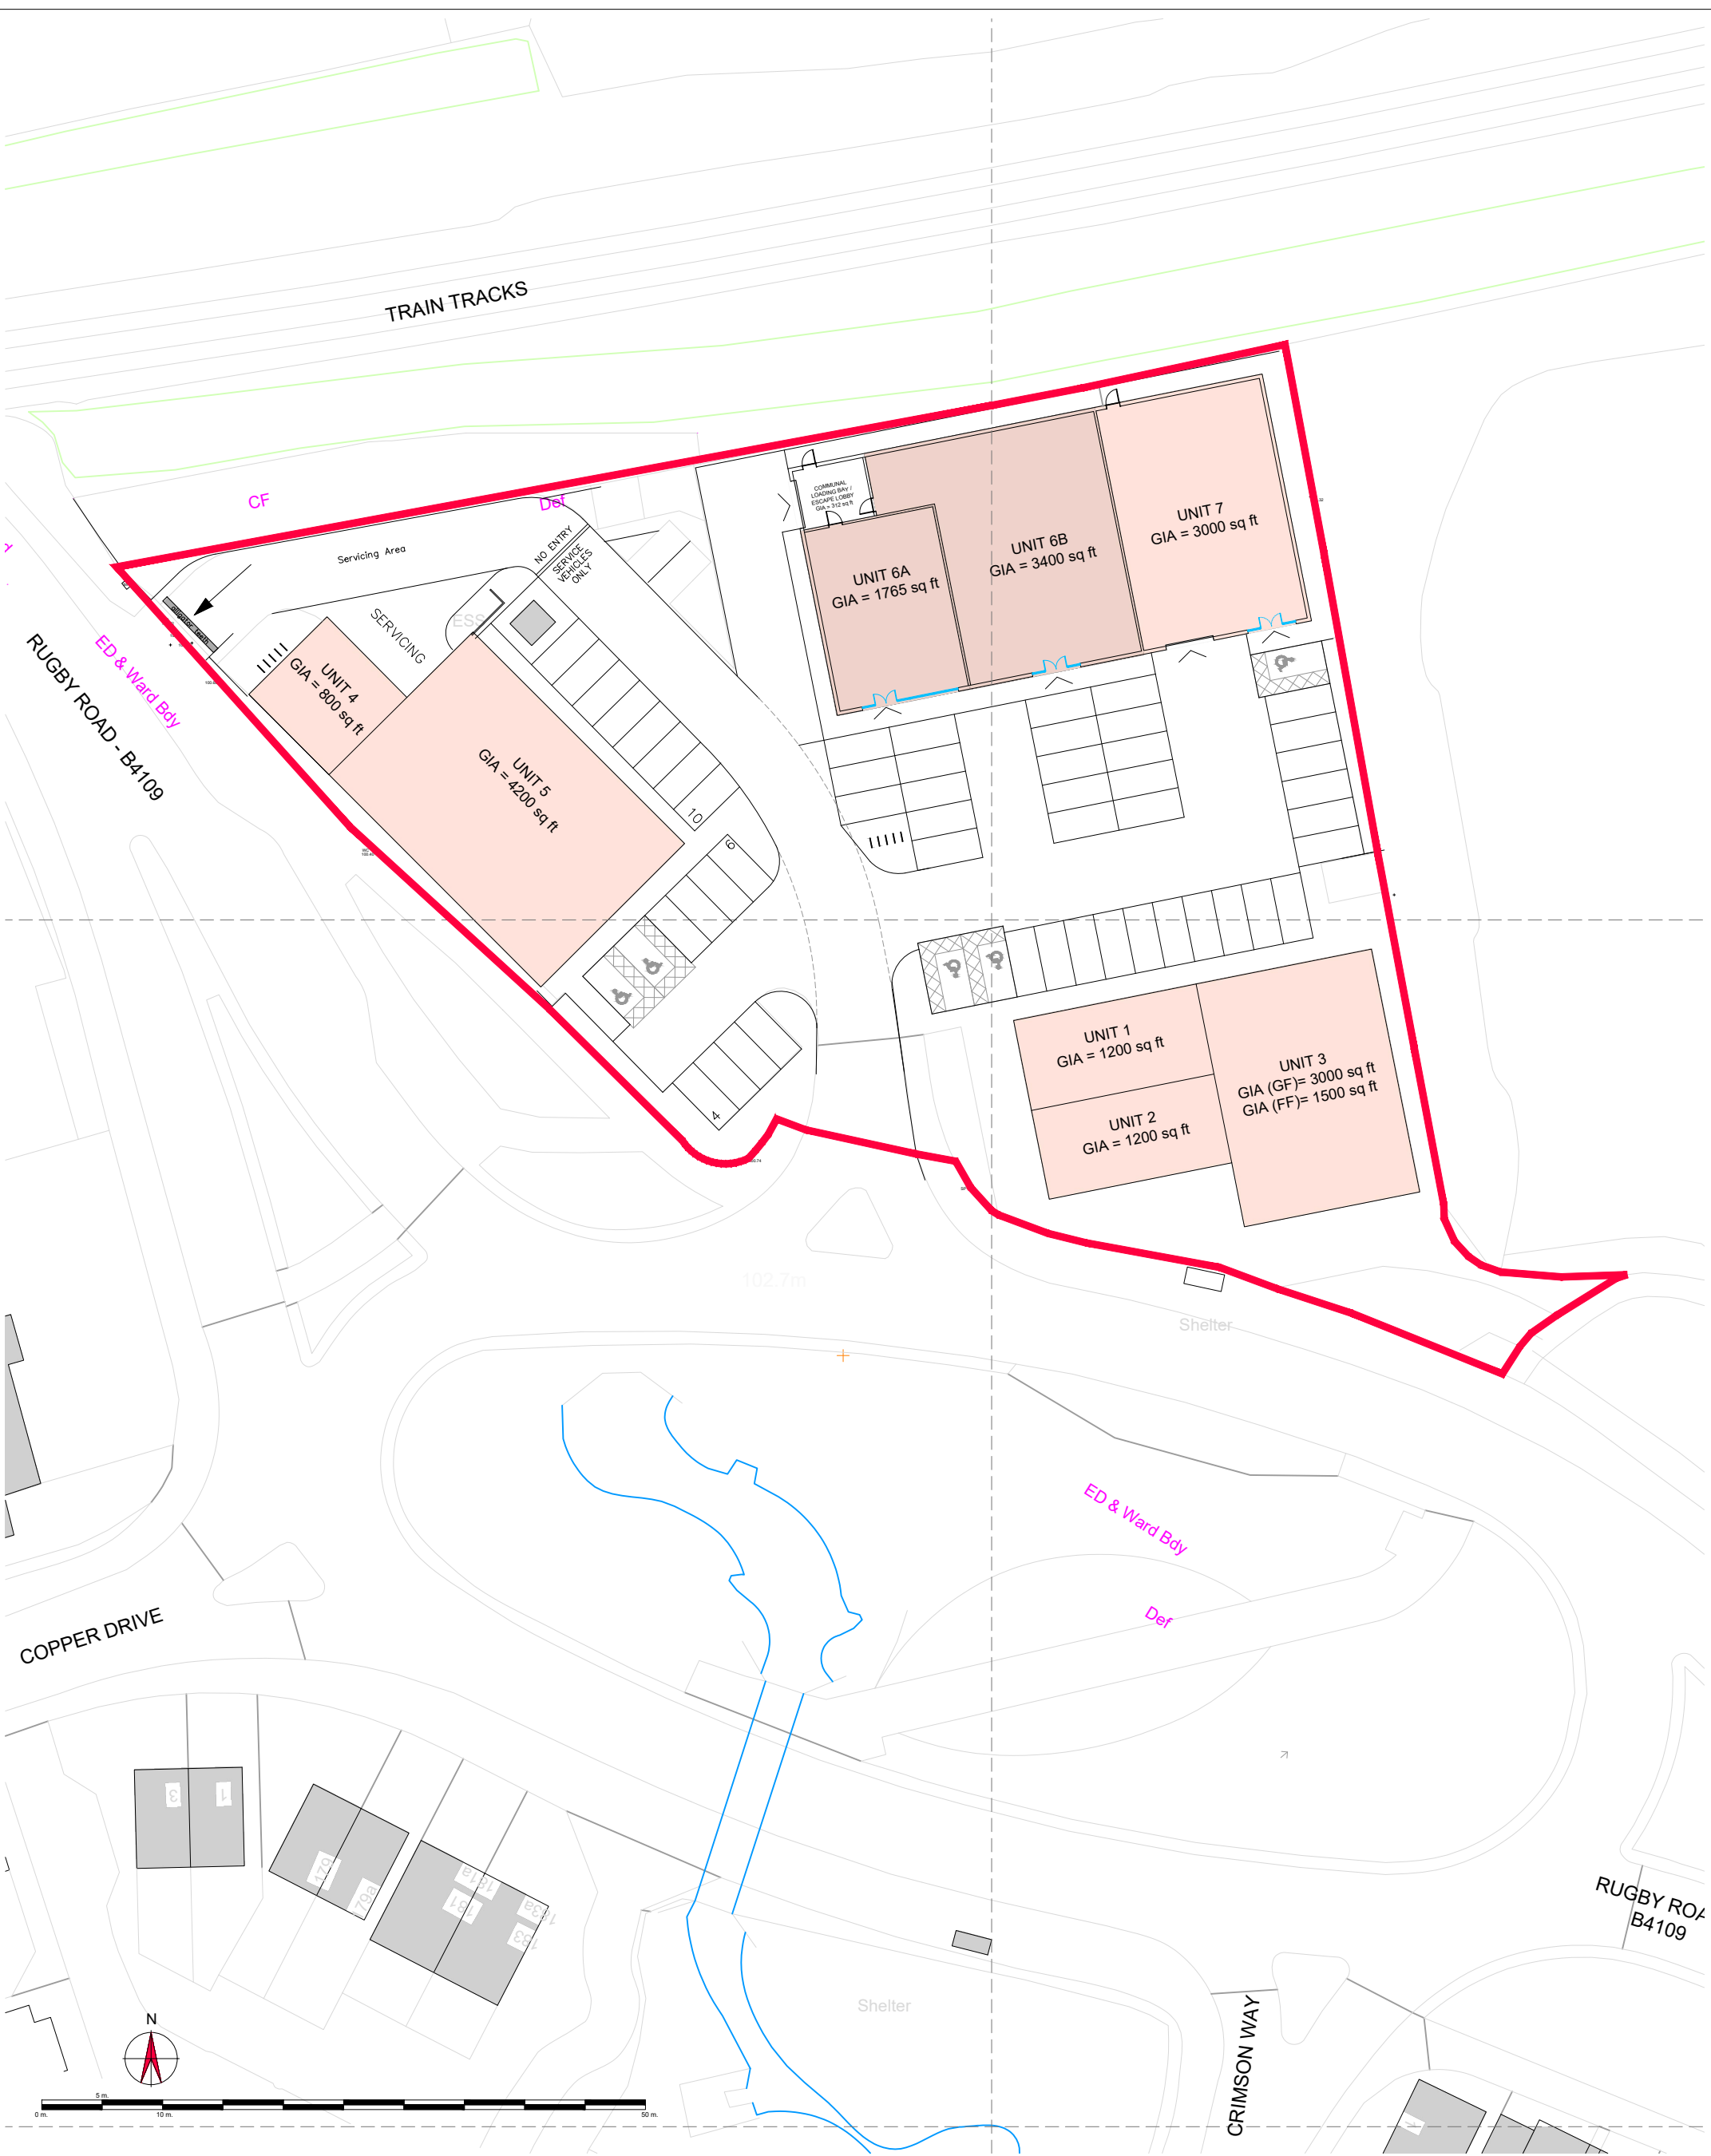

H&S, CDM Regulations: all products and materials to be used and handled in accordance with manufacturer's recommendations/instructions, and in accordance with good health and safety practice

A ground contamination survey may be required for any development that falls within, or is adjacent to, an area of former land fill.

These drawings have been prepared to the stated scale and, provided they are reproduced to the same scale using accurately calibrated equipment and suitable media which are not unduly susceptible to changes in humidity and temperature, they are sufficiently accurate for the purpose for which they have been prepared, being the planning application purpose. They should not be used for other purposes.

All dimensions and levels to be checked on site, and discrepancies reported before works commence.

FOR PLANNING PURPOSES ONLY

CLIENT	Heart of England Co-Operative Society Ltd		
SITE	Unit 6, Burbage Retail Park, Rugby Road, Hinckley	POSTCODE	LE10 2FR
PROJECT	Section 73		
PROJECT STAGE	Application		
DRAWING	Site Plan		
SCALE	1:500 @ A3	BY	agh
DATE	September 2025	CHECKED	LS
		DWG No.	P8242-01

harrislamb
PROPERTY CONSULTANCY

75 / 76 Francis Road | Edgbaston | Birmingham ■ B16 8SP tel 0121 455 9455

THIS DRAWING MAY NOT BE REPRODUCED WITHOUT OUR WRITTEN CONSENT