


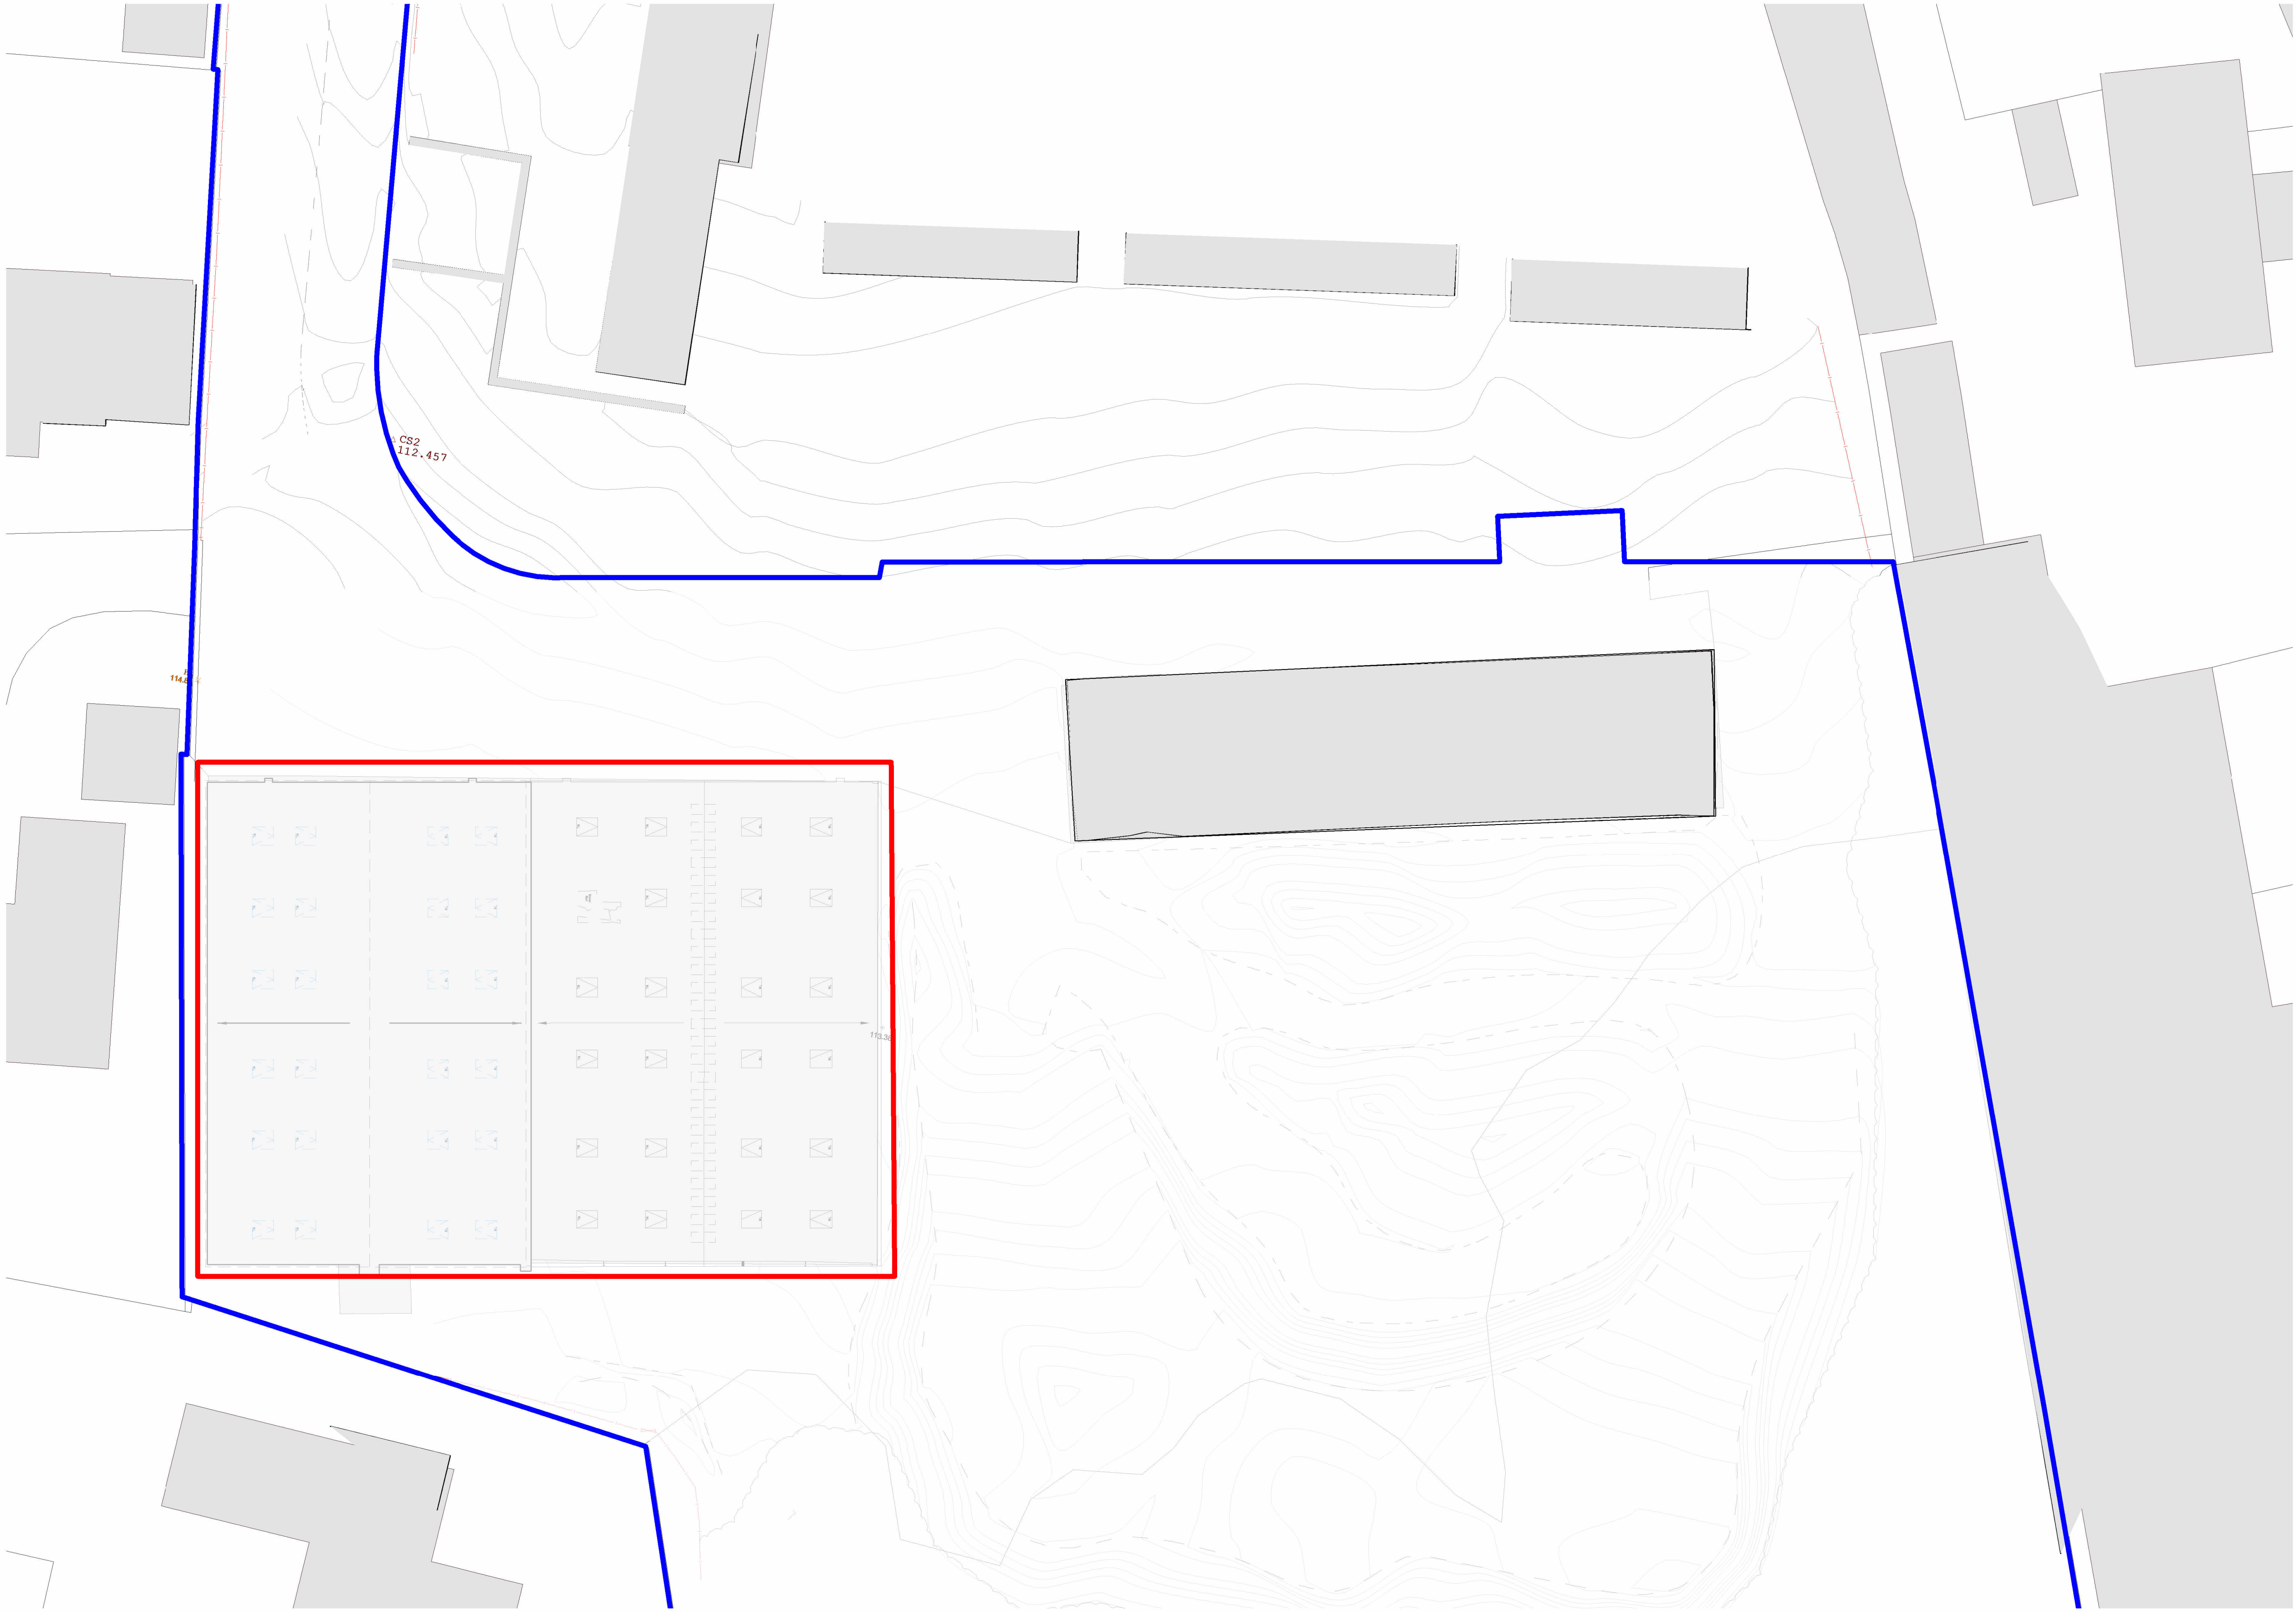

Existing Site Plan
1 : 200

GEA: 1055m²
Red Line Boundary: 1160²

Status		PLANNING	
Project Number		2501587.7	
Project		8 Wood Lane Norton-Juxta-Twycross	
Drawing Title		Existing Site Plan	
Drawn by	SL	Dwg No	A-E10-002
Check by	CW	Scale	1 : 200 @ A1
Revision		Date	07.07.25

