



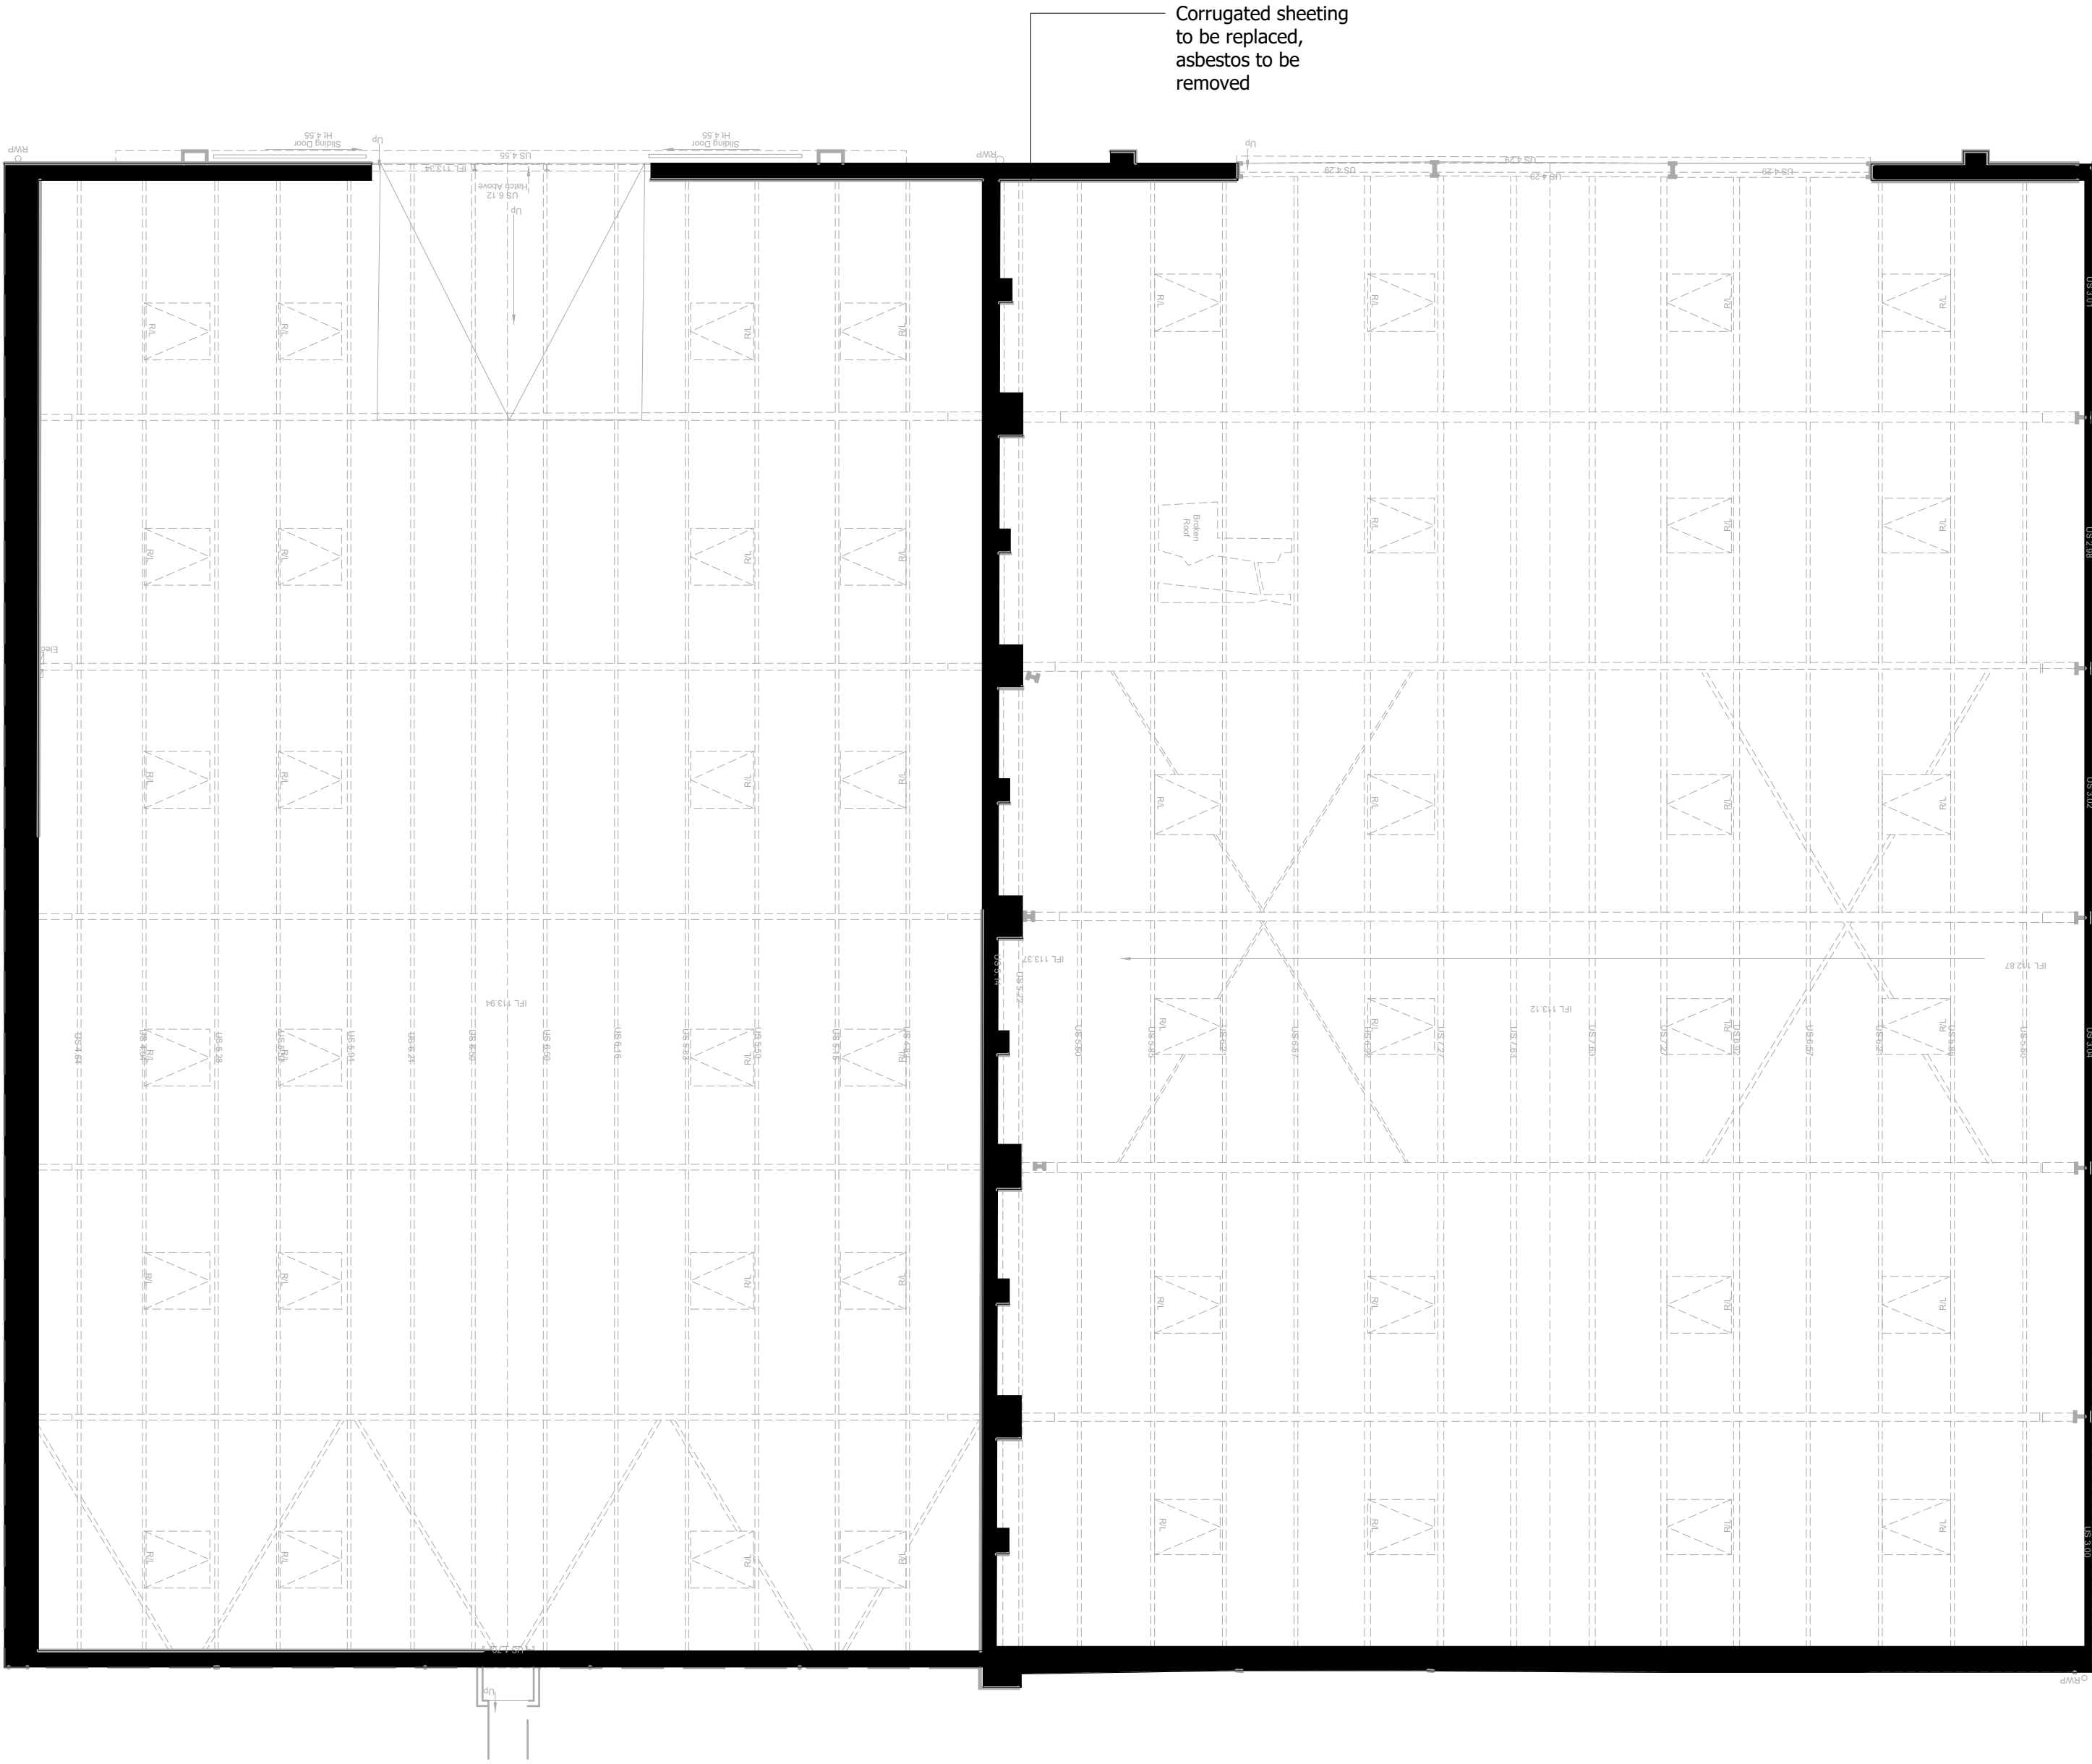


Proposed Ground Floor Plan
1 : 100

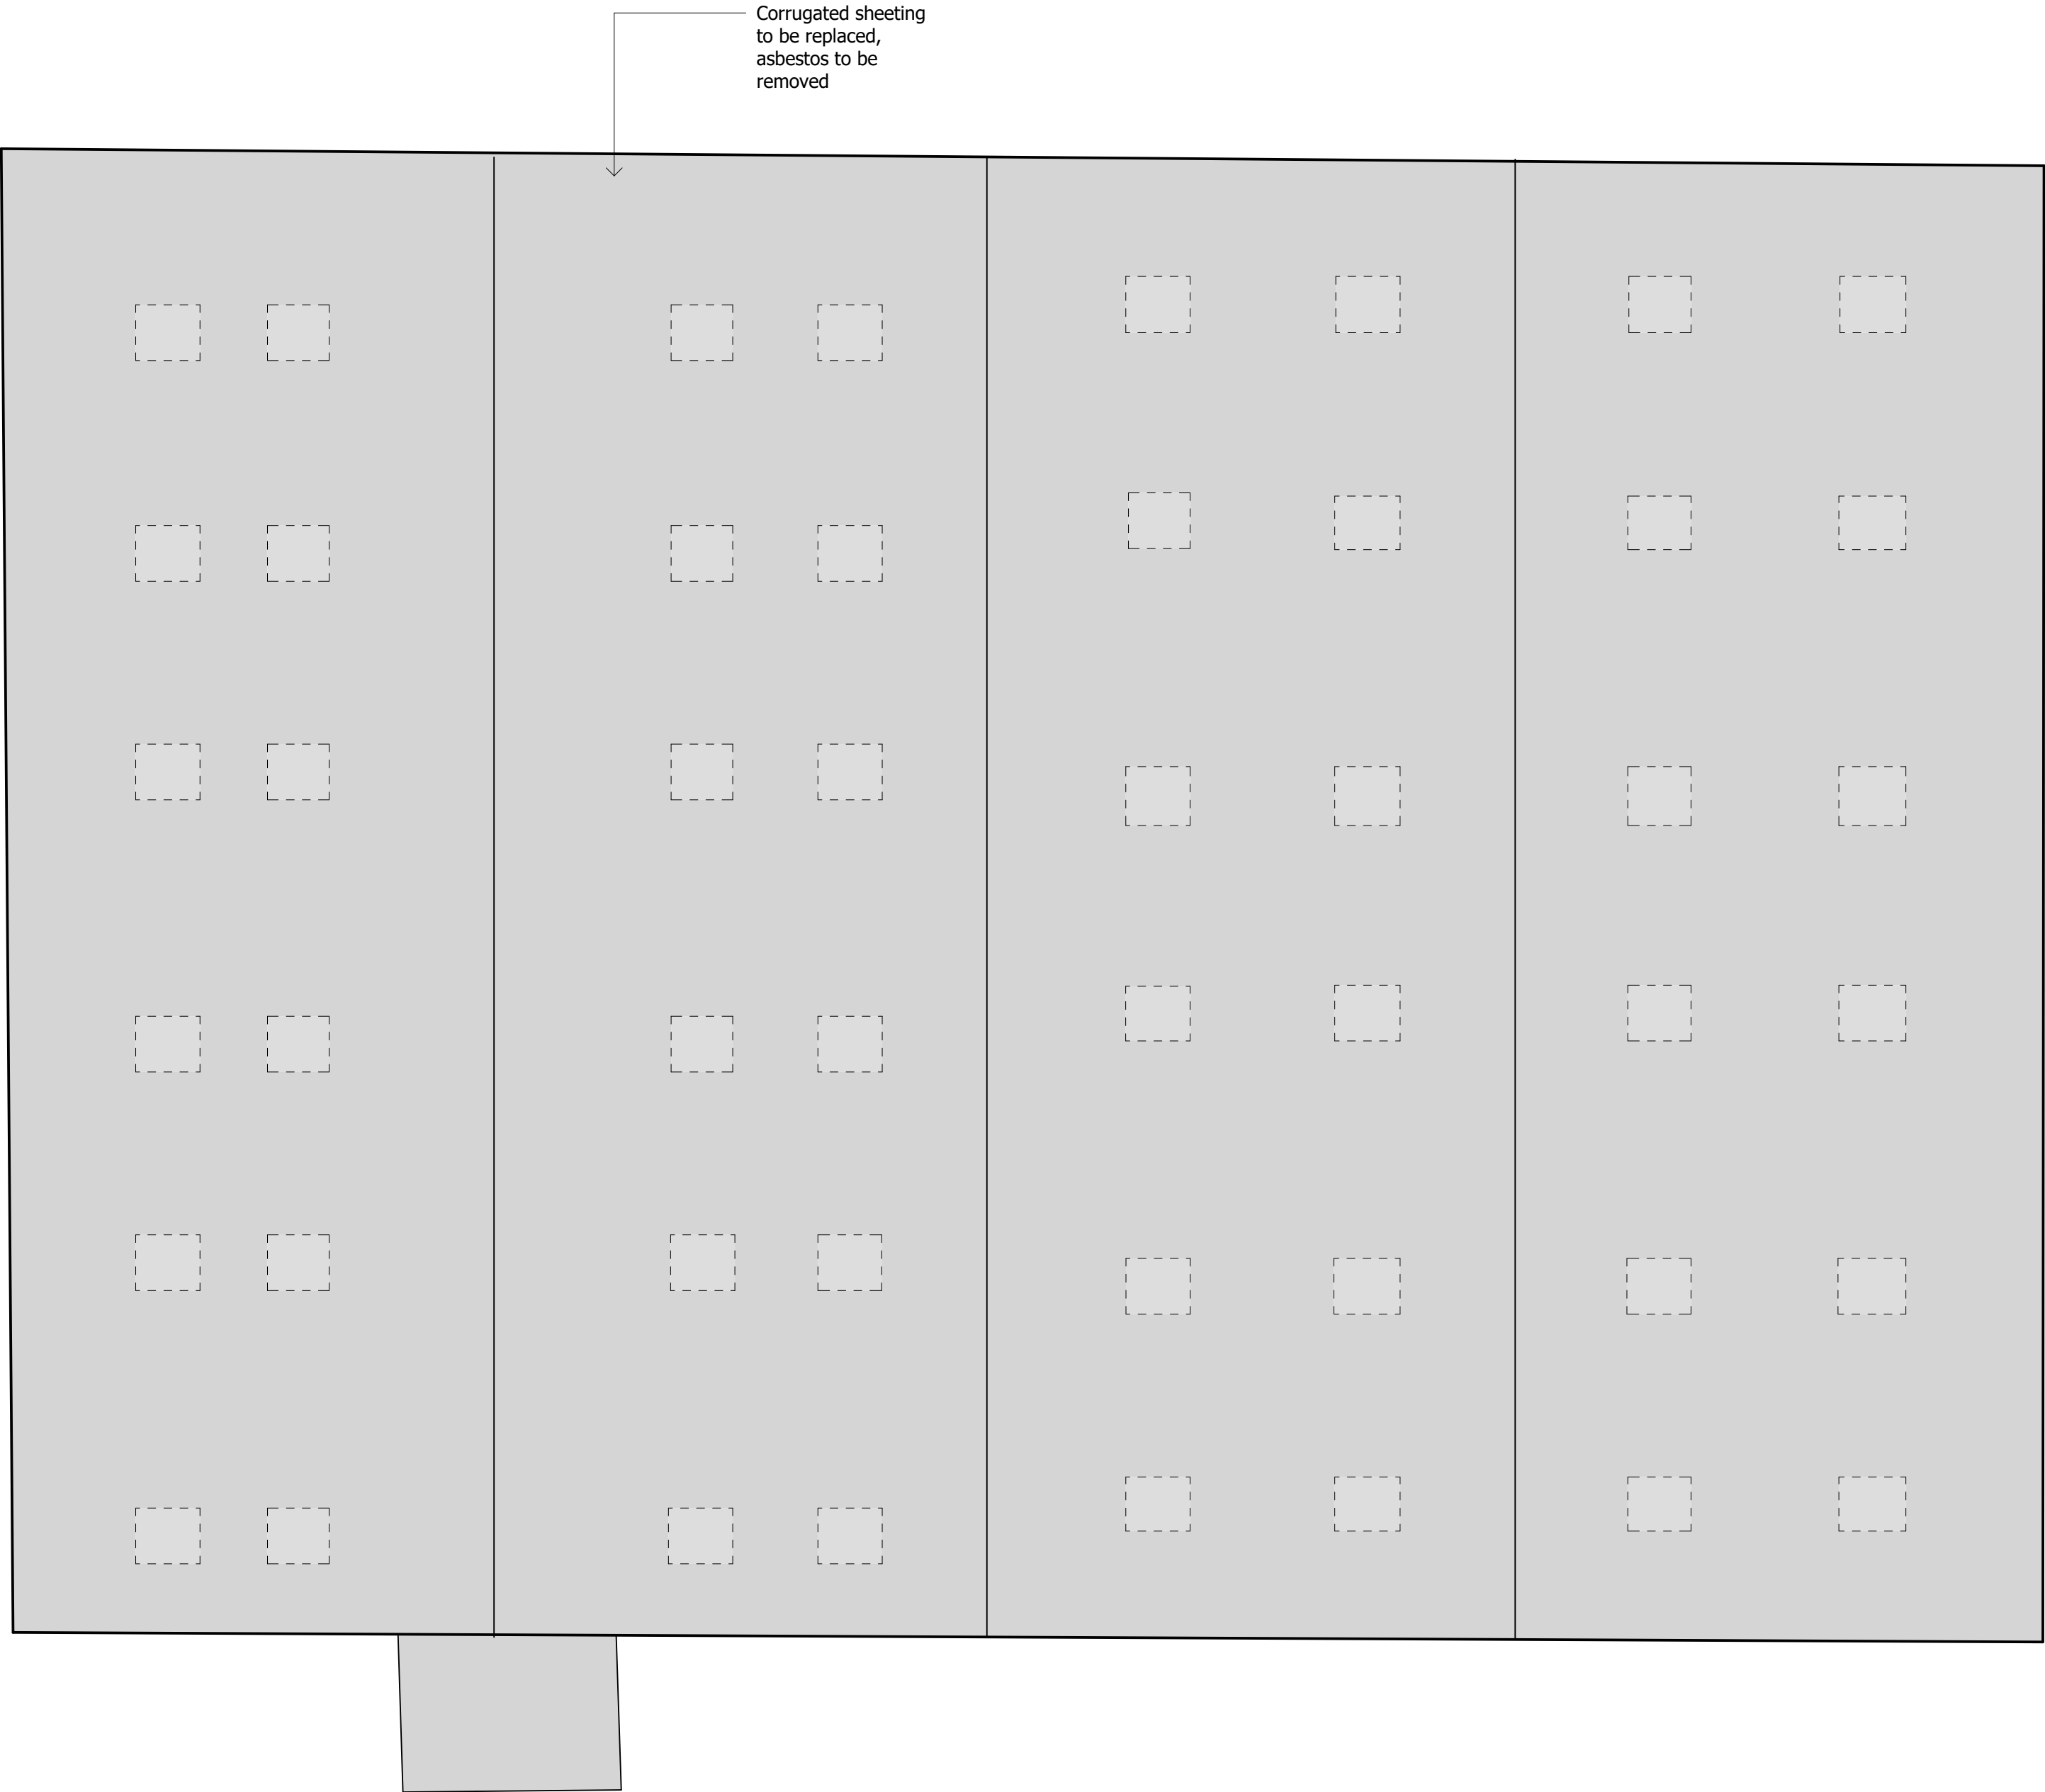

Proposed Roof Plan
1 : 100

GEA: 1055m²

Status	PLANNING		
Project Number	2501587.7		
Project	8 Wood Lane Norton-Juxta-Twycross		
Drawing Title	Proposed Floor Plan		
Drawn by	SL	Dwg No	A-P11-002
Check by	CW	Scale	1 : 100 @ A1
Revision		Date	07.07.25

 

VISUAL SCALE 1:100 @ A1