



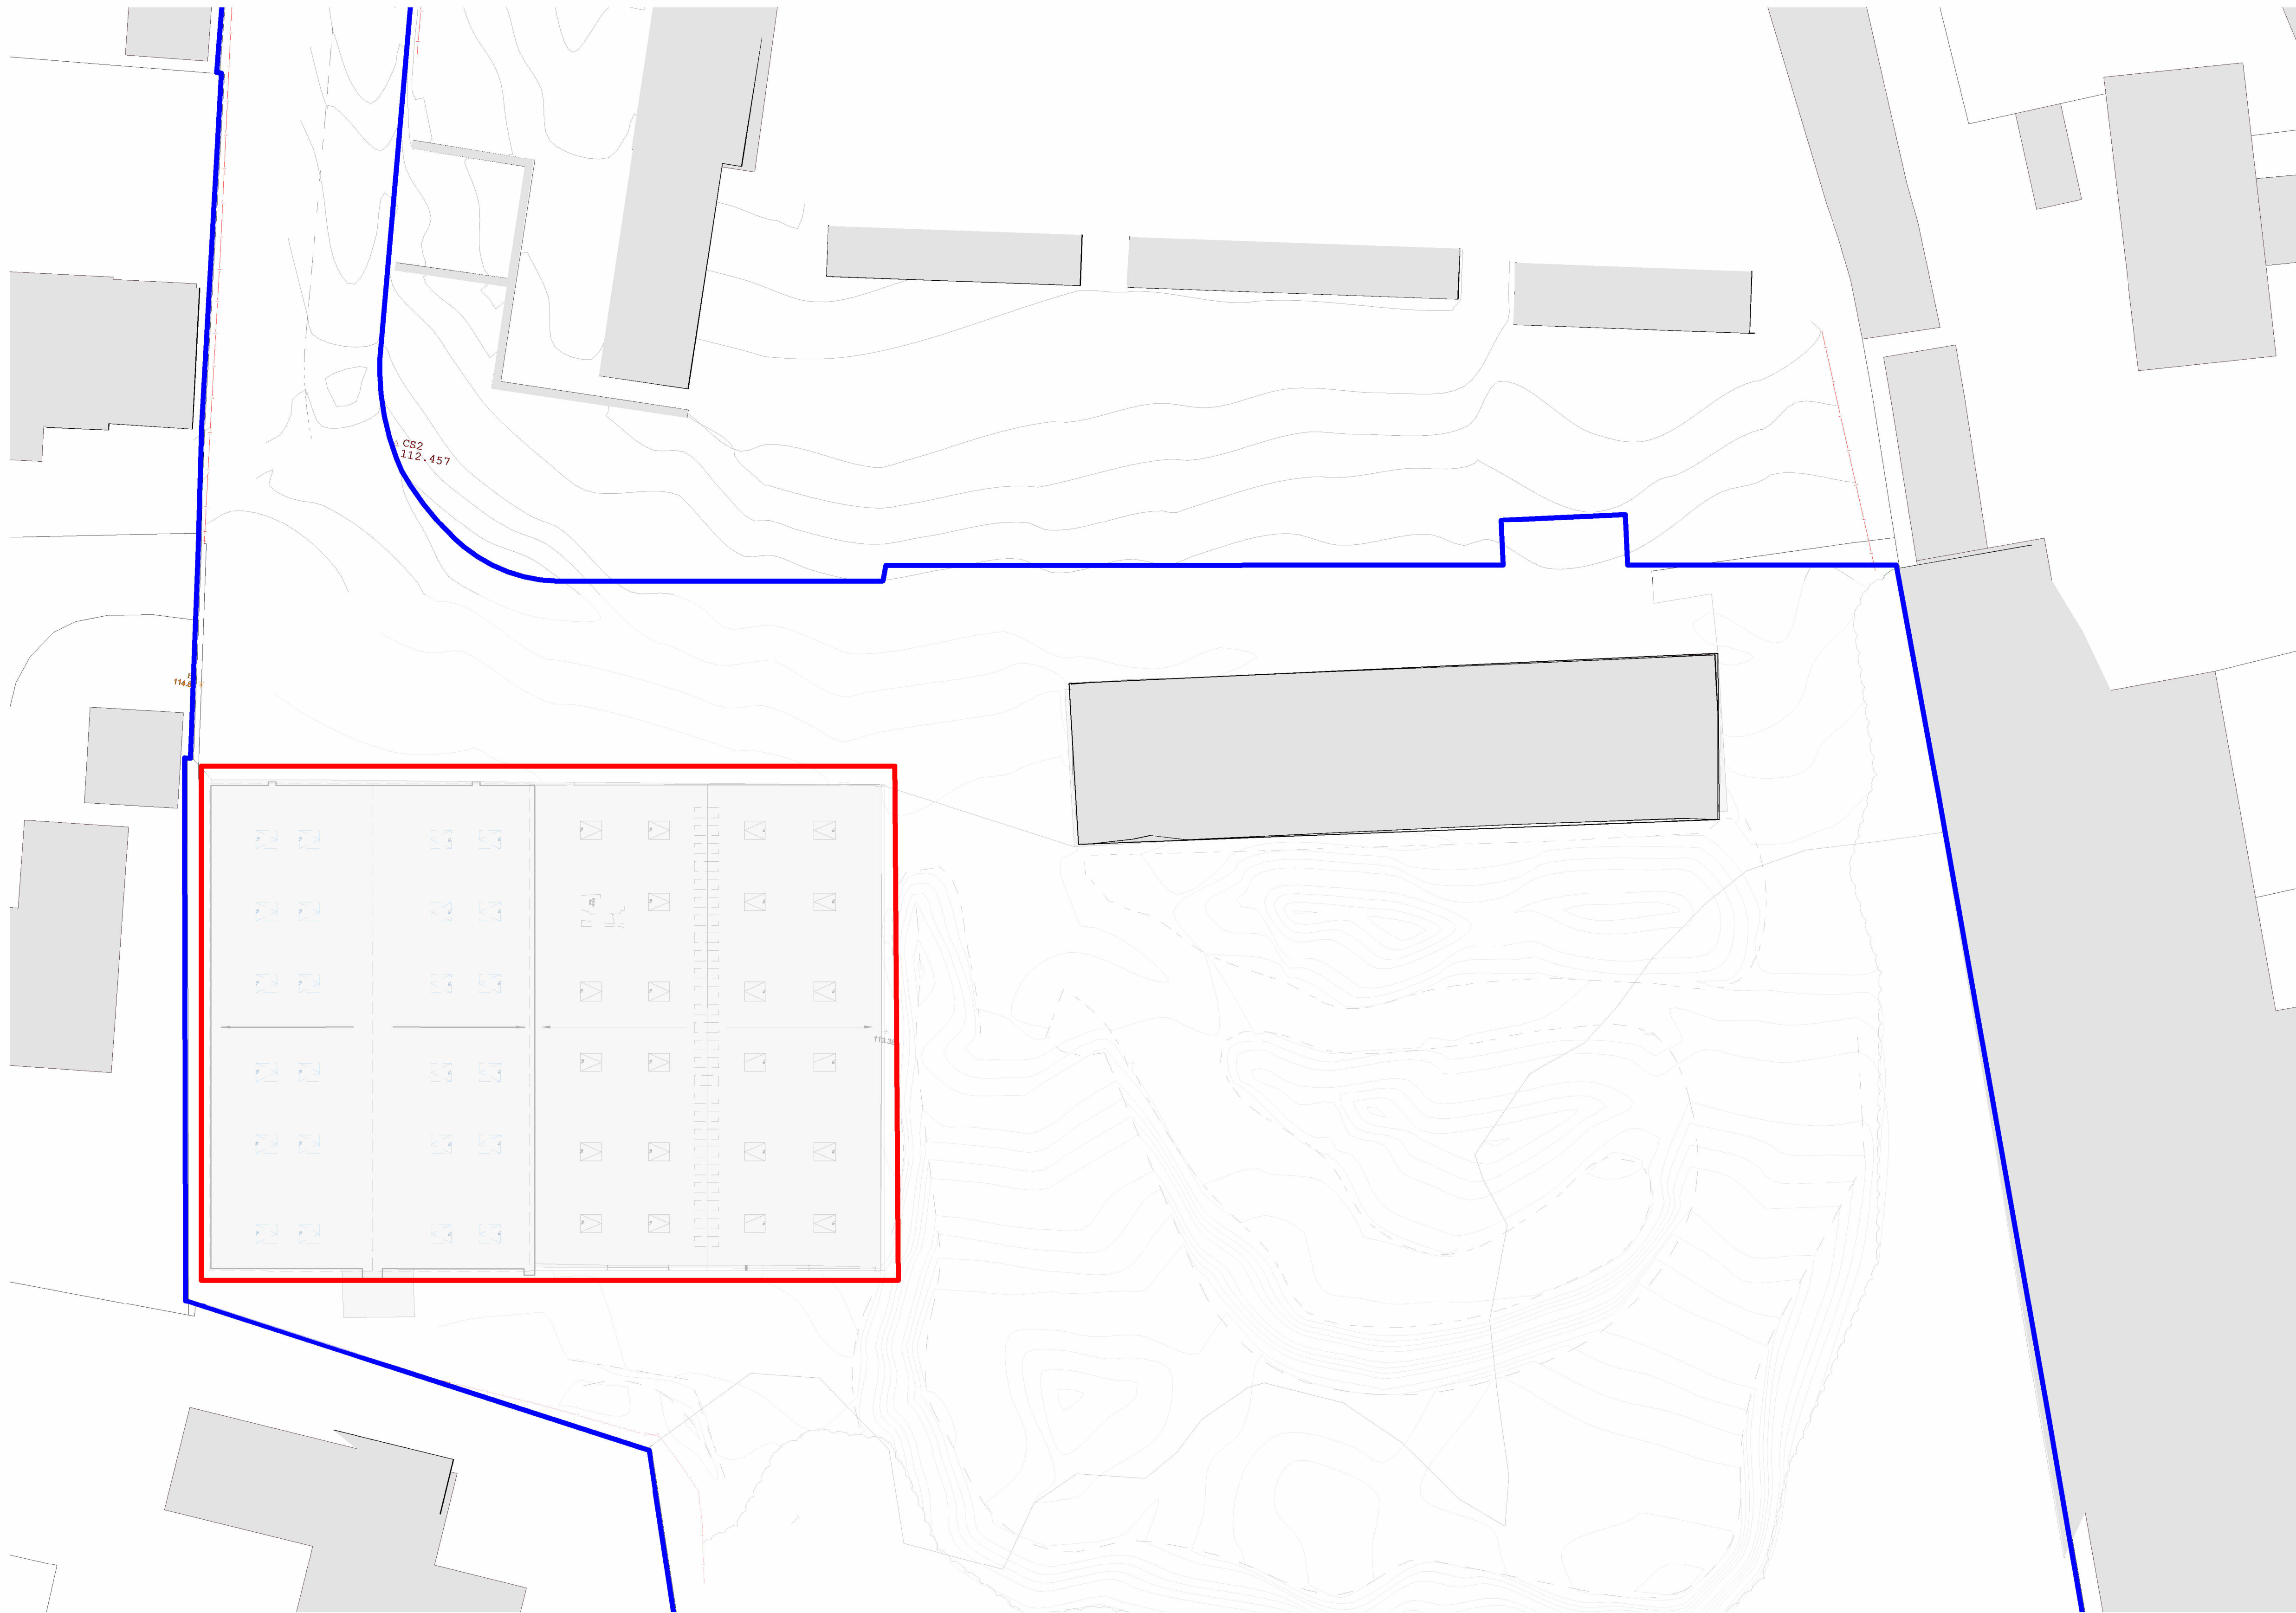

Proposed Site Plan
1 : 200

GEA: 1055m²
Red Line Boundary: 1160²

Status		PLANNING	
Project Number		2501587.7	
Project		8 Wood Lane Norton-Juxta-Twycross	
Drawing Title		Proposed Site Plan	
Drawn by	SL	Dwg No	A-P10-001
Check by	CW	Scale	1 : 200 @ A1
Revision		Date	07.07.25

 

VISUAL SCALE 1:200 @ A1

\\hps-file-cs1\Meridian\Shared\MARRONS DESIGN\BRISTOL\2501587.7 - 8 Wood Lane, Norton-Juxta-Twycross\A4 - Drawings & Register\Architecture\Feasibility - Planning\Revit\Views Model\8 Wood Lane - S06.rvt