


FRONT ELEVATION
0 1 2 3 4 5


REAR ELEVATION

SIDE ELEVATION


SIDE ELEVATION

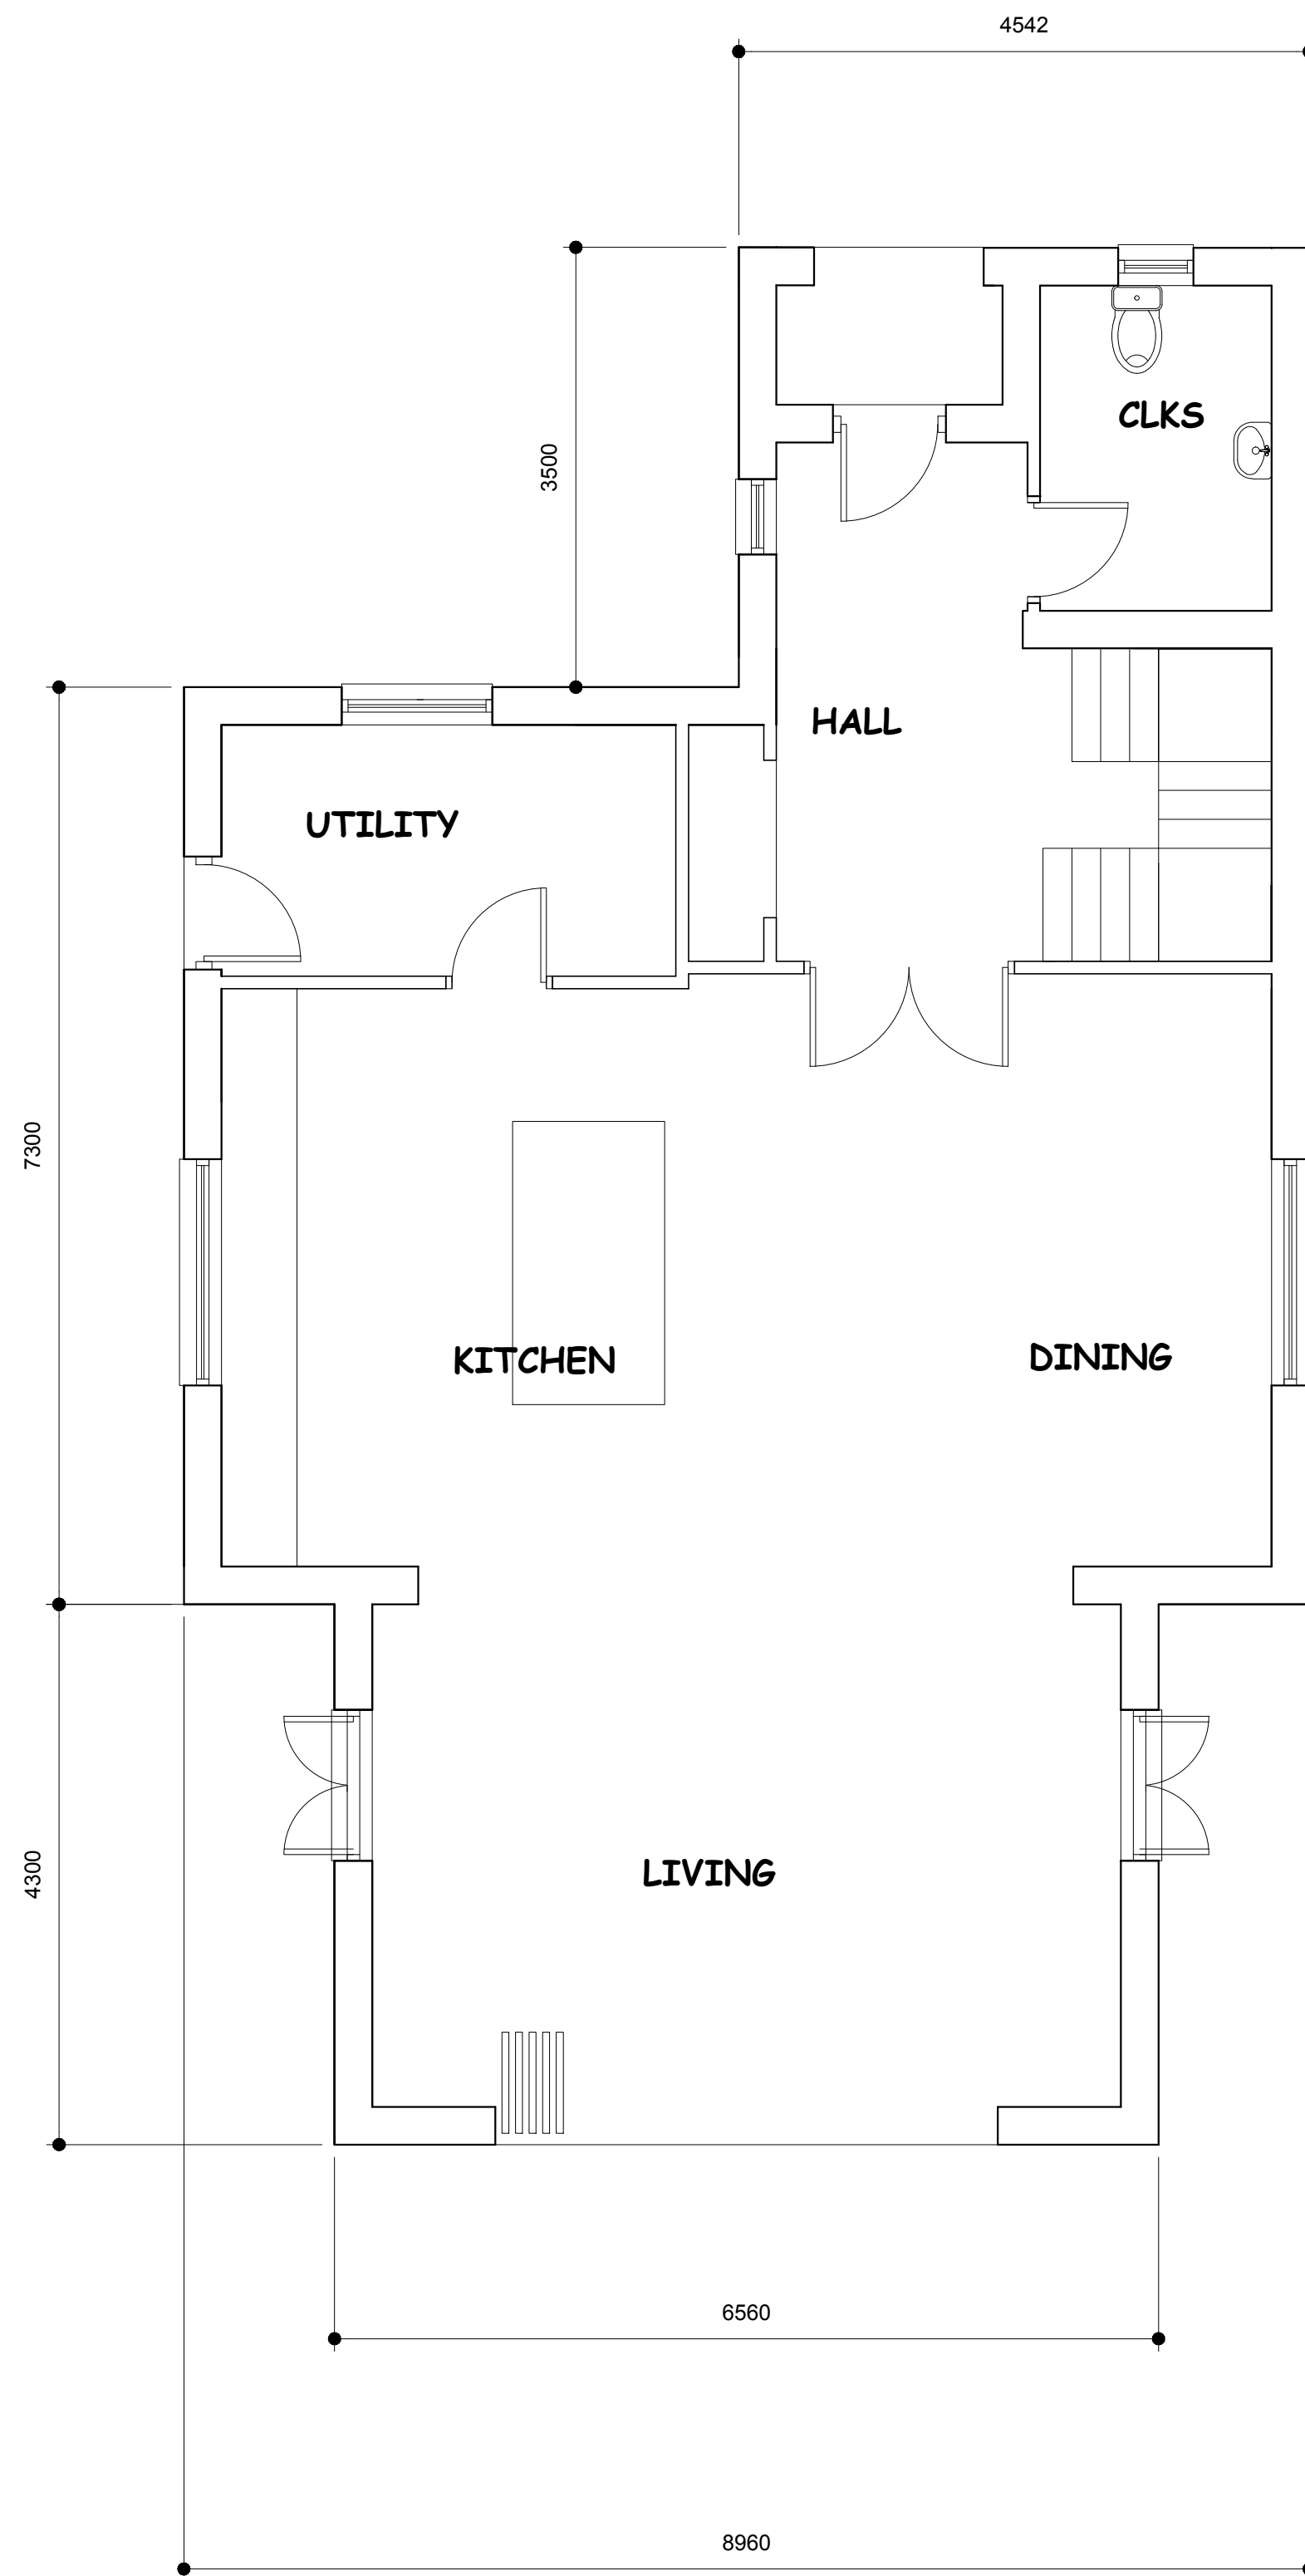

GROUND FLOOR PLAN

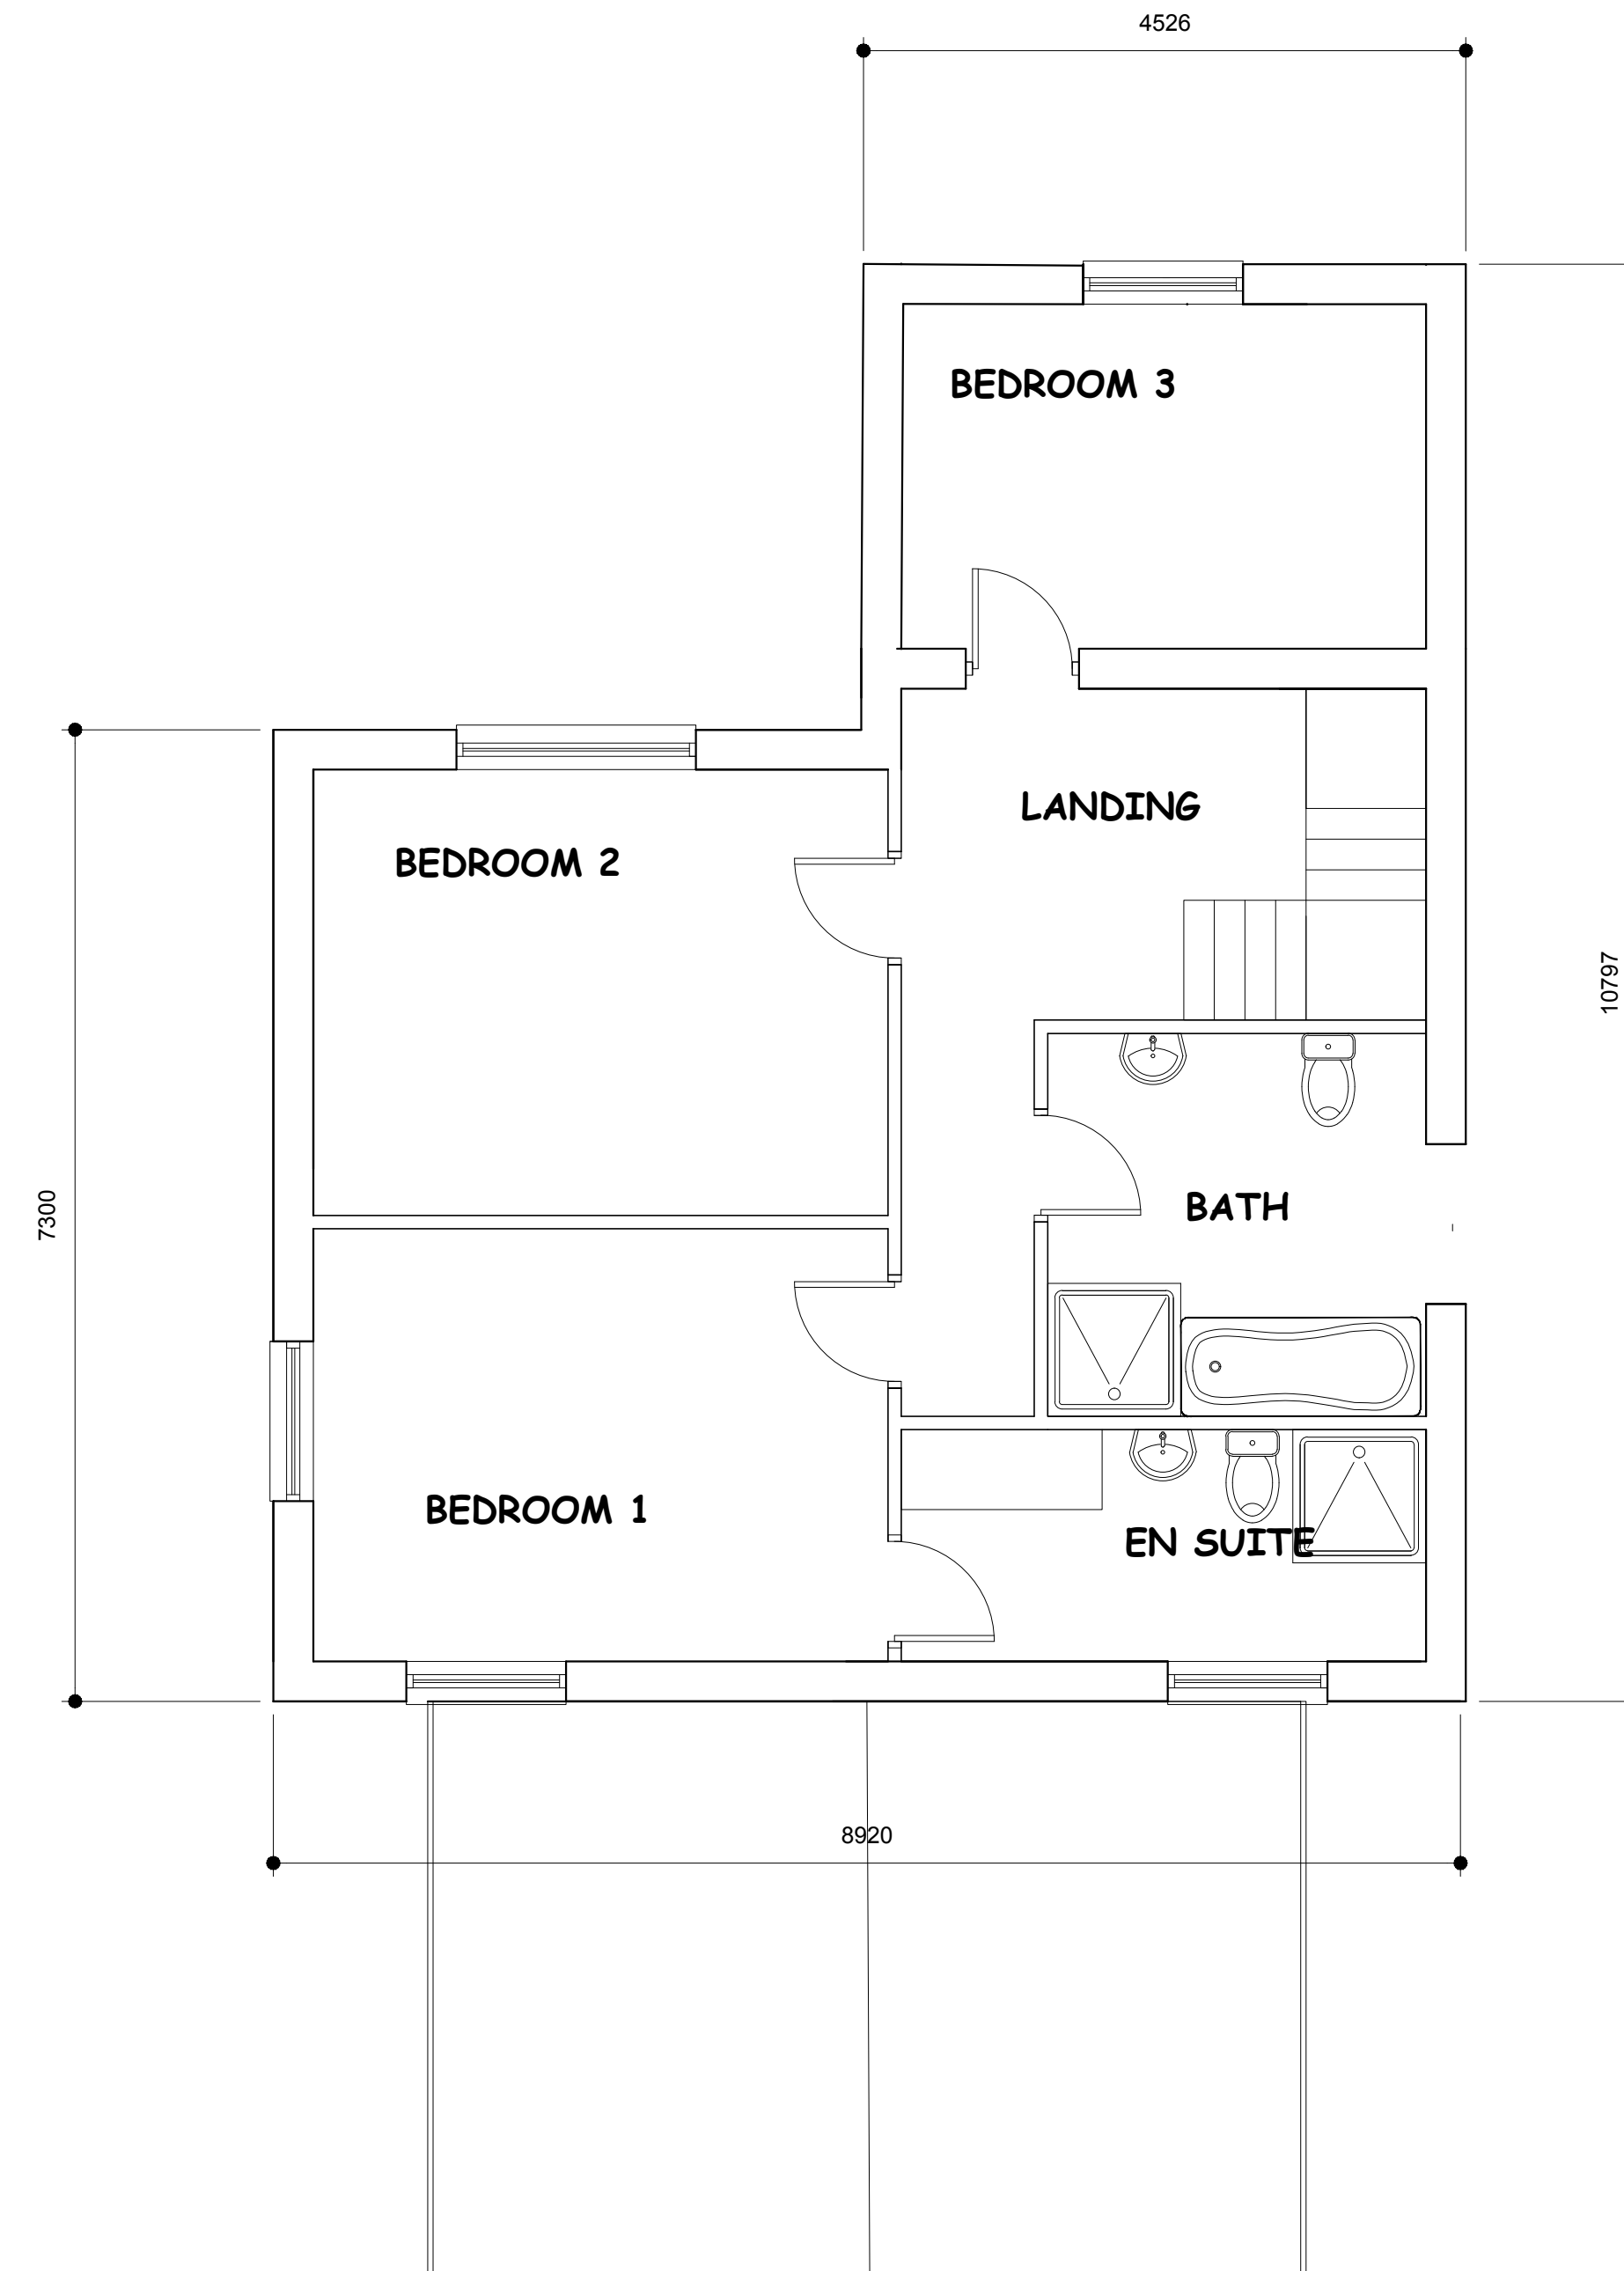

FIRST FLOOR PLAN

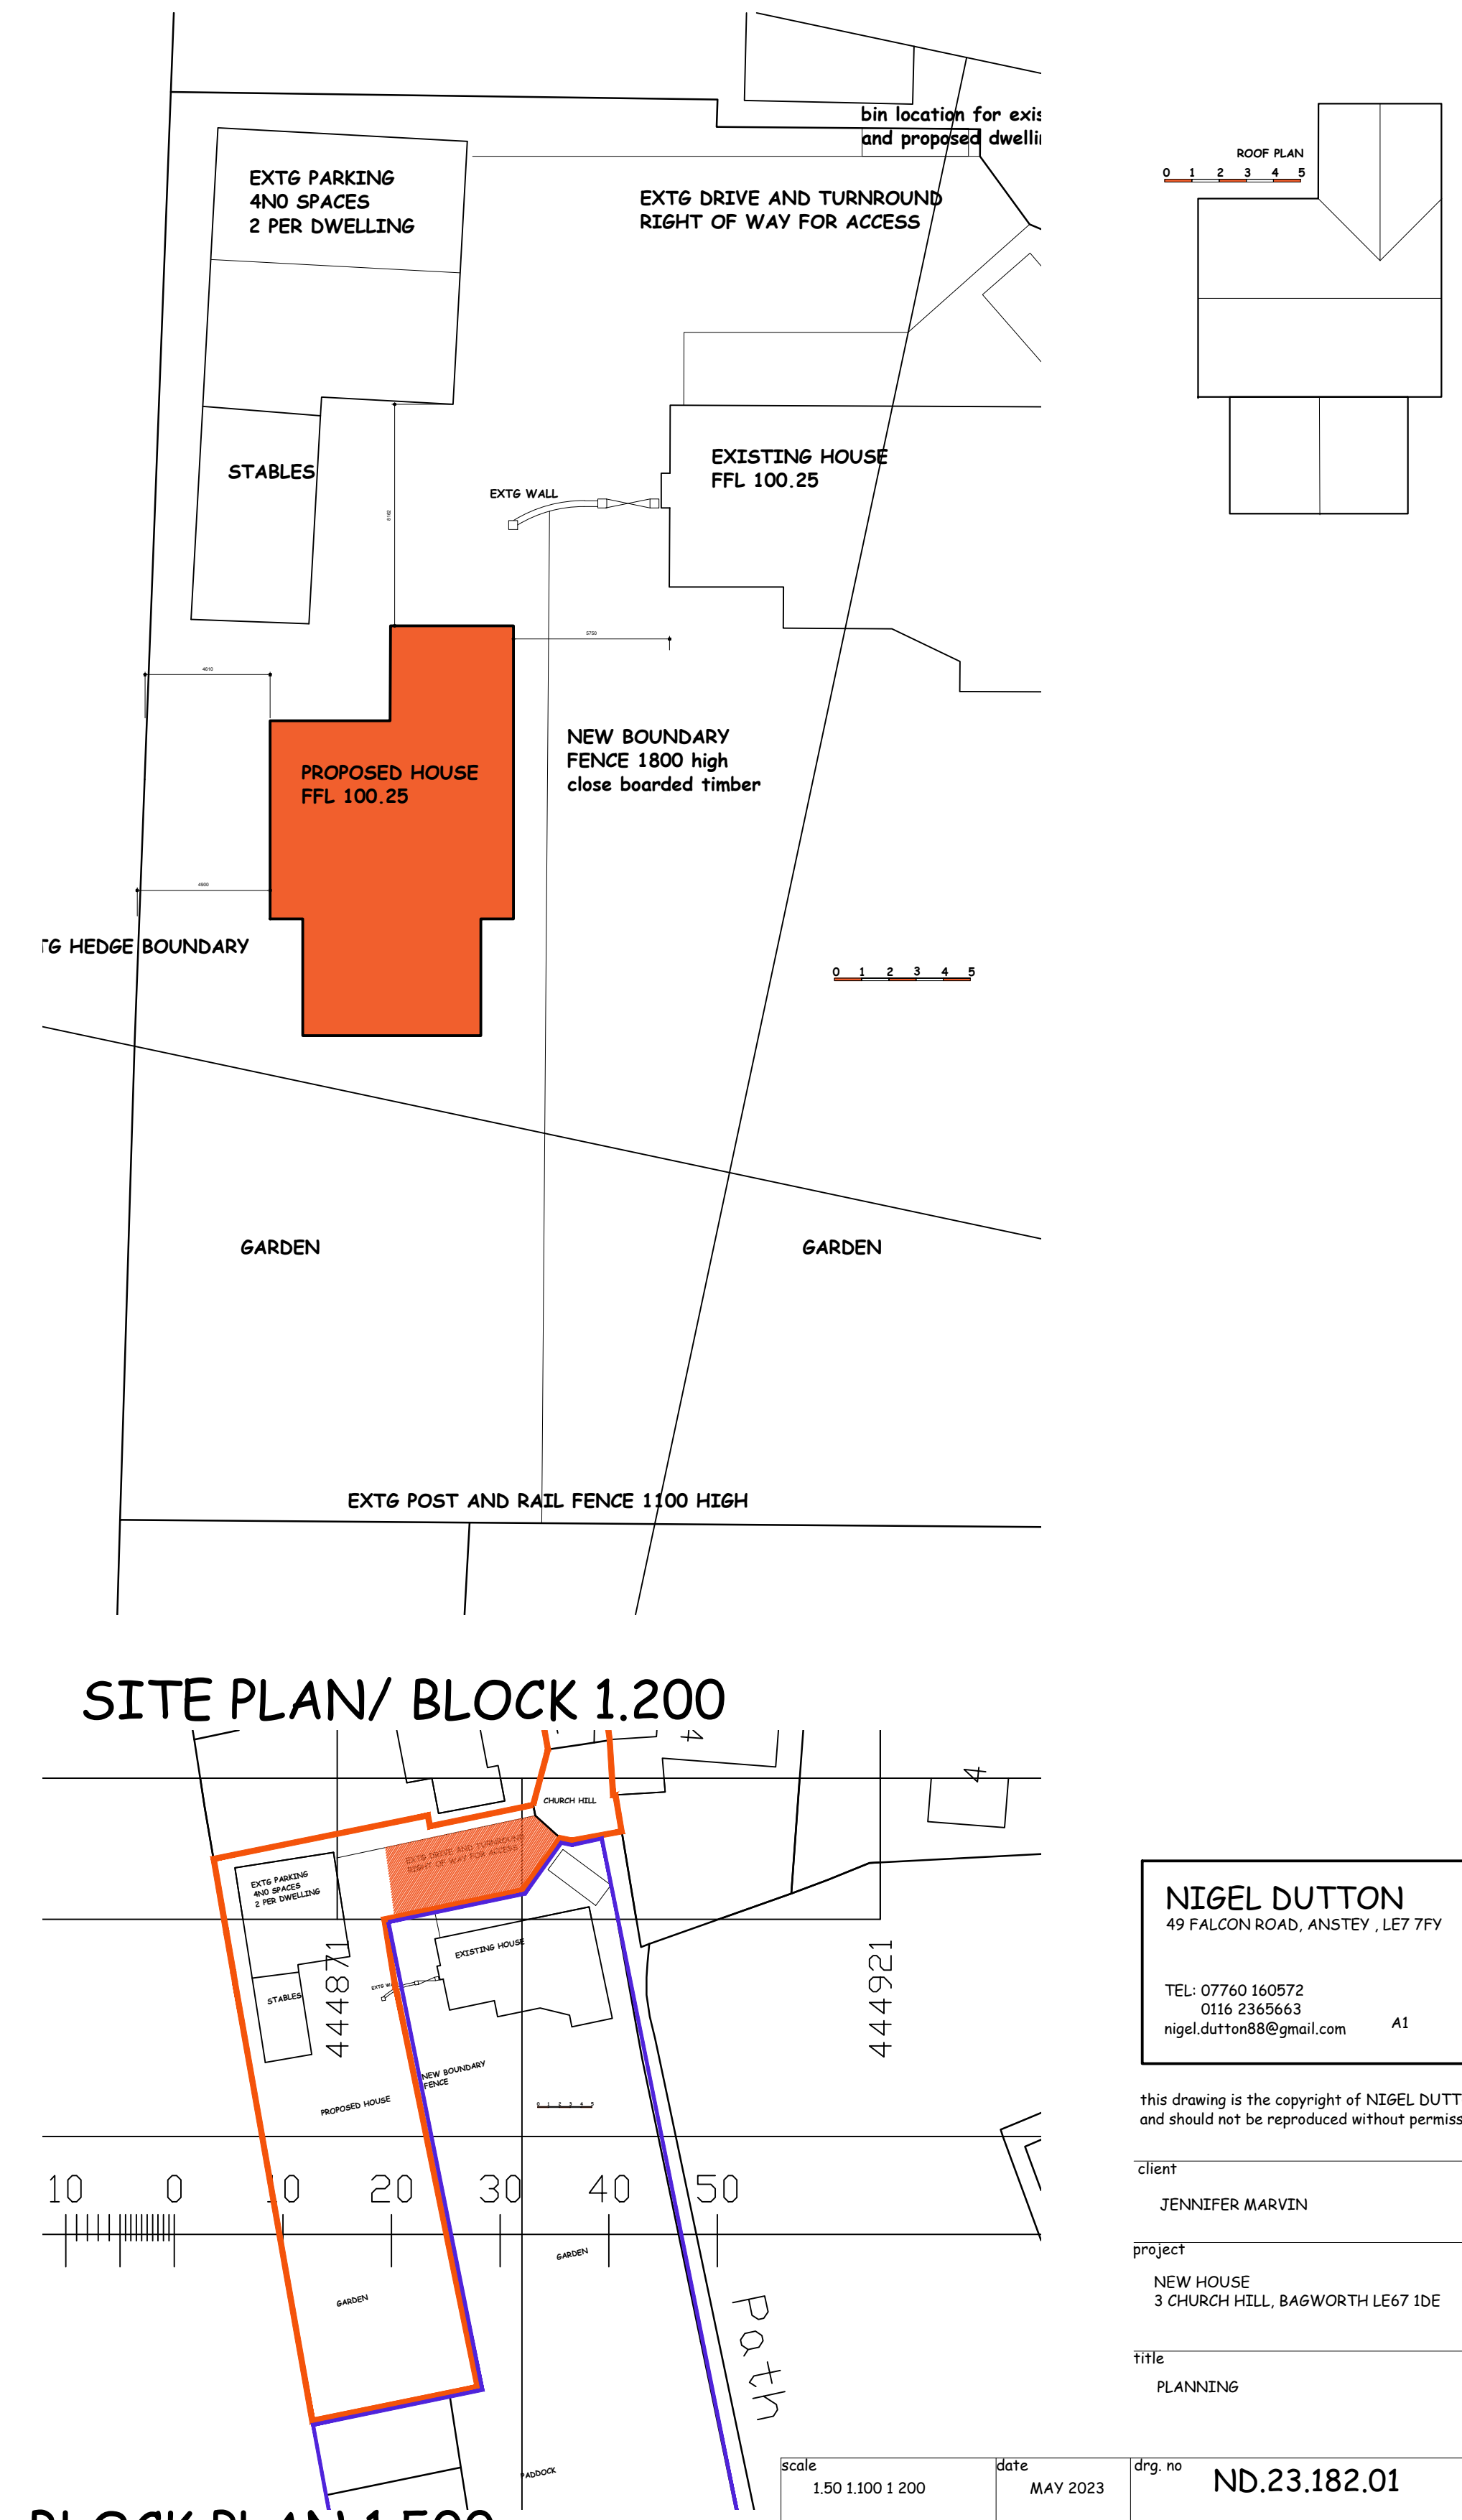

BLOCK PLAN 1.500

NIGEL DUTTON
49 FALCON ROAD, ANSTEY, LE7 7FY
TEL: 07760 160572
0116 2365663
nigel.dutton88@gmail.com A1

this drawing is the copyright of NIGEL DUTTON
and should not be reproduced without permission.

Client
JENNIFER MARVIN

Project
NEW HOUSE
3 CHURCH HILL, BAGWORTH LE17 1DE

Title
PLANNING

Scale 1:50 1:100 1:200	Date MAY 2023	Dwg. no. ND.23.182.01	Rev. A
---------------------------	------------------	--------------------------	-----------