


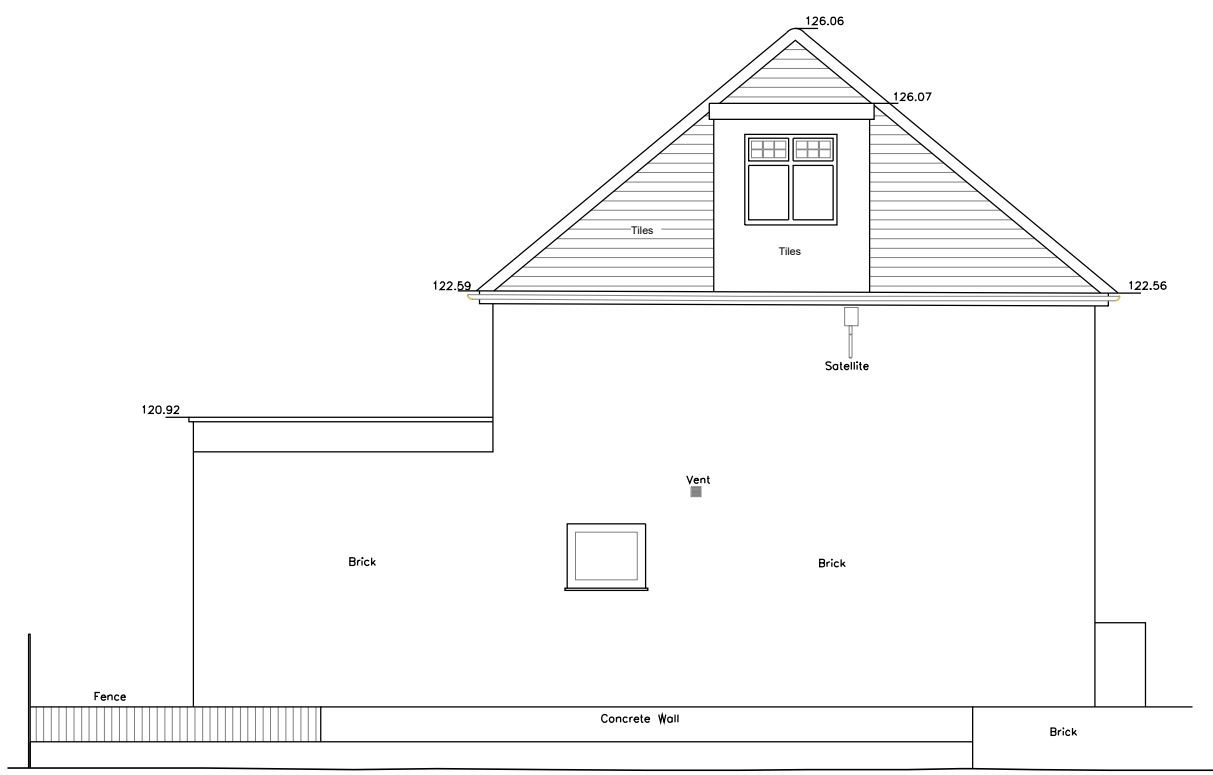


04 EXISTING NORTH ELEVATION
Scale 1:100




05 EXISTING EAST ELEVATION
Scale 1:100




06 EXISTING SOUTH ELEVATION
Scale 1:100

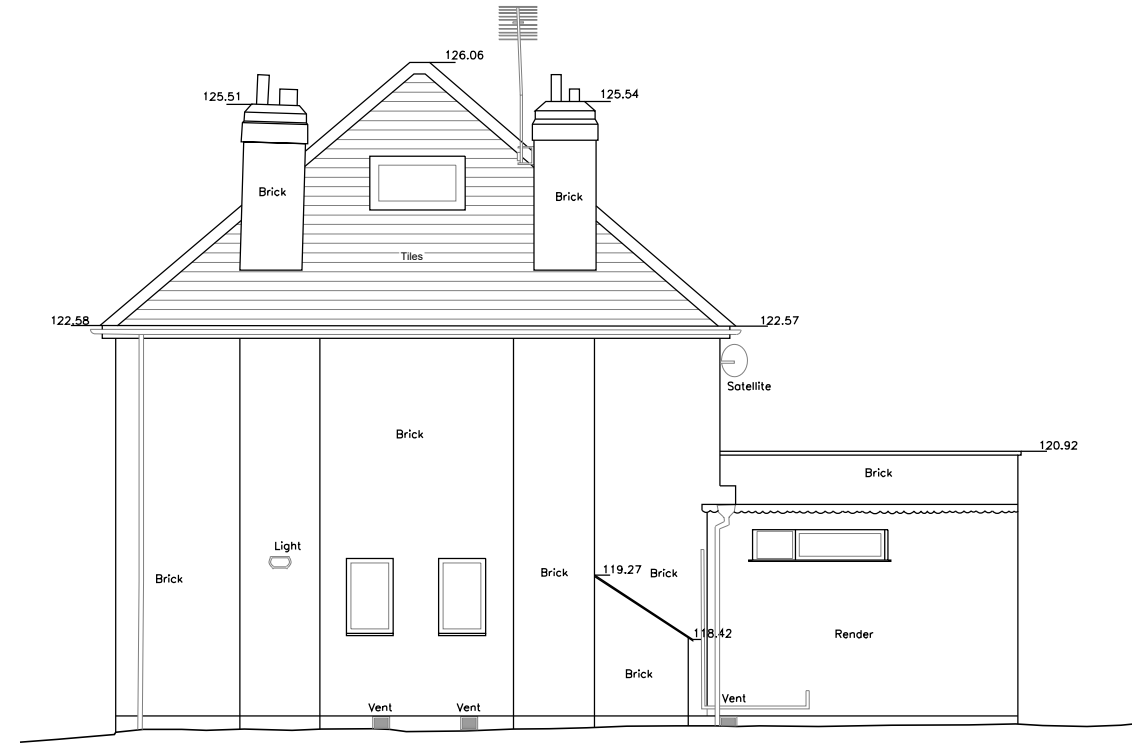


07 EXISTING WEST ELEVATION
Scale 1:100

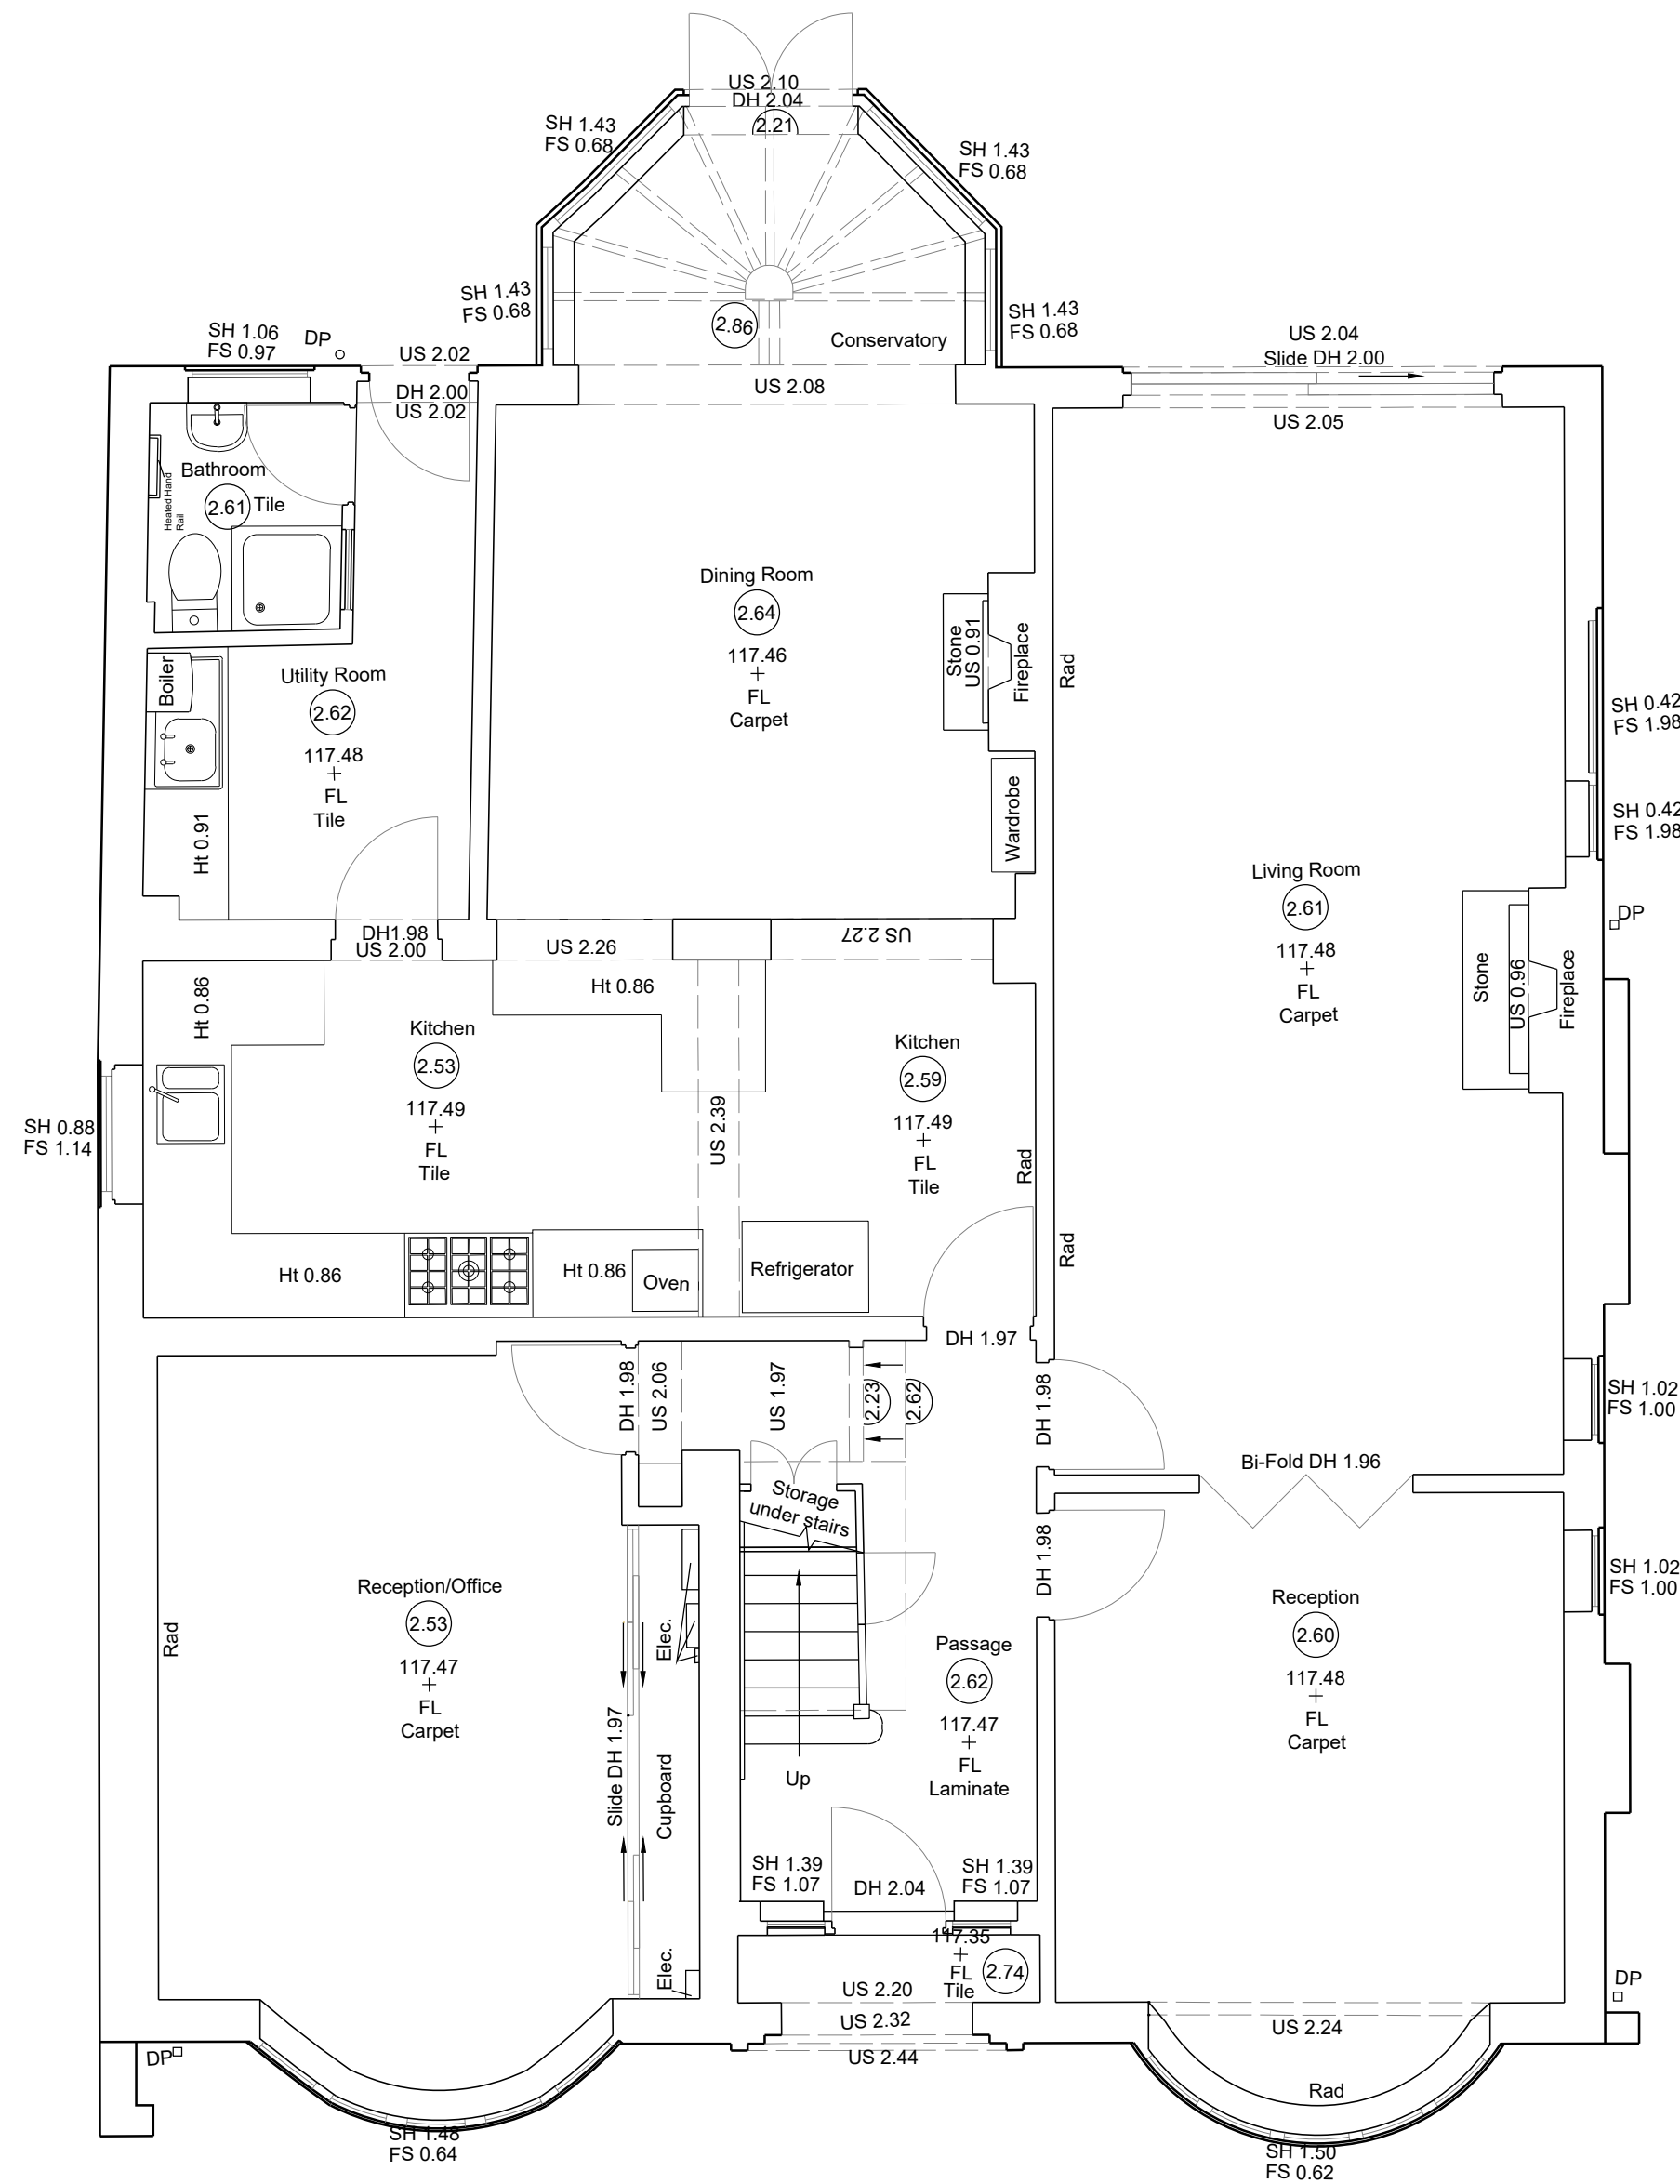

01 PROPOSED GROUND FLOOR PLAN
Scale 1:50

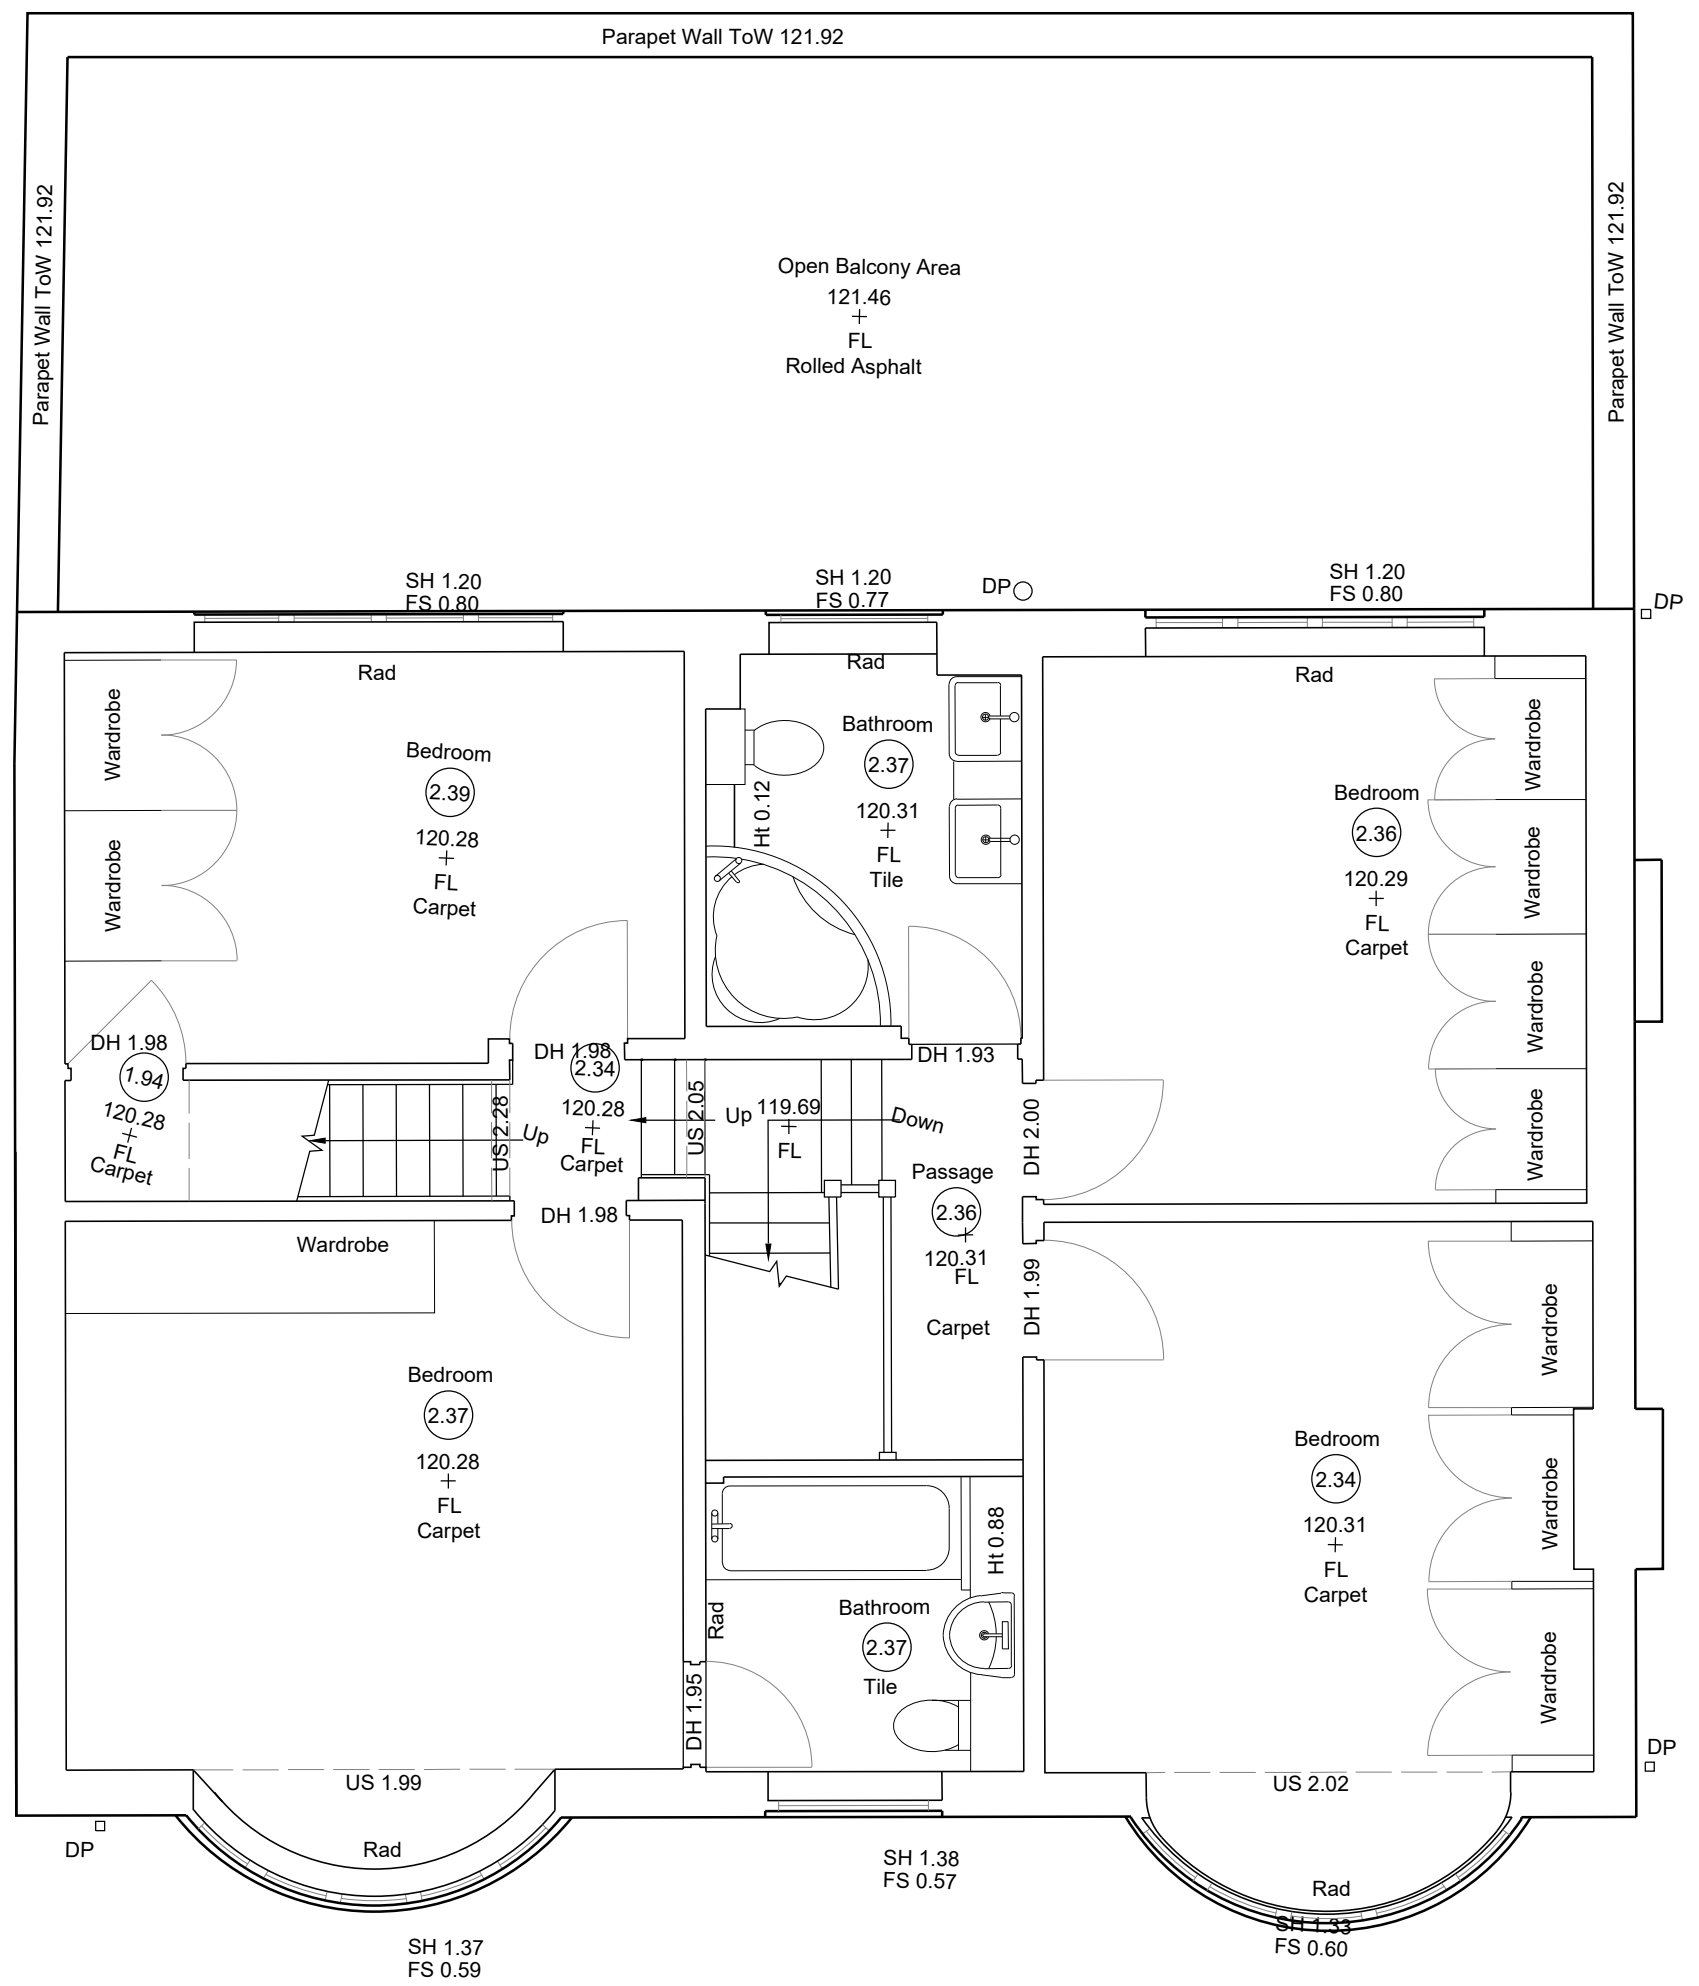

02 PROPOSED FIRST FLOOR PLAN
Scale 1:50

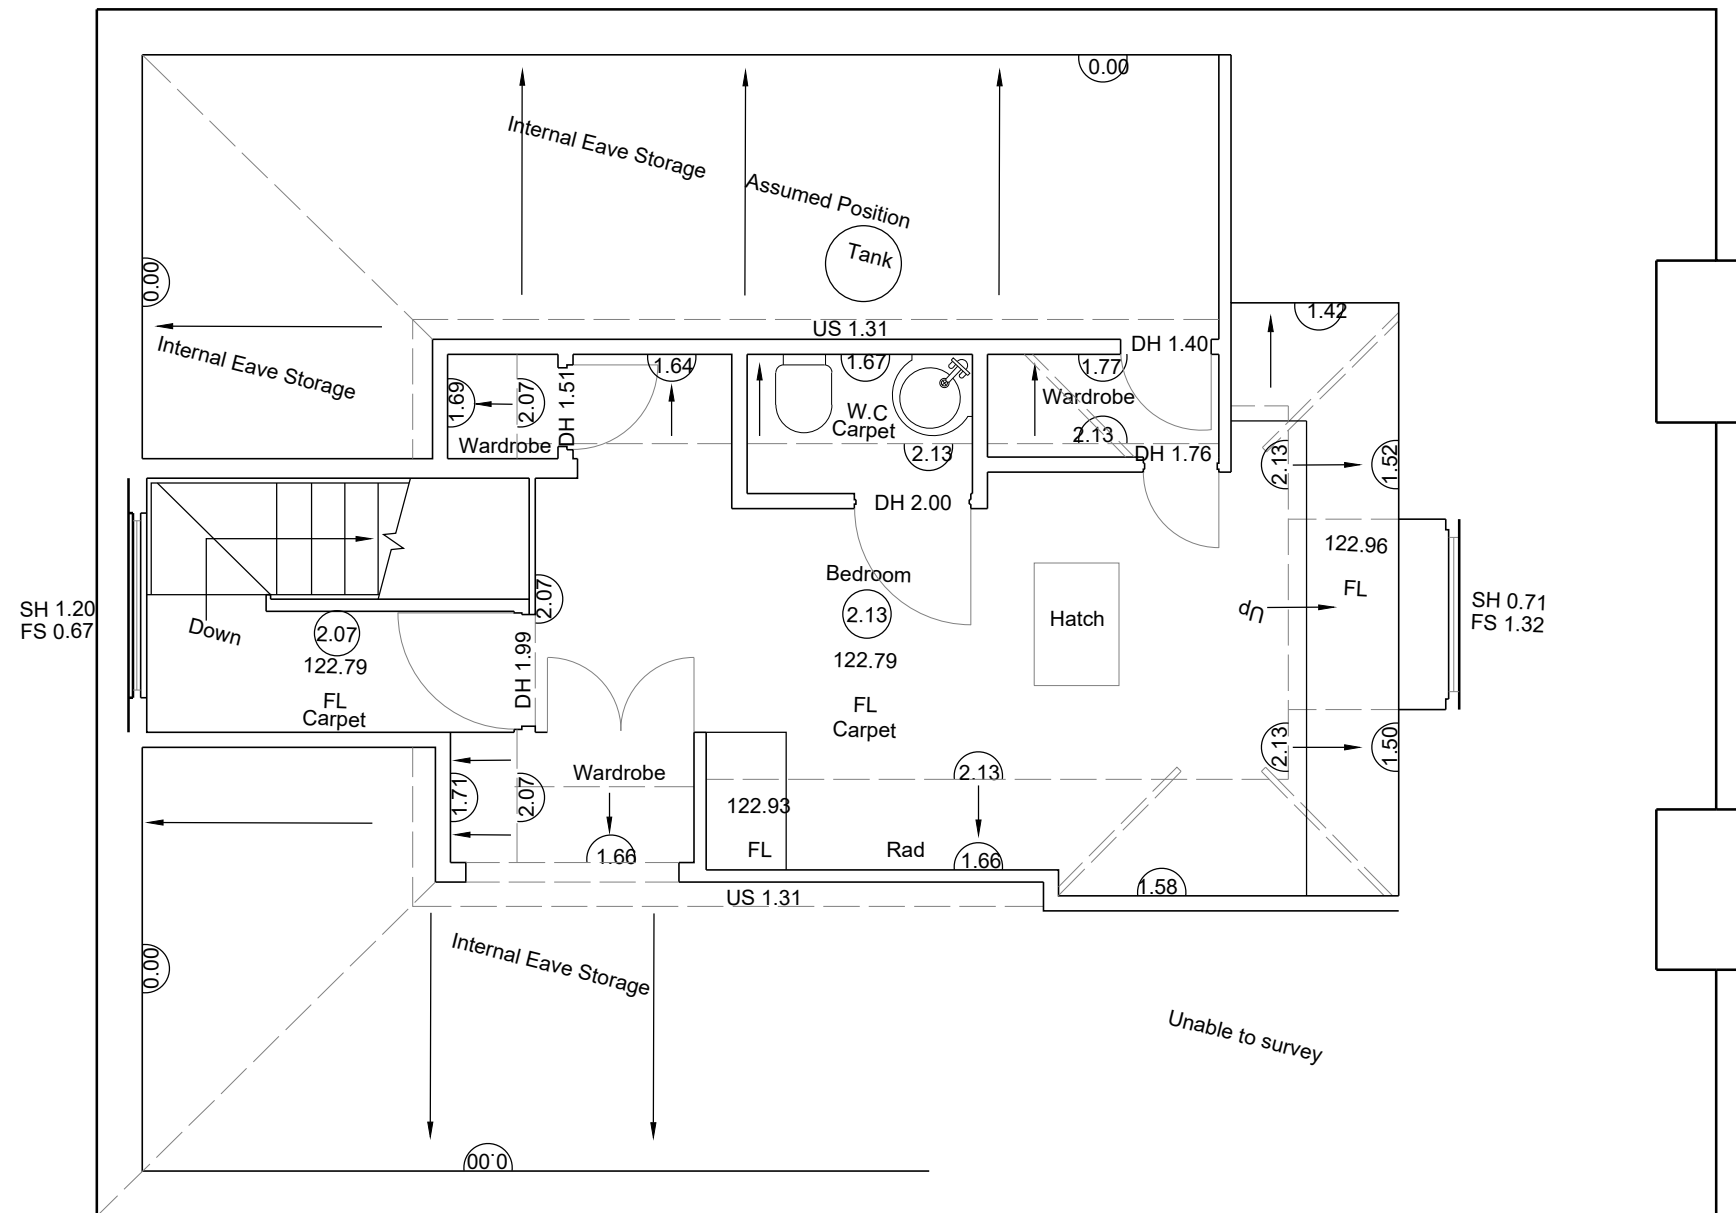

03 PROPOSED SECOND FLOOR PLAN
Scale 1:50



Regent House, 7 Upper King Street
Leicester, LE1 6XB
t:0116 251 0606 | w:ds-a.co.uk | e:info@ds-a.co.uk

Project Details:

24 Station Road
Desford
Leicester
LE9 9FN

Drawing Name:

Existing Floor Plans and Elevations

Drawing Stage: LANNING

Drawn: HG Check: TJR Date: 10/06/2025 Scale: 1:50, 1:100 @ A1

Drawing Number: 25021 DSA ZZ GF DR A 001 X

PROJECT CODE ORIGIN ZONE LEVEL TYPE ROLE NUMBER REVISION

