


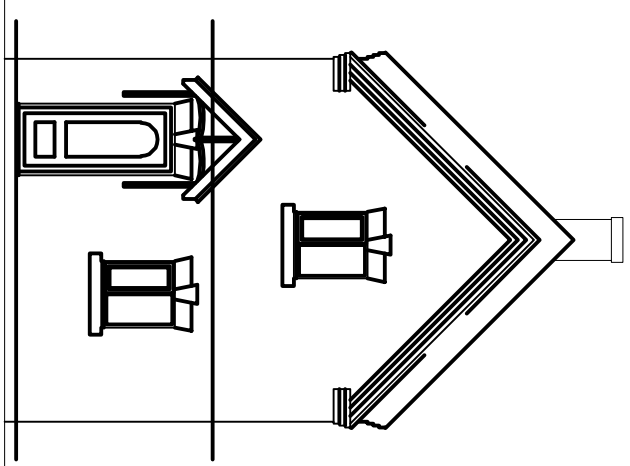


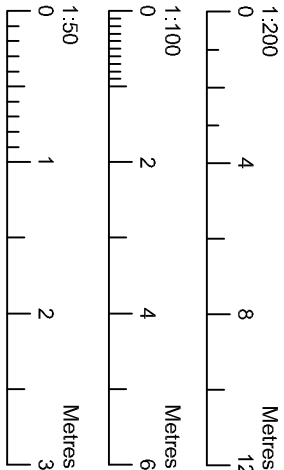


Existing Front Elevation
Scale 1:100

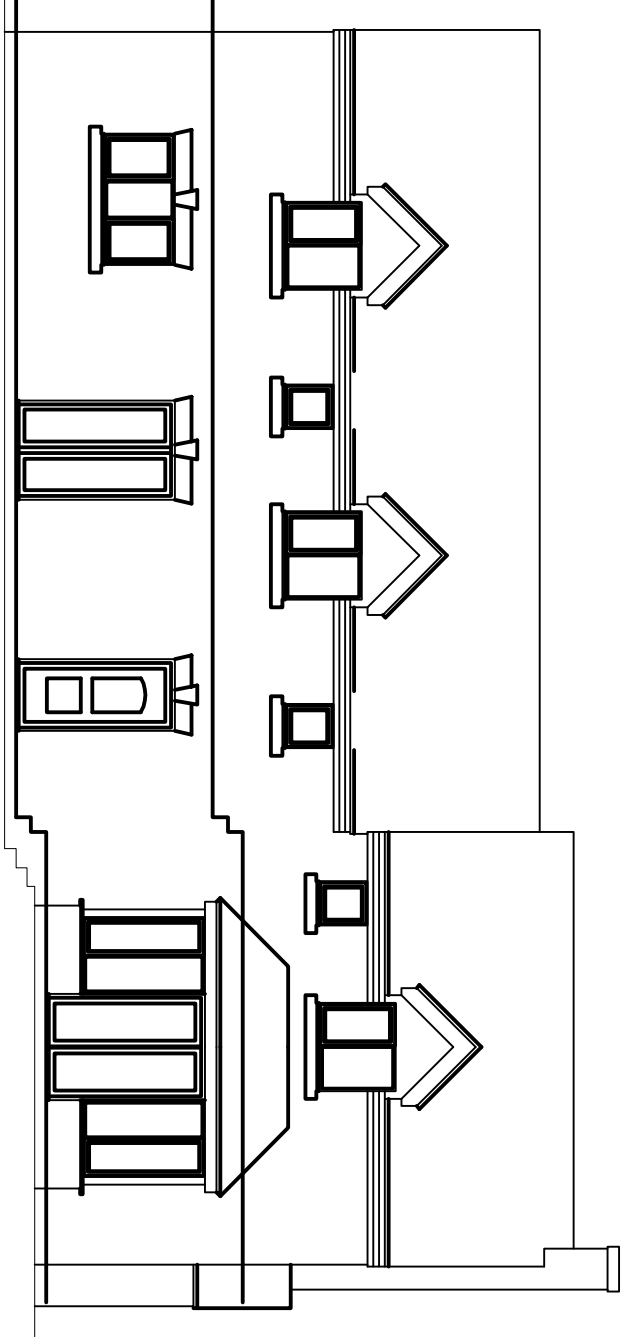


Existing Side Elevation
Scale 1:100

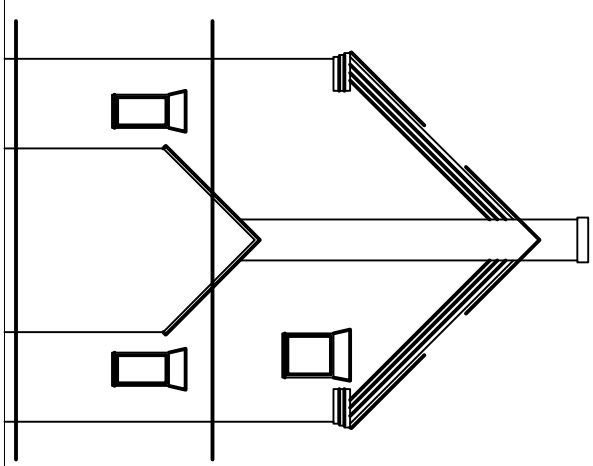

Existing Rear Elevation
Scale 1:100

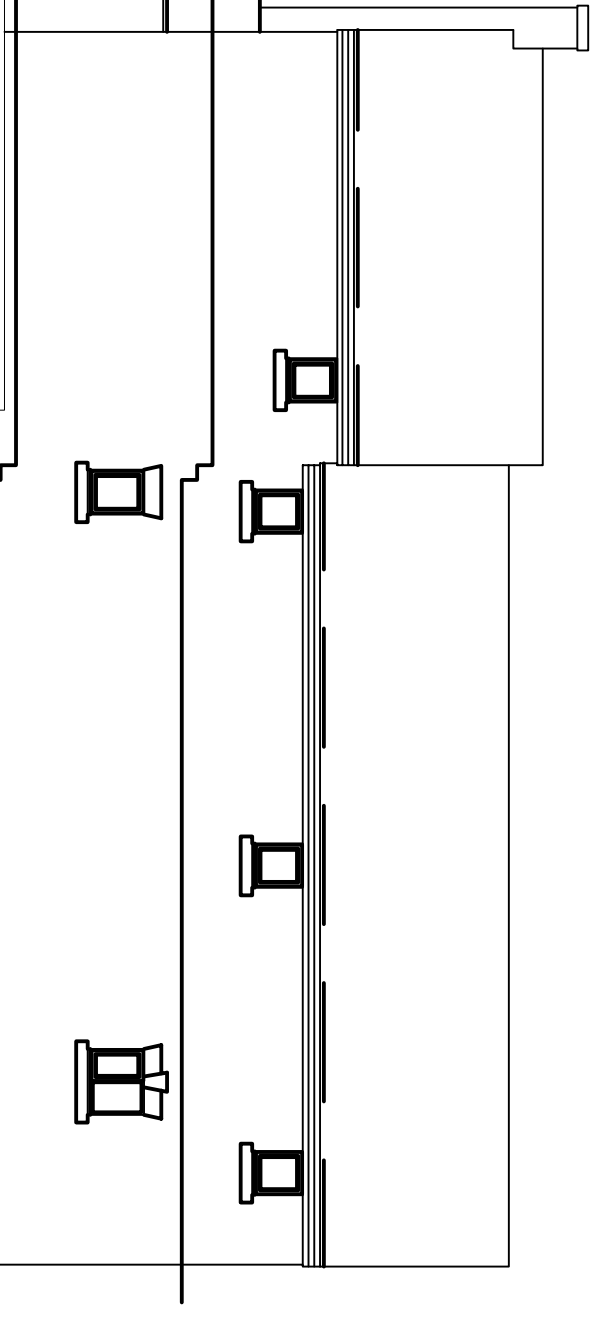


Existing Side Elevation
Scale 1:100

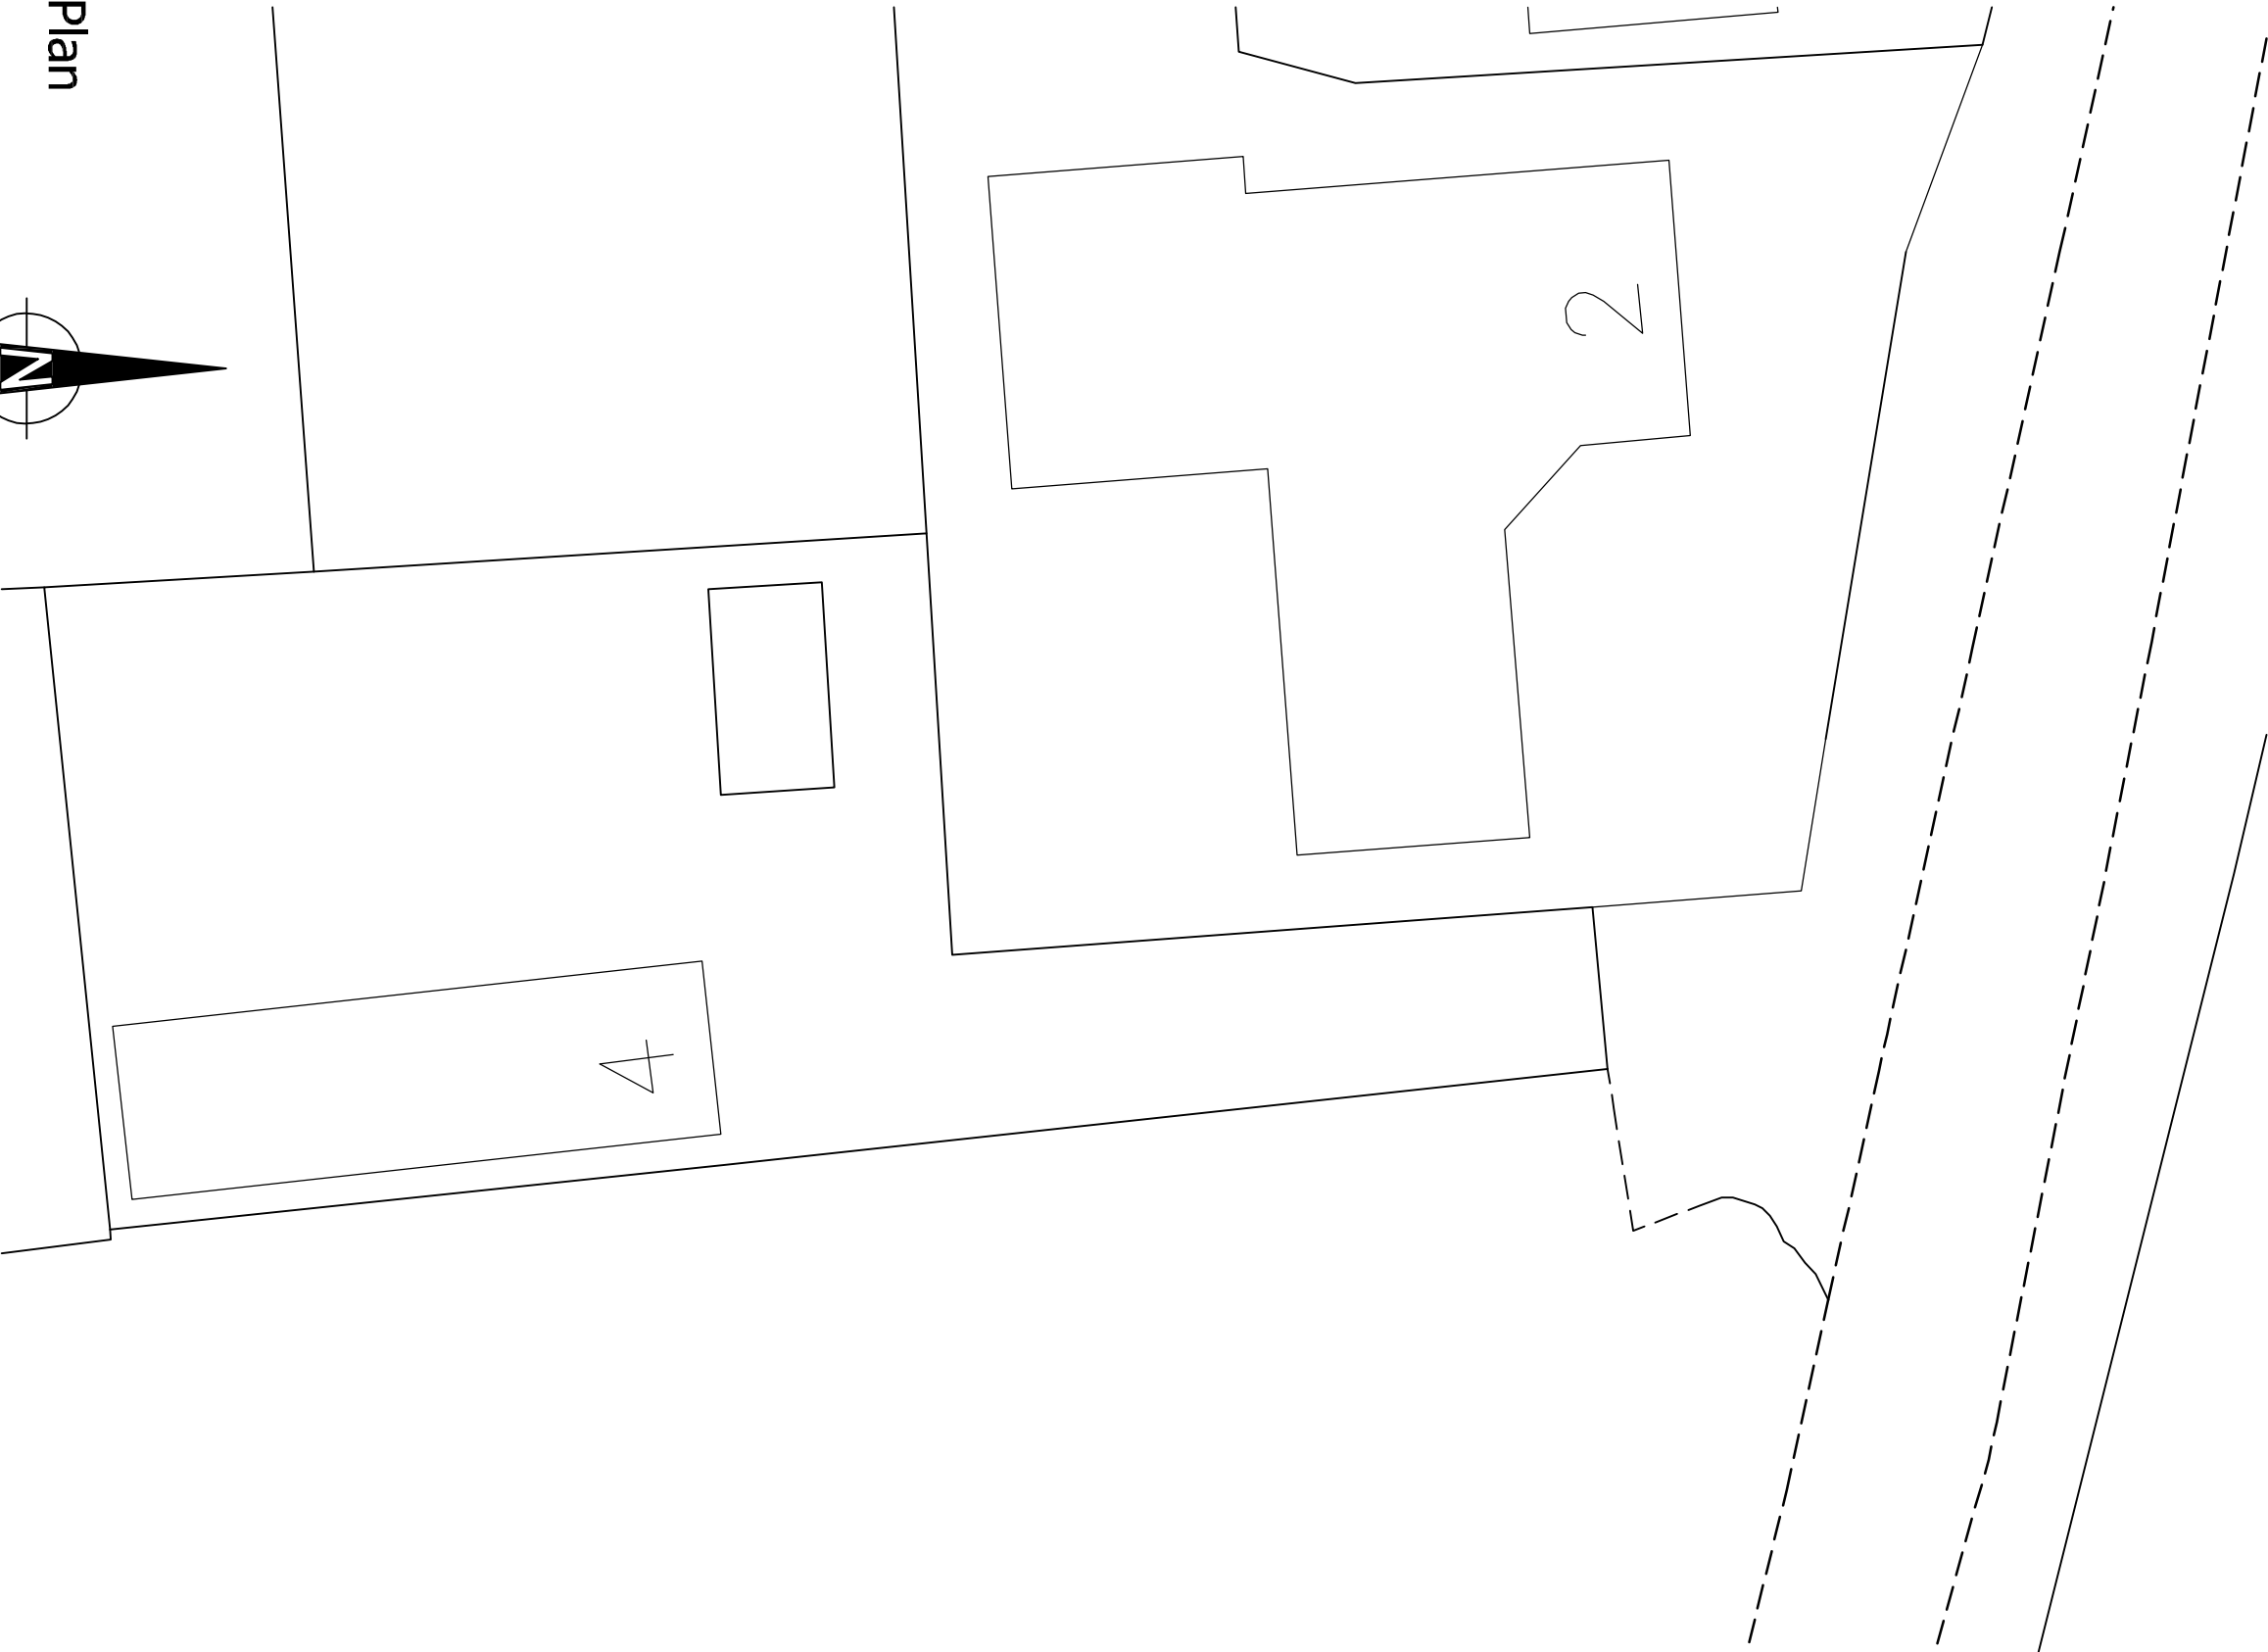


Existing Site Plan
Scale 1:200

Based on OS Data
© Crown Copyright
All Rights Reserved
Licence No. AR100022432
Landmark Ref. LT0816

Indicative North

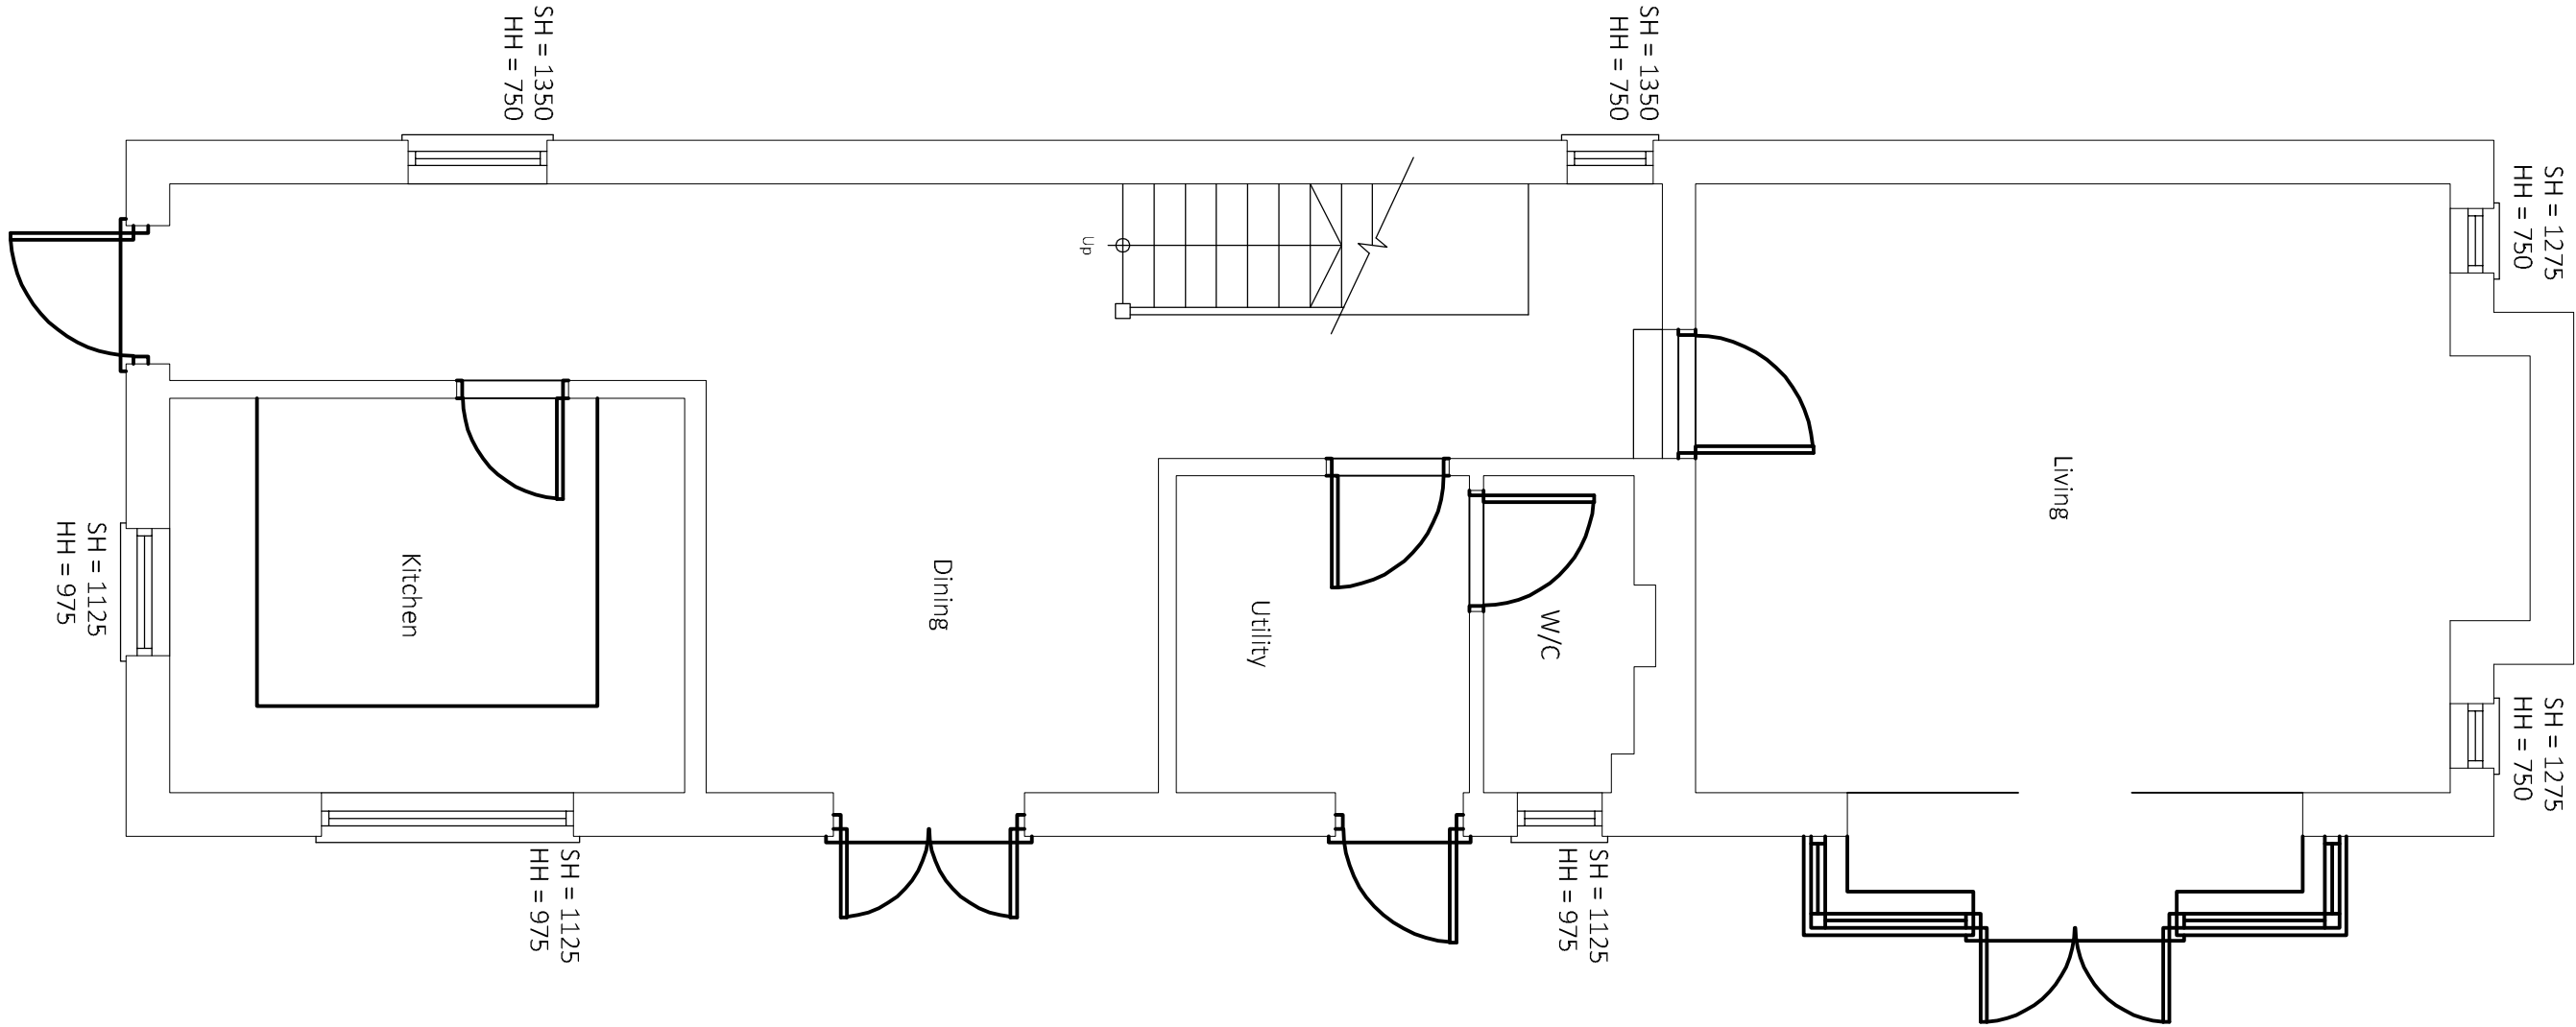

Existing Ground Floor Plan
Scale 1:50

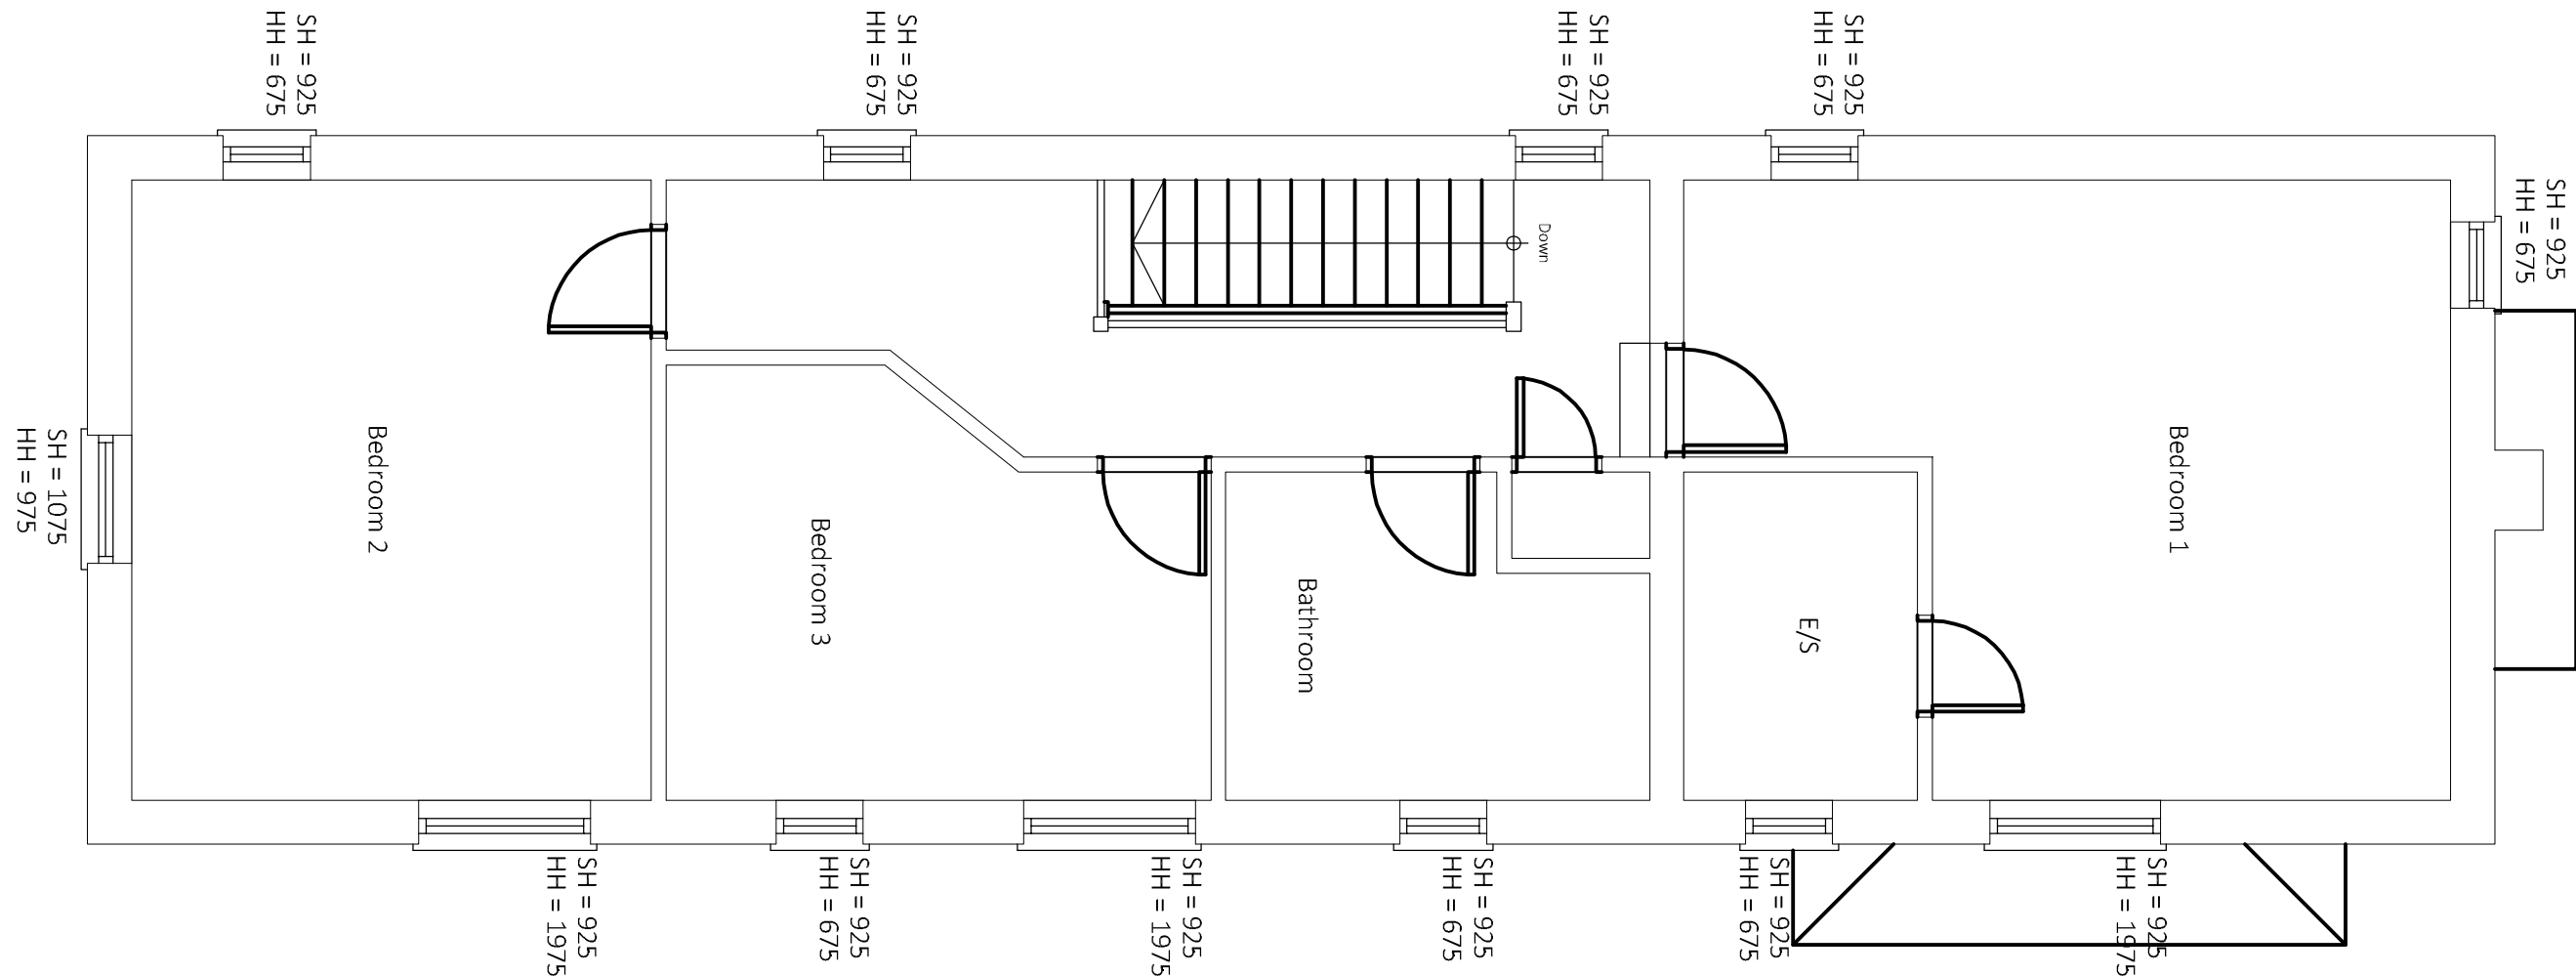

Existing First Floor Plan
Scale 1:50