

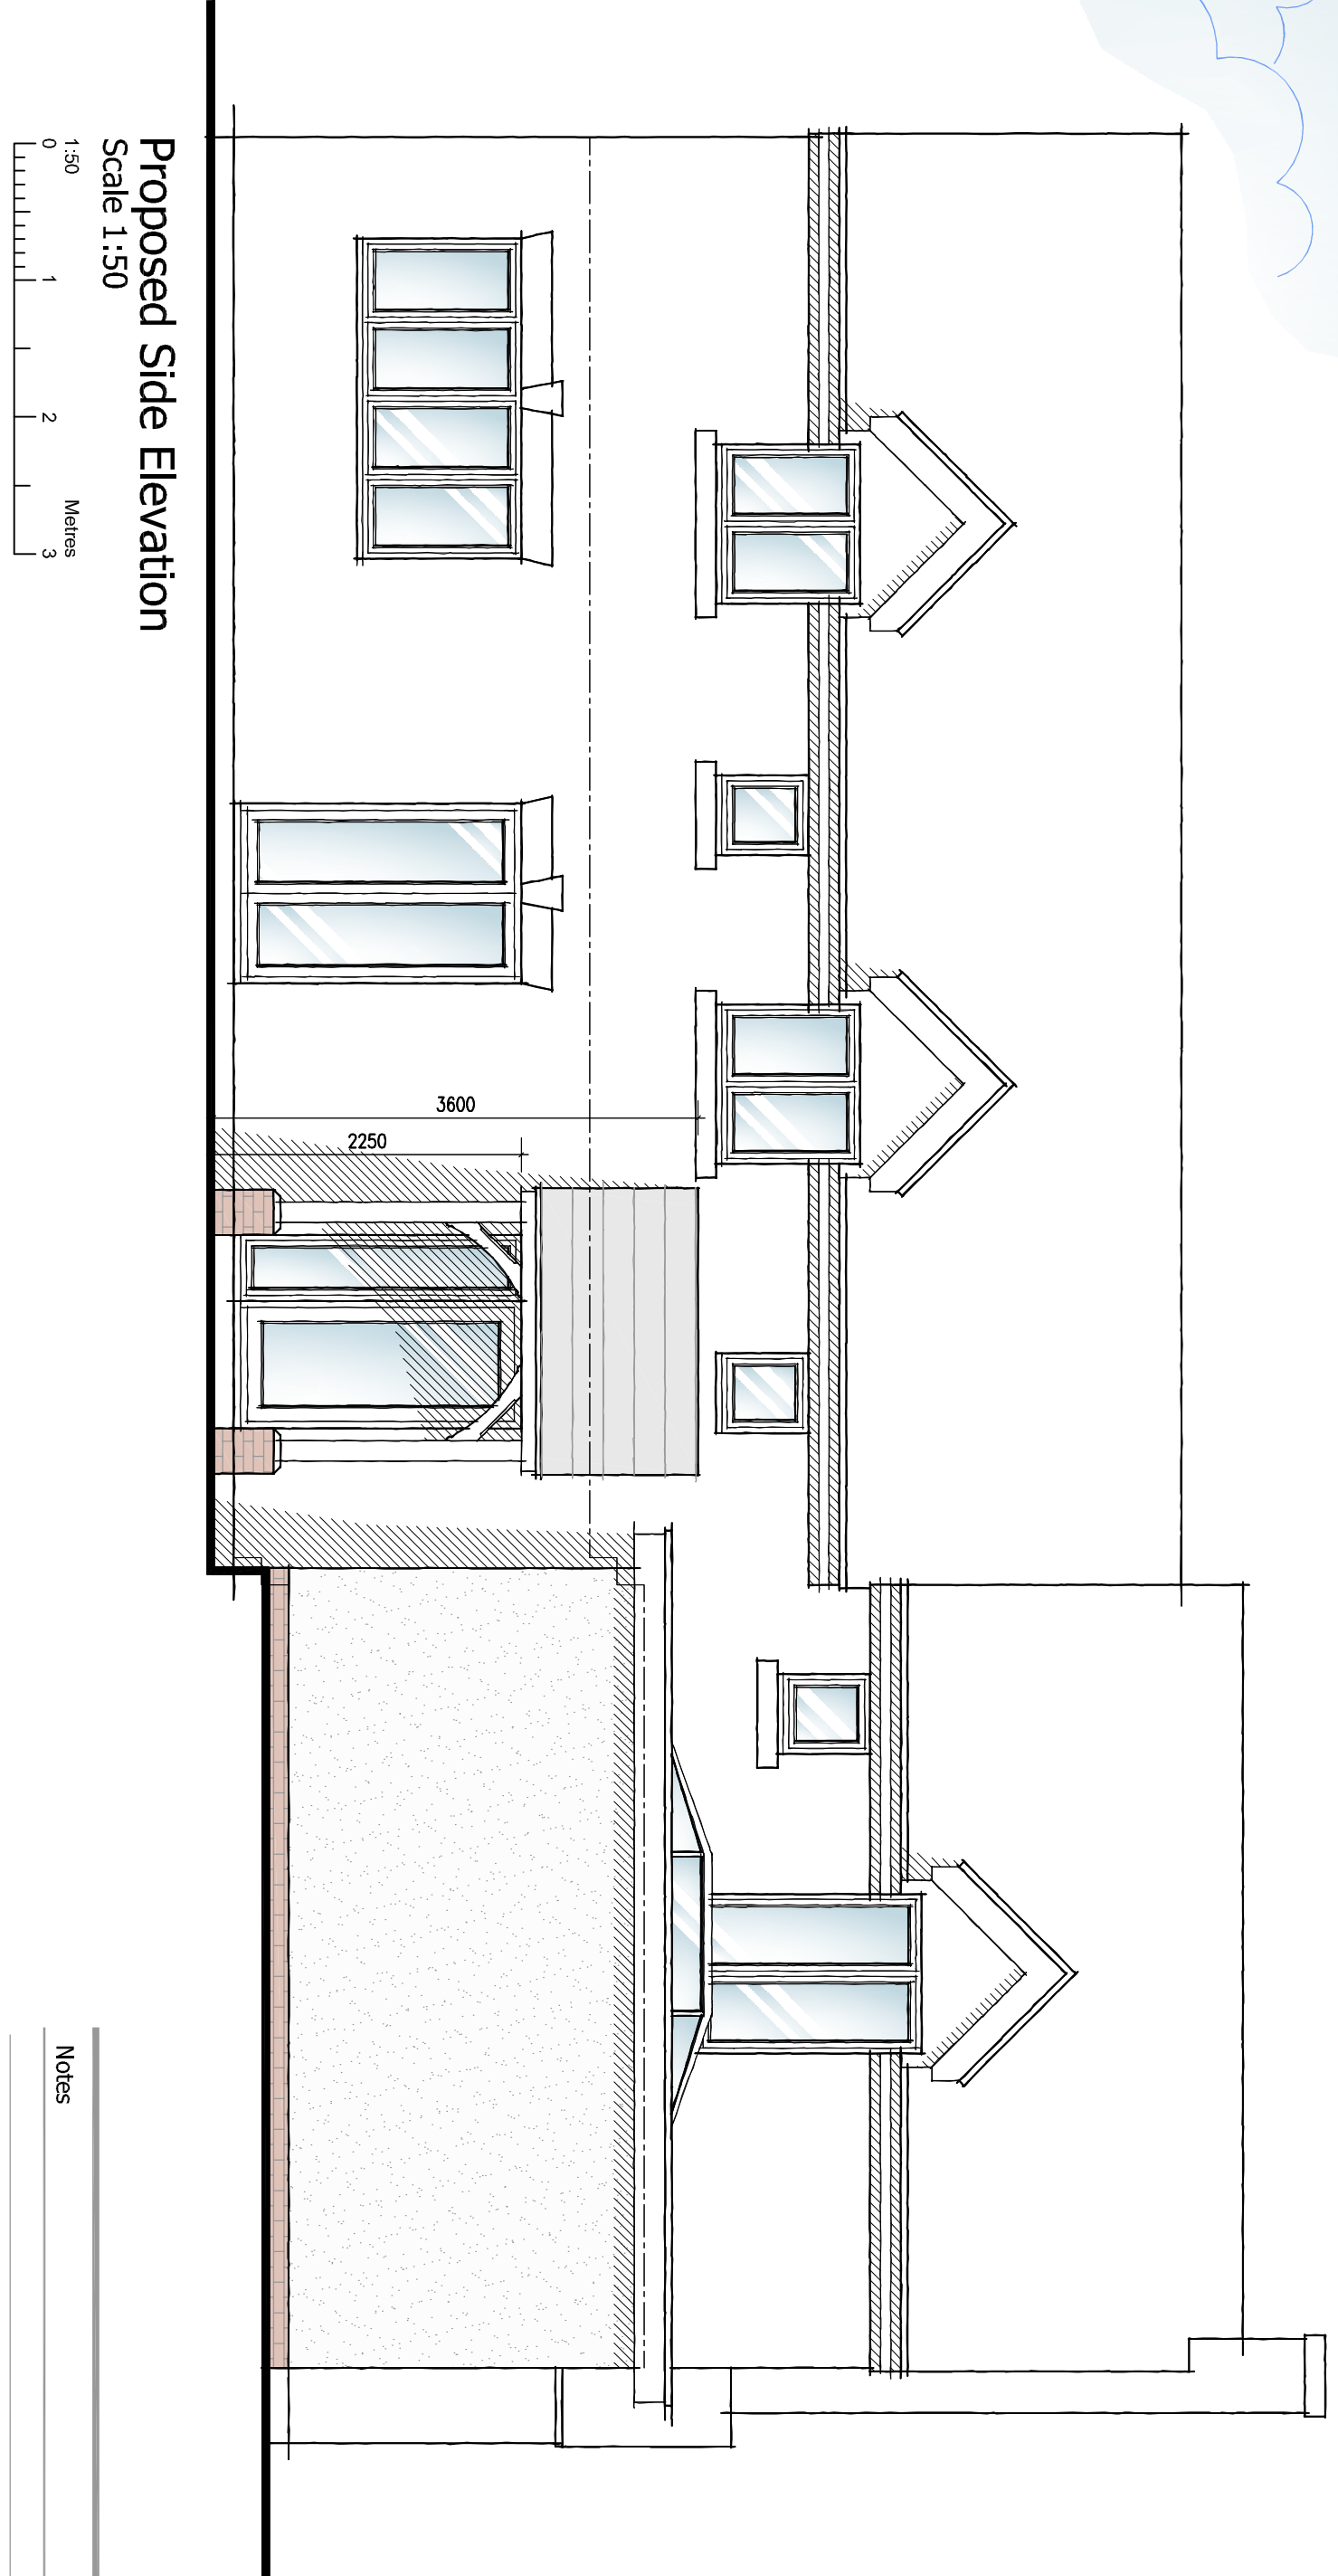


DETAILED PLANNING PROPOSALS


PROPOSED EXTENSIONS AND ALTERATIONS - 4 WOOD LANE - NORTON JUXTA - TWYXCROSS - WARWICKSHIRE

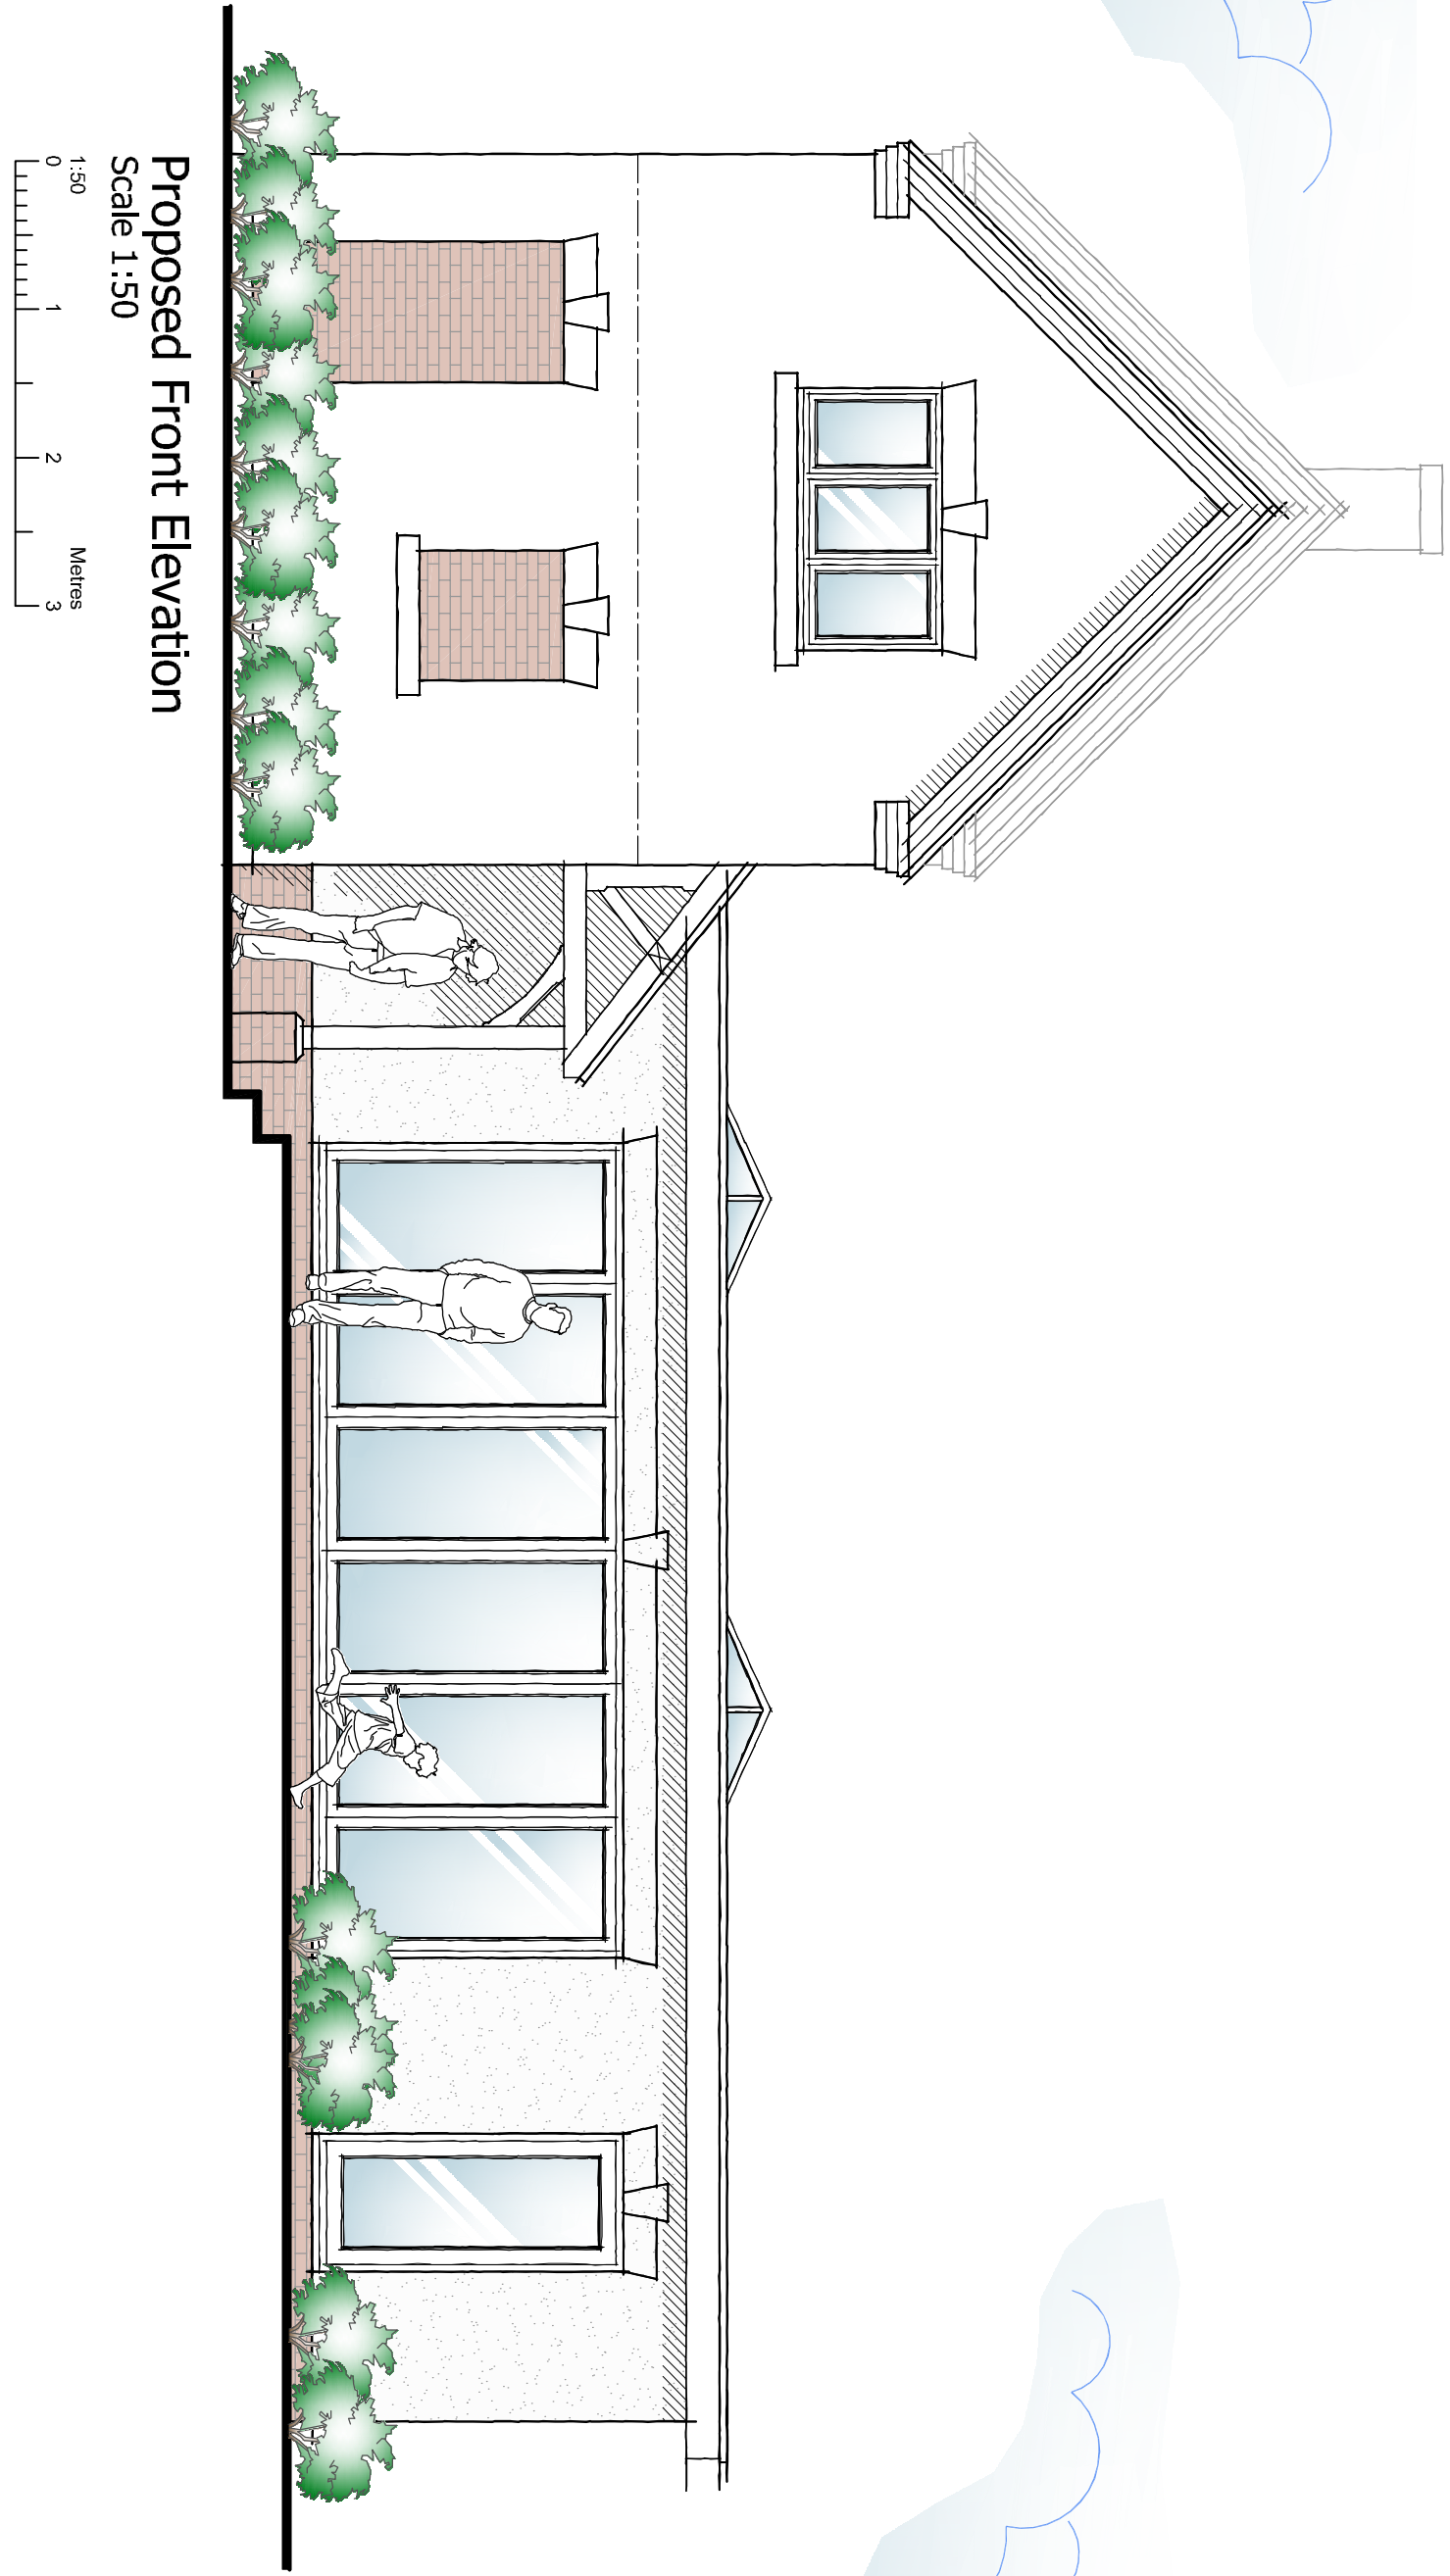

Proposed Rear Elevation
Scale 1:50

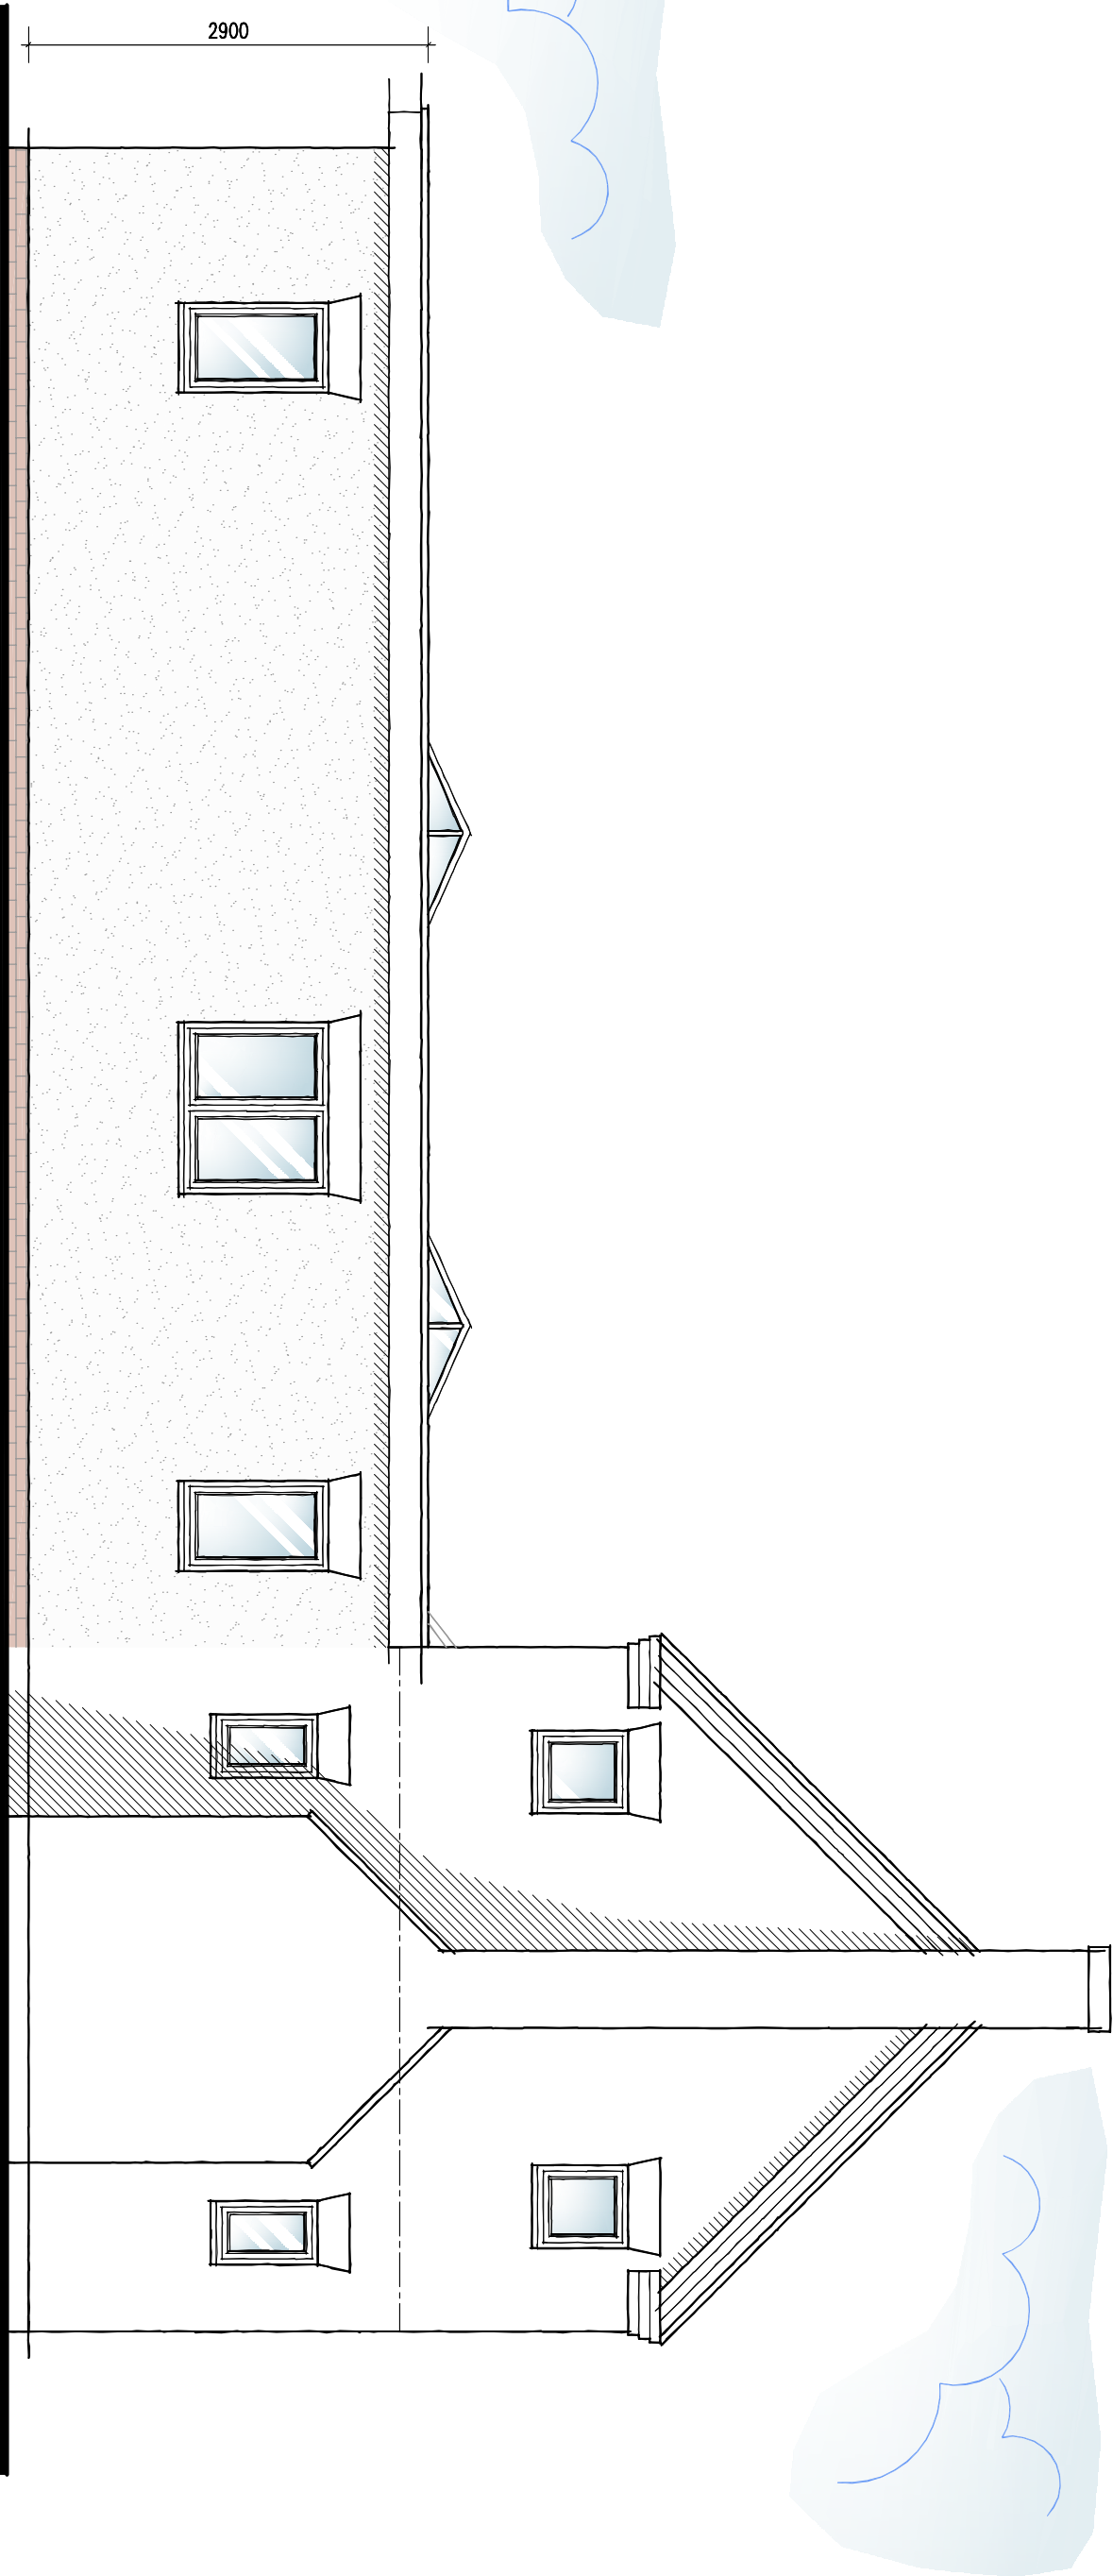

Proposed Side Elevation
Scale 1:50

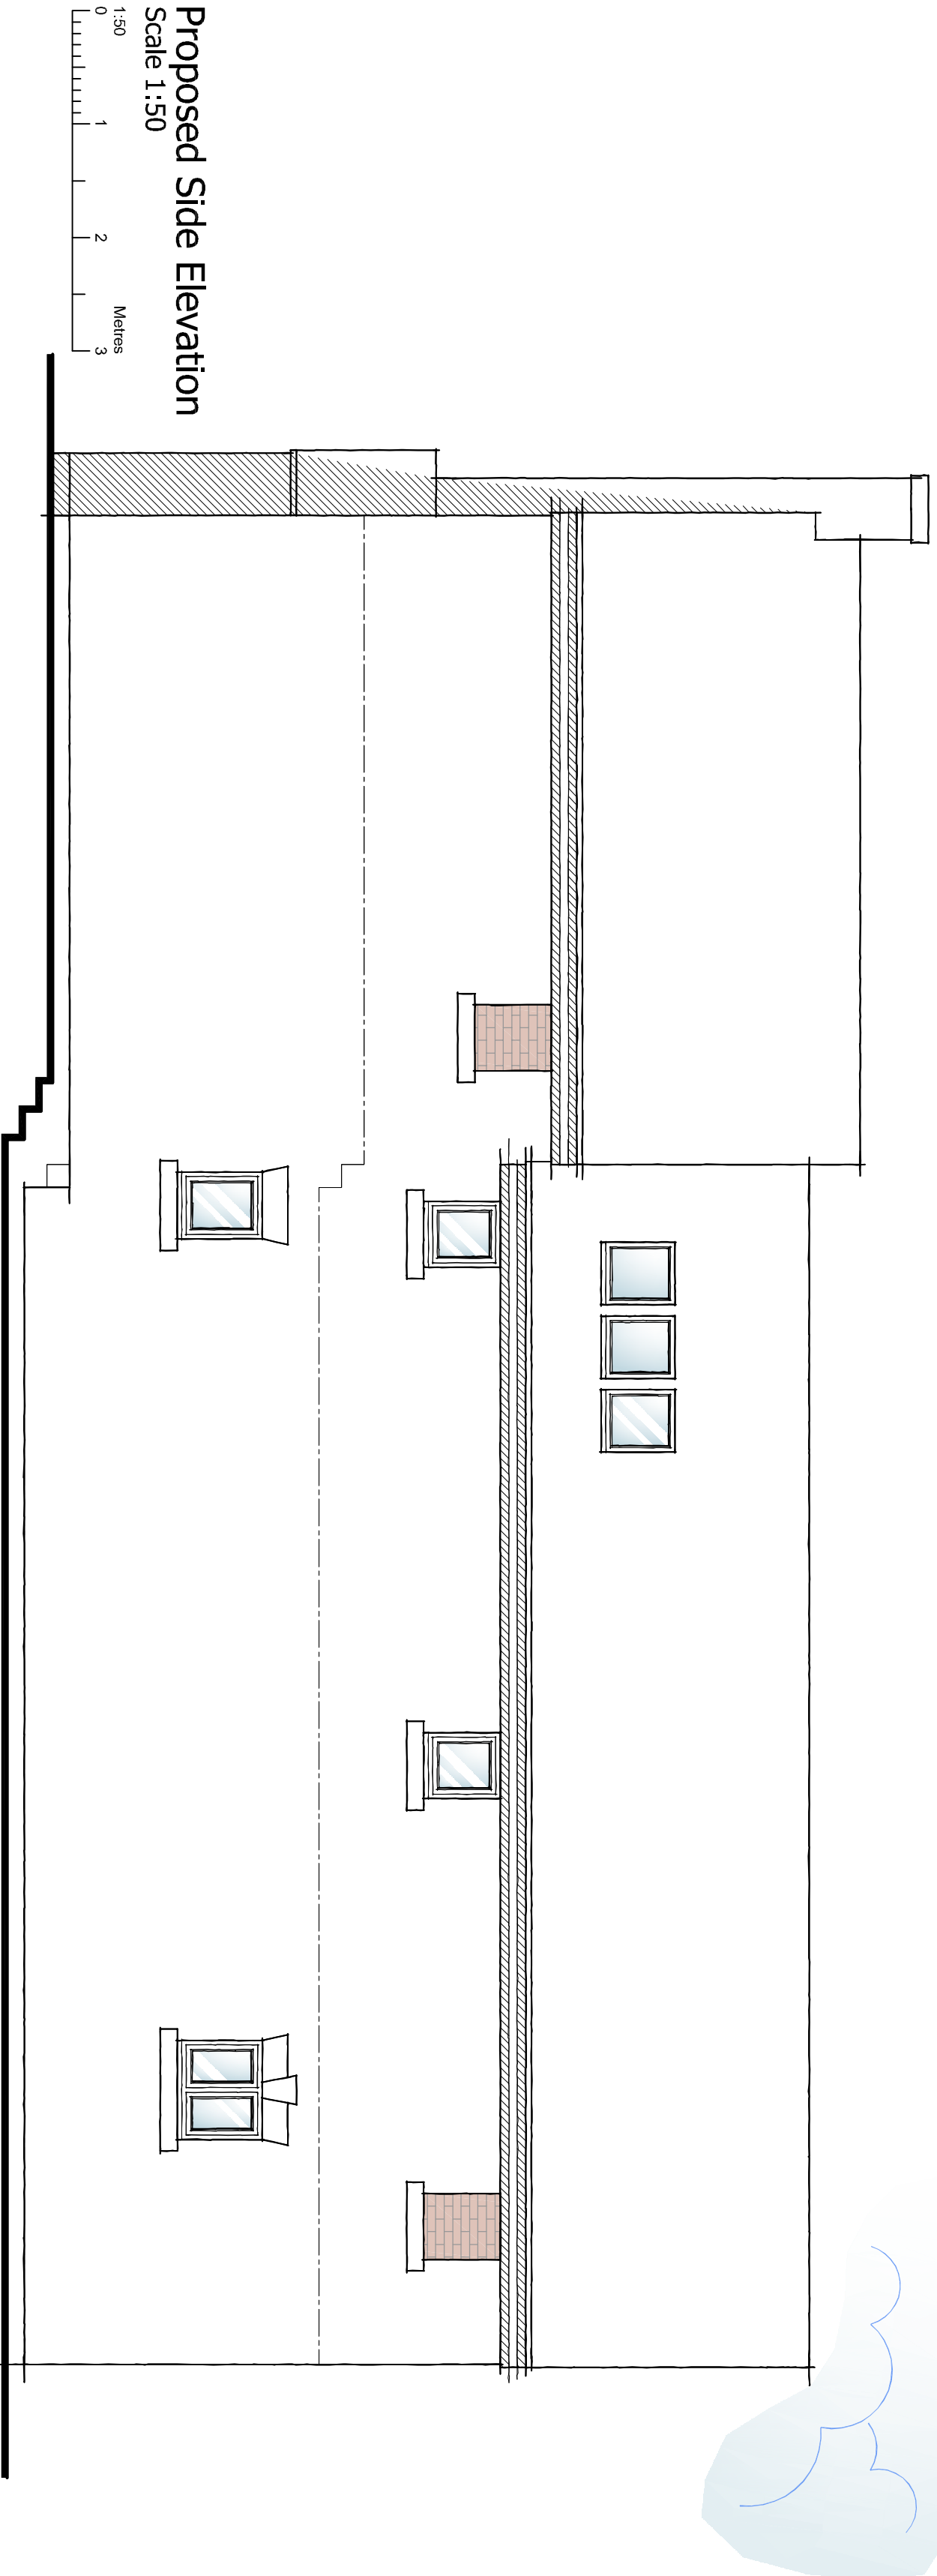

- Materials Schedule:
- Render
 - UPVC windows
 - Aluminium sliding/folding doors
 - Rooflights
 - Glazed lanterns
 - Flat roof covering

Notes

This drawing is subject to a detailed building survey

Revisions:

DAVID GRANGER
ARCHITECTURAL DESIGN LTD

David Granger Architectural Design Ltd
The Old Cottage Hospital
Leicester Road
Ashted de la Zouch
Leicestershire
LE05 1DB
T 01530 560939
W www.davidgrangerdesign.com

Project

Proposed Extensions and Alterations
4 Wood Lane
Norton Juxta, Twyccross
Warwickshire

Client

Mrs S. Sammon

Drawing

Detailed Planning Proposals
Sheet 2 of 4

Drawing Number 24.4479.05

Date: February 2025

Scale: As Shown Drawn By: SM Checked By: SM

Physical dimensions must be taken in preference to scaled dimensions and any discrepancies are to be referred to David Granger Architectural Design Limited. Connecting any water or mains any water supply design. All drawings are copyright of David Granger Architectural Design Limited. No part of this drawing may be reproduced without the written permission of David Granger Architectural Design Limited. All rights reserved. Licence No. J4810000446, Landmark Ref. LD0816 Company Reg. No. 3058912