




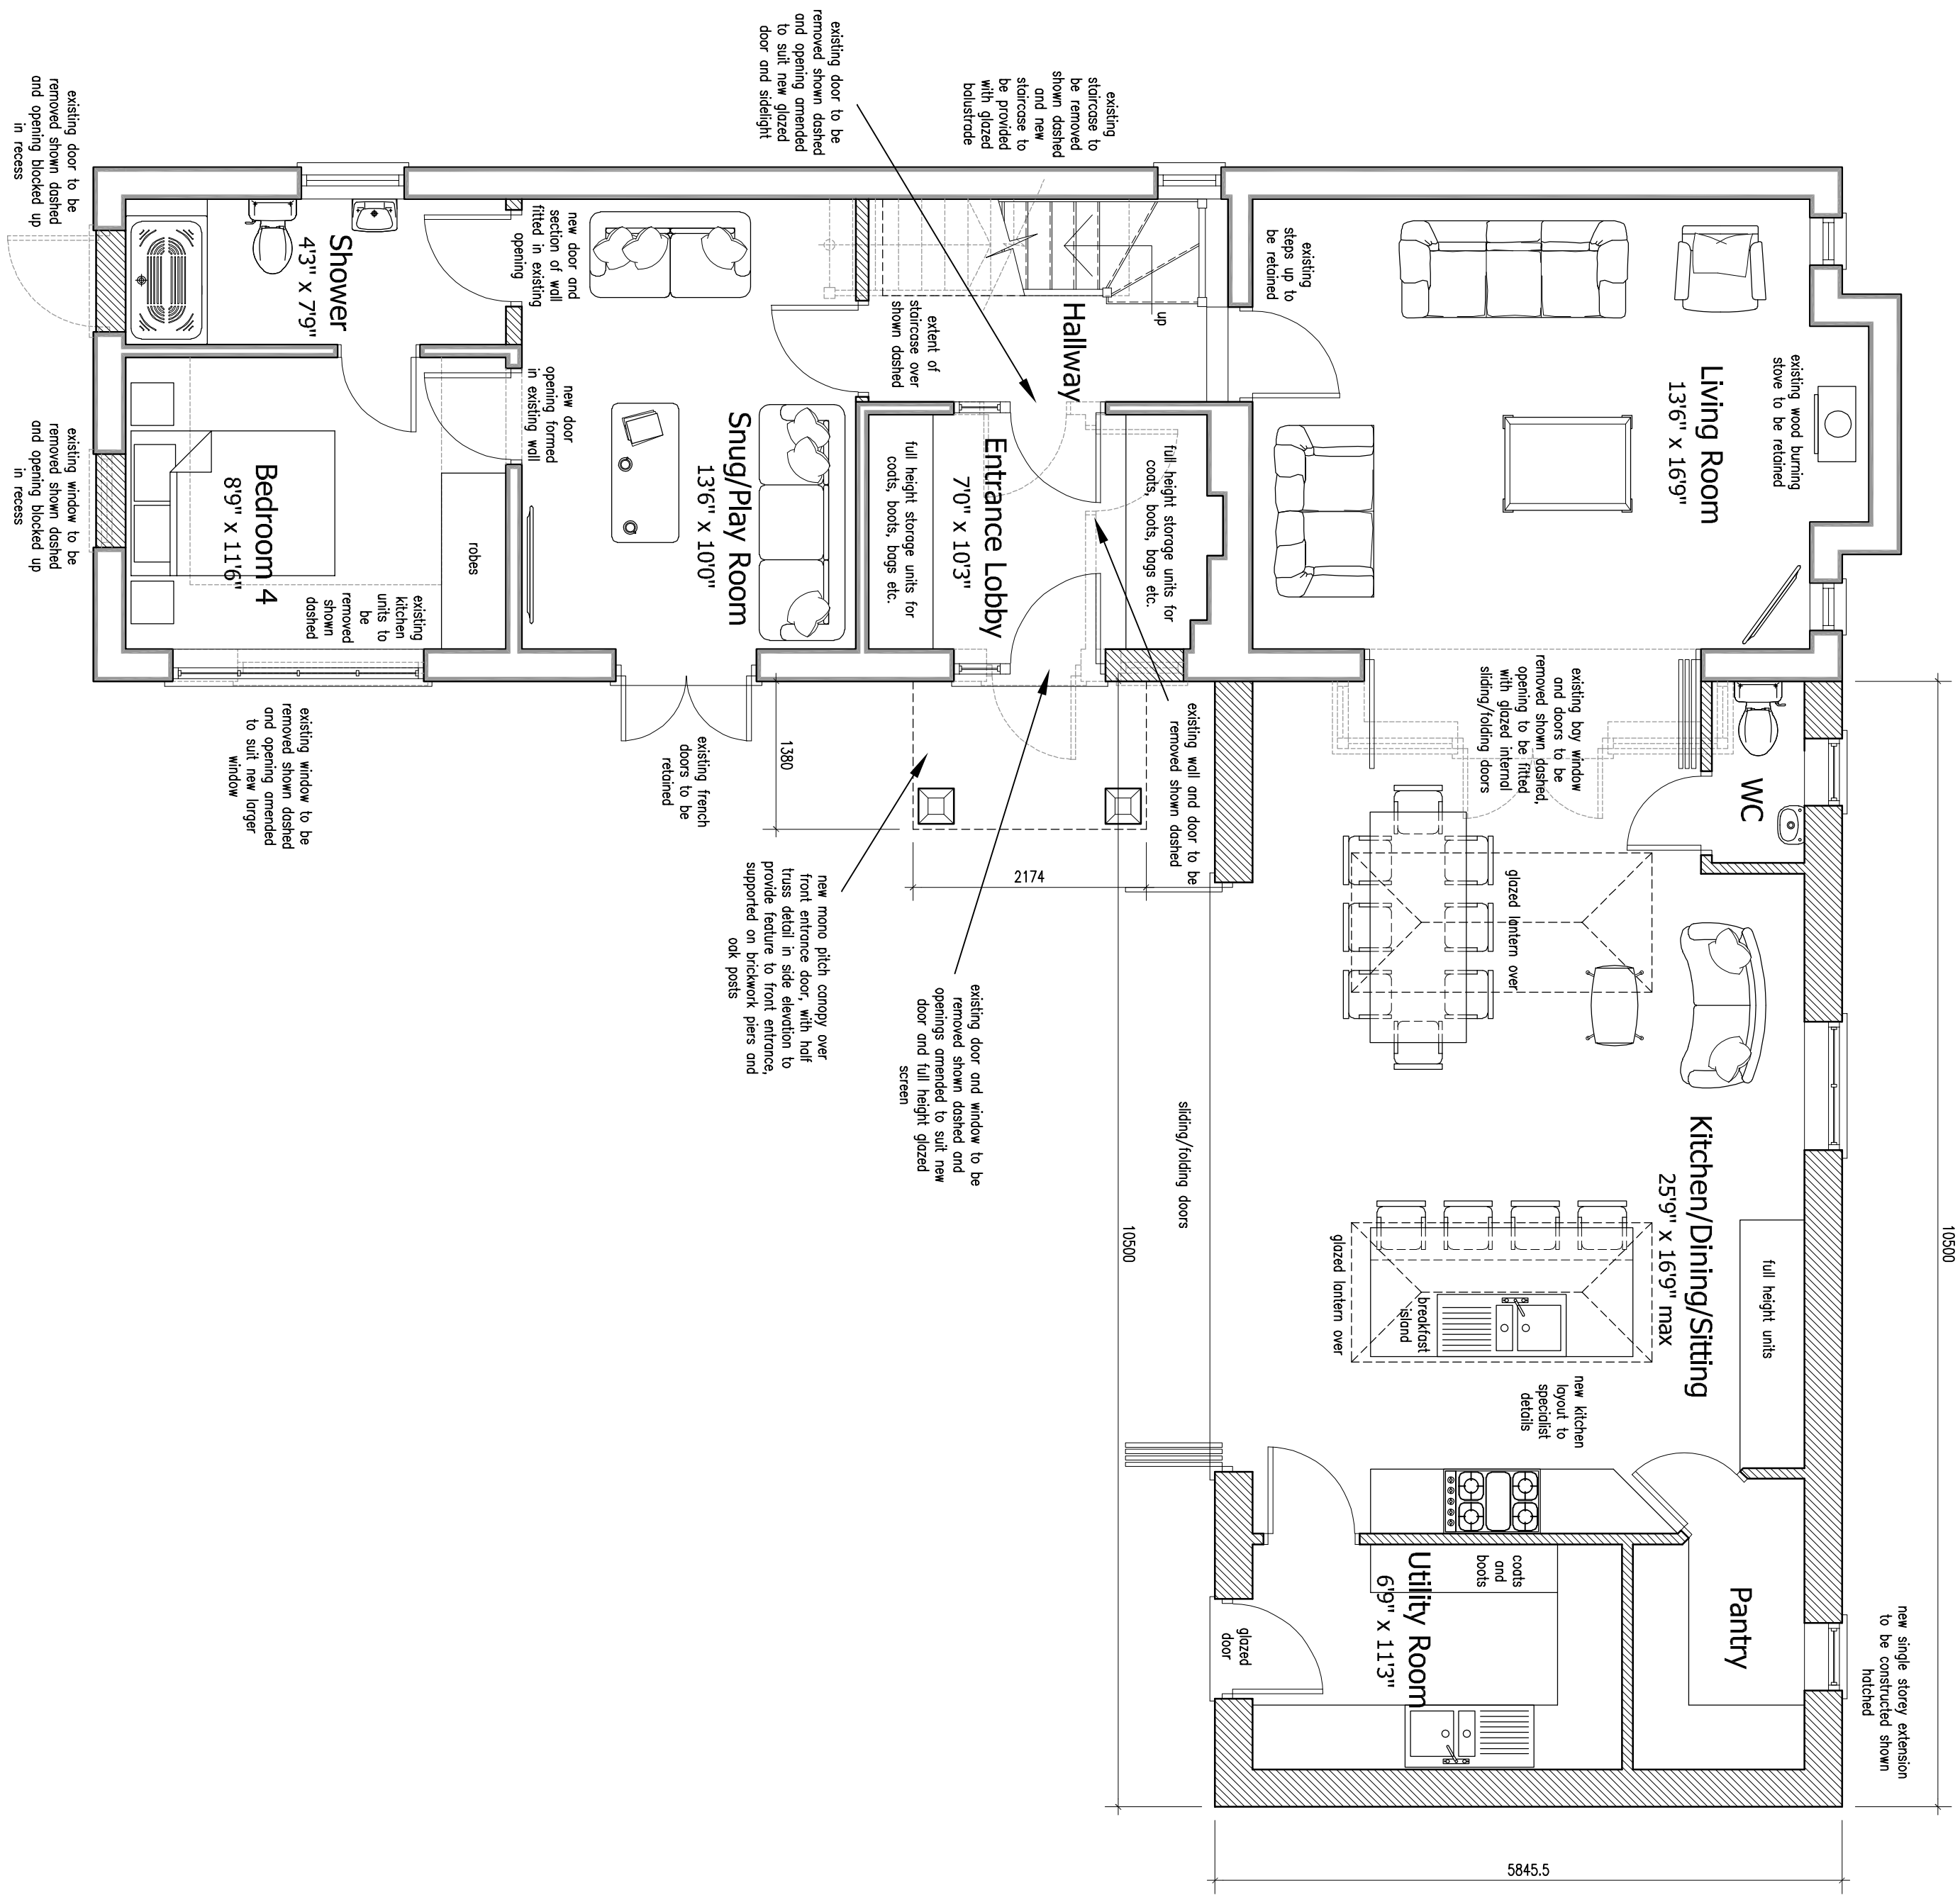

Proposed Ground Floor Plan
Scale 1:50

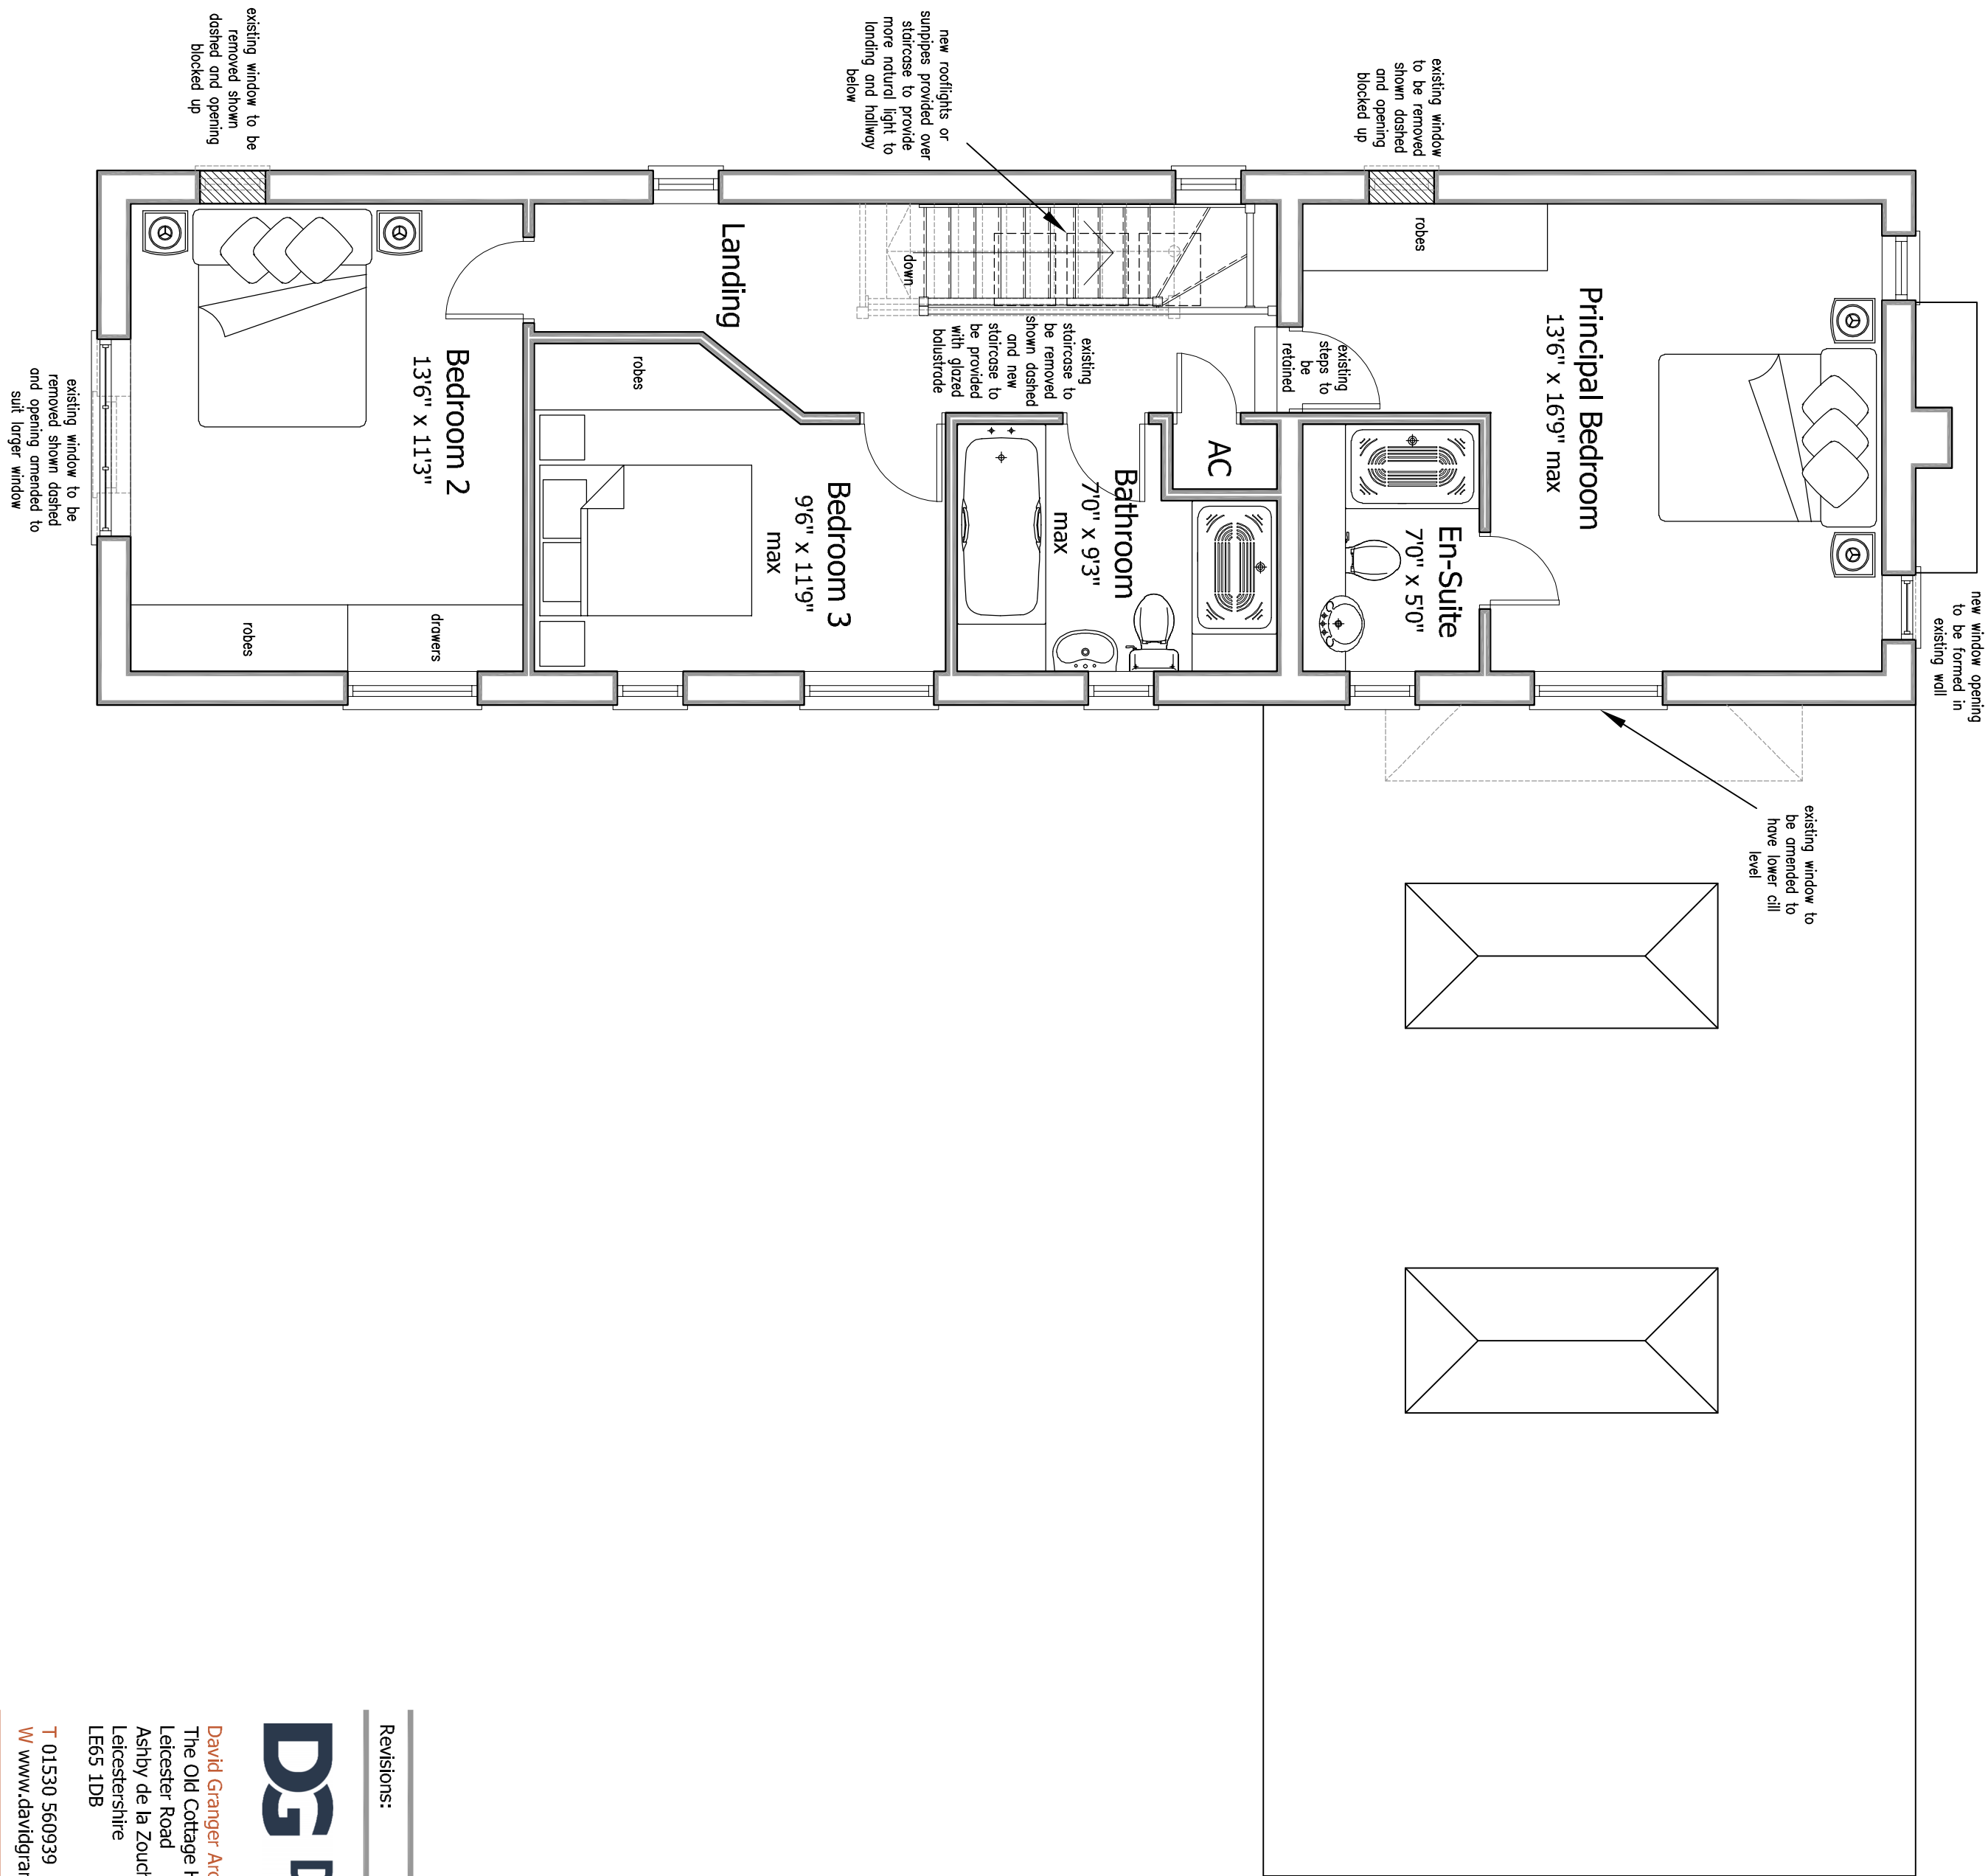

Proposed First Floor Plan
Scale 1:50

 

DETAILED PLANNING PROPOSALS

PROPOSED EXTENSIONS - 4 WOOD LANE - NORTON JUXTA - TWYCROSS - WARWICKSHIRE

Revisions:



David Granger Architectural Design Ltd
The Old Cottage Hospital
Leicester Road
Ashby de la Zouch
Leicestershire
LE65 1DB
T 01530 560939
W www.davidgrangerdesign.com

Project:

Proposed Extensions and Alterations
4 Wood Lane
Norton Juxta, Twycross
Warwickshire

Client:

Mrs S. Sammon

Drawing:

Detailed Planning Proposals
Sheet 3 of 4

Drawing Number 24.4479.06

Date: February 2025

Scale: As Shown Drawn By: SM Checked By: SM

Physical dimensions must be taken in preference to scaled dimensions and any discrepancies are to be referred to David Granger Architectural Design Limited. Connections, annotations and suppliers must verify all dimensions on the before commencing any work or making any workshop drawings. All drawings are copyright of David Granger Architectural Design Limited. No part of this drawing may be reproduced without the written permission of David Granger Architectural Design Limited. All rights reserved. Licence No. J48100009460, Landmark Ref. LD08316 Company Reg. No. 3058912