



Notes

This drawing is subject to a detailed building survey


- Materials Schedule:
- Render
 - UPVC windows
 - Composite doors
 - Rooflights
 - Concrete tiles (plain tile style)

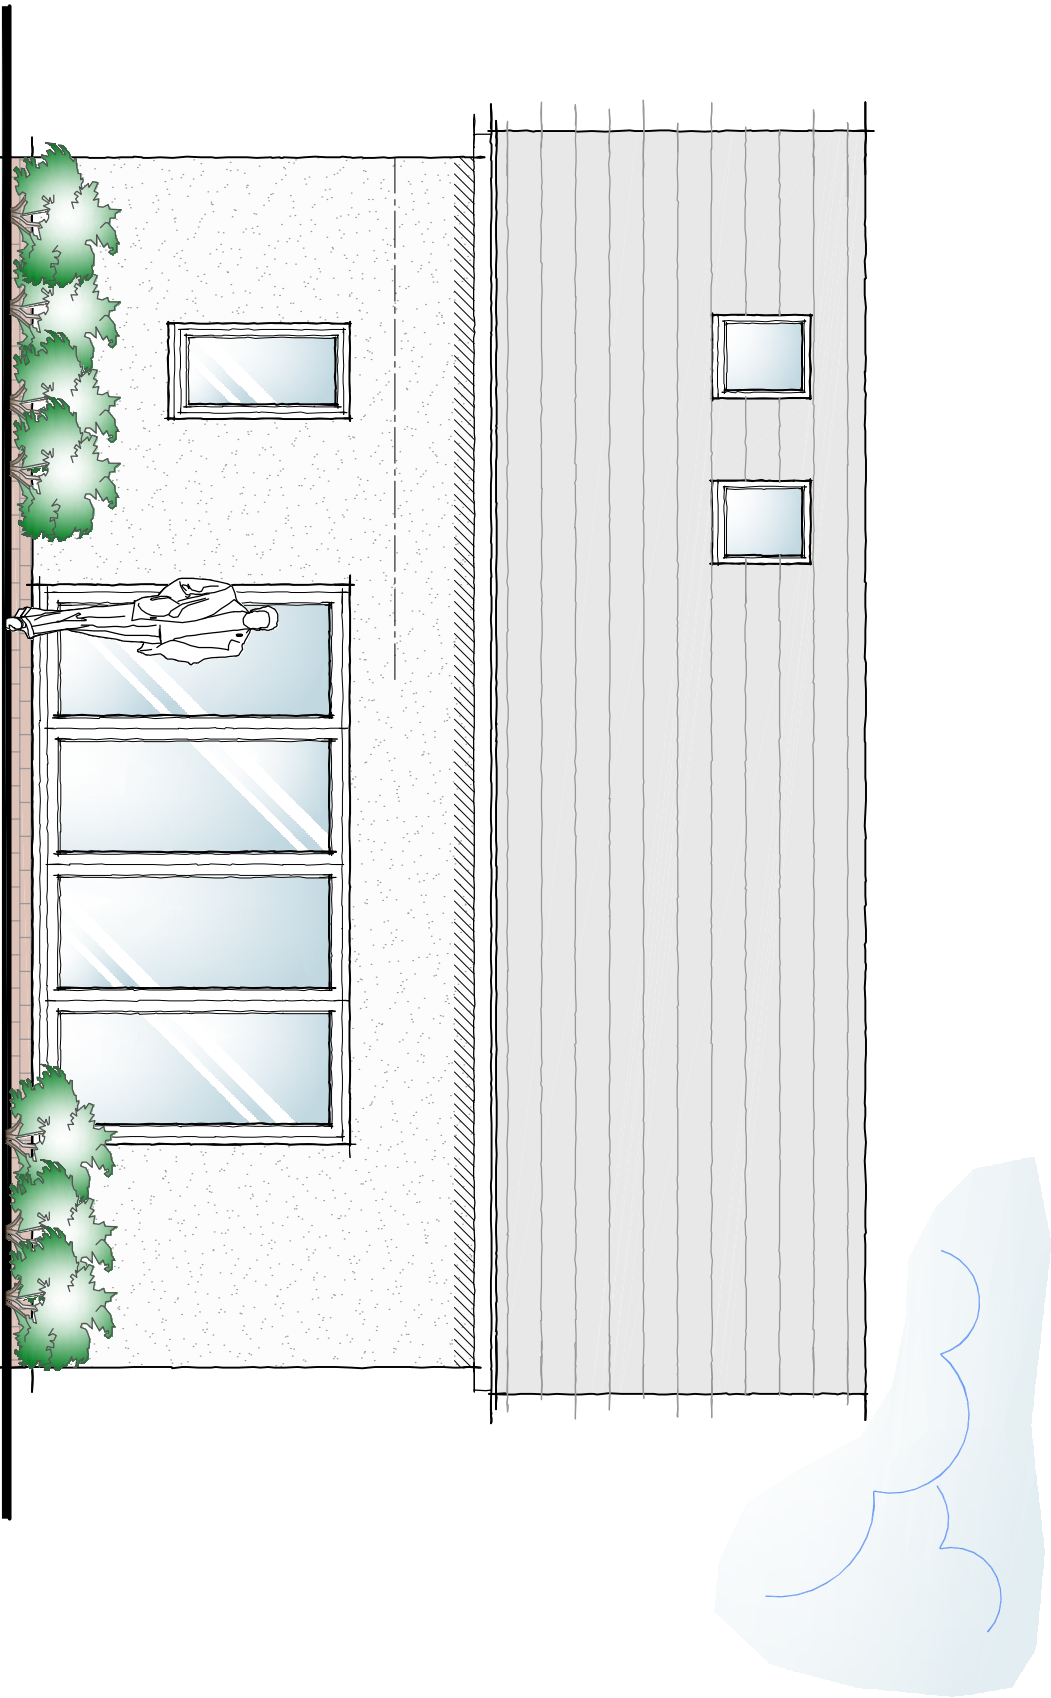


Proposed Outbuilding Front Elevation
Scale 1:50

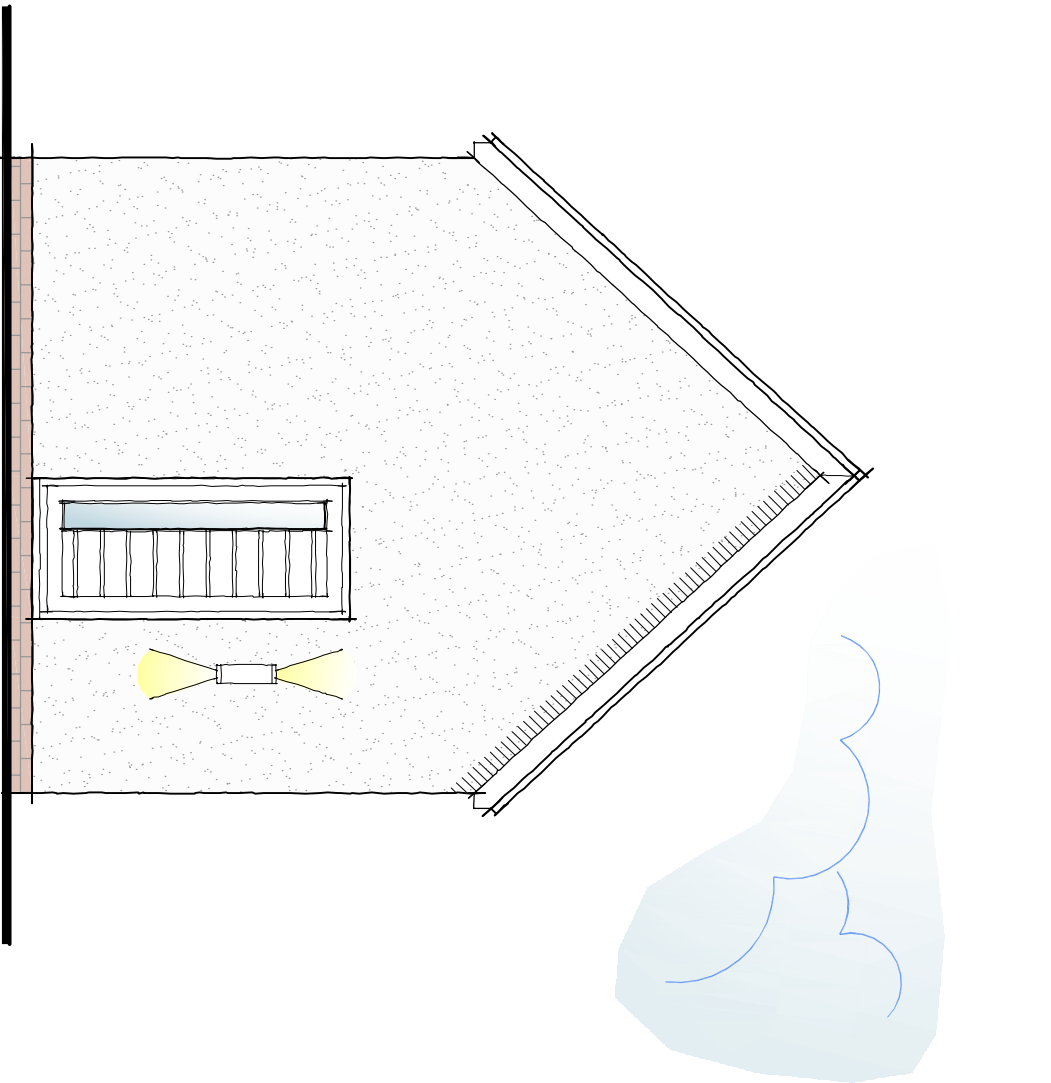


Proposed Outbuilding Side Elevation
Scale 1:50

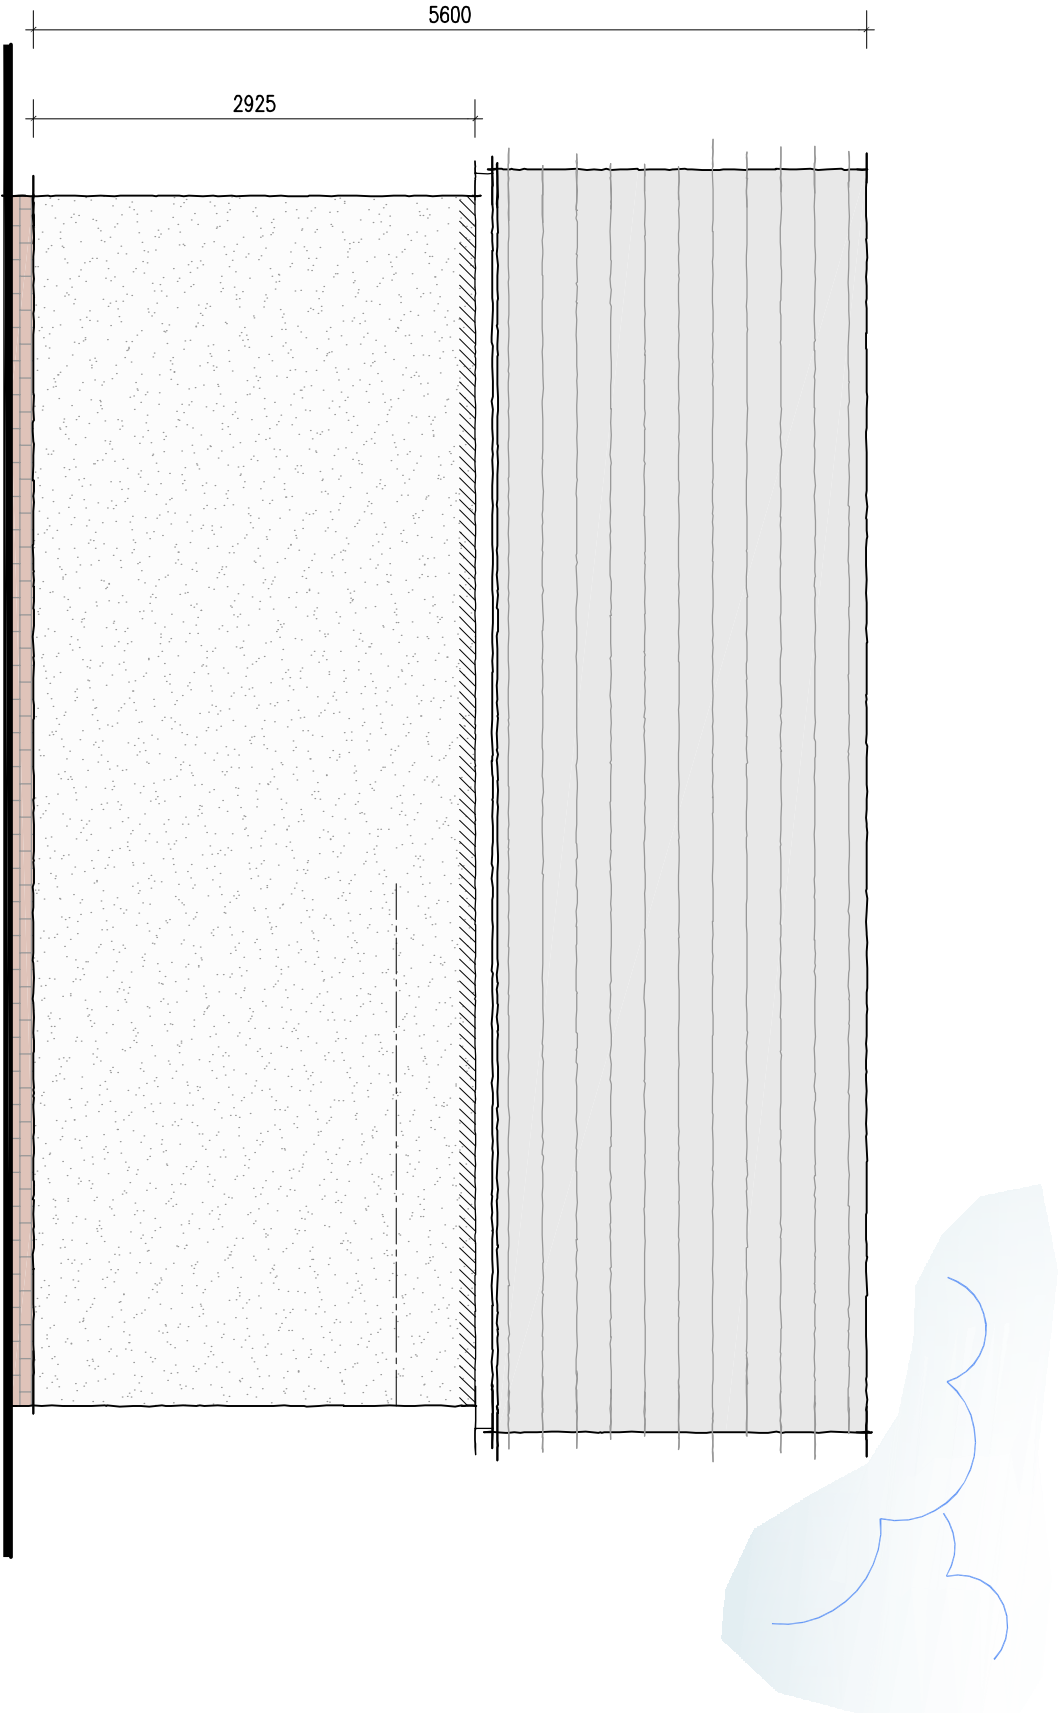


Proposed Outbuilding Rear Elevation
Scale 1:50

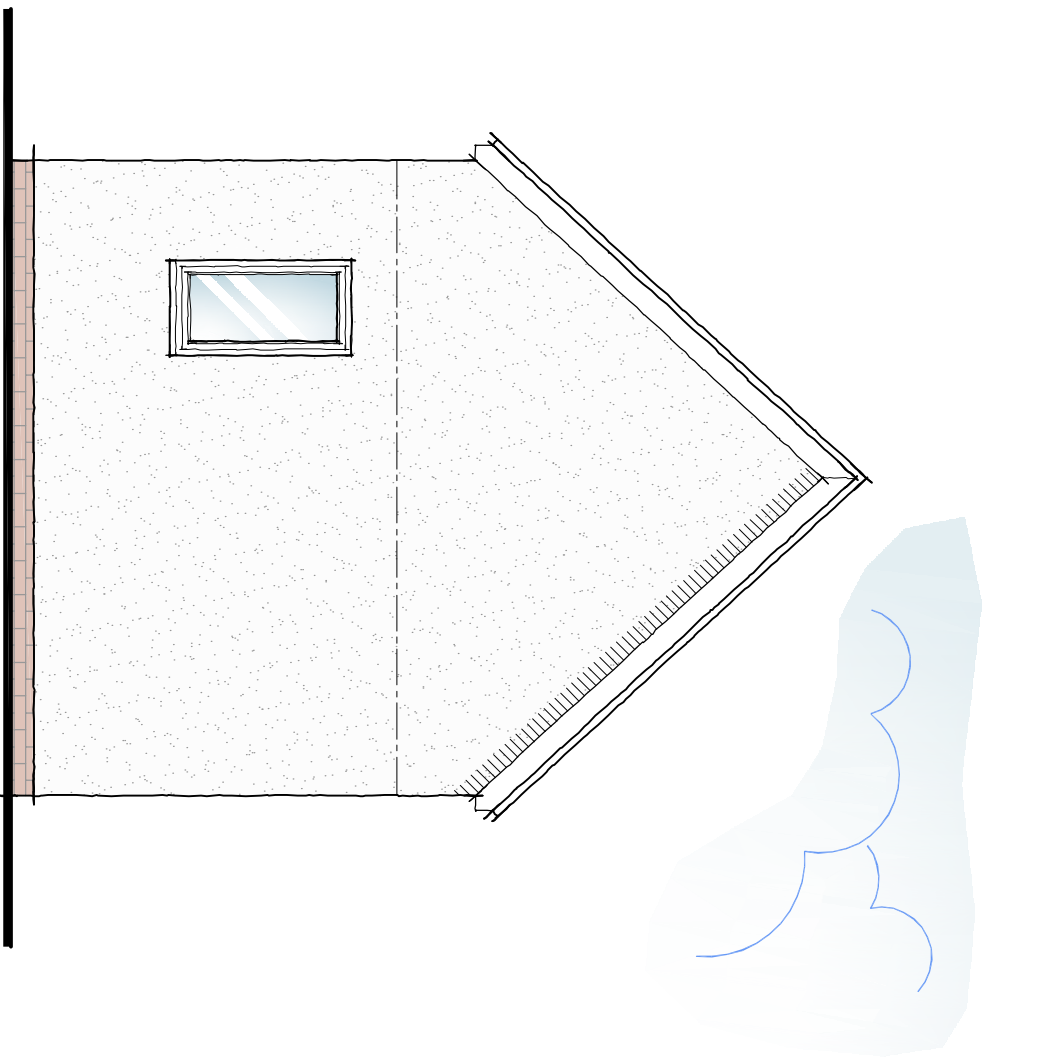

Proposed Outbuilding Side Elevation
Scale 1:50

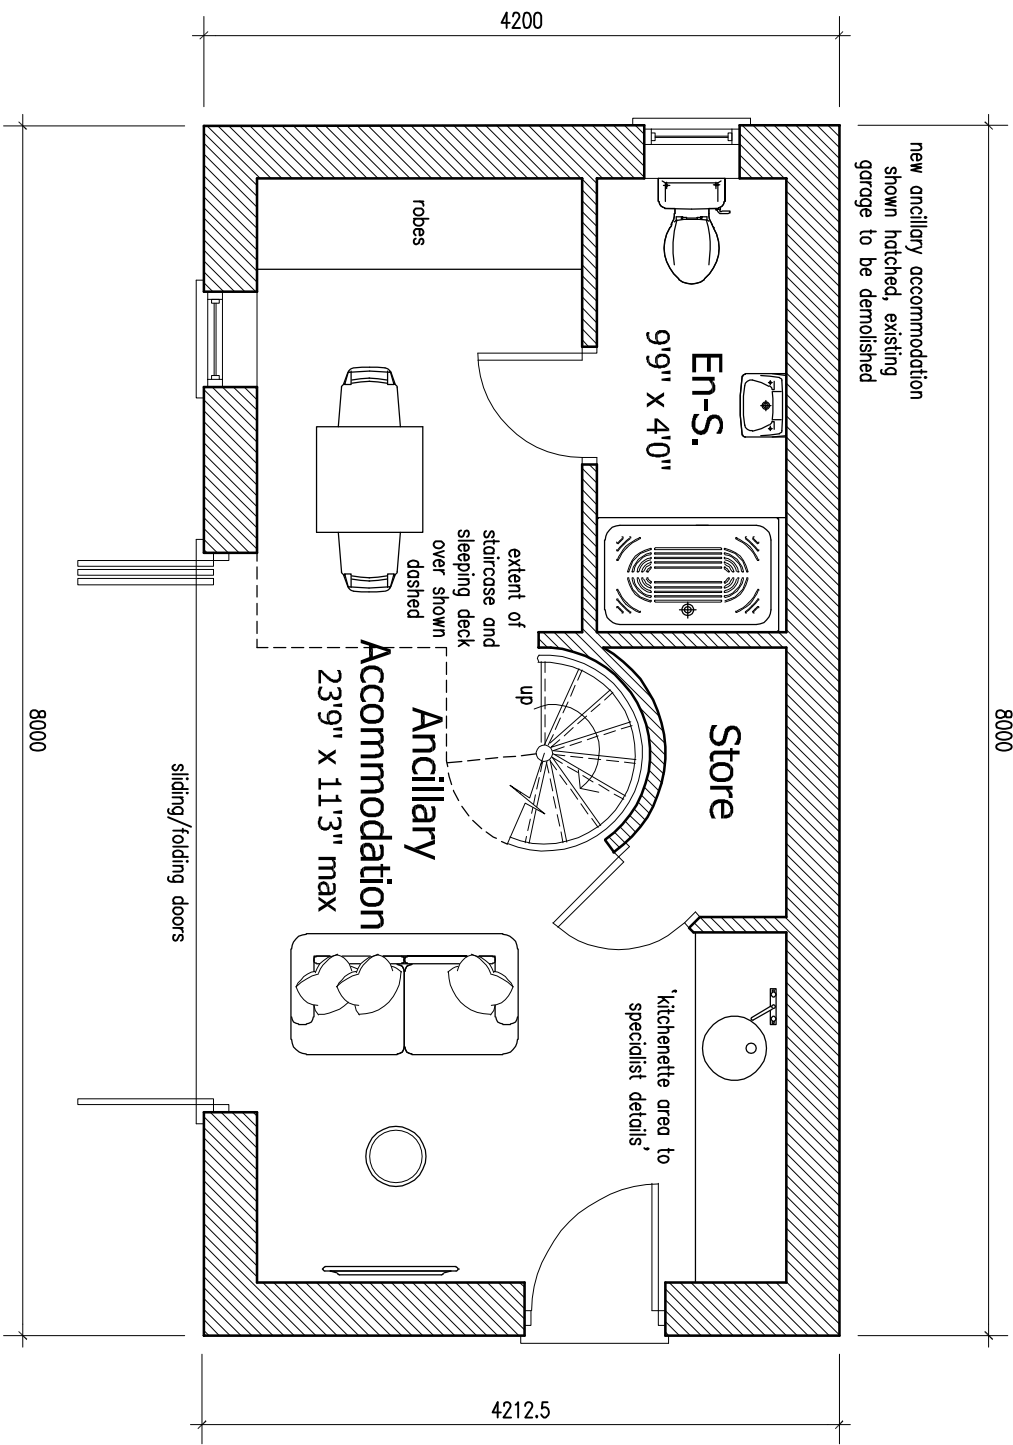

Proposed Outbuilding Ground Floor Plan
Scale 1:50

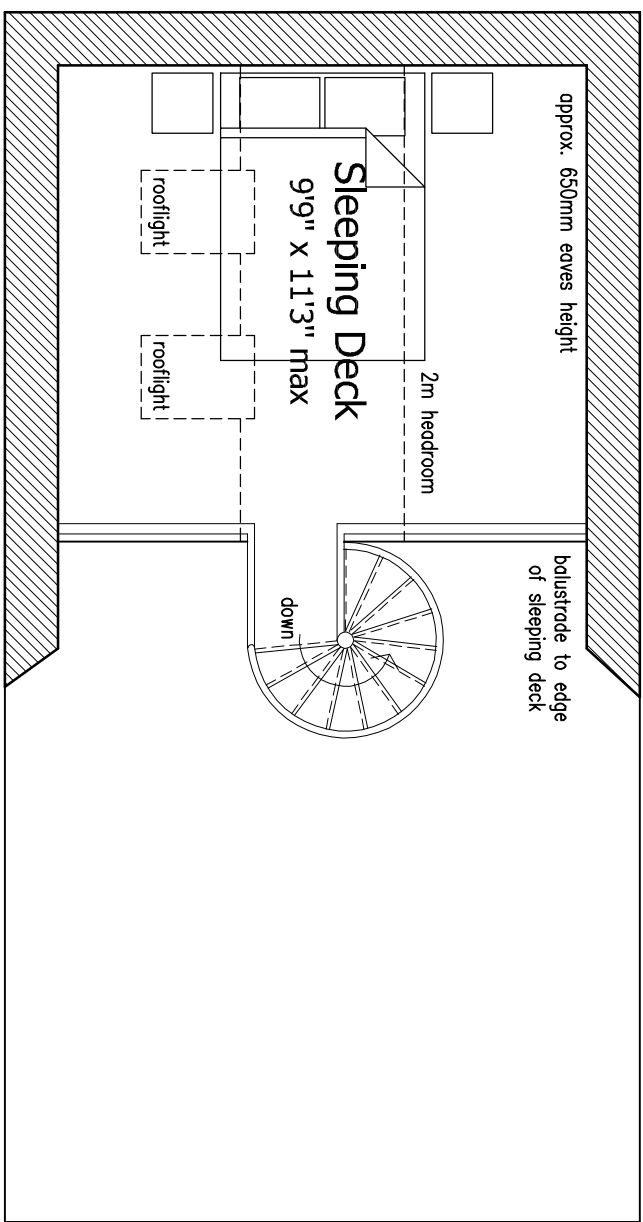

Proposed Outbuilding First Floor Plan
Scale 1:50

DAVID GRANGER
ARCHITECTURAL DESIGN LTD

David Granger Architectural Design Ltd
The Old Cottage Hospital
Leicester Road
Ashted de la Zouch
Leicestershire
LE65 1DB
T 01530 560939
W www.davidgrangerdesign.com

Project
Proposed Extensions and Alterations
4 Wood Lane
Norton Juxta, Twycross
Warwickshire

Client
Mrs S. Sammon

Drawing
Mrs S. Sammon

Detailed Planning Proposals
Sheet 4 of 4

Drawing
Number 24.4479.07

Date: February 2025

Scale: As Shown Drawn By: SM Checked By: SM

Figured dimensions must be taken in preference to verbal dimensions and any discrepancies are to be referred to David Granger Architectural Design Limited. Connecting any verbal or written any verbal or written dimensions on the drawing. David Granger Architectural Design Limited. All drawings are copyright of David Granger Architectural Design Limited. No part of this drawing may be reproduced without the written permission of David Granger Architectural Design Limited. All rights reserved. Licence No. 04100000401, Landmark Ref. 1000016 Company Reg. No. 3058912

DETAILED PLANNING PROPOSALS

PROPOSED EXTENSIONS AND ALTERATIONS - 4 WOOD LANE - NORTON JUXTA - TWYXCROSS - WARWICKSHIRE