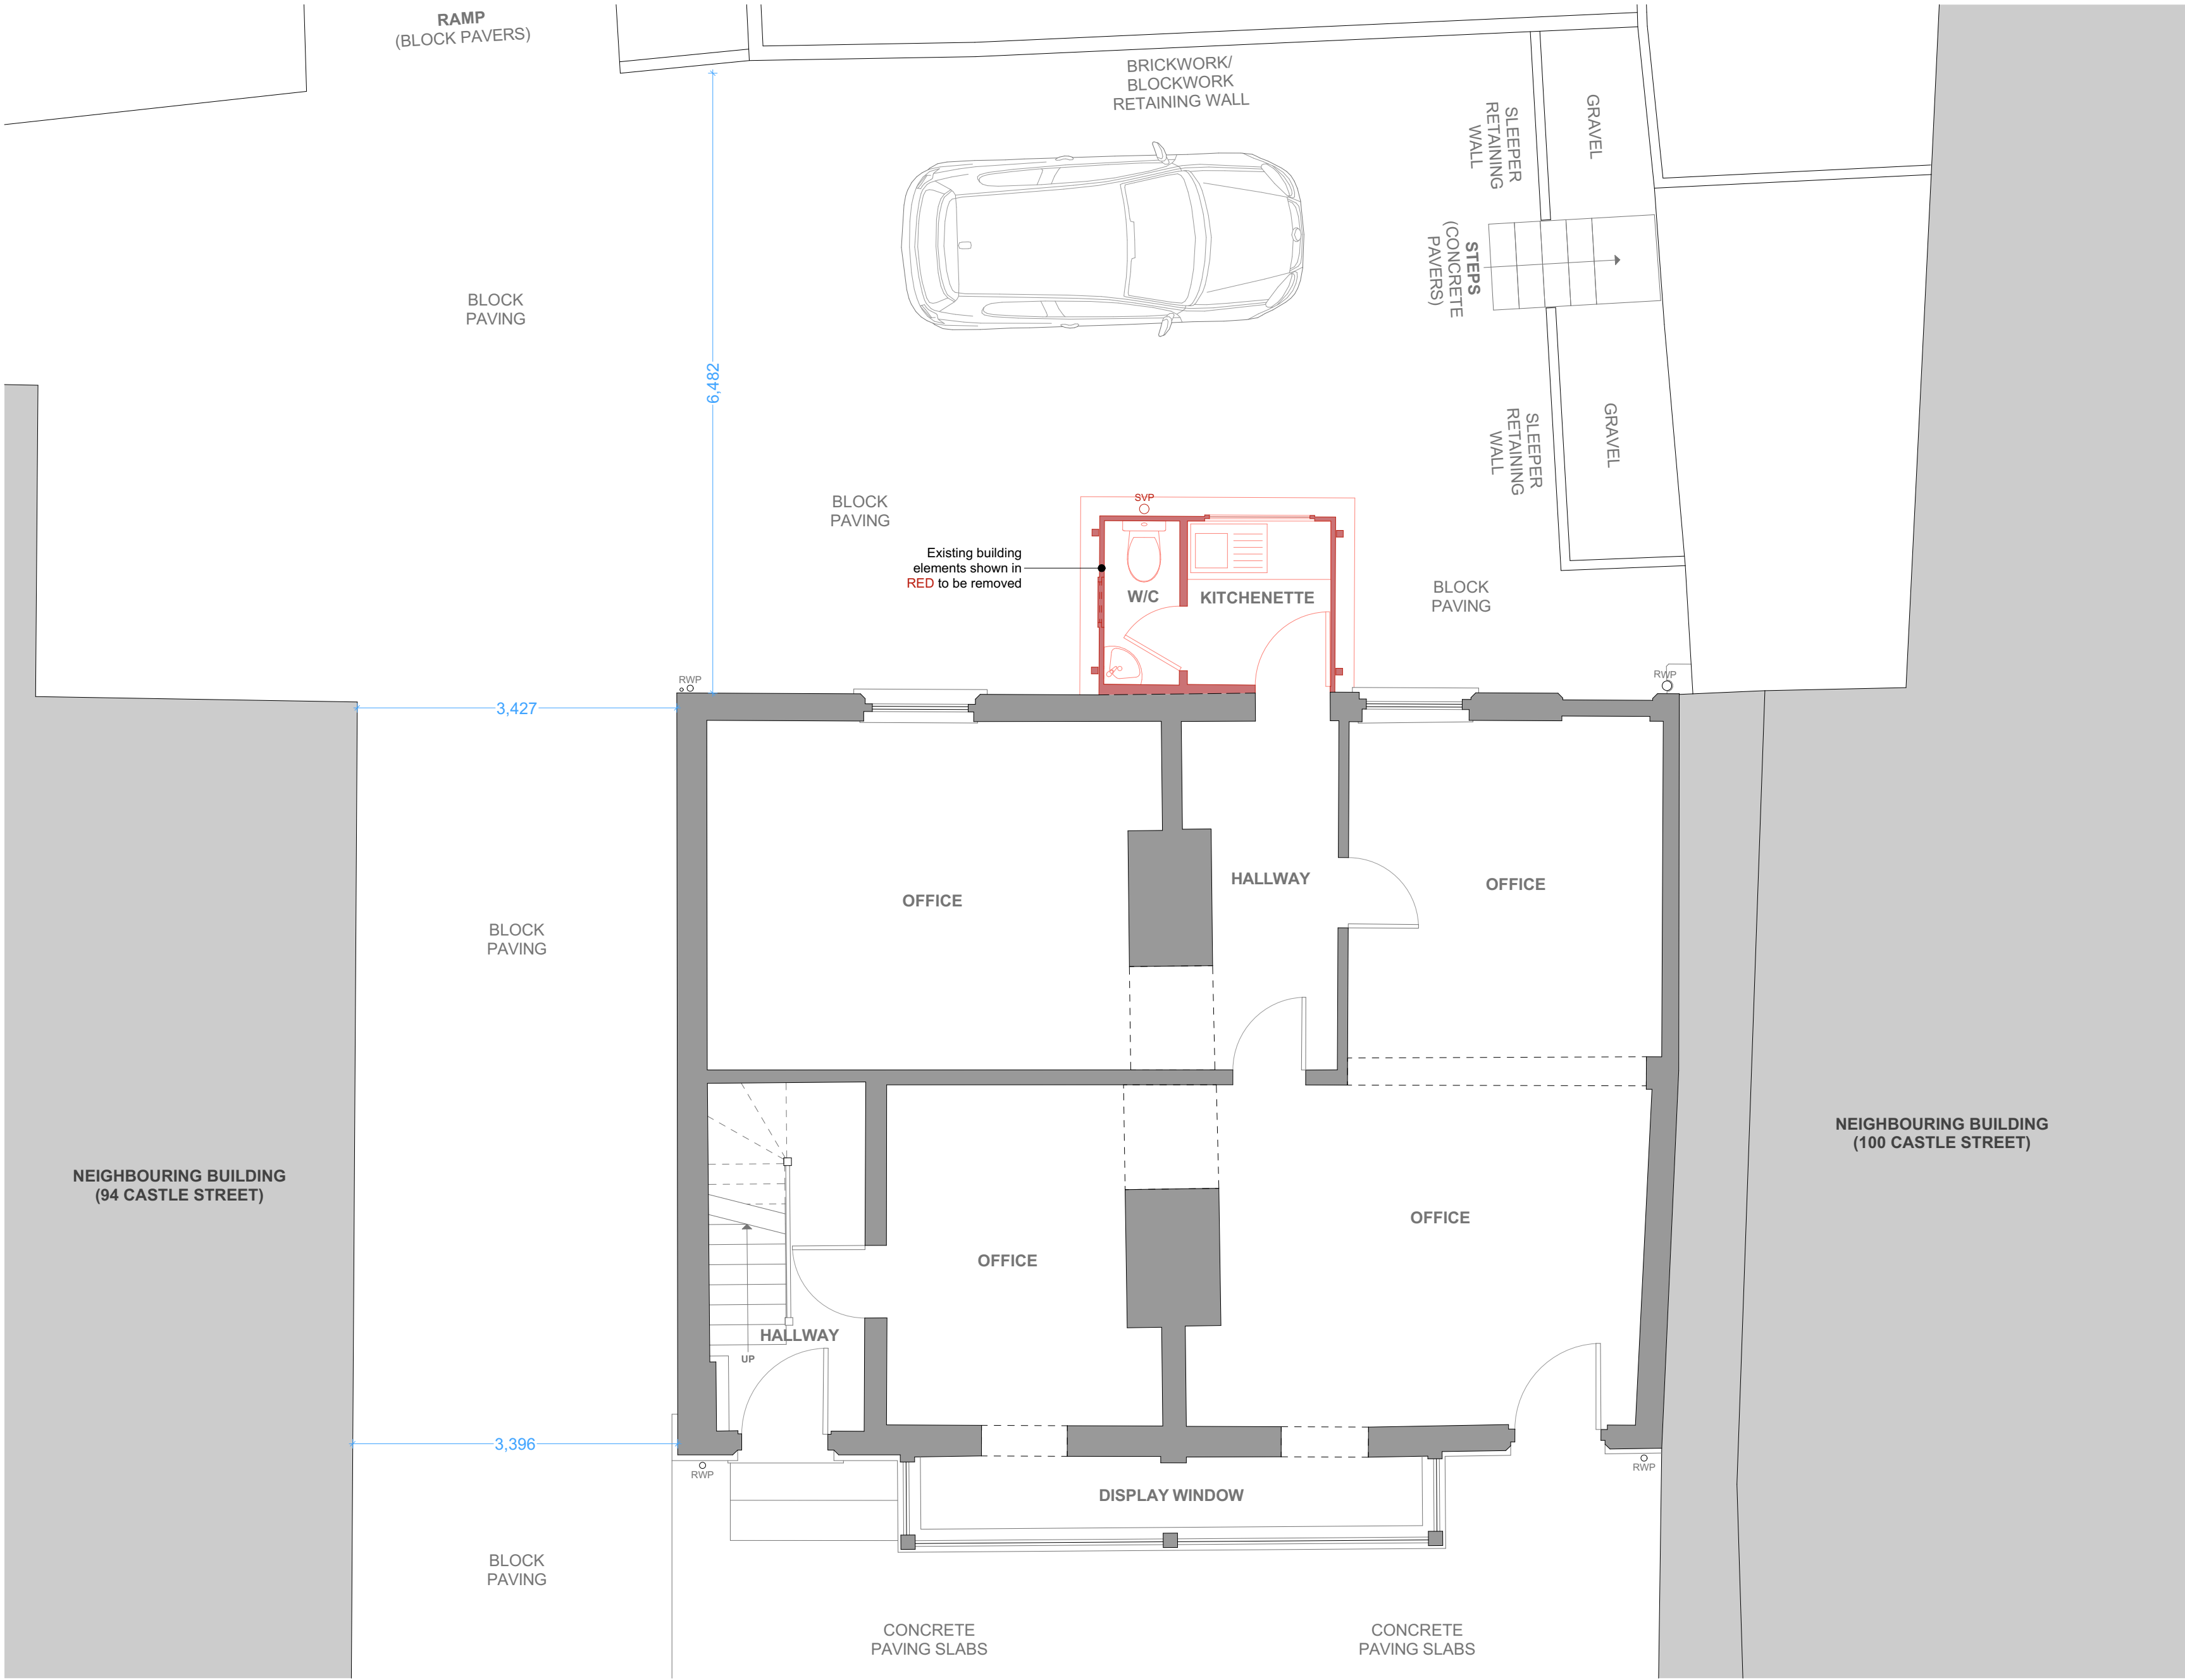


Drawing Name: **EXISTING GROUND FLOOR PLAN**

Drawing Status: **PLANNING ISSUE**

Project Name: **98 Castle Street, Hinckley**

Project No.: **57206** Client: **Scrivins & Co Ltd**

Drawing Name: **Existing Ground Floor Plan**

Drawing No.: **CAS-MAS-XX-GF-DR-A-18001**

Drawn by: **MG** Check: **RP**

Scale(s): **1:50 @ A2** Date: **16.09.2025**

MASarchitecture Ltd

MIDLANDS STUDIO
The Atkins Building,
Lower Bond Street,
Hinckley, Leicestershire
LE10 1QU

LONDON STUDIO
Langton House,
22 Abbotswood,
Guildford, Surrey
GU1 1UX

RIBA #
Chartered Practice

arb Architects
Registration
Board

CONTACT US
Telephone: 01455 616445
E-Mail: info@masarchitecture.co.uk

MAS architecture Limited is registered in England and Wales. Company Number: 6218073
This document and its design content belongs to MAS architecture Limited. Copyright © 2025. All rights reserved.
You may not reproduce this document or disclose it to others without the consent of MAS architecture Limited.