




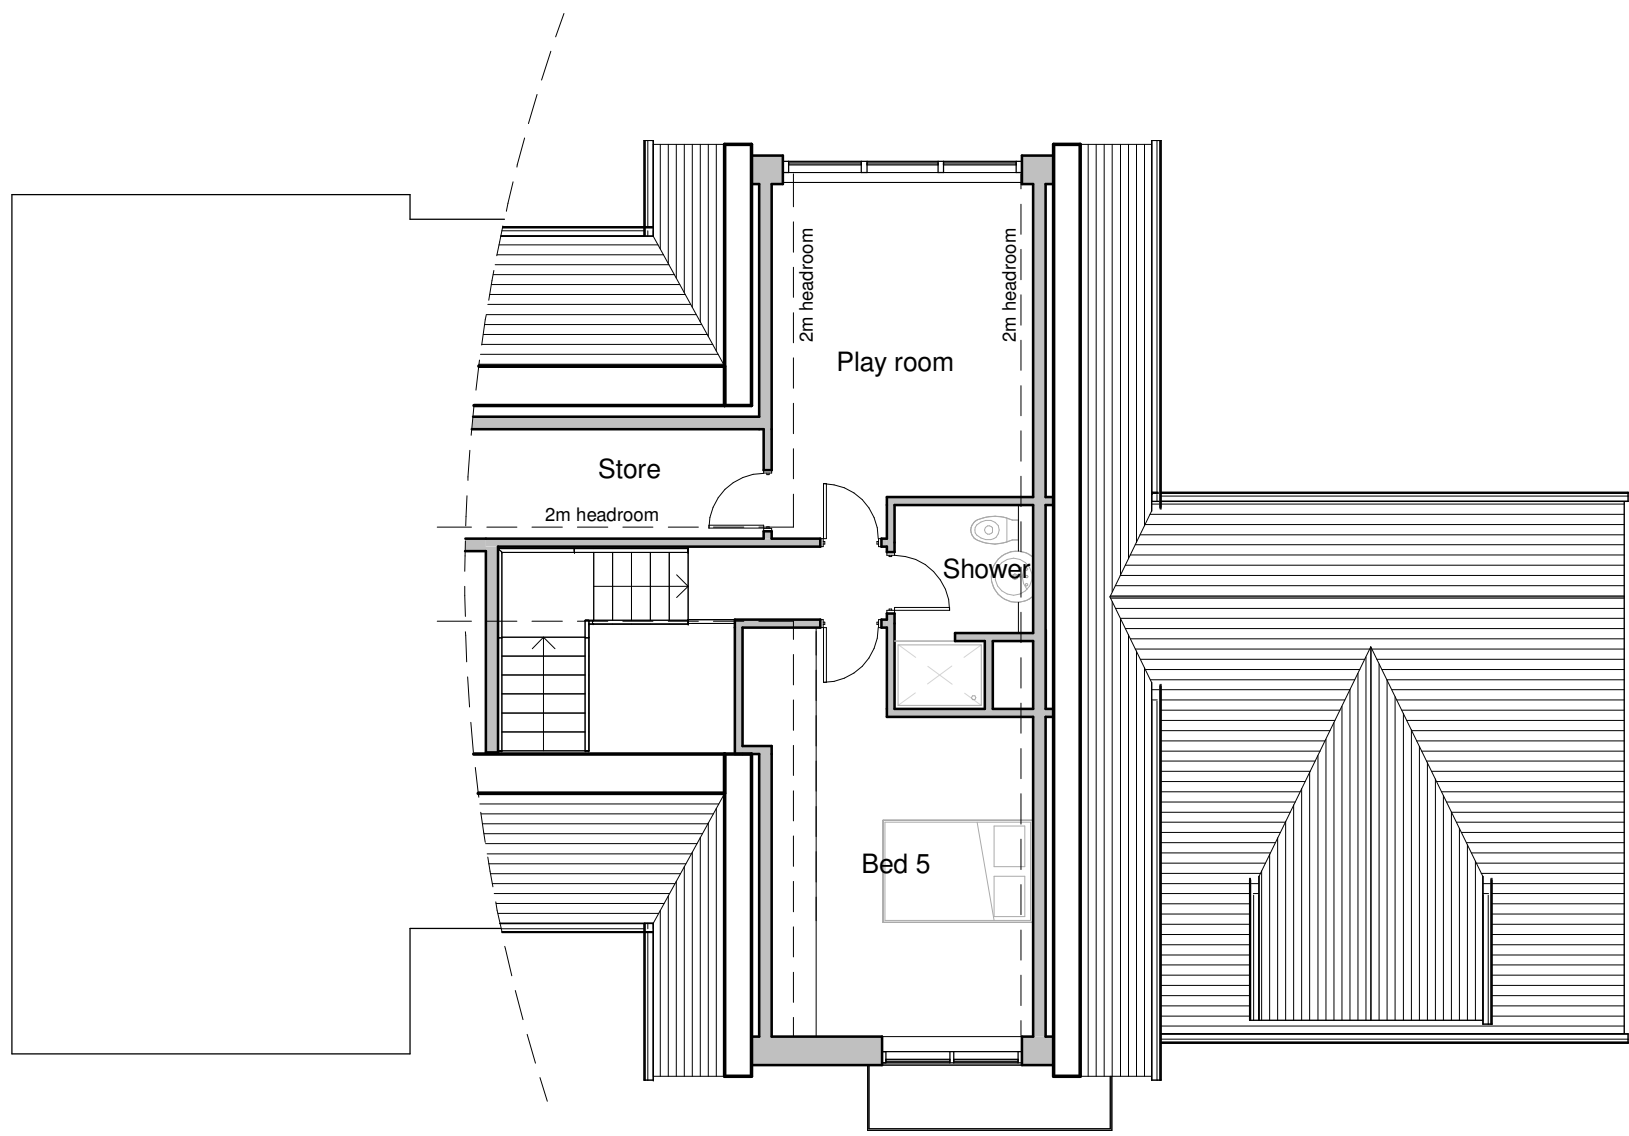

Second floor plan

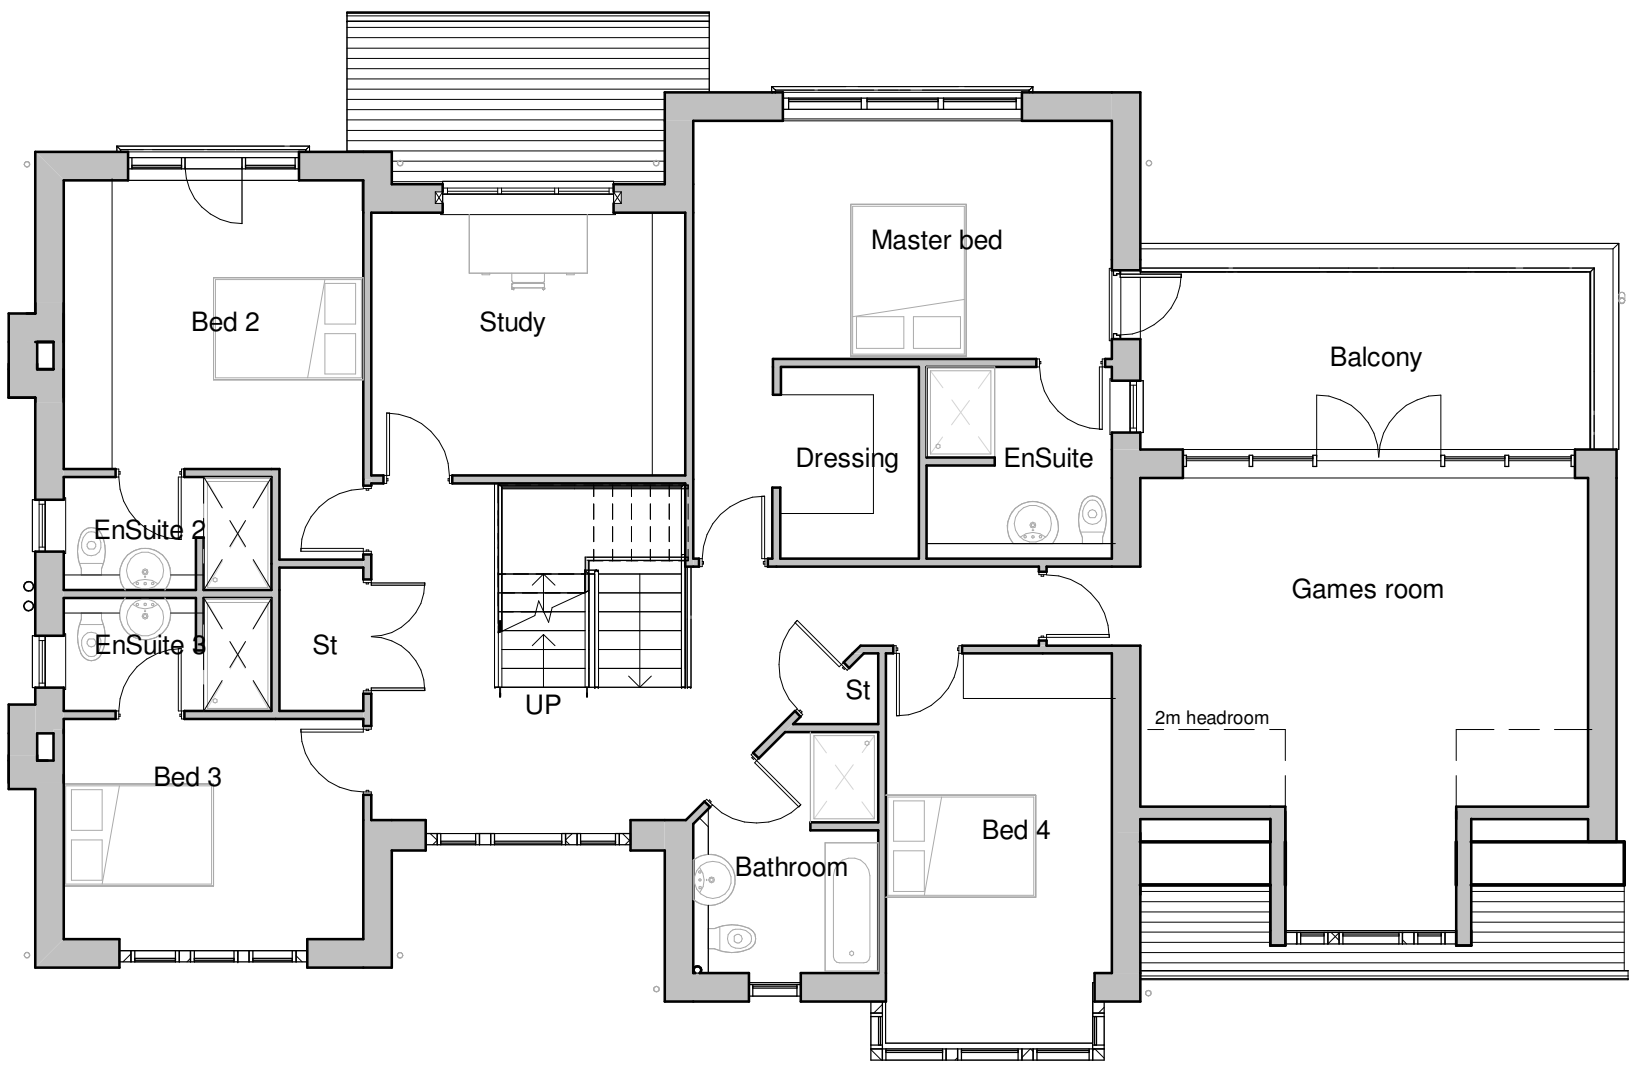

First floor plan

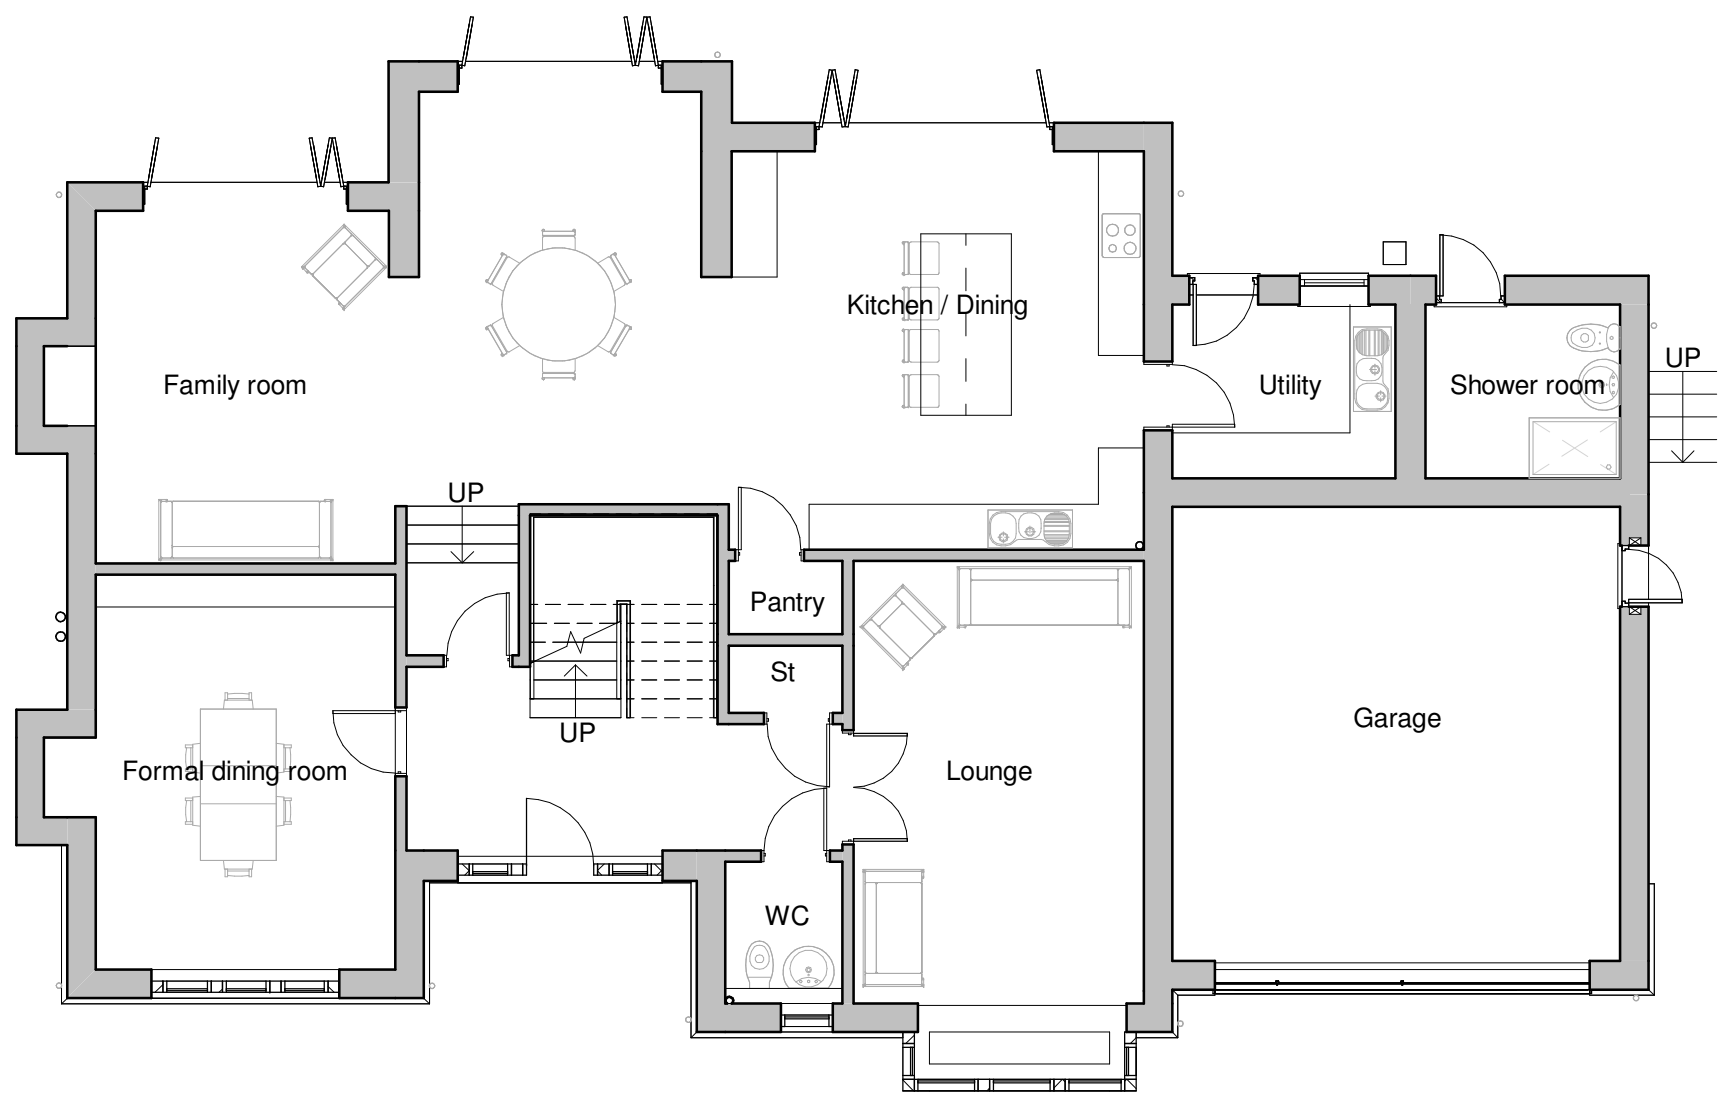

Ground floor plan



Front elevation



Side elevation




Rear elevation



Side elevation

 

Client Mr and Mrs Gadd				HAYWARD architects	
Project Title 16 Hornsey Rise Bosworth Road Wellsborough				19 Station Road Hinckley Leicestershire LE10 1AW Tel: 01455 635 665 www.hayward-architects.co.uk	
Drawing Title As existing					
Scale: 1:100	Date: Oct 2025	Sheet: A1	Job No: 25/108	Drawing No: 00	
Author: ZLM	Checked by:	Permitted by: 	Status: PLANNING		
THE COPYRIGHT OF THIS DRAWING IS RESERVED BY HAYWARD ARCHITECTS LTD. REPRODUCTION IN ANY FORM, EITHER IN WHOLE OR IN PART, IS FORBIDDEN WITHOUT THE PRIOR WRITTEN PERMISSION OF THE COPYRIGHT HOLDER. DO NOT SCALE FROM DRAWINGS AND ONLY THE LATEST VERSIONS ARE TO BE USED.					