
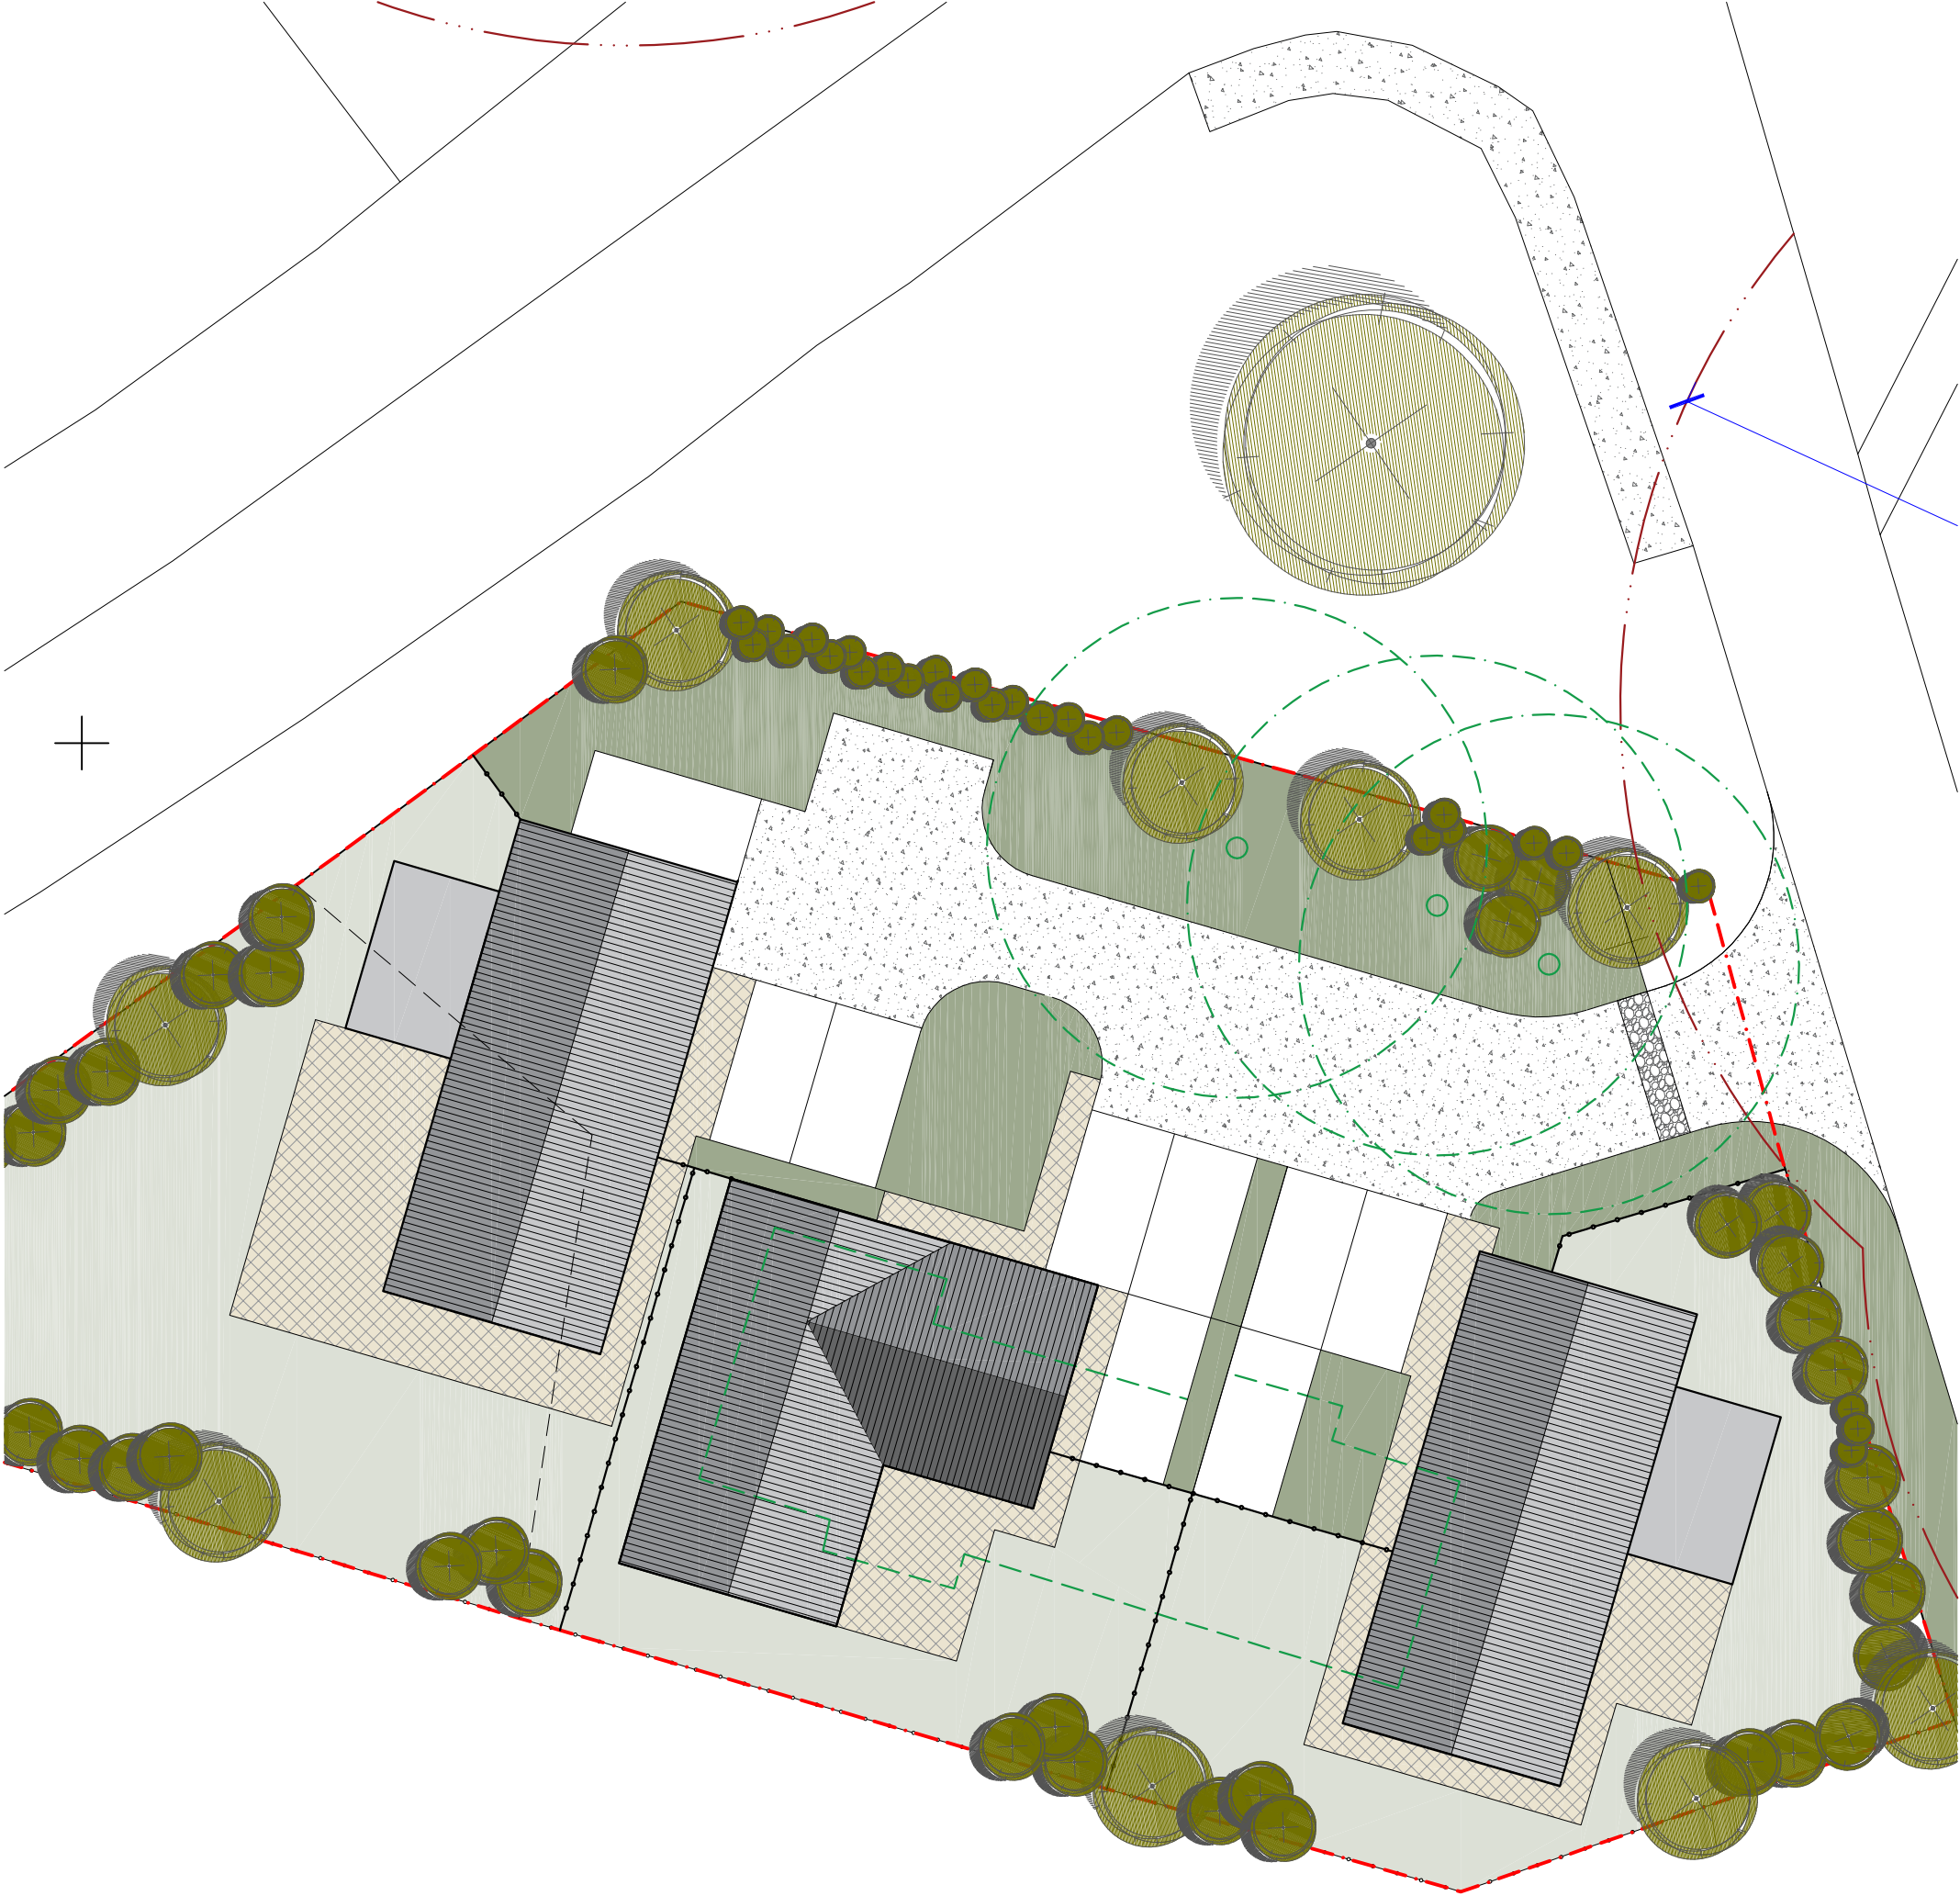


This drawing must not be copied or reproduced without written permission or consent from planapp.

Only figured dimensions to be taken from this drawing, do not scale.

The Author of this drawing does not accept any liability for details or information provided by outside organisations.

Boundaries are shown for indicative purposes only, all boundaries are to be confirmed by the legal owner.

 

Rev. Revision notes		Date
Issue		
tender	☐	preliminary ☒
contract/site	☐	H&S file ☐
Client		
H Davenport		
Project		
Burnthorn, Peckleton Lane		
Kirkby Mallory		
Drawing		
Illustrative 3 Unit Site Plan		
planapp		
Vision House 119 Factory Road Hinckley LE10 0DP		
planapp@gmail.com 07764 840444		
Scale	Date	Drawn
1:500@A3	02 06 23	AA
Job No	Drawing No	Revision
393	006	