




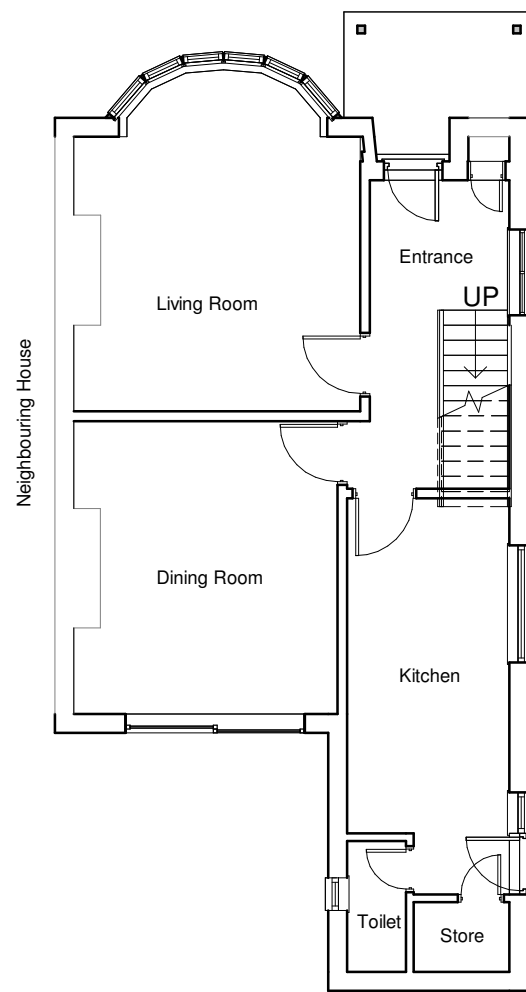

Ground Floor Plan

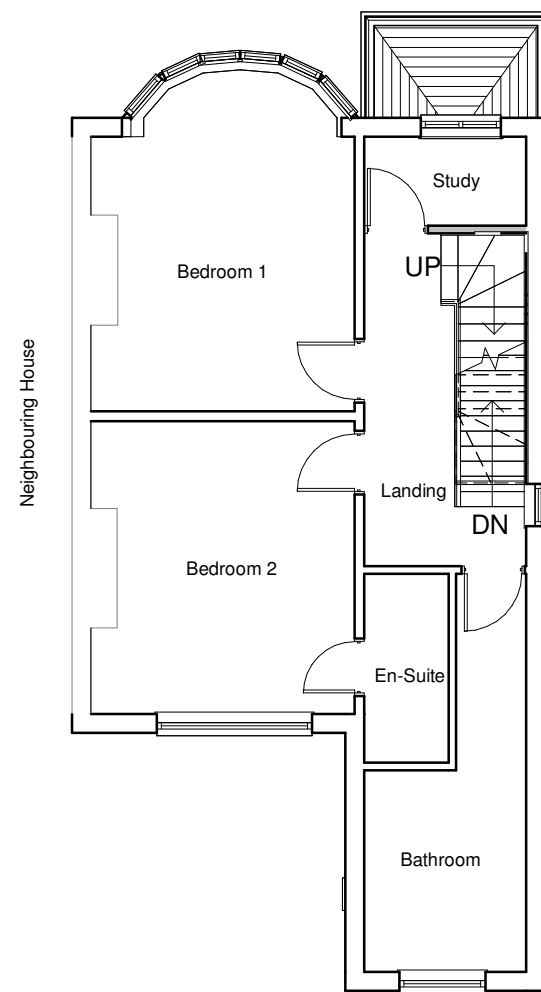

First Floor Plan

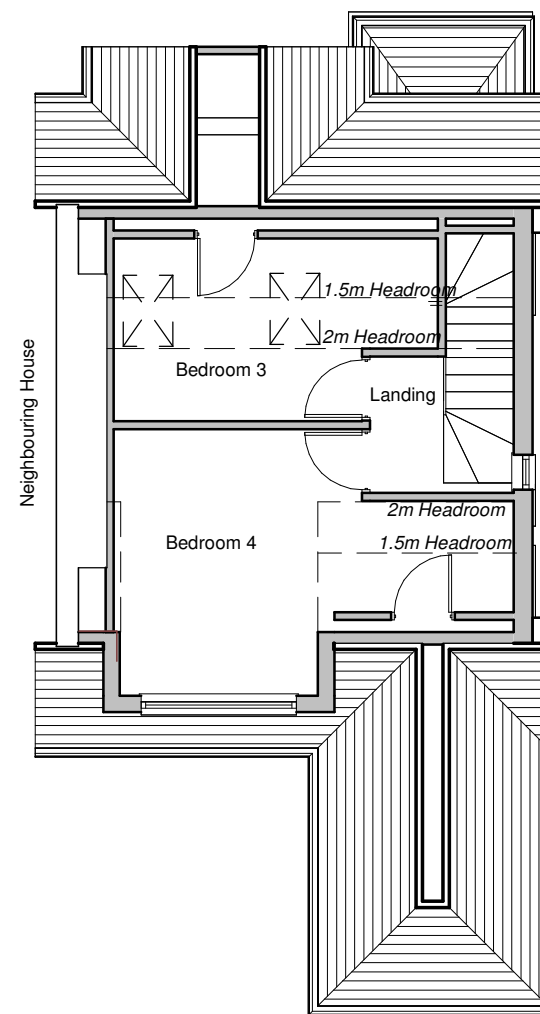

Second Floor Plan

2No. Proposed
Rooflights to
existing roof.




Front Elevation

Proposed
Dormer
render to
match
existing




Rear Elevation

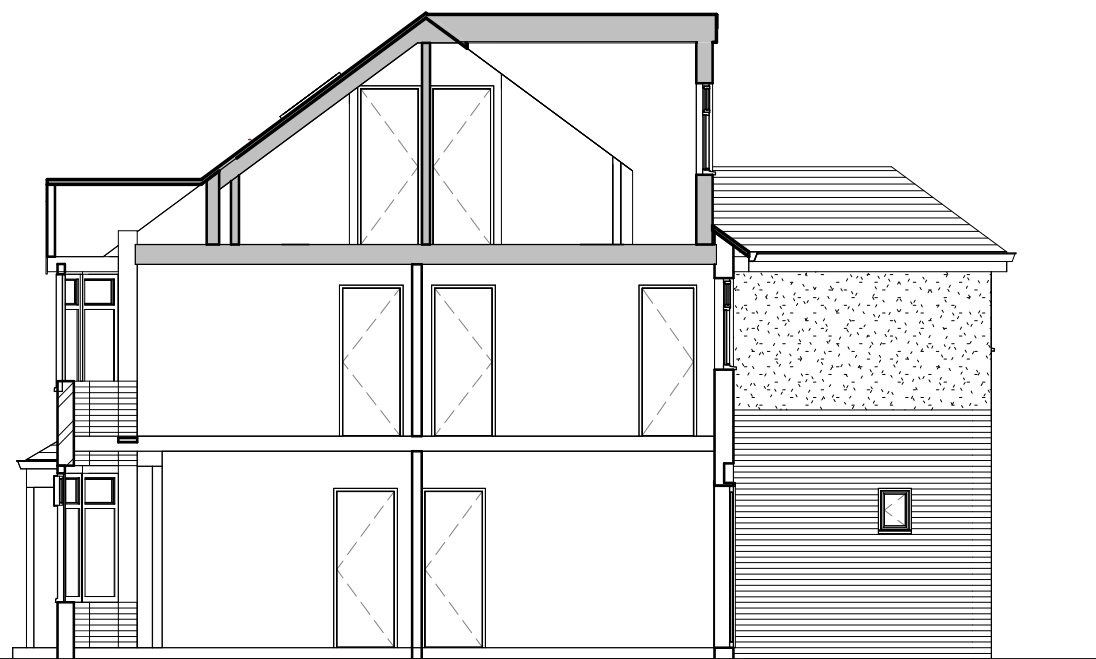

Section

Render to
match
existing

Proposed
window.

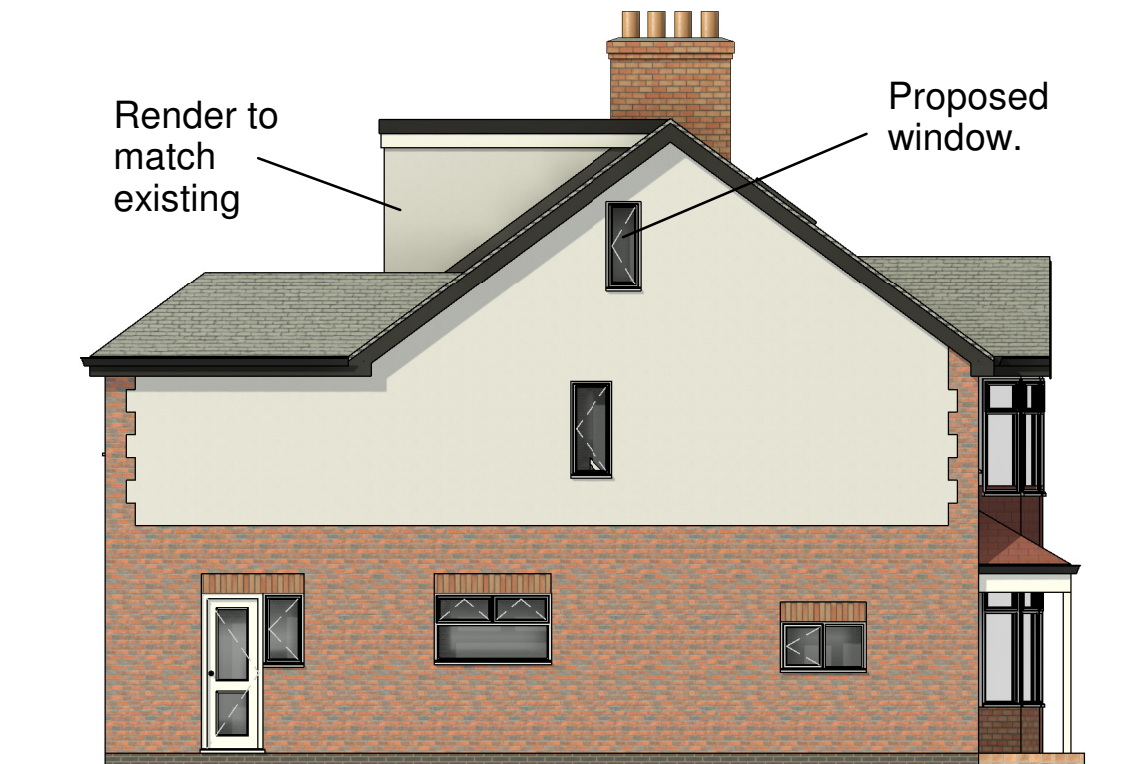

Side Elevation

Proposed
Velux window.

Render to
match
existing



Side Elevation



Client Mr and Mrs Jewkes			hayward ARCHITECTS LTD 19 Station Road Hinckley Leicestershire LE10 1AW Tel: 01455 635 665 Fax: 01455 618 971 www.hayward-architects.co.uk	
Project Title Extension and Alterations Wolvey Road Burbage				
Drawing Title Proposed - Plans, Sections & Elevations				
Scale 1:100		Date 06/23	A2	Job No. 22 / 50
Author MO		Checked by LJW		Drawing No. 03A
THE COPYRIGHT OF THIS DRAWING IS VESTED IN HAYWARD ARCHITECTS LTD. REPRODUCTION IN ANY FORM EITHER IN WHOLE OR IN PART IS FORBIDDEN WITHOUT THE PRIOR WRITTEN PERMISSION OF THE COPYRIGHT HOLDER. DO NOT SCALE FROM DRAWING AND ONLY FIGURED DIMENSIONS ARE TO BE USED			Status Schemes	