




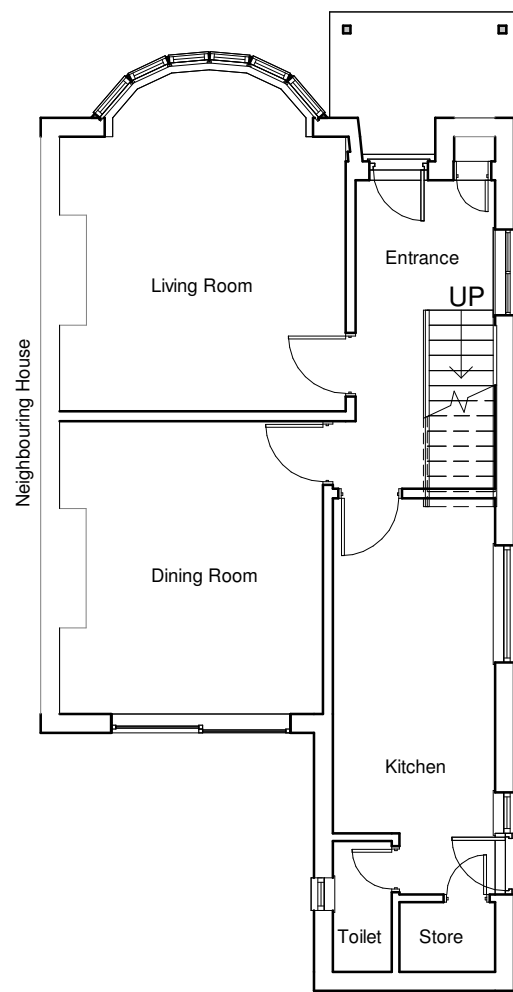

Ground Floor Plan

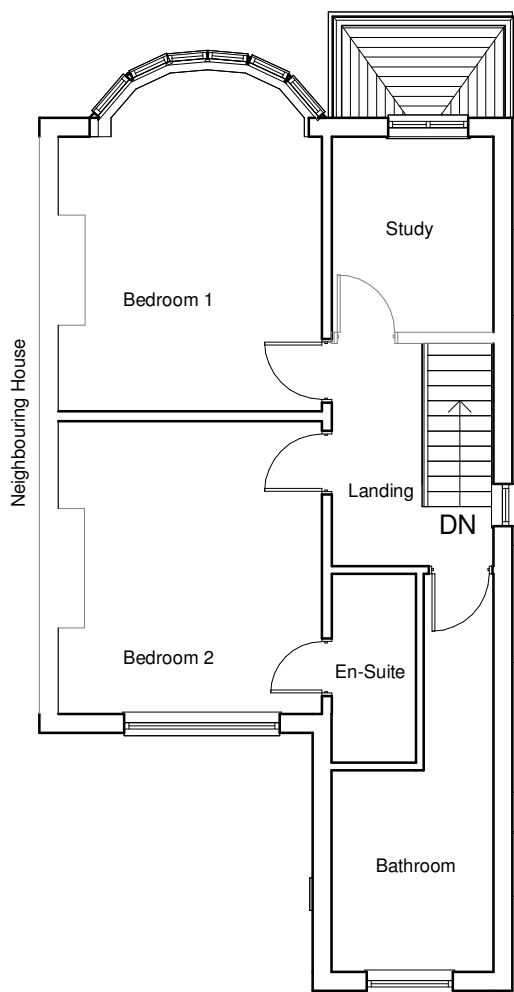

First Floor Plan

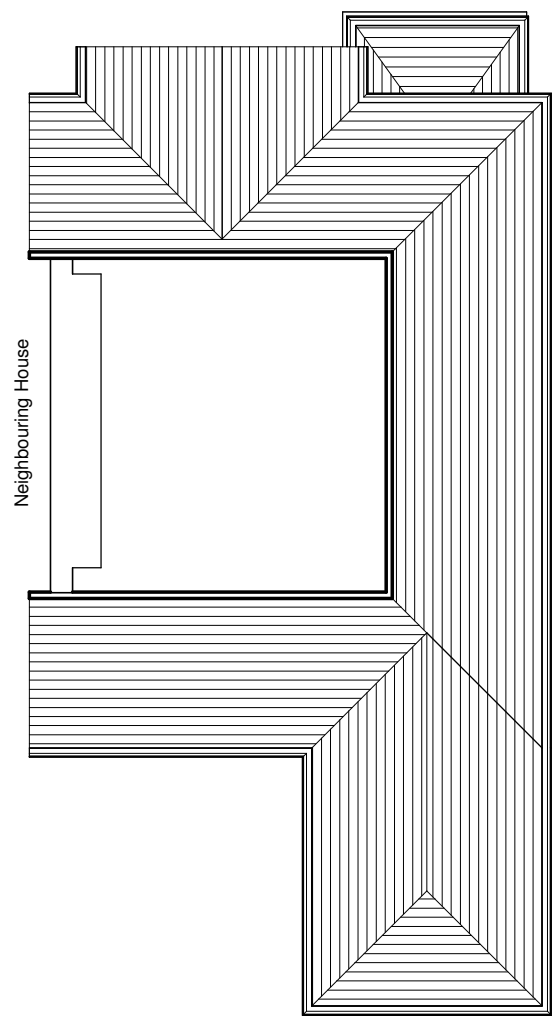


Second Floor Plan



Front Elevation



Rear Elevation

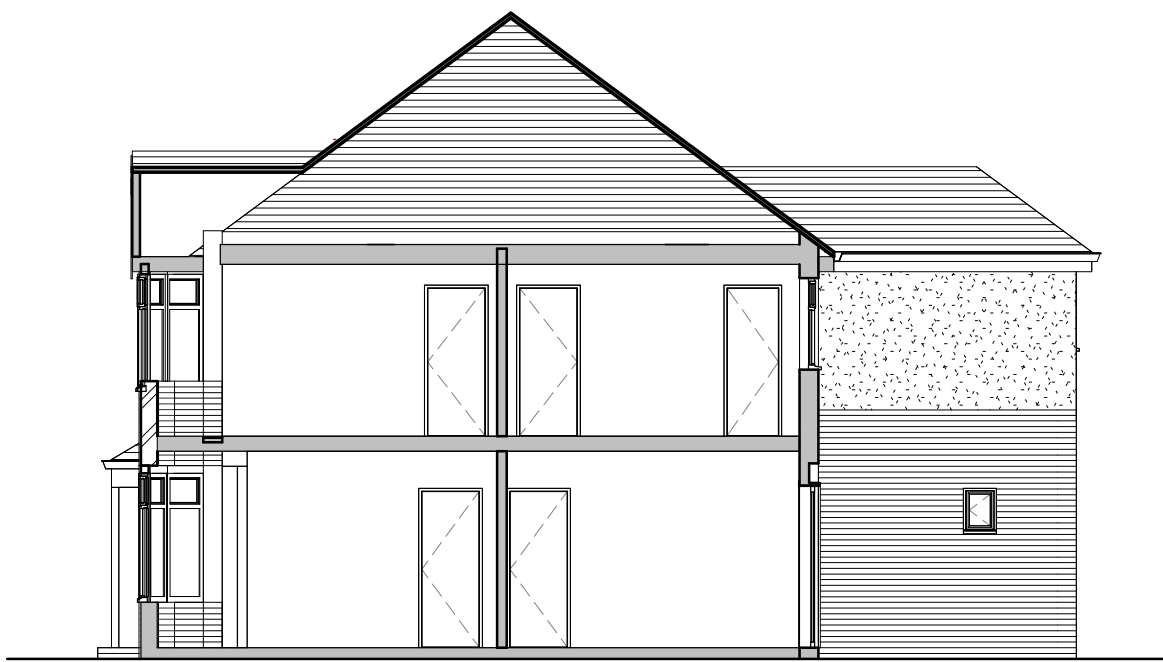

Section



Side Elevation



Side Elevation



Client Mr and Mrs Jewkes			hayward ARCHITECTS LTD 	
Project Title Extension and Alterations Wolvey Road Burbage			19 Station Road Hinckley Leicestershire LE10 1AW Tel: 01455 635 665 Fax: 01455 618 971 www.hayward-architects.co.uk	
Drawing Title Existing - Plans, Elevations & Sections				
Scale 1:100	Date 07/22	Sheet A2	Job No. 22 / 50	Drawing No. 01A
Author MO	Checked by LJW			
THE COPYRIGHT OF THIS DRAWING IS VESTED IN HAYWARD ARCHITECTS LTD. REPRODUCTION IN ANY FORM, EITHER IN WHOLE OR IN PART IS FORBIDDEN WITHOUT THE PRIOR WRITTEN PERMISSION OF THE COPYRIGHT HOLDER. DO NOT SCALE FROM DRAWING AND ONLY FIGURED DIMENSIONS ARE TO BE USED			Status Schemes	

Tel: 01455 635 665
Fax: 01455 618 971
www.hayward-architects.co.uk