
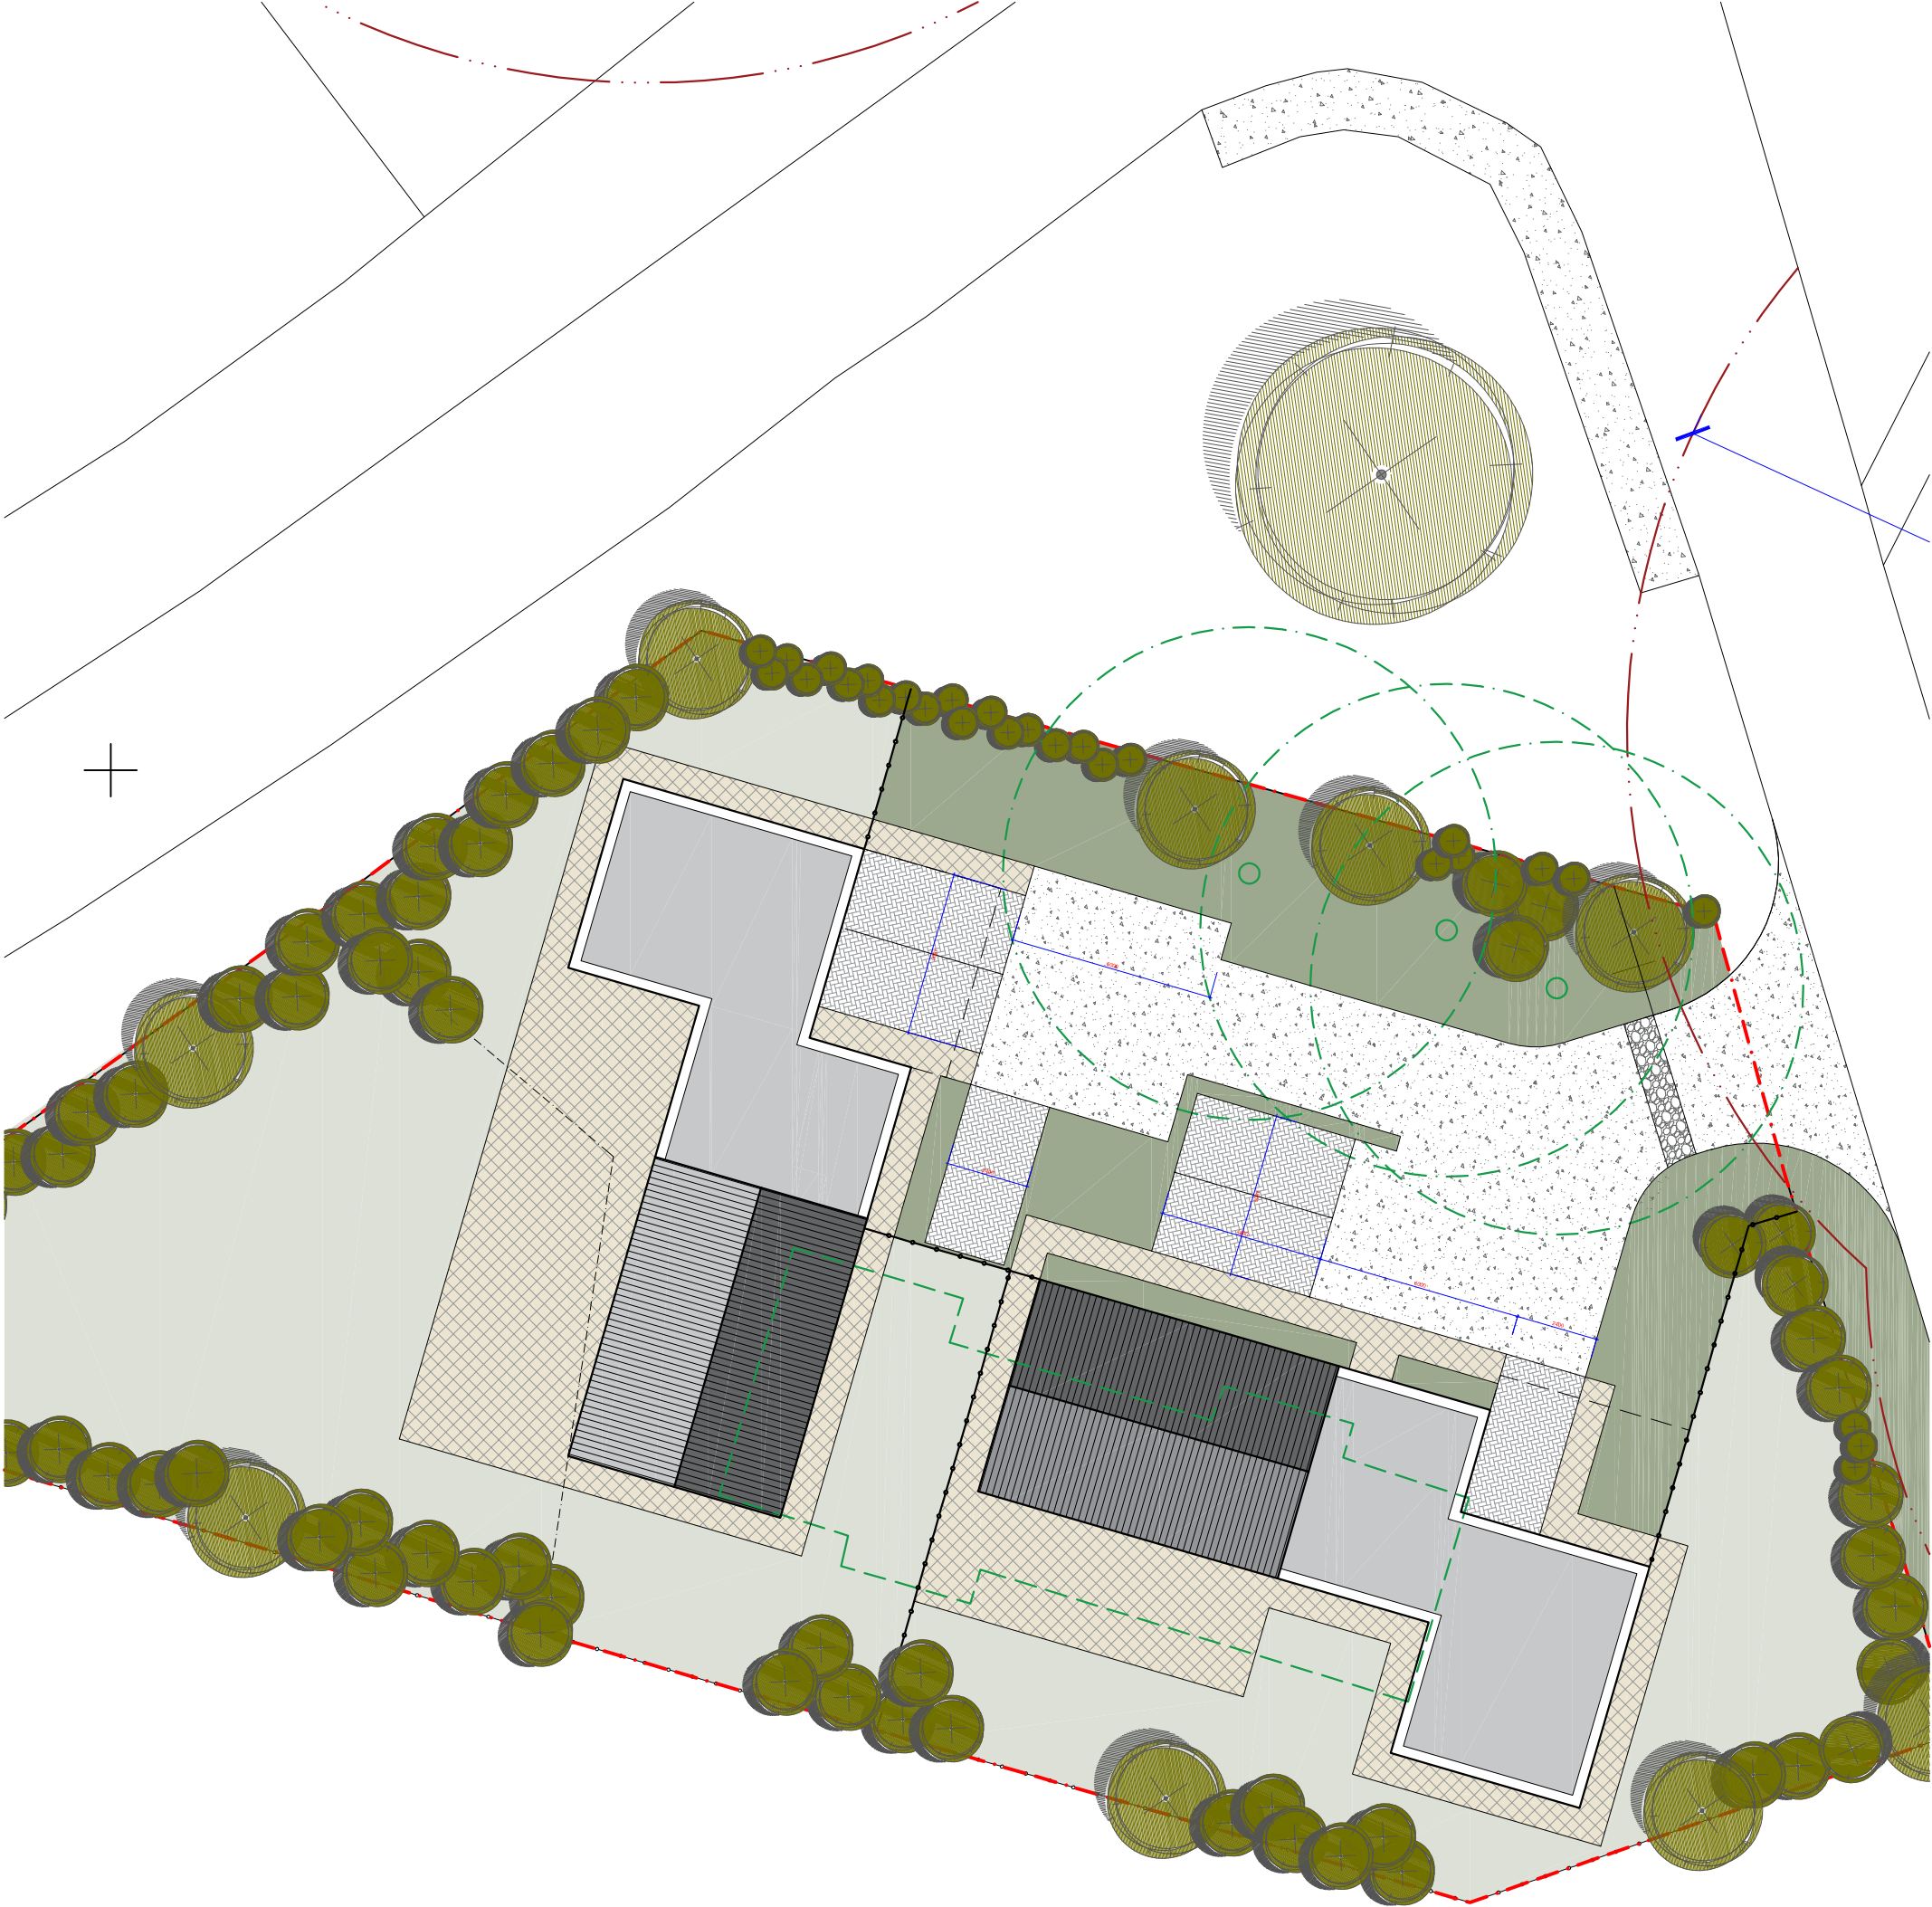


This drawing must not be copied or reproduced without written permission or consent from planapp.

Only figured dimensions to be taken from this drawing, do not scale.

The Author of this drawing does not accept any liability for details or information provided by outside organisations.

Boundaries are shown for indicative purposes only, all boundaries are to be confirmed by the legal owner.

 

Rev.		Revision notes		Date
Issue				
tender	☐	preliminary	☒	
contract/site	☐	H&S file	☐	
Client				
H Davenport				
Project				
Burnthorn, Peckleton Lane				
Kirkby Mallory				
Drawing				
Illustrative Site Plan - 2 Units				
planapp				
Vision House 119 Factory Road Hinckley LE10 0DP				
planapp@gmail.com 07764 840444				
Scale	Date	Drawn		
1:500@A3	05 06 23	AA		
Job No	Drawing No	Revision		
393	008			