


Proposed Side Elevation


Proposed Front Elevation

Proposed Side Elevation
(excluding garage)

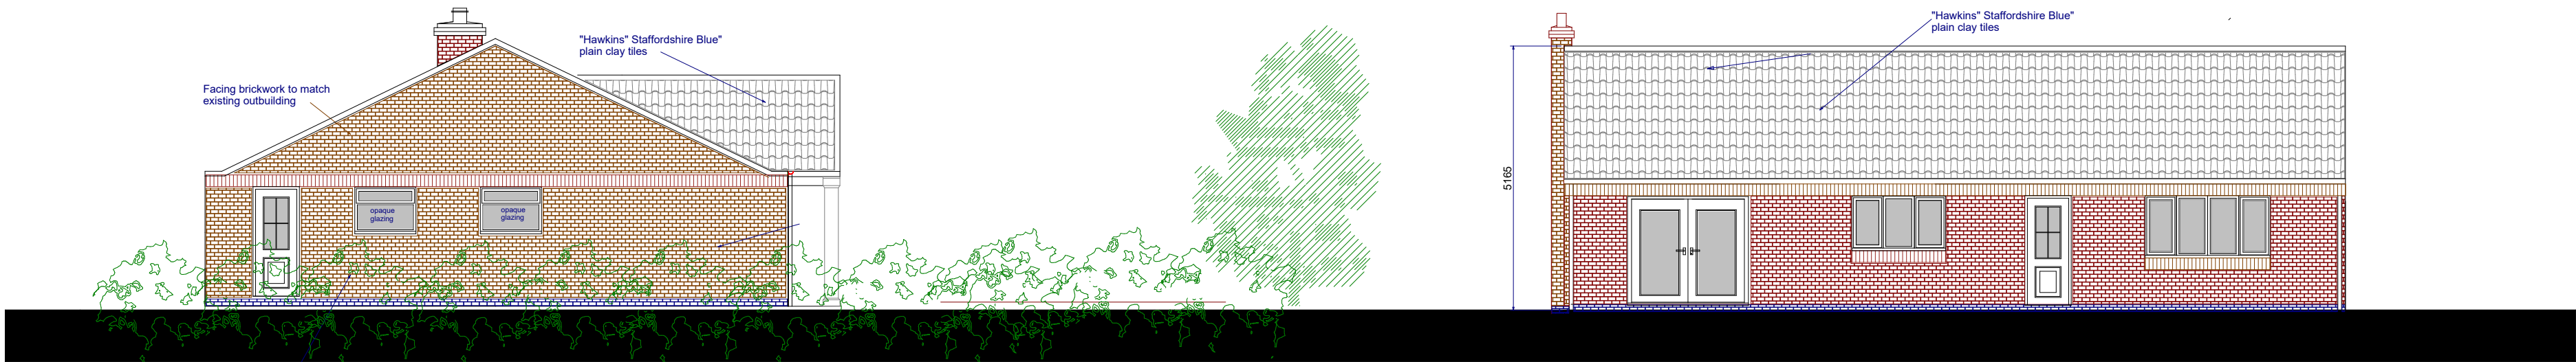


Proposed Side Elevation


Proposed Rear Elevation

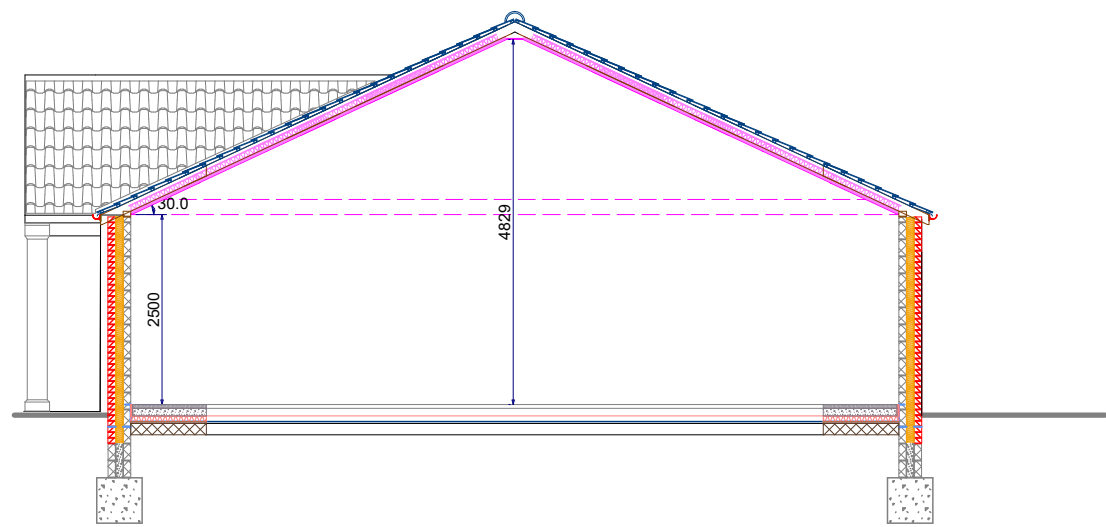

Proposed Section

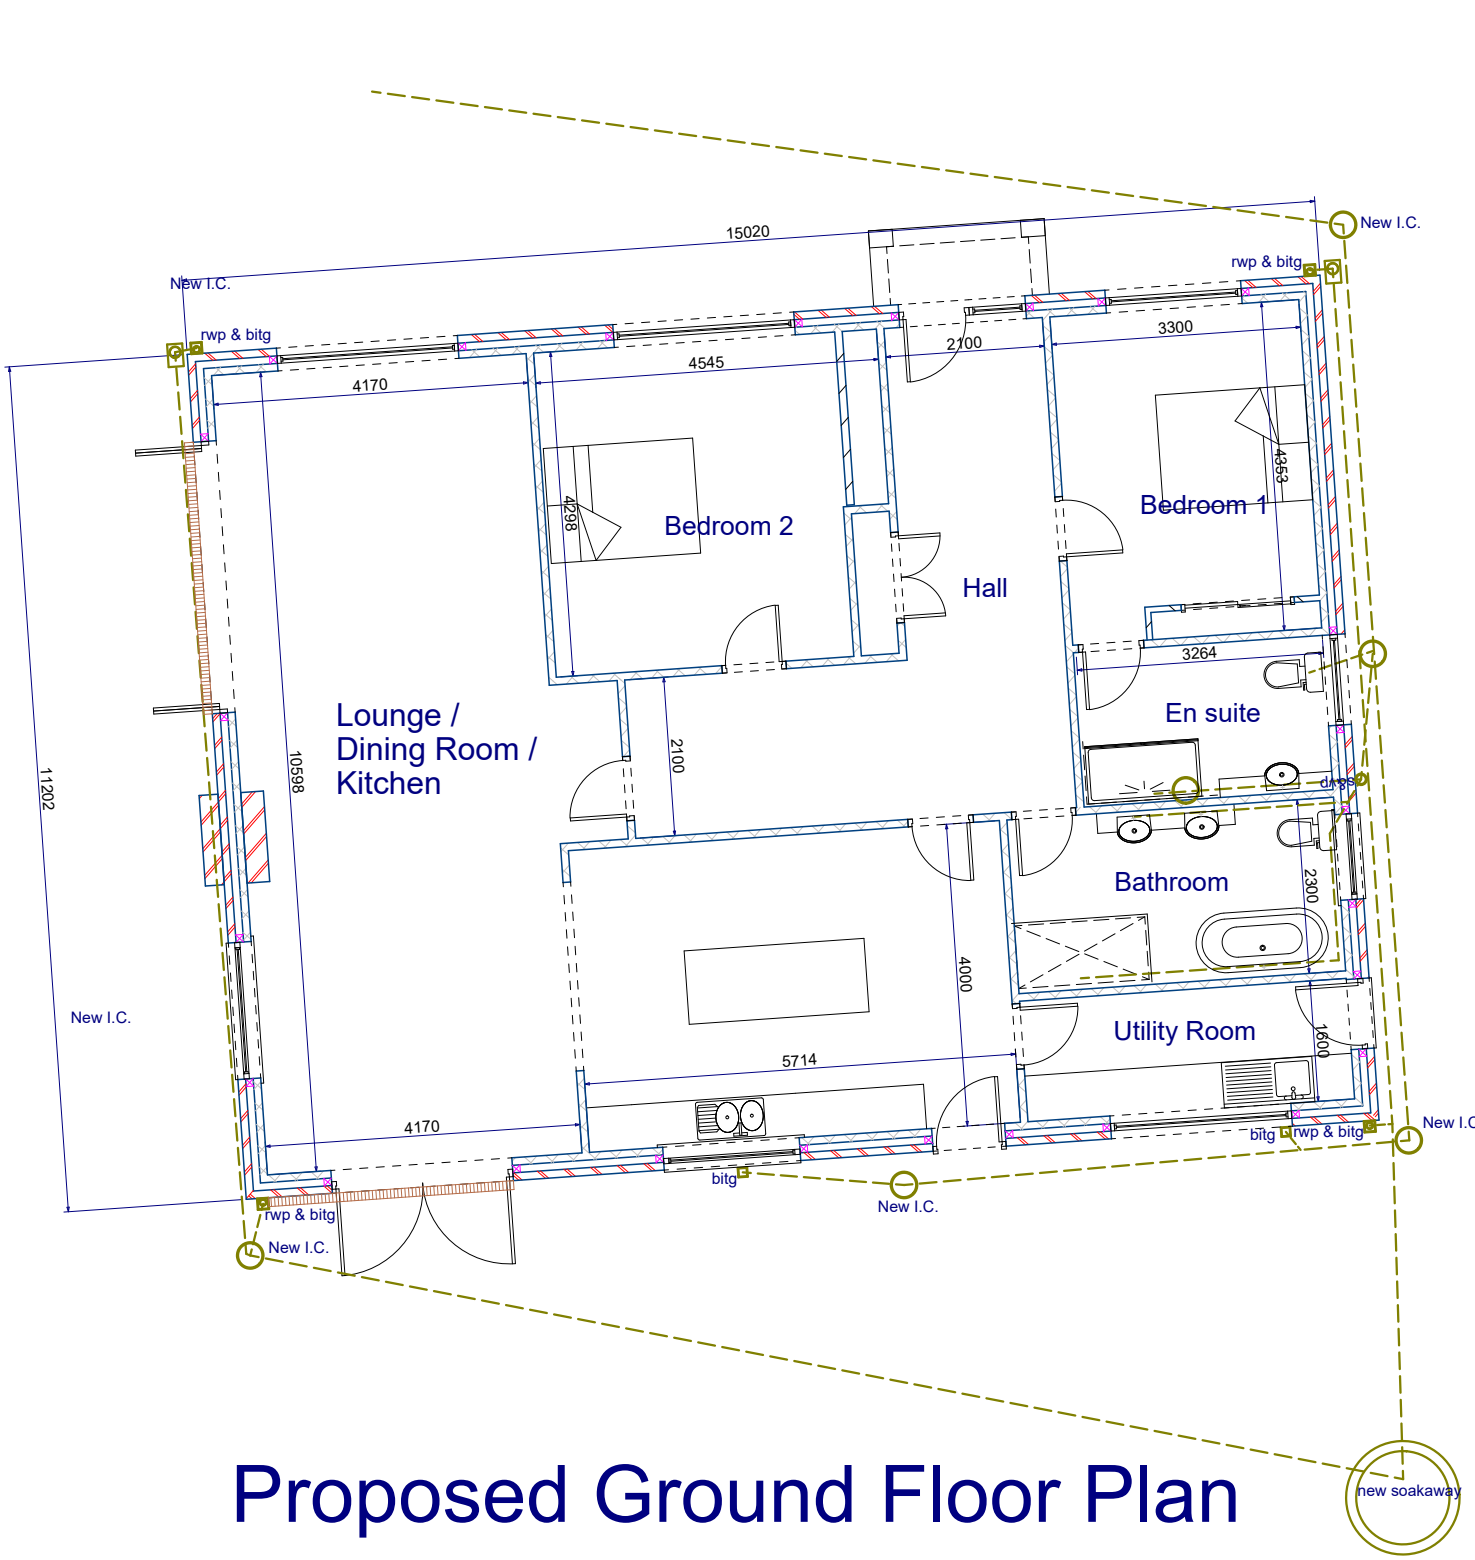

Proposed Ground Floor Plan

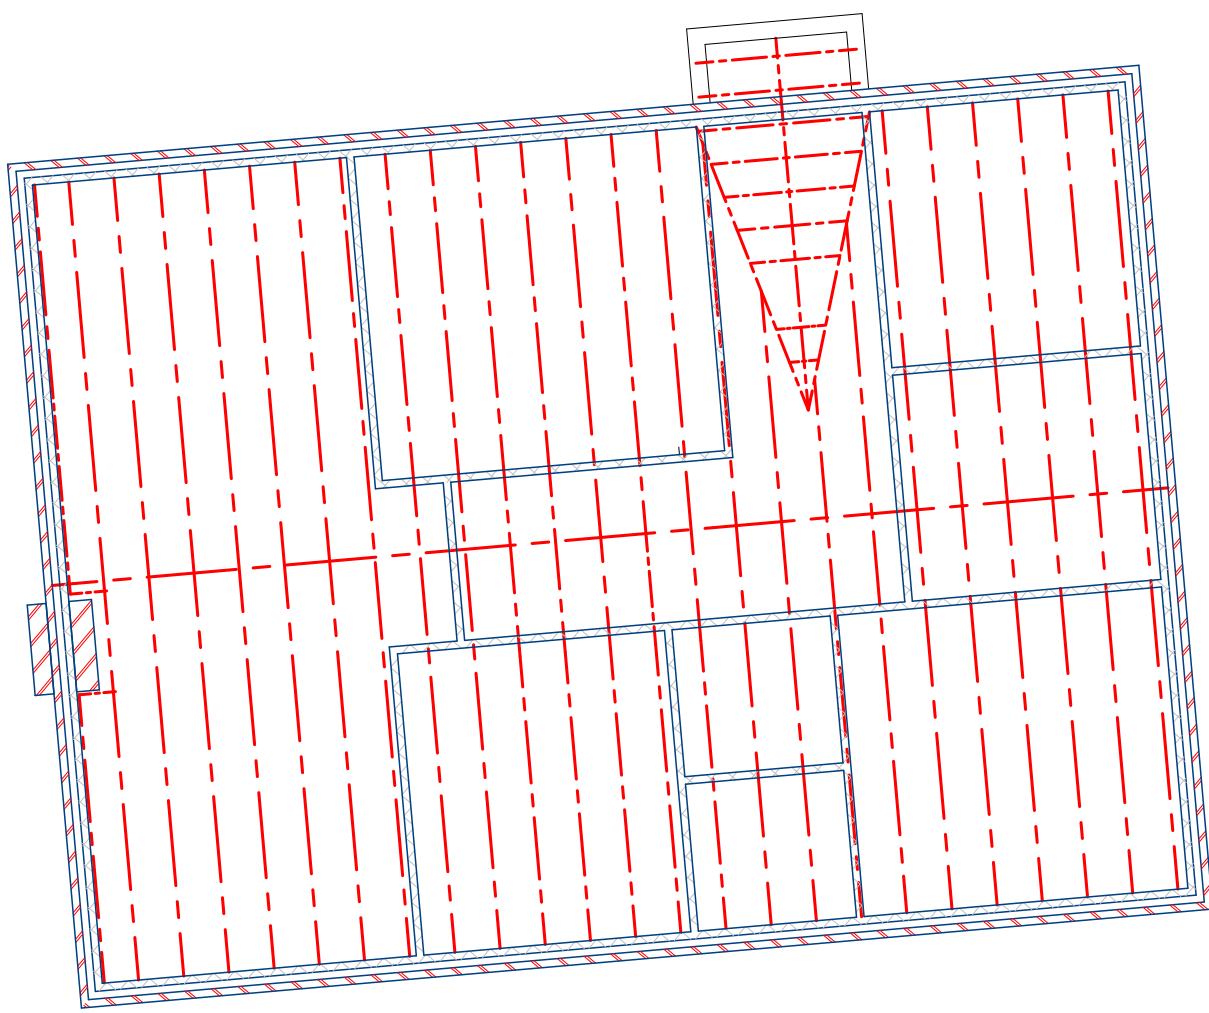

Proposed Roof Plan



Project
Proposed Detached Bungalow
Land behind
42-44 Main Street
Carlton
Nuneaton
CV13 OE2

Client
Mr D.Bream

Drawing No.
DPM936/02 rev D

Date
December 2025

Scale
1:100

Drawn by
D.P.

Page Size - A1

