



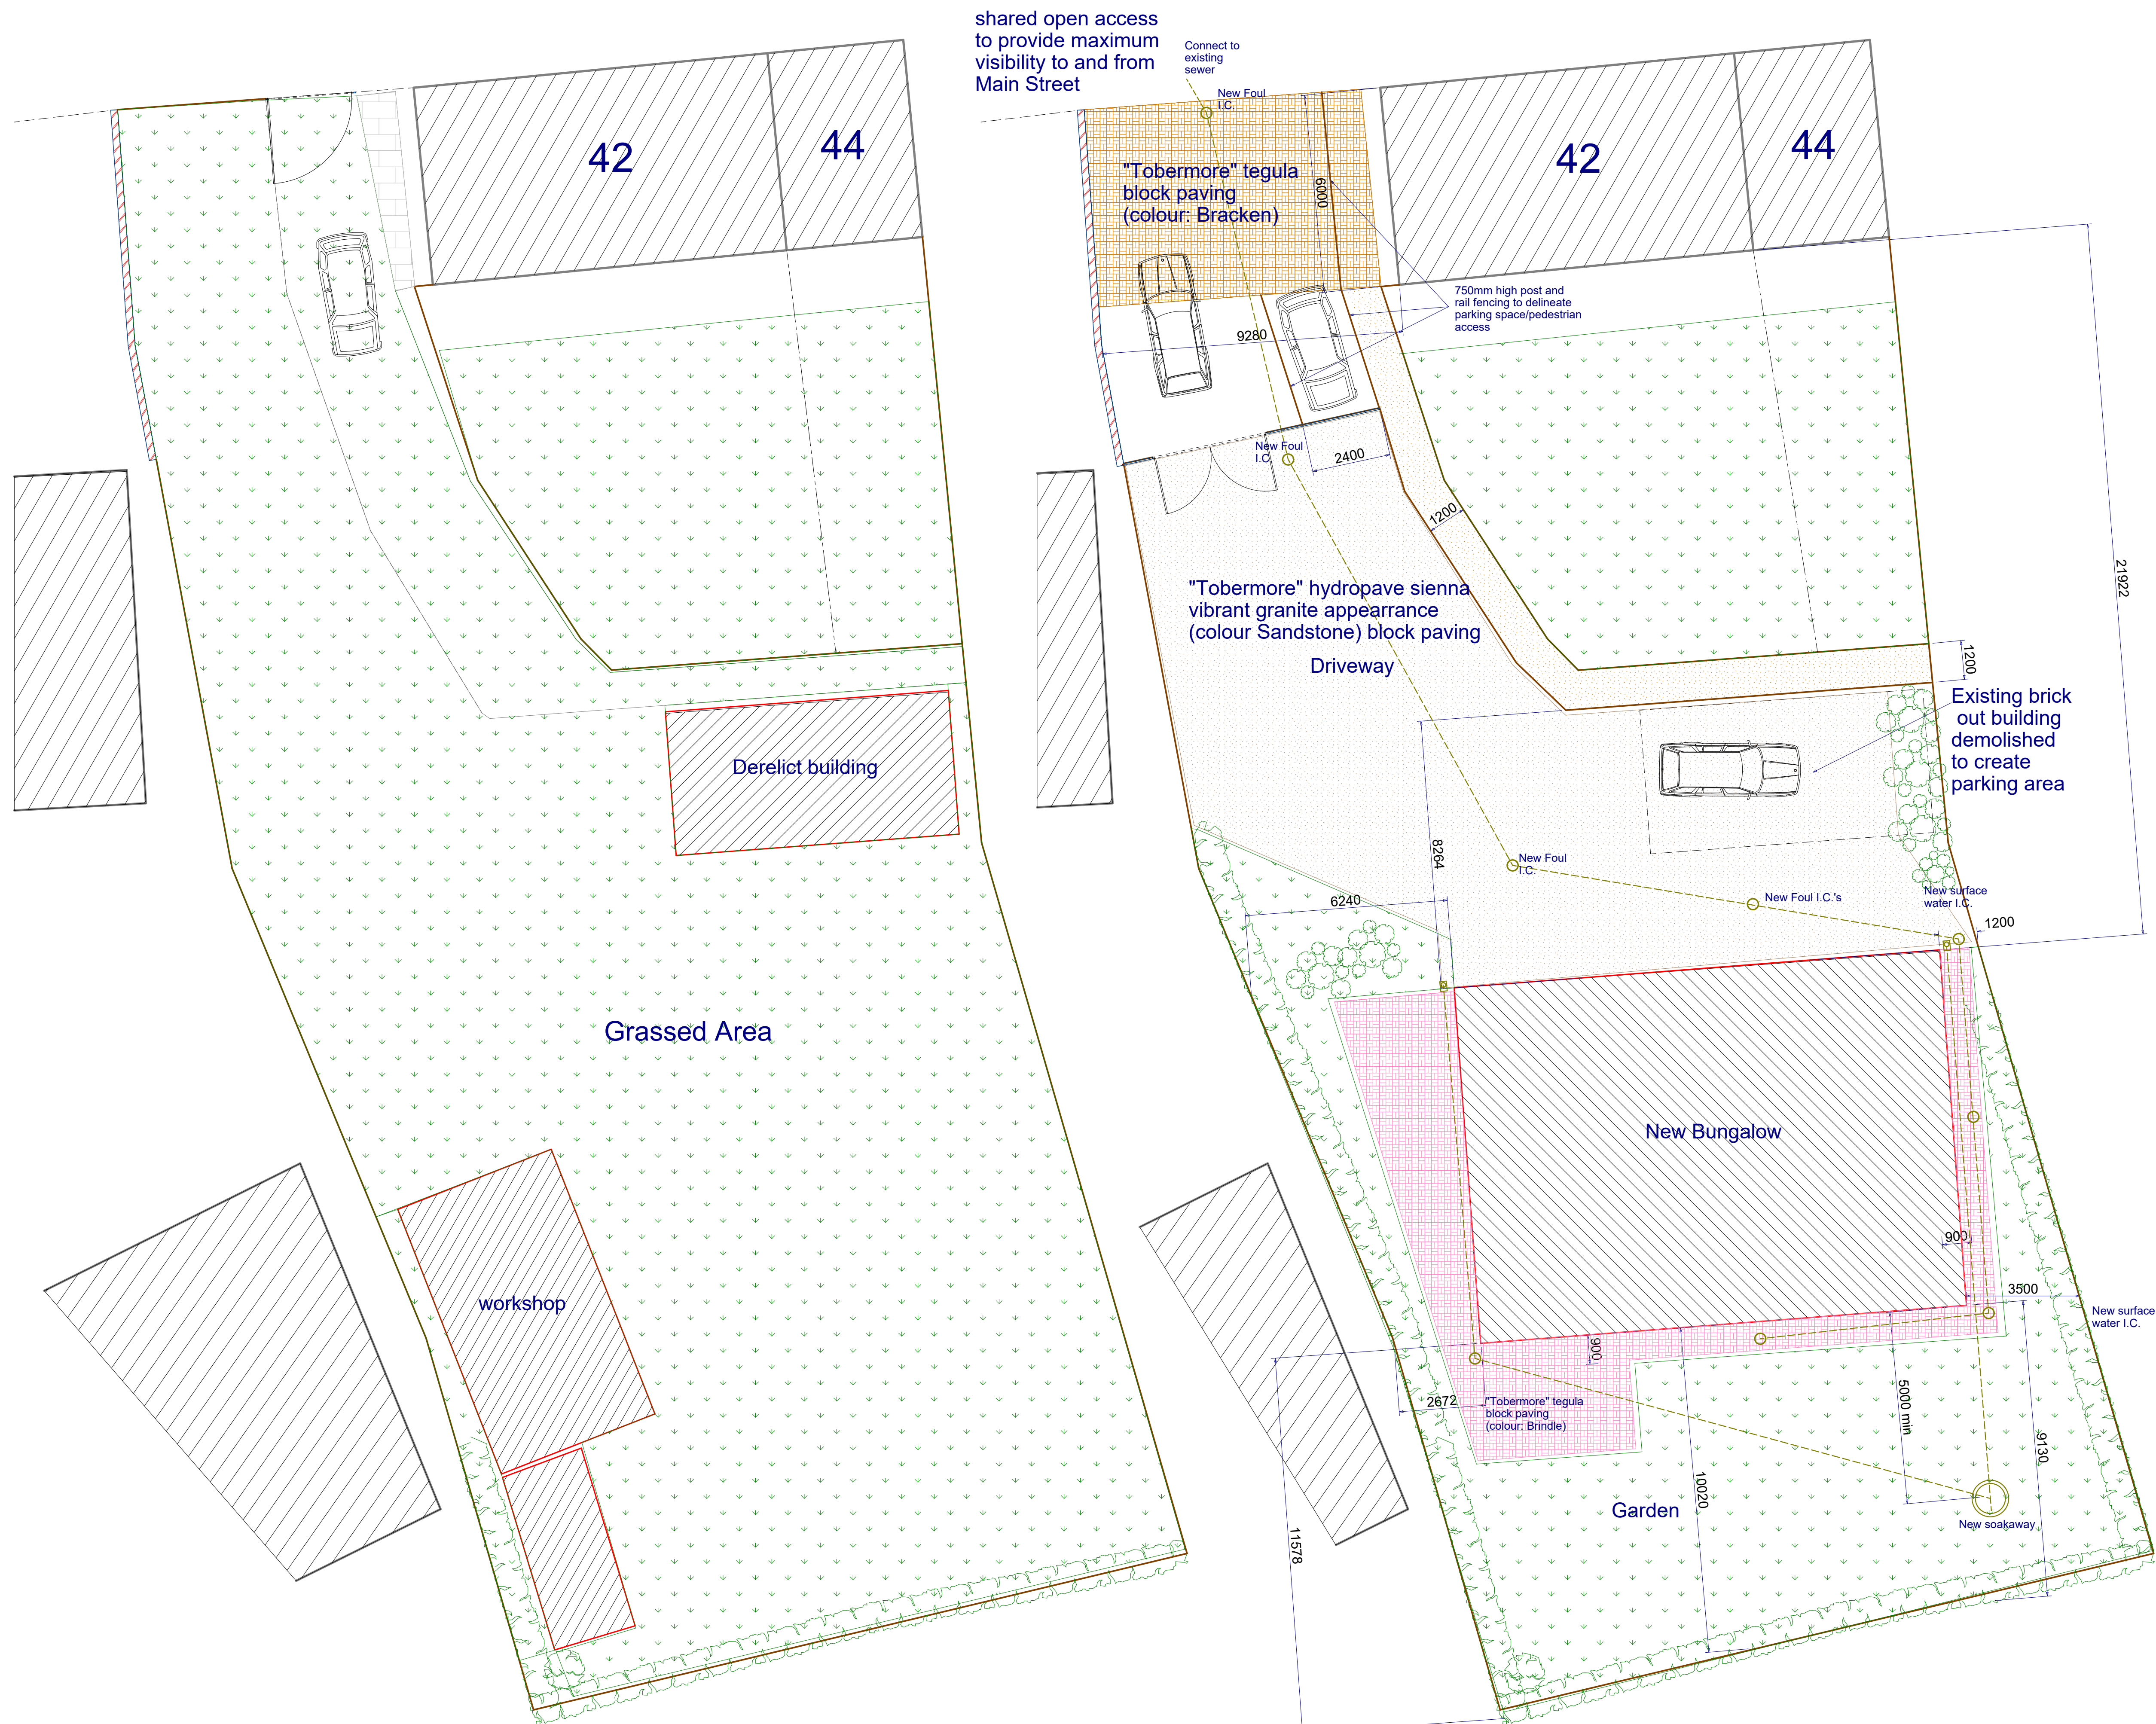

Existing Site Plan

Proposed Site Plan

Notes

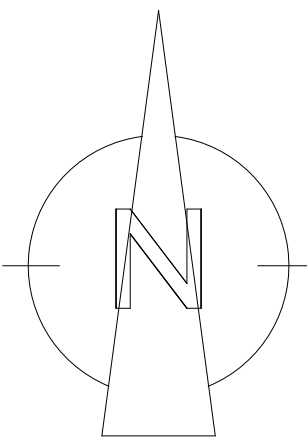


Project
Existing and Proposed Site Plans
Land behind
42-44 Main Street
Carlton
Nuneaton
CV13 OE2

Client
Mr D.Bream
Drawing No.
DPM936/01 rev C

Date
December 2025
Drawn by
D.P.

Scale
1:100

Page Size - A1

 

DPM (Design Project Management) Services Limited
1010 1010th Ave, Suite 1010
Tel: 01927 940113
Email: info@dpm-design.com
Website: www.dpm-design.com

