



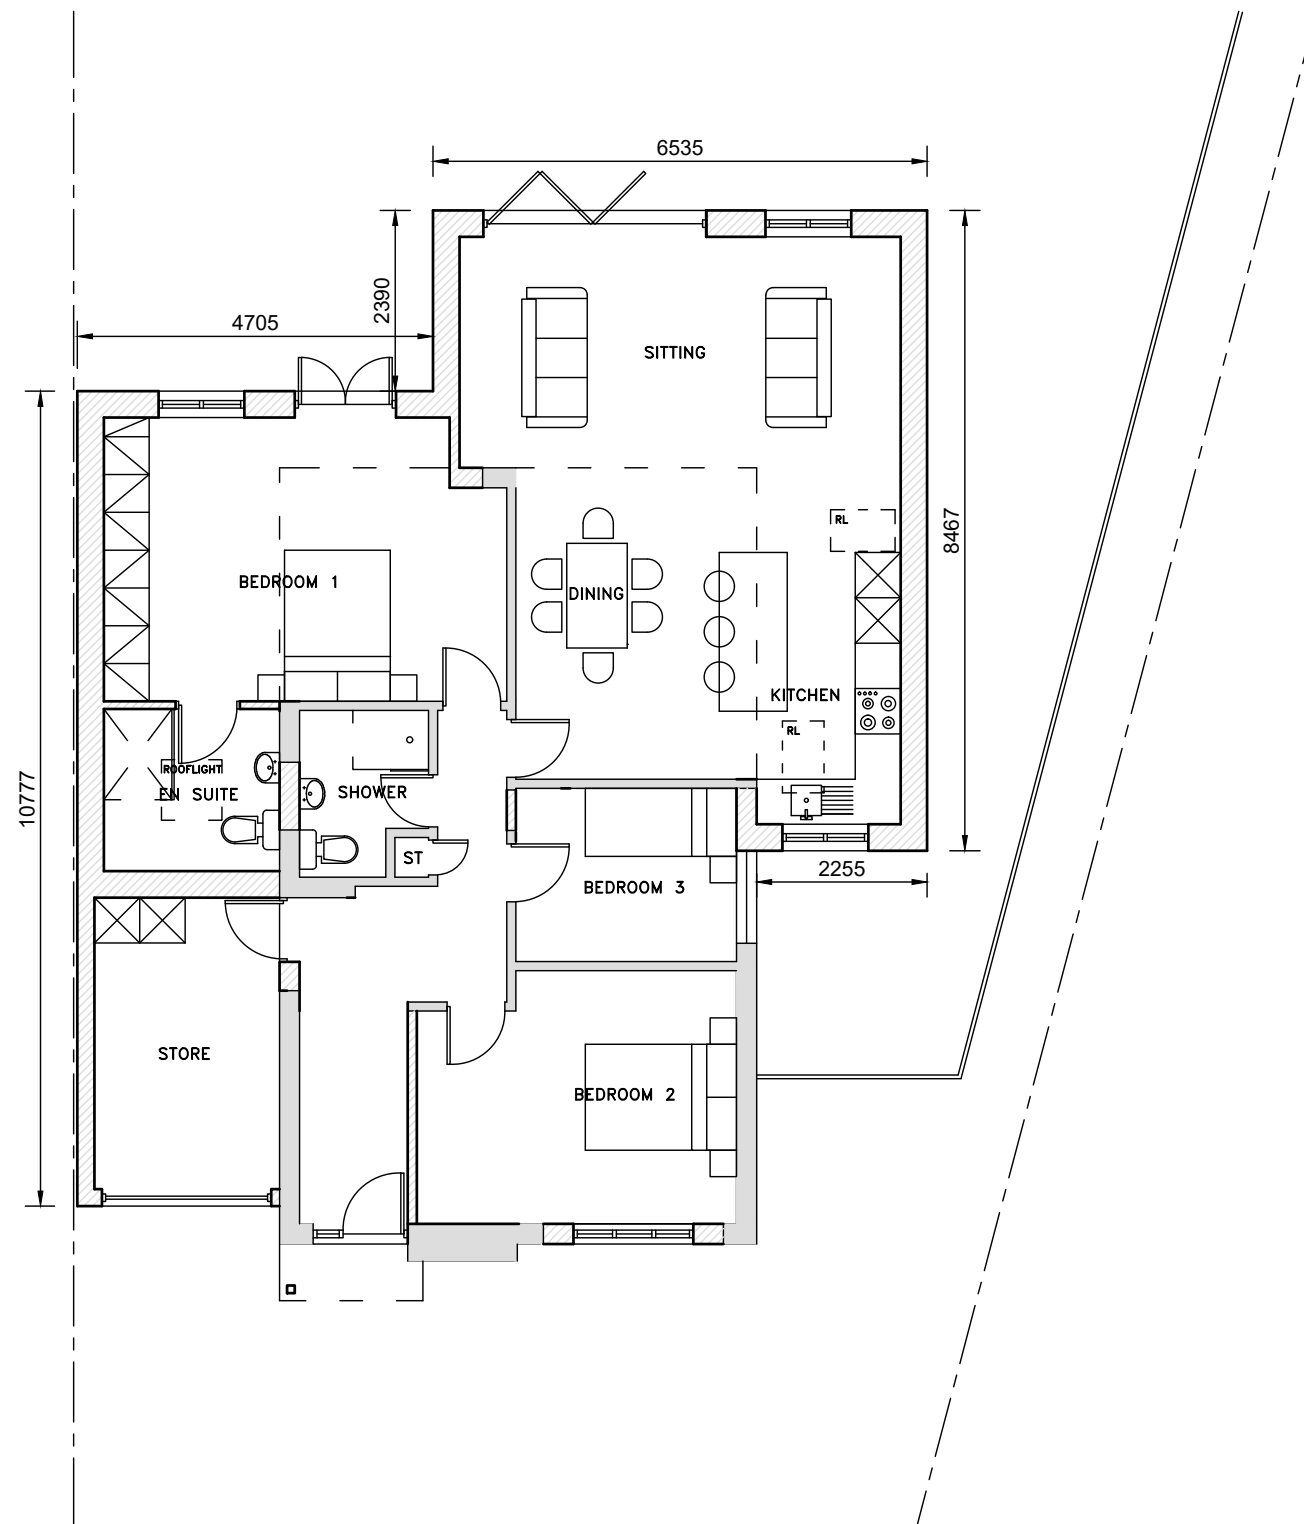

Ground Floor Plan
1:100

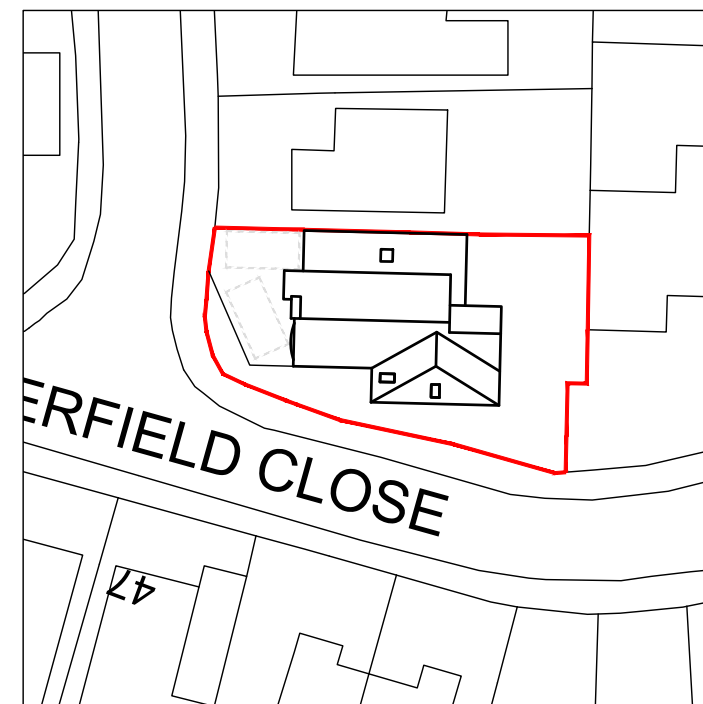

Proposed Site Plan
1:500

Scheme Proposal Floor & Site Plans

Notes:

No deviation may be made from the details shown on this drawing without prior written permission of the architects. Any discrepancy found between this drawing and any other document should be referred immediately to the designer. IF IN DOUBT ASK.
Dimensions may only be scaled off this drawing for Planning Application Purposes.
This drawing is to be removed from currency immediately a revised version is issued.
All rights described in chapter IV of copyright, design and Patents Act 1988 have been generally asserted.

Drawing Scale Line 1:100
5000

'mm' scale, print on A3 paper



Client : Mrs C Freeman

Date : 01/25

Ref : 22OC/A8

Address : 22 Overfield Close

Scale : Labelled@A3

Drawn By: AV