



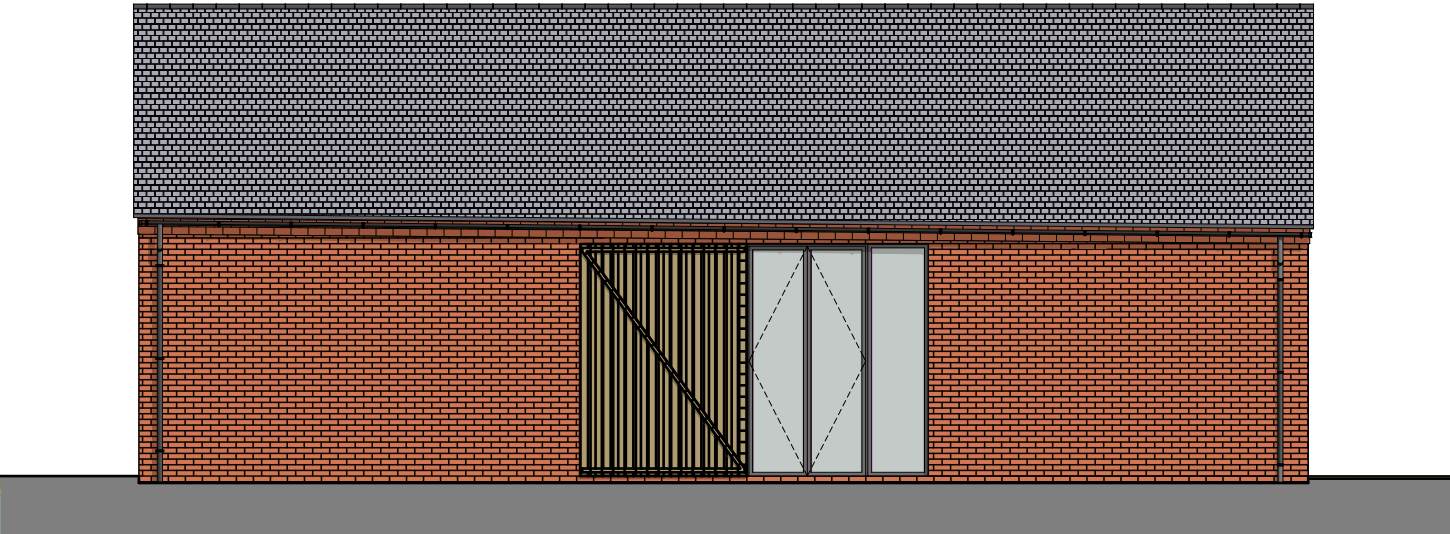


Front Elevation

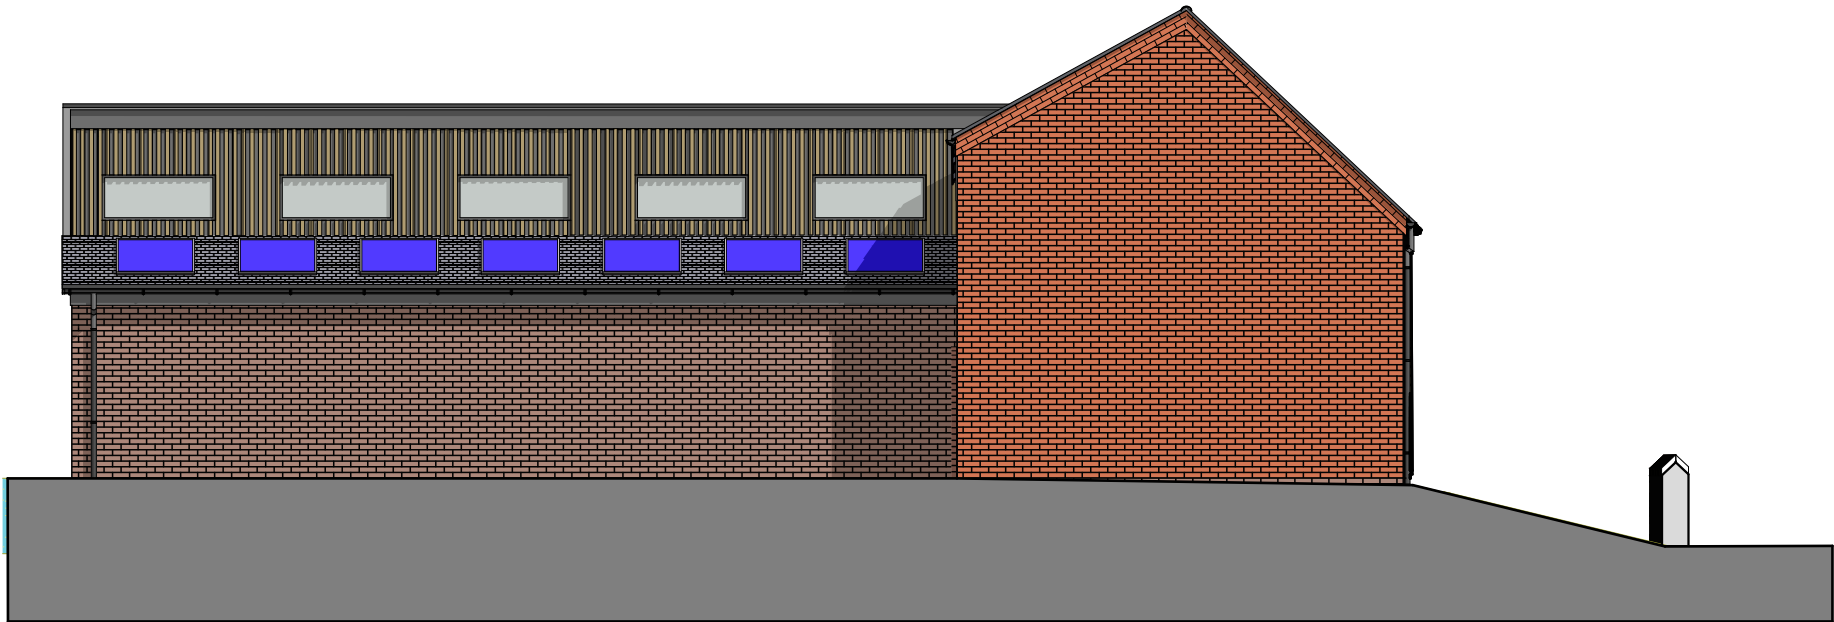


Side Elevation



Rear Elevation

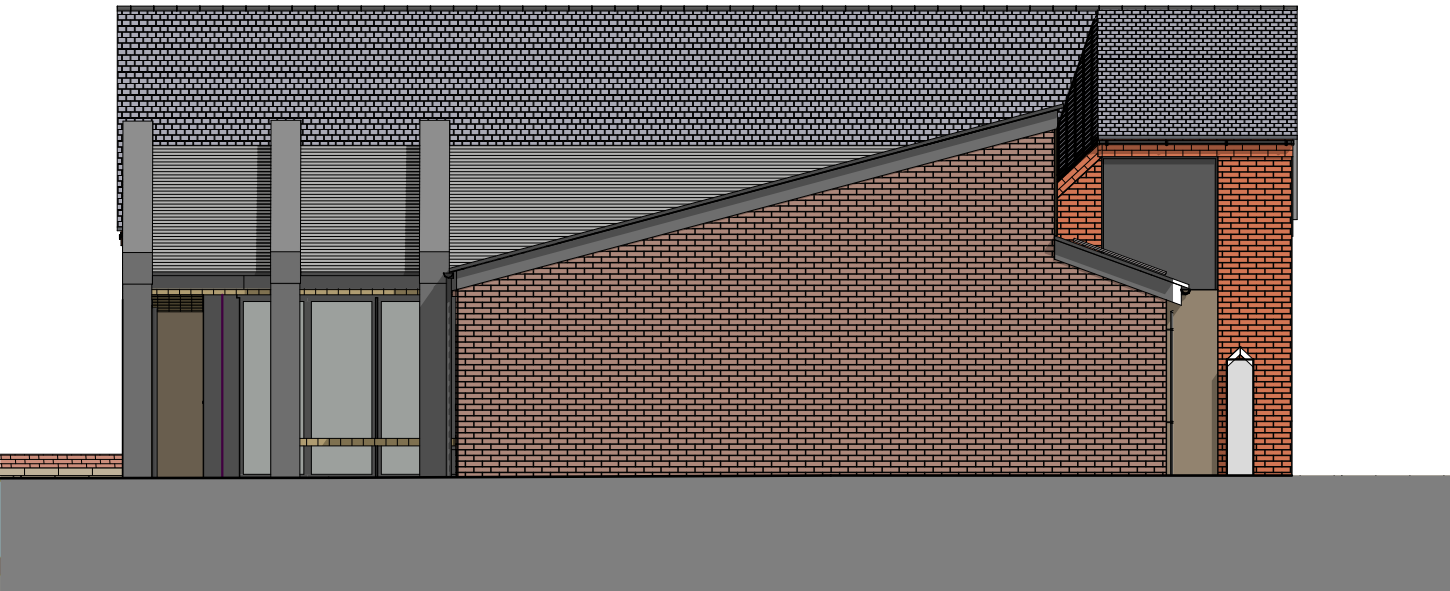

Side Elevation

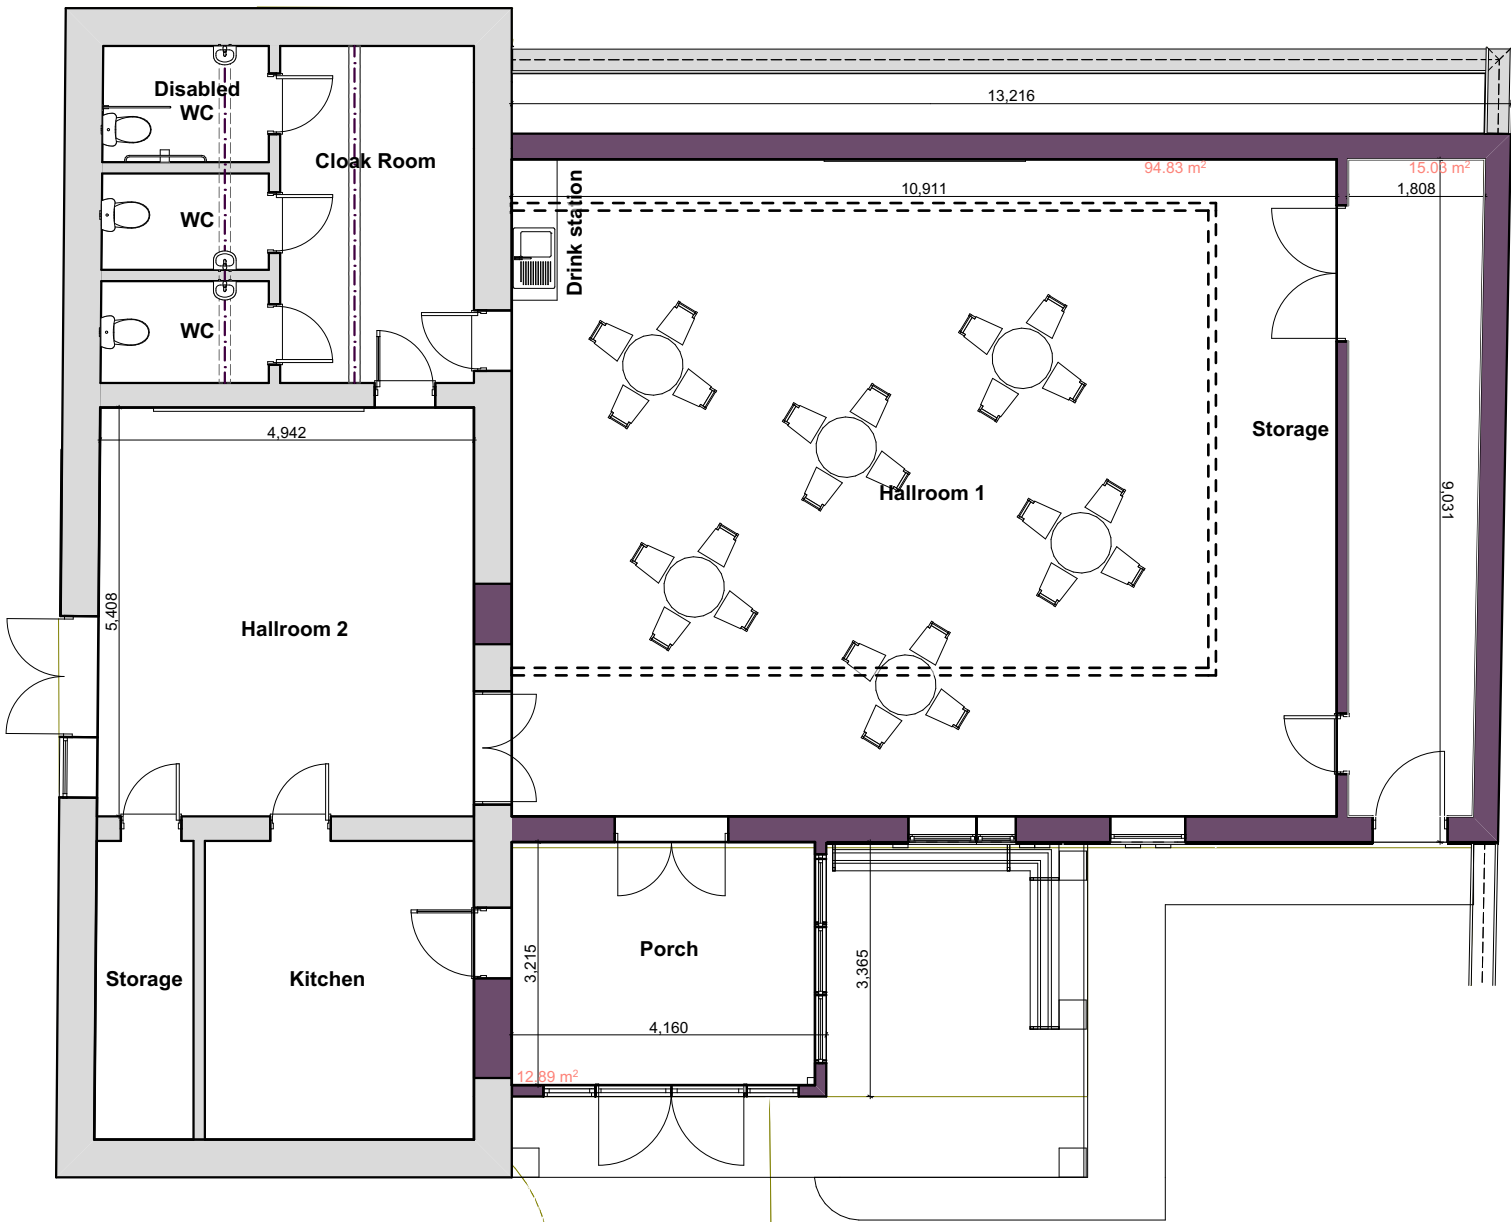

Floor Plan

Please Note:

- This drawing may be printed and scaled FOR PLANNING PURPOSES.
- All dimensions to be CHECKED ON SITE and any DISCREPANCY reported to Perfect Planning.
- The site boundary shown is the best assumed from available data and does NOT represent legal ownership.
- All dimensions in mm unless otherwise stated.

B Amends to client comments	03-11-23
A Amends to client comments	23-10-23
Revisions.	



e: info@perfect-planning.co.uk
t: 01455 272943
t: +44 (0) 7904 224864
t: +44 (0) 7912 413144
w: www.perfect-planning.co.uk

Project:
Village Hall Restoration and Extension
Congerstone Village Hall
106 Main Street
Congerstone
Nuneaton
CV13 6LZ
Client:

Drawing Title:
Proposed Floor Plans and Elevations

Drawing by: AL / IG / SA	Checked by: AL / IG
Date: 06/09/23	Scale: 1:100@A2
Drawing Number: 706/02	Revision: 0 / A / B / C / D