


Site Plans Including Extention

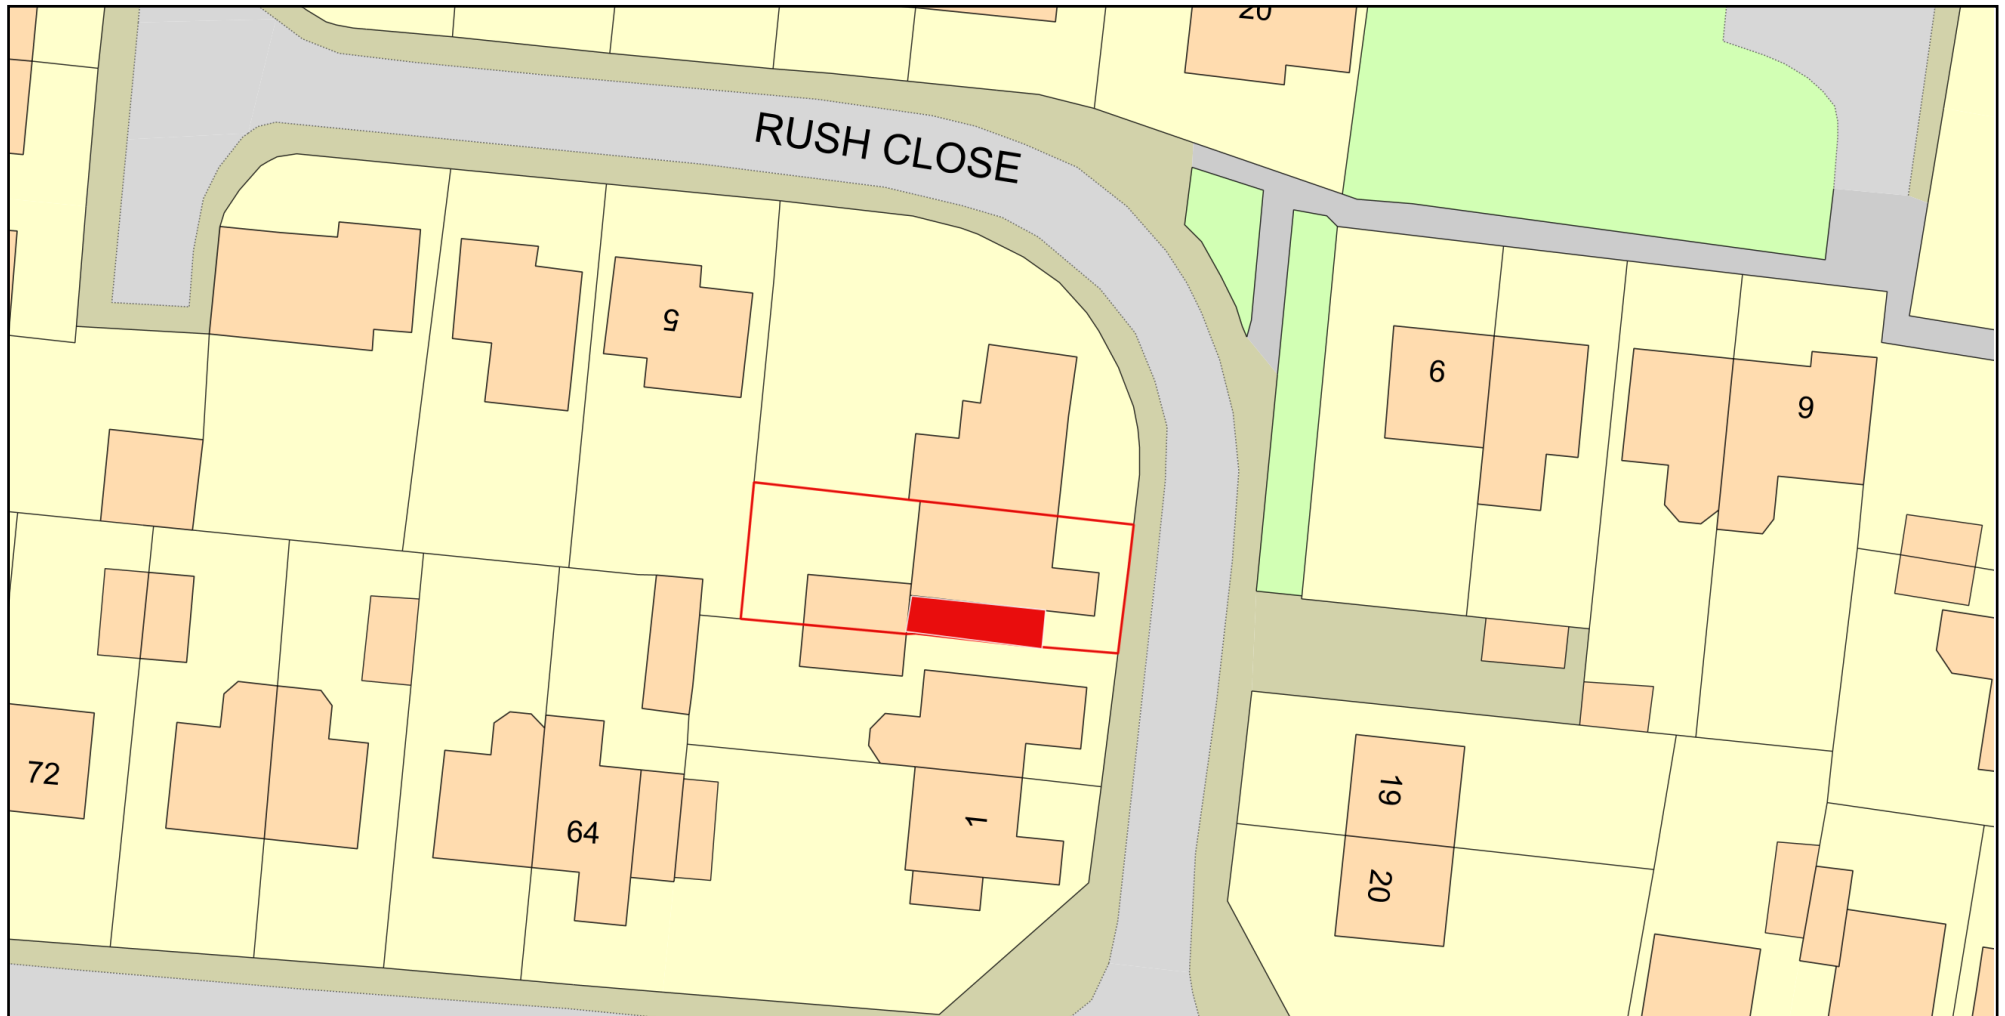

0 20
Metres



Plan Produced for: Sophie Iliffe

Date Produced: 27 Feb 2024

Plan Reference Number: TQRQM24058180213957

Scale: 1:500 @ A4

© Crown copyright and database rights 2023 OS 100042766