


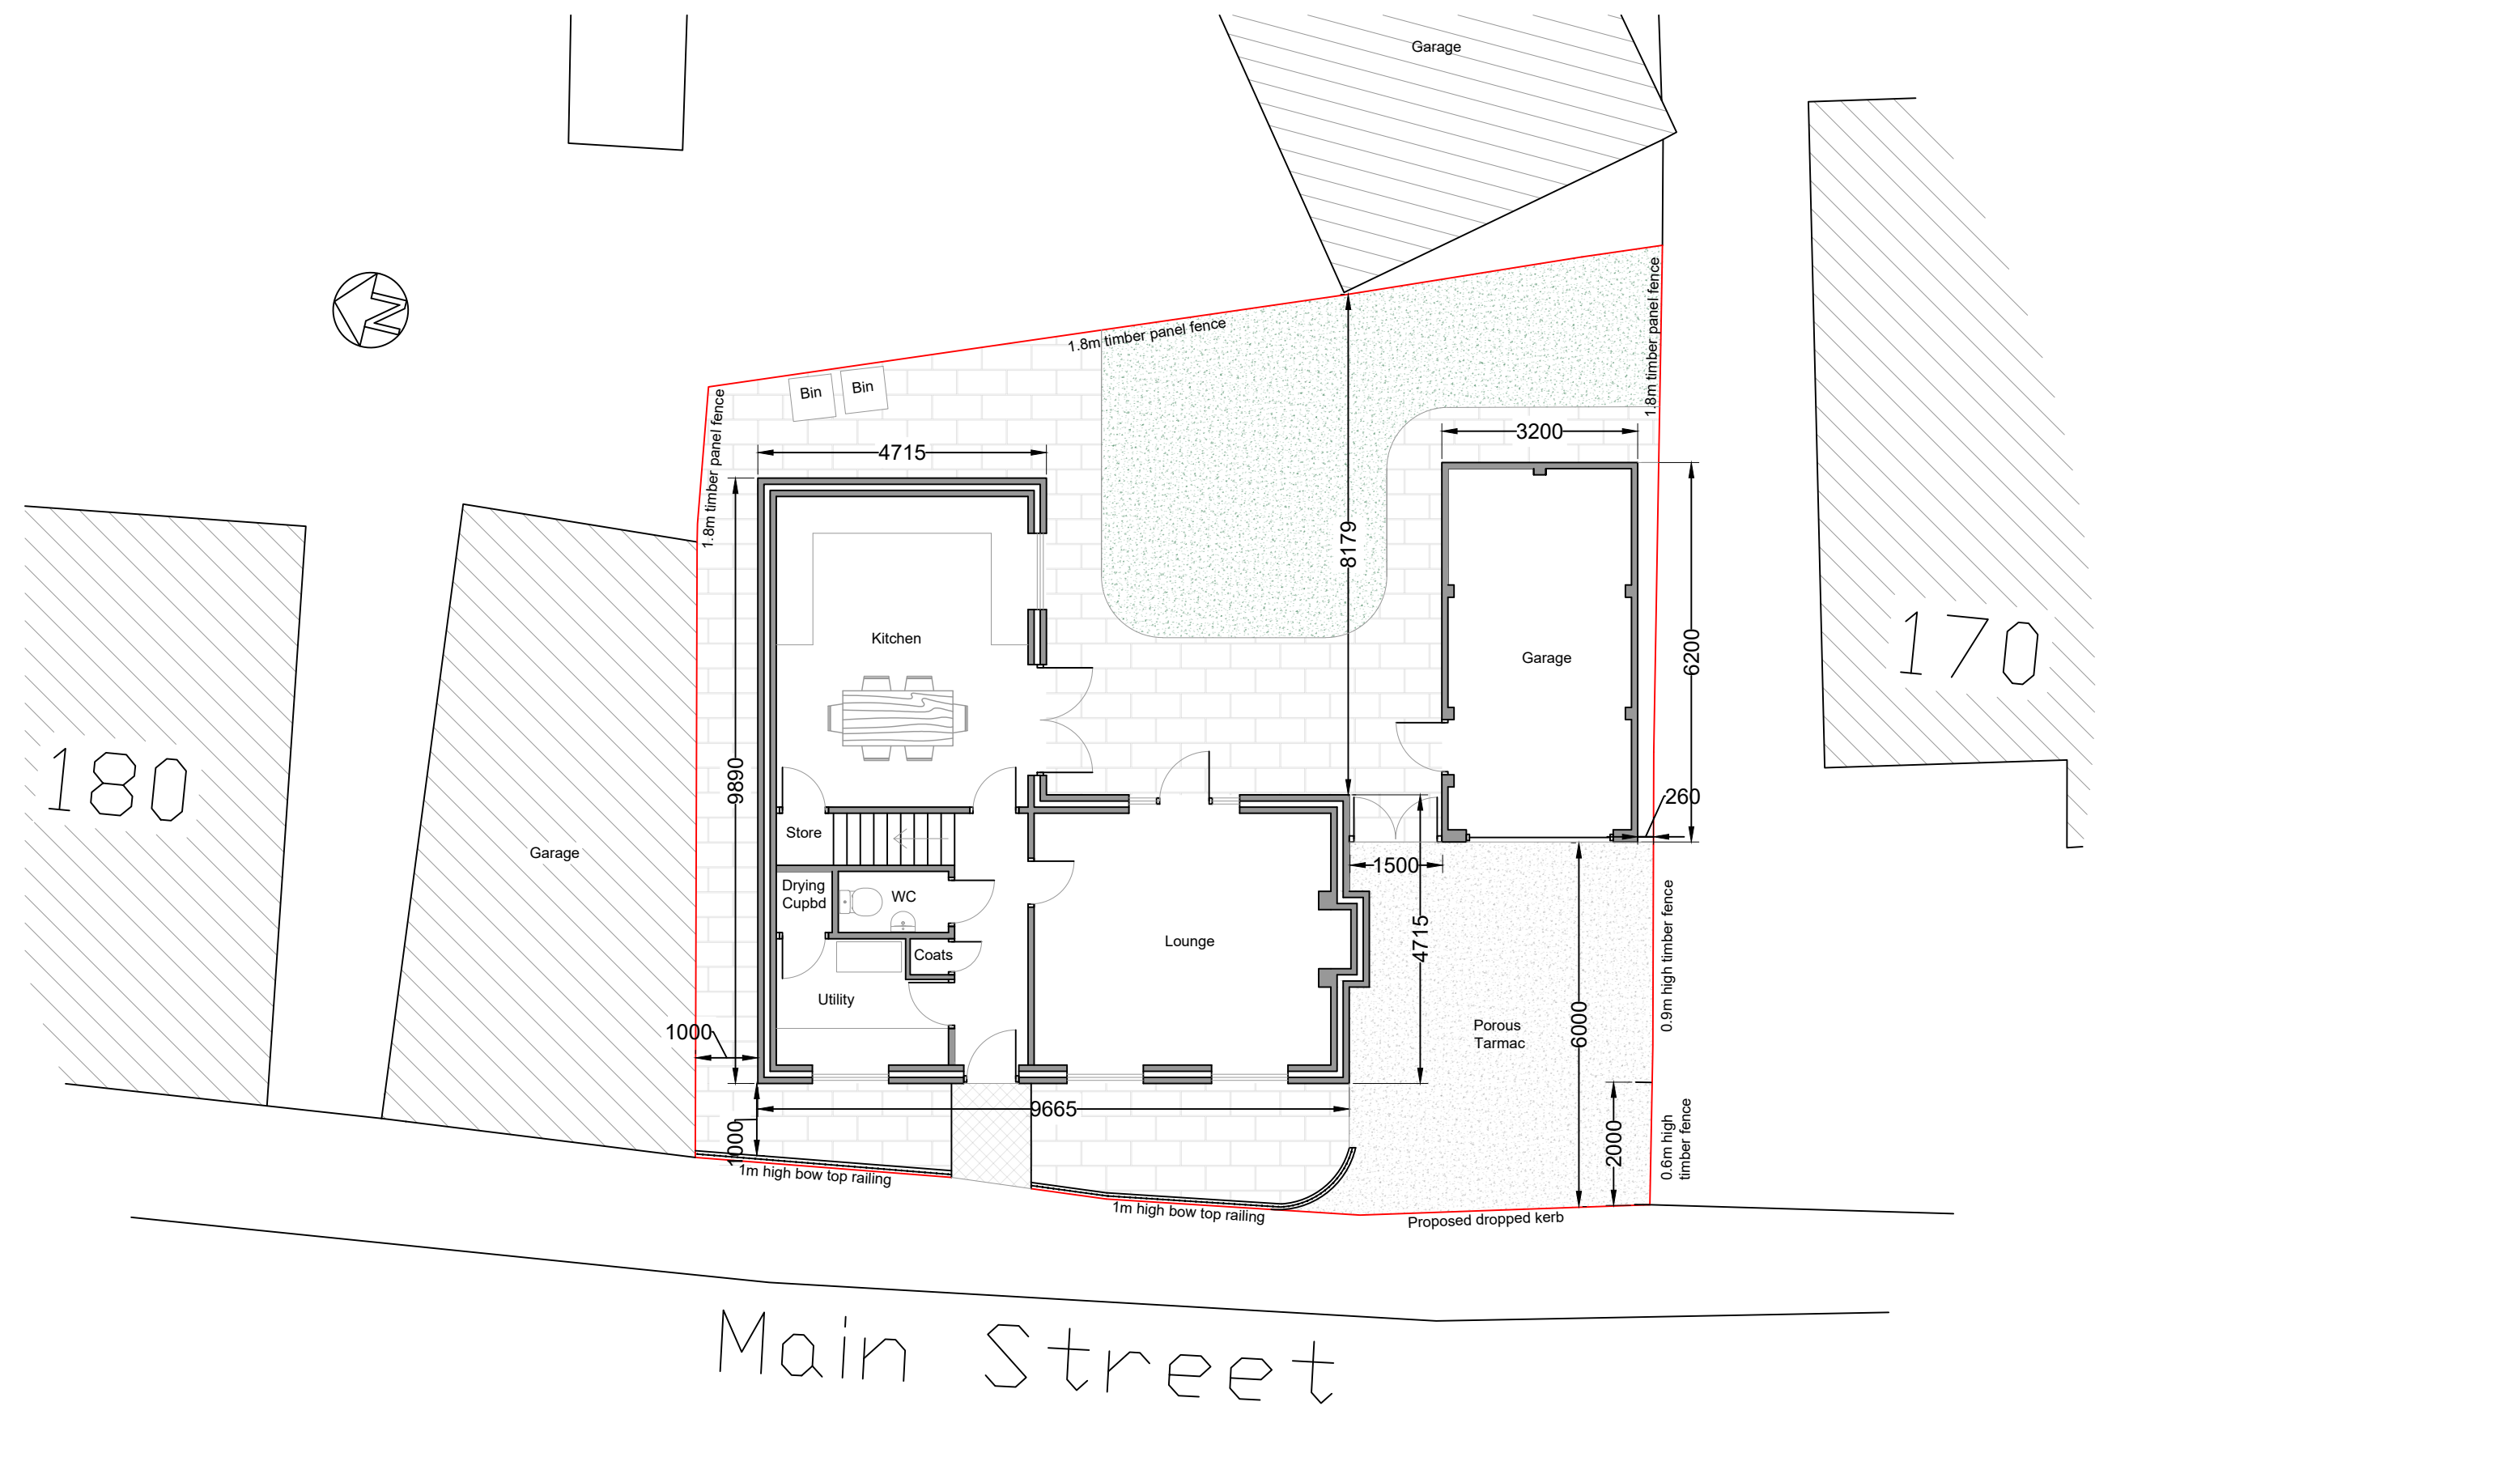

	Peter Goddard Maple Cottage 195, Main Street Thornton Leics LE67 1 AH 01530 230071	Revision Notes 1. Planning Application 14-6-16 (16/00552/FUL) 2. Planning Application 7-4-21 3. Non material amendment 21-2-24	Project Description Proposed Detached House	Client C/O Agent	Drawing Name Ground Floor & Site Plan		
					Drawing No 2 of 3	Job No PG16-216	Date May 2016
					Approx Scale 1/100	Revision 3	Drawn By