


Scale 1:100




QA470
FRONT ELEVATION

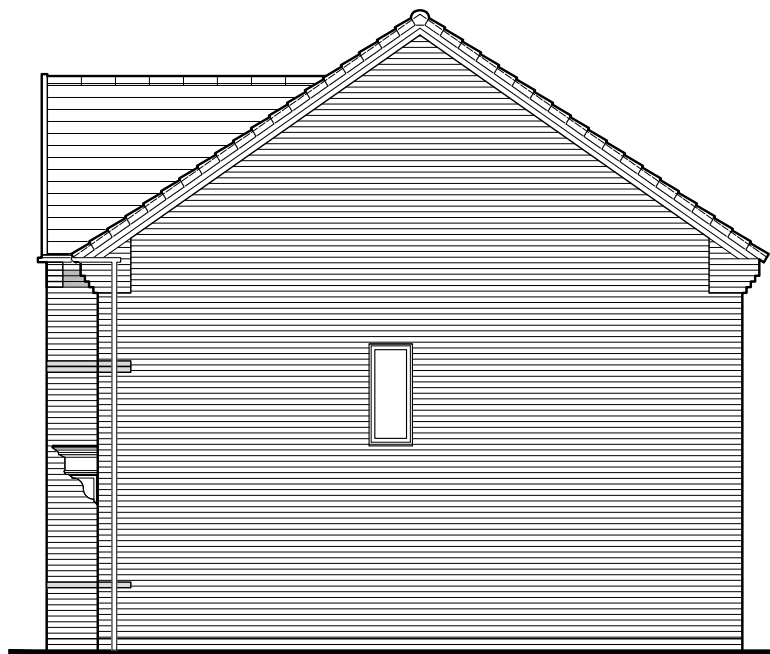


QA470
SIDE ELEVATION




QA470
REAR ELEVATION

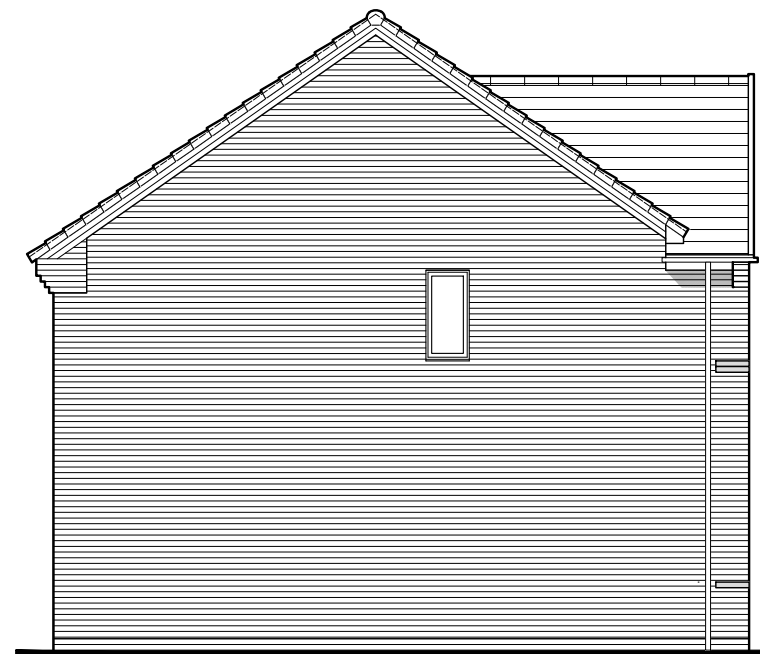

QA470
SIDE ELEVATION

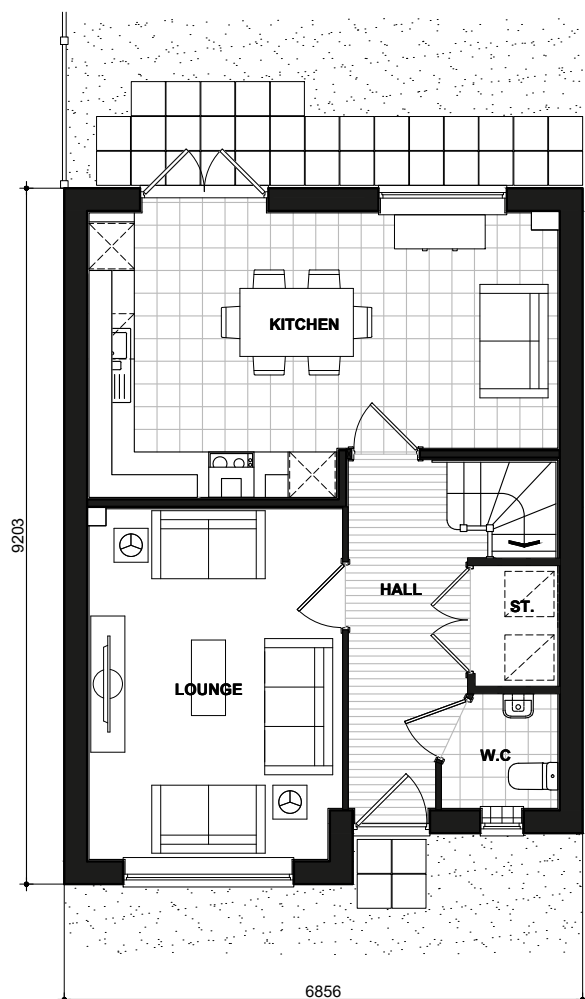

470
GROUND FLOOR PLAN

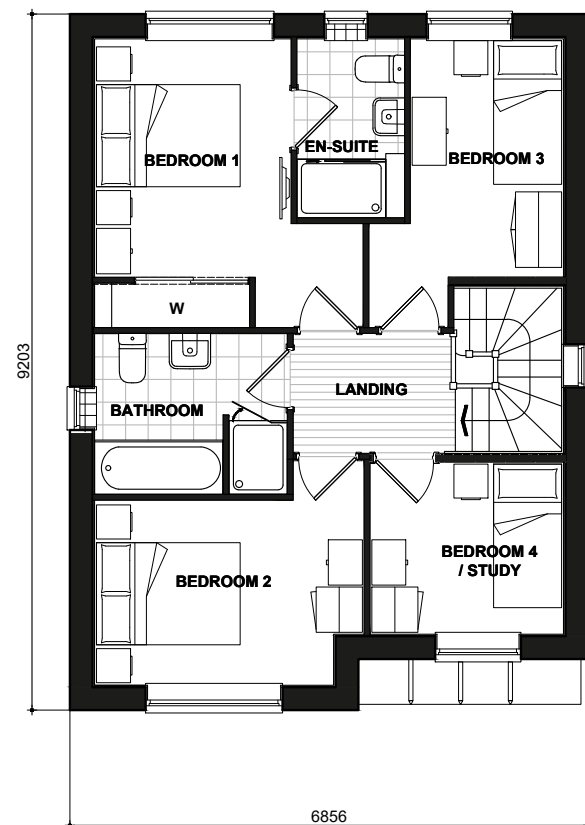

470
FIRST FLOOR PLAN

HALLAM

QA BRICK
470.PL-05

DATE: JUN 2023
SCALE: 1:100 @ A3

REV:

DRAWN: MW
CHECKED: GPM

103.42m²
1113ft²

BLOOR HOMES