

Scale 1:100




QA470-1
FRONT ELEVATION




QA470-1
SIDE ELEVATION




QA470-1
REAR ELEVATION

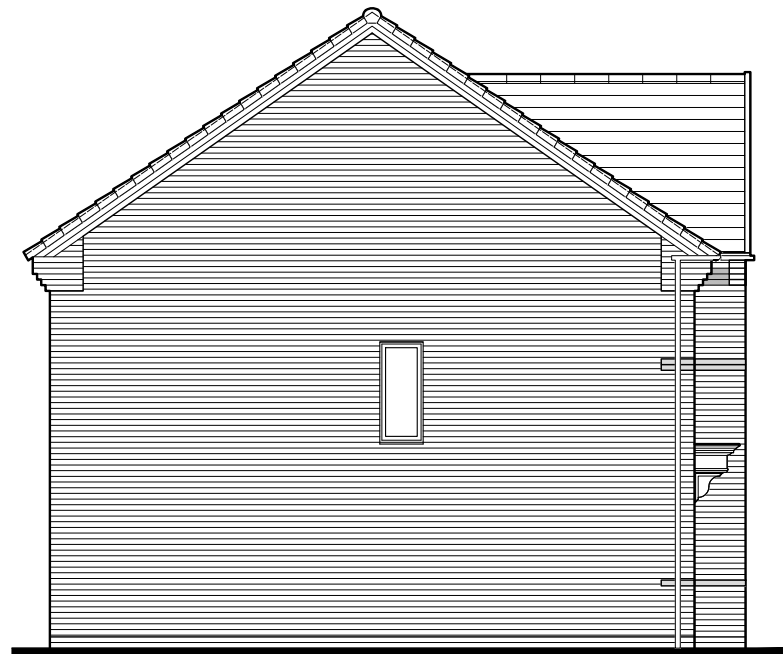

QA470-1
SIDE ELEVATION

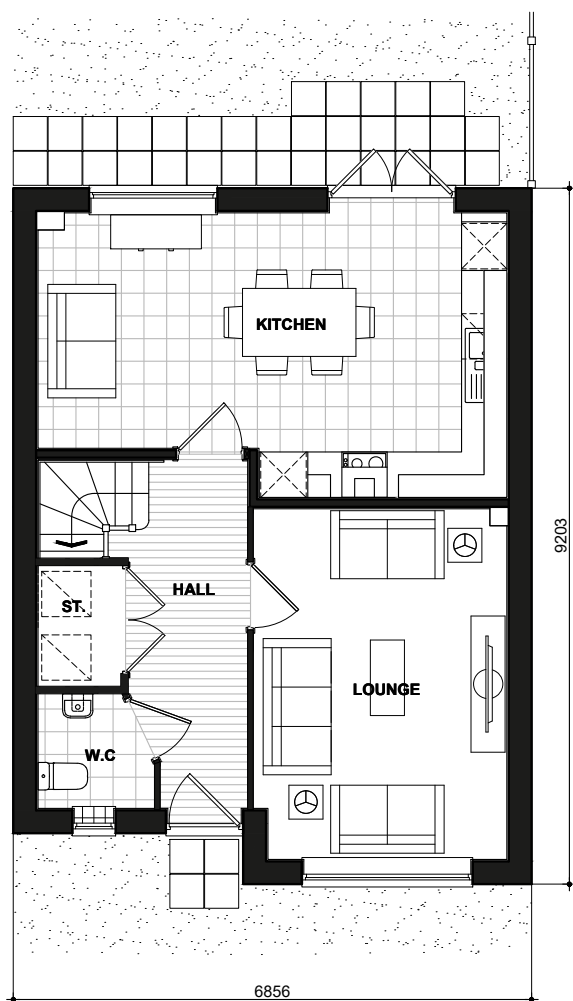

470-1
GROUND FLOOR PLAN

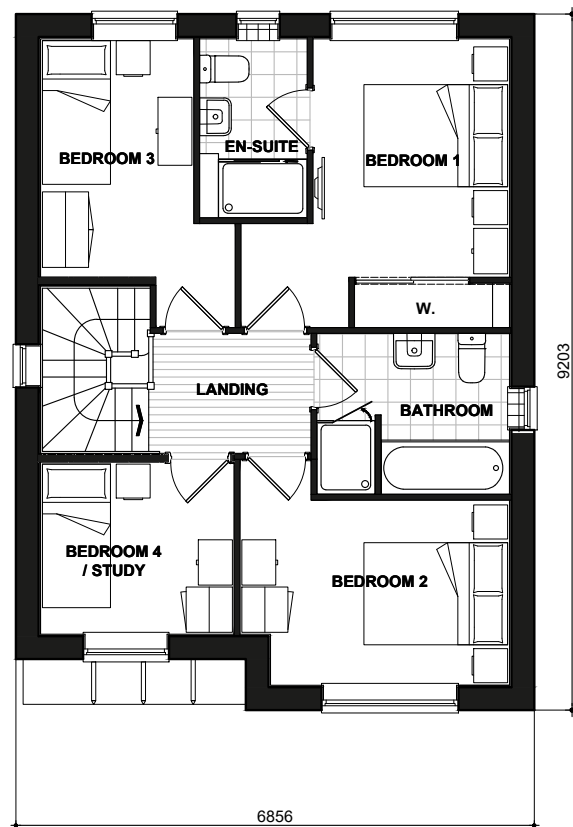

470-1
FIRST FLOOR PLAN

HALLAM

QA BRICK
470-1.PL-05

DATE: JUN 2023 REV:
SCALE: 1:100 @ A3
DRAWN: RW 103.42m²
CHECKED: GPM 1113ft²

BLOOR HOMES