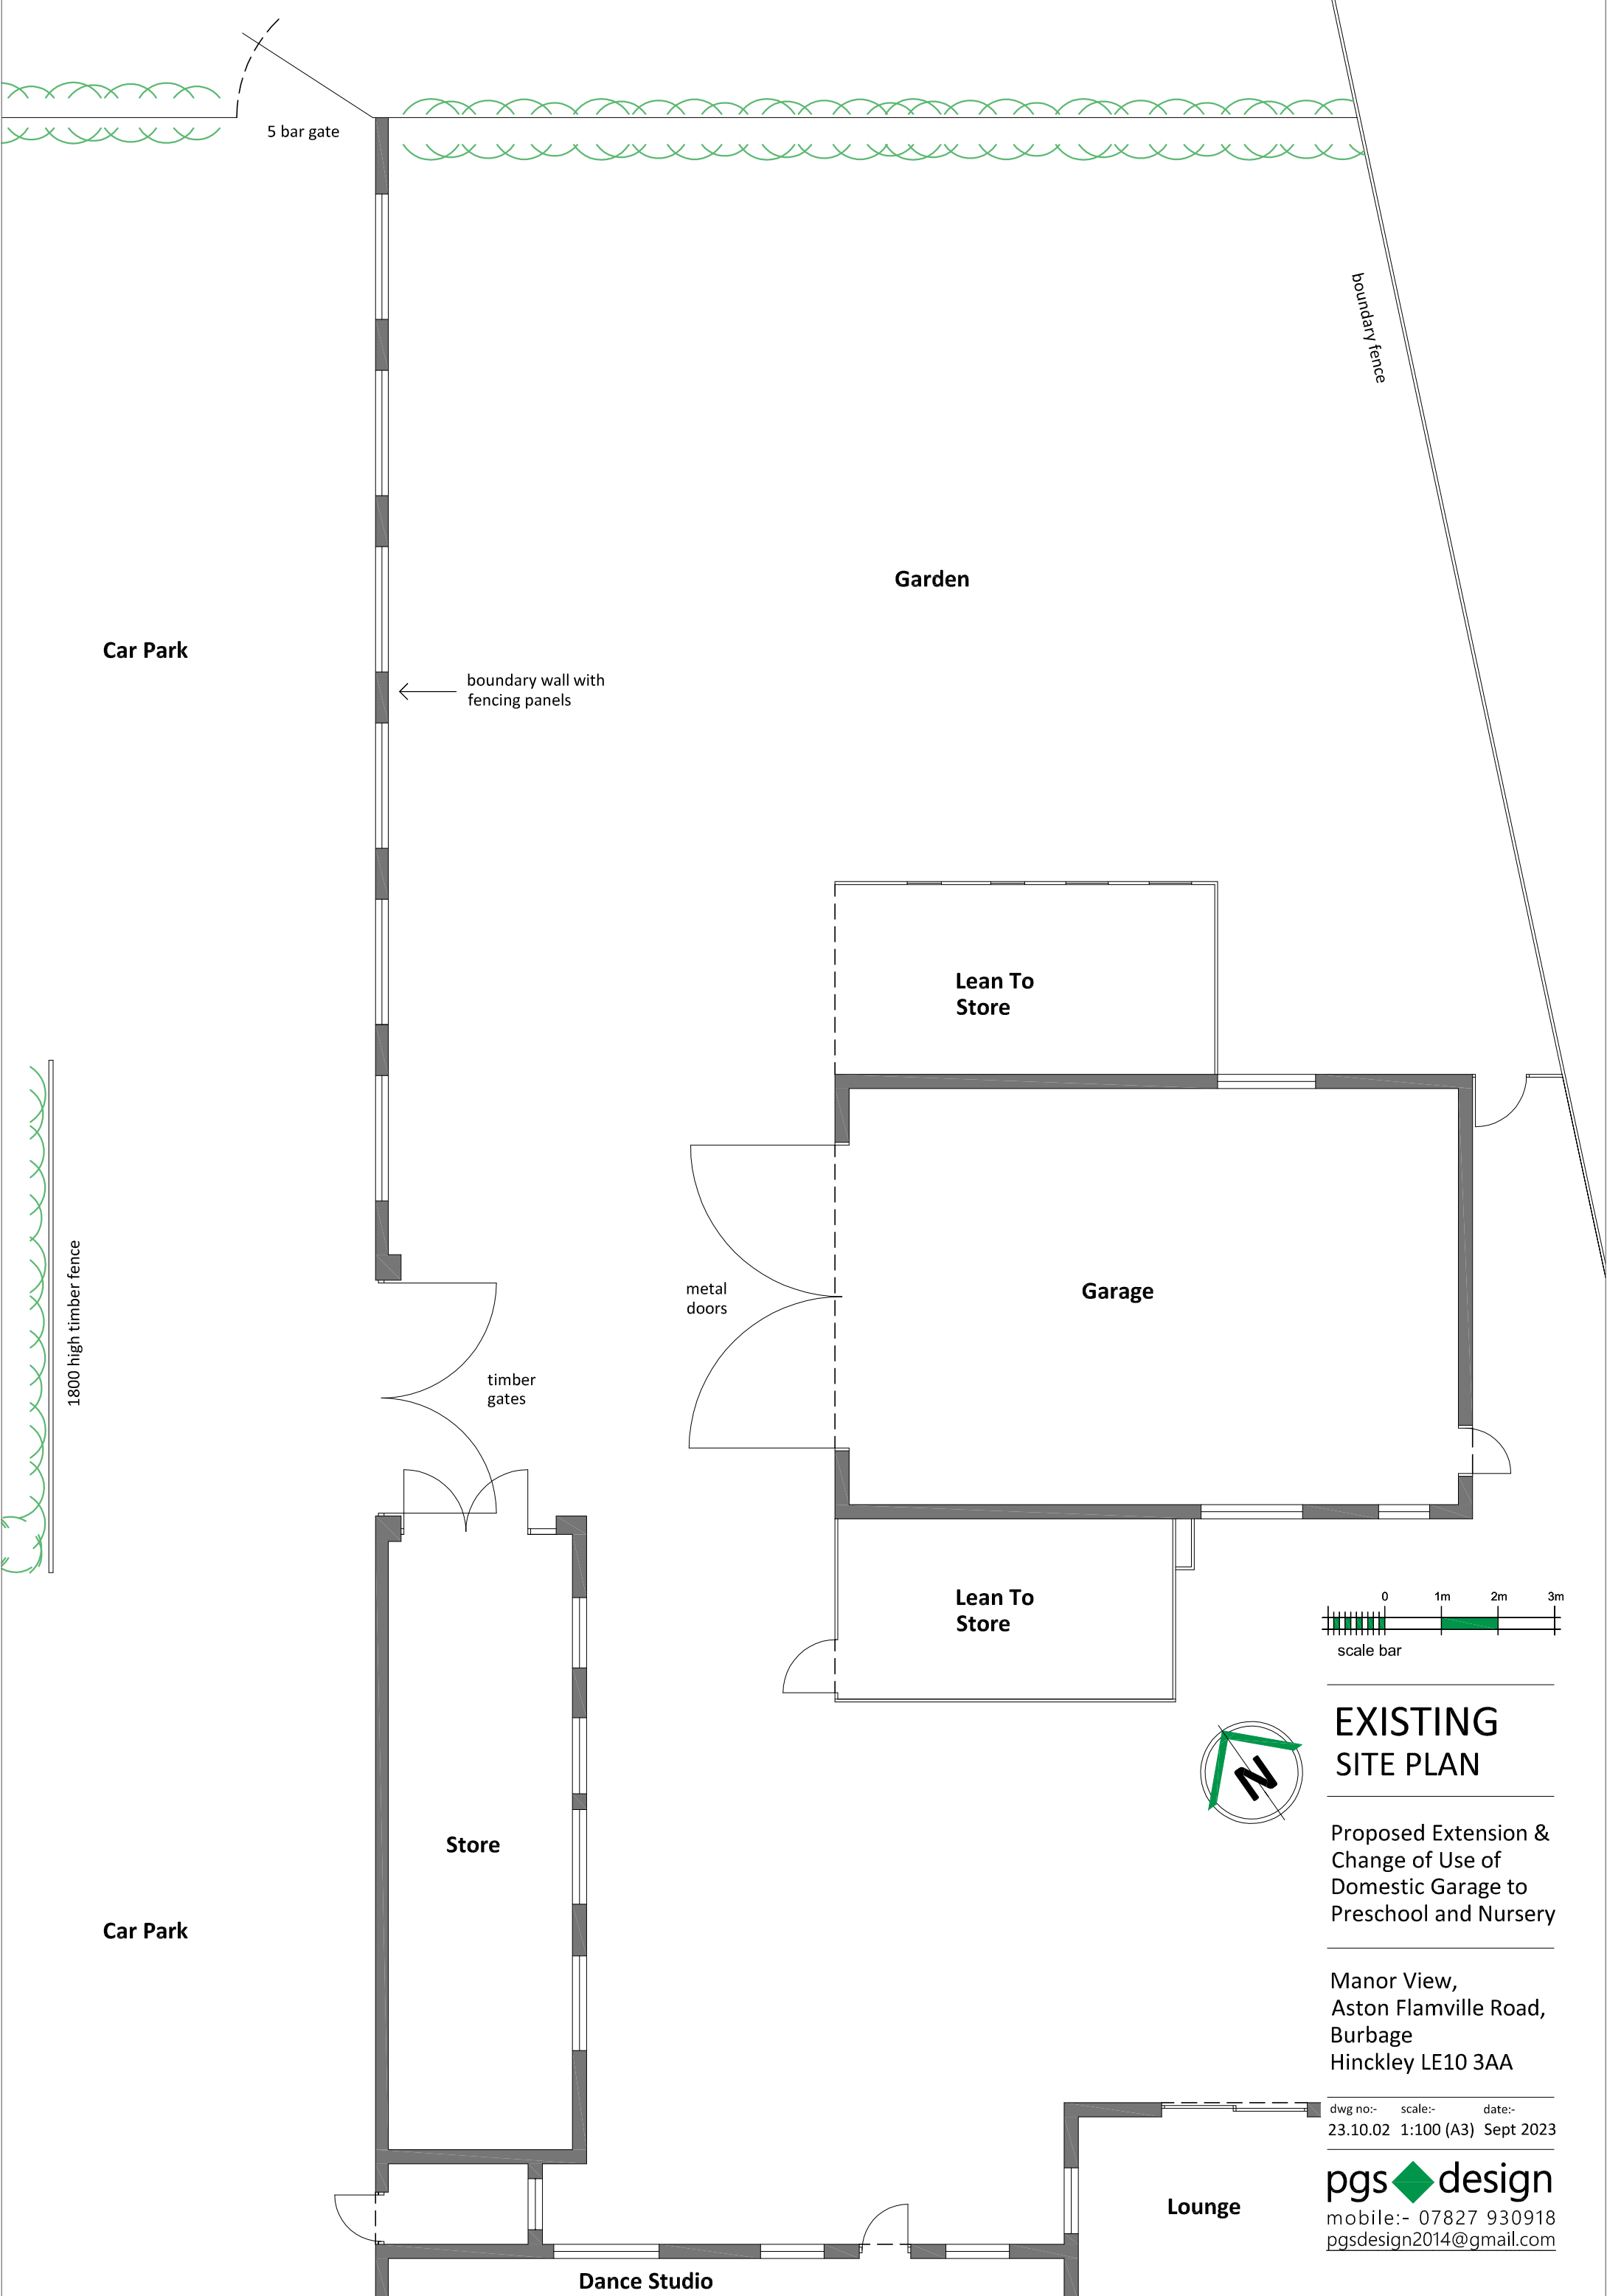


**EXISTING  
SITE PLAN**

Proposed Extension &  
Change of Use of  
Domestic Garage to  
Preschool and Nursery

Manor View,  
Aston Flamville Road,  
Burbage  
Hinckley LE10 3AA

dwg no:- 23.10.02 scale:- 1:100 (A3) date:- Sept 2023

**pgs design**  
mobile:- 07827 930918  
pgsdesign2014@gmail.com